


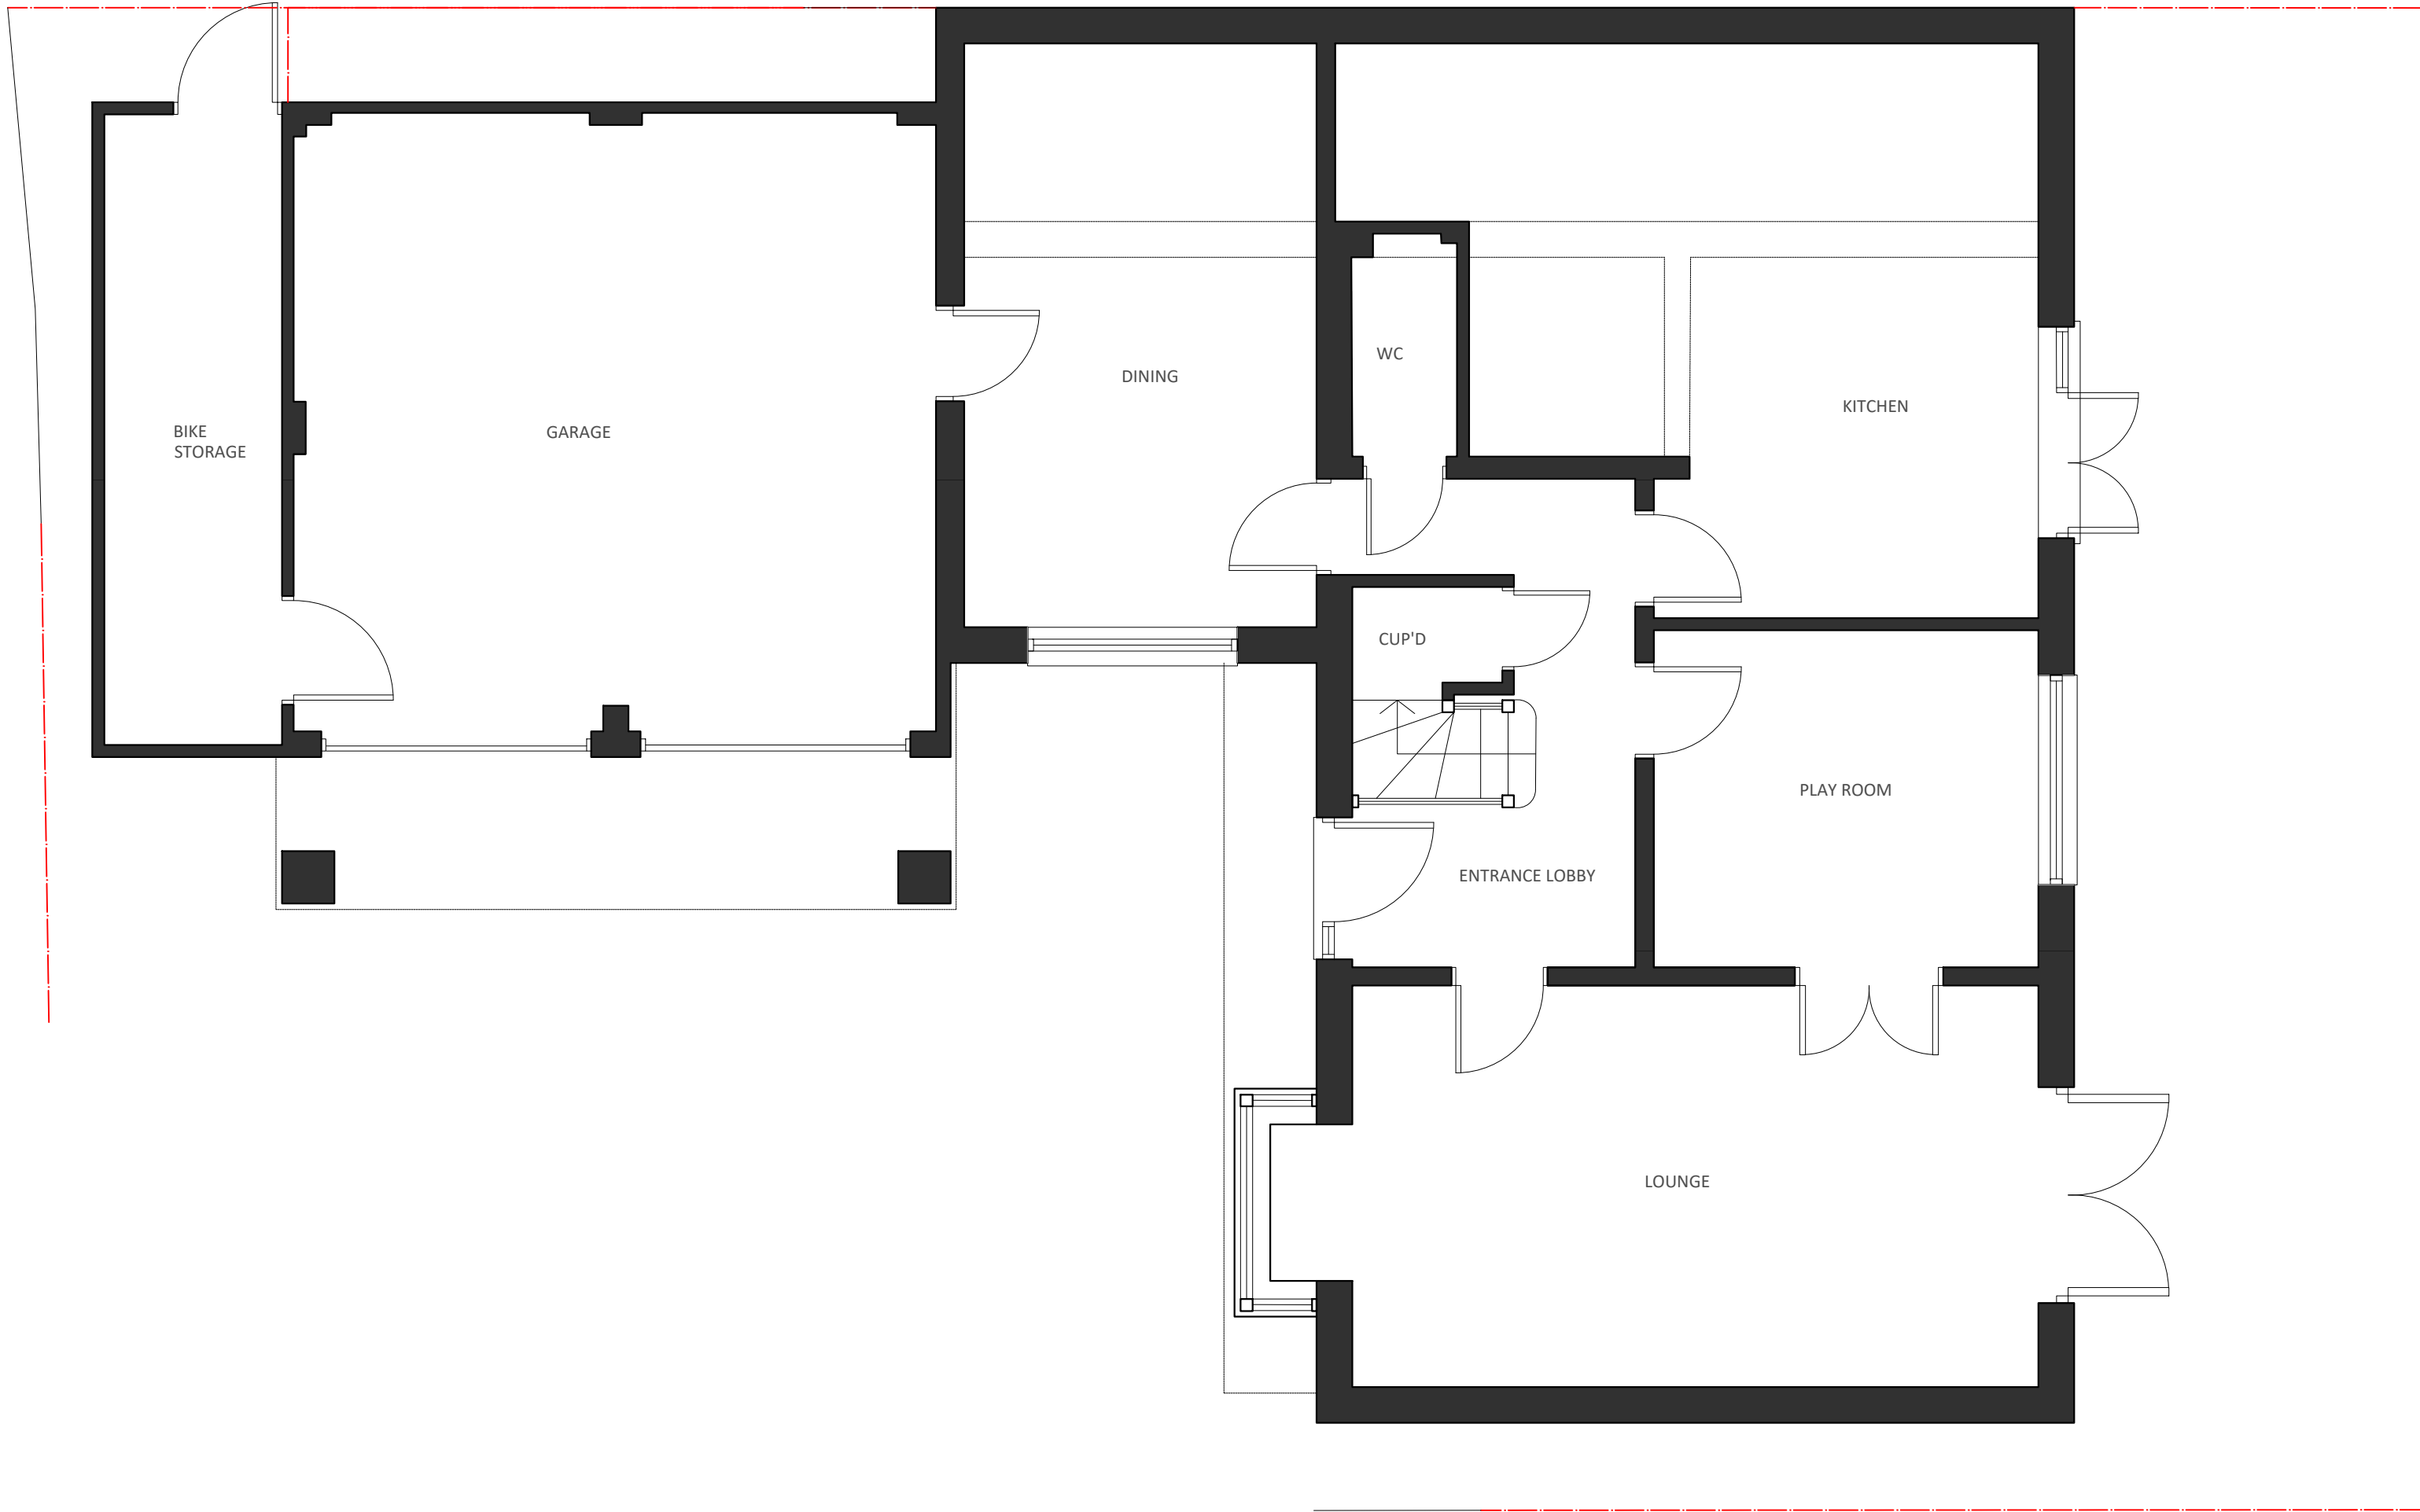

EXISTING GROUND FLOOR PLAN

FOR PLANNING

Location
30 GIBSON CLOSE
HITCHIN

Title
EXISTING GROUND FLOOR PLAN

Scale	Drawn	Checked	Date
1:50 @ A2	SJB	HE	AUG 25
Drawing Number		Revision	
2237_YPUK_P003		P1	

