

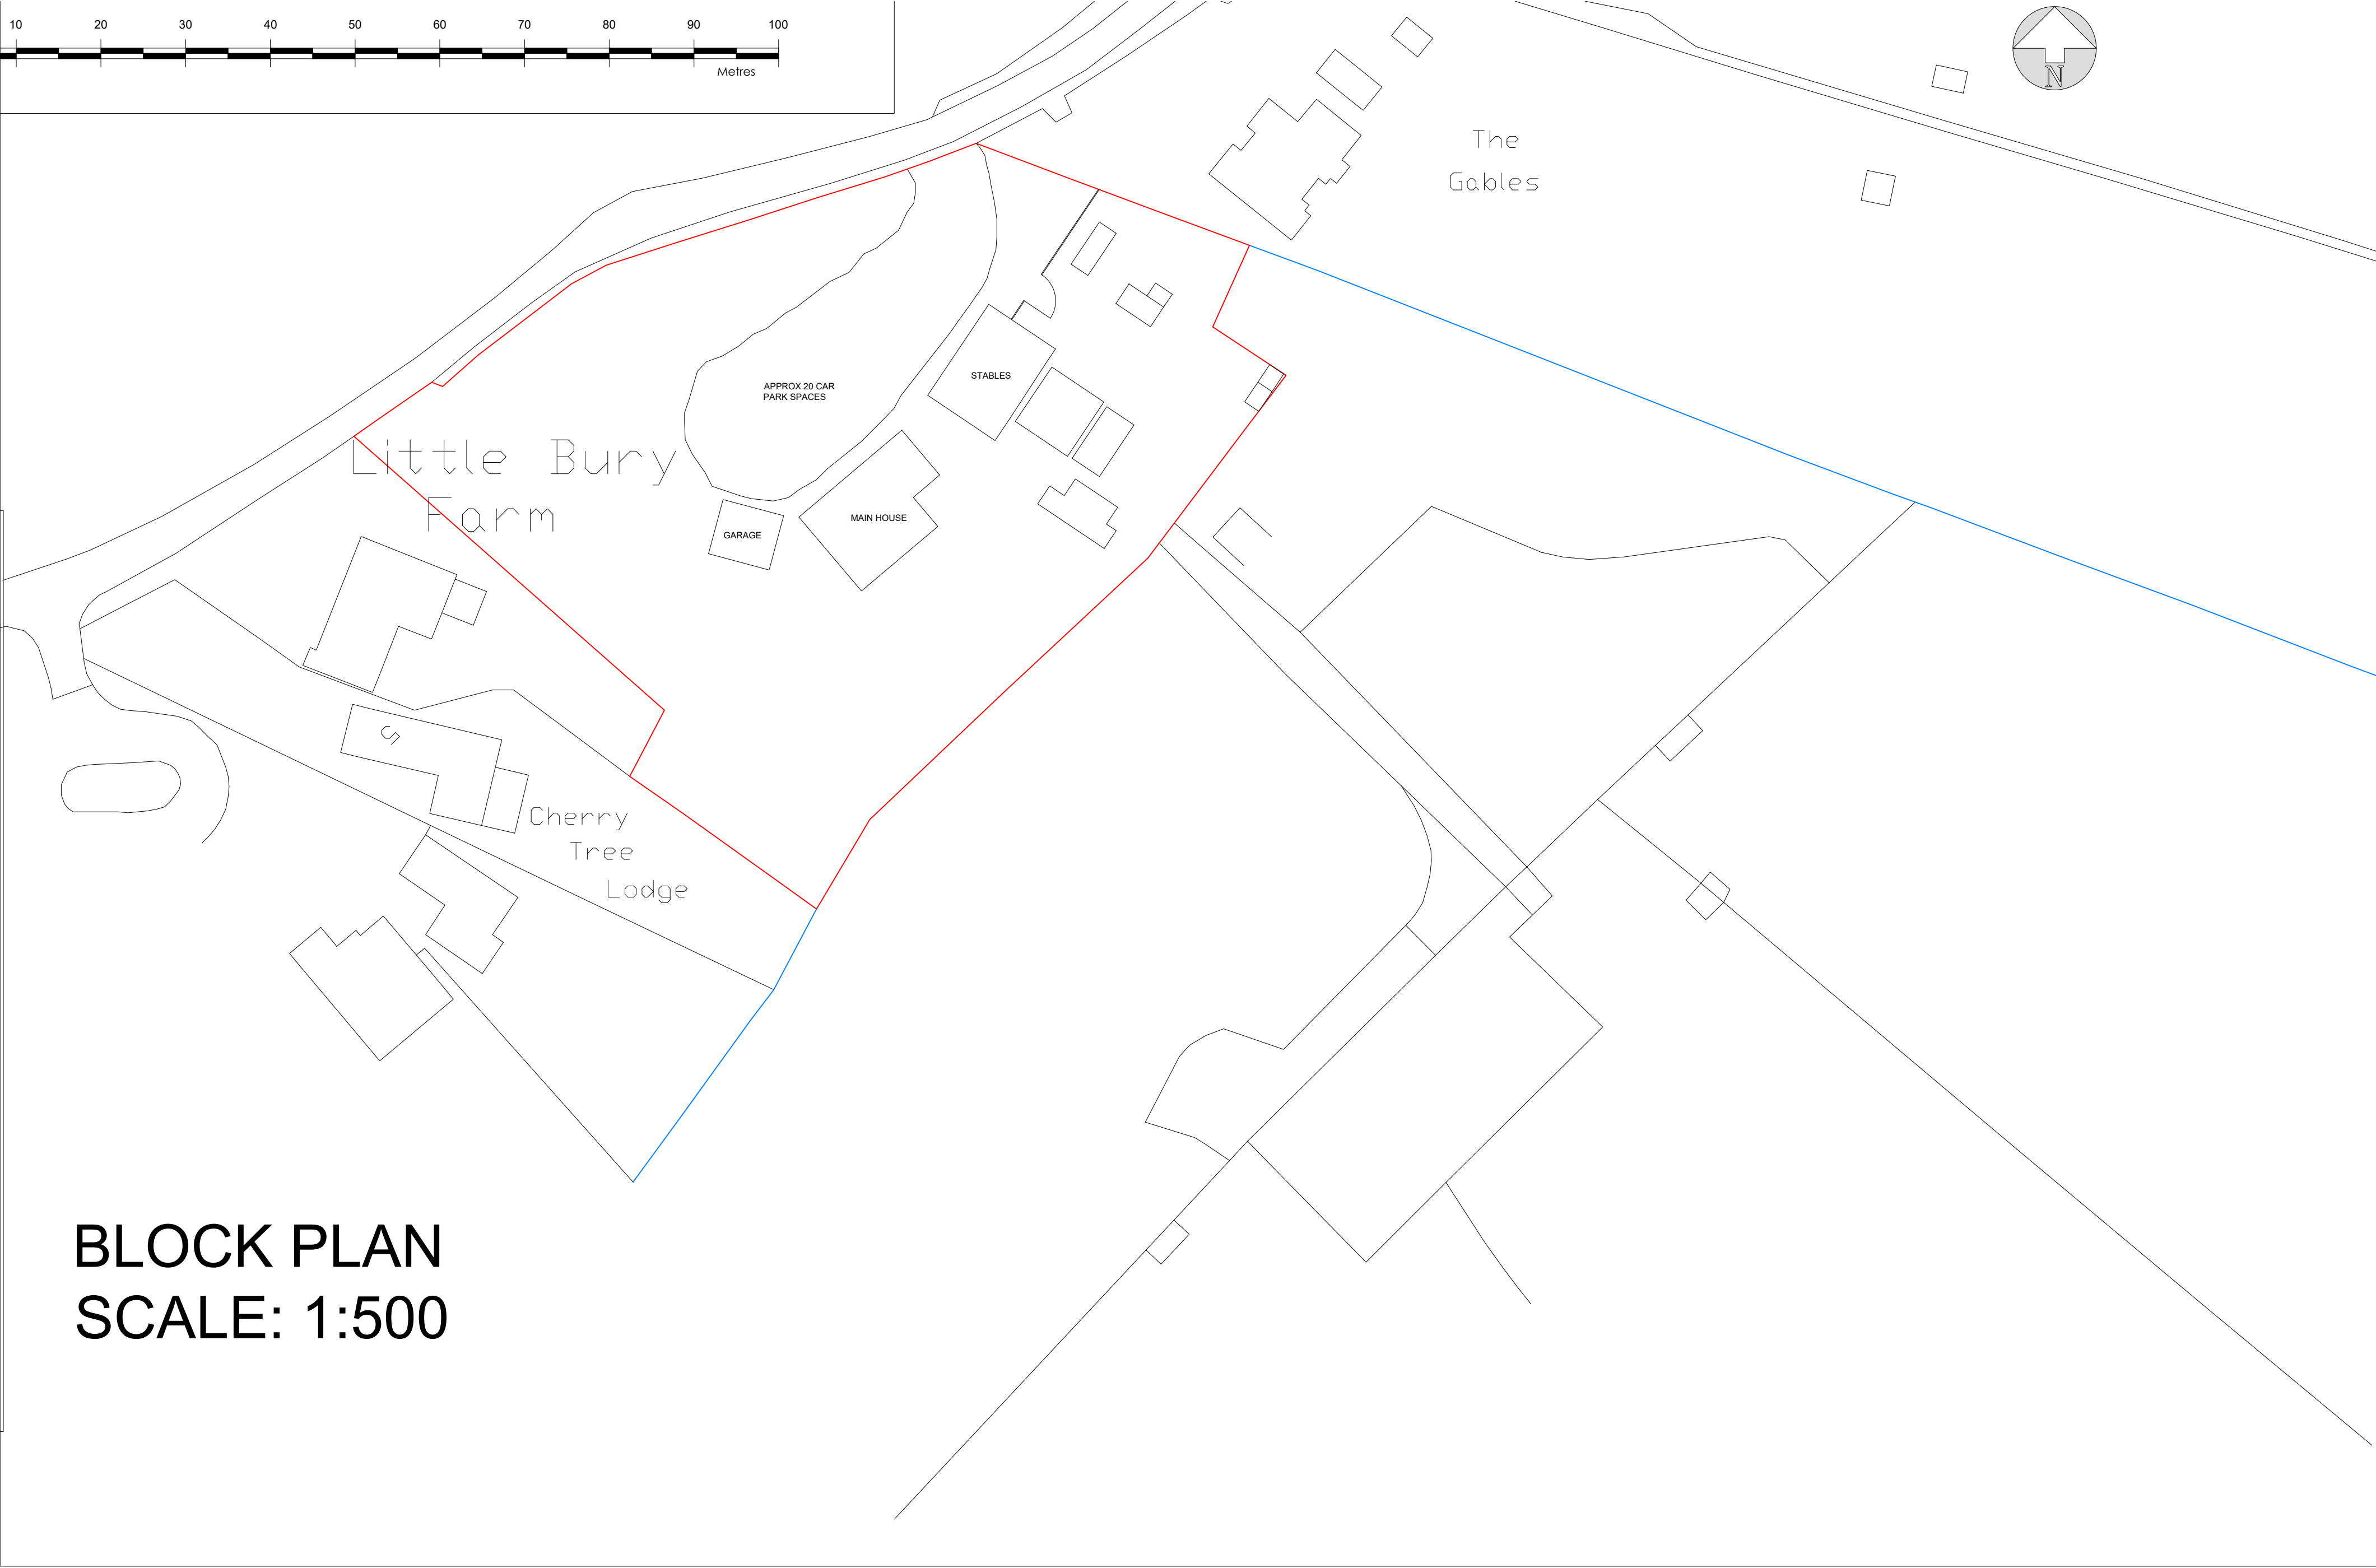


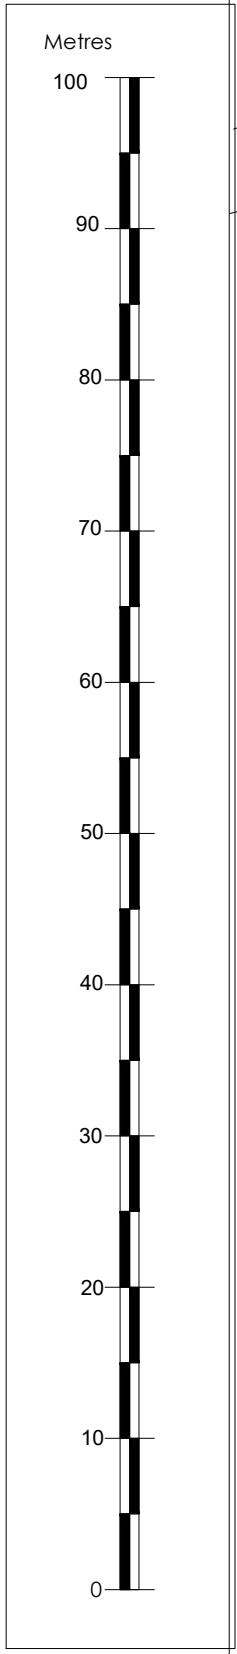


SCHEDULE OF AREAS


- MAIN HOUSE - 163.24M2
- GARAGE - 49.09M2
- STABLE - 123.4M2
- OUTBUILDING - 38.37M2
- OUTBUILDING - 57.2M2
- OUTBUILDING - 28.45M2
- OUTBUILDING - 5.0M2
- OUTBUILDING - 14.40M2
- OUTBUILDING - 13.77M2

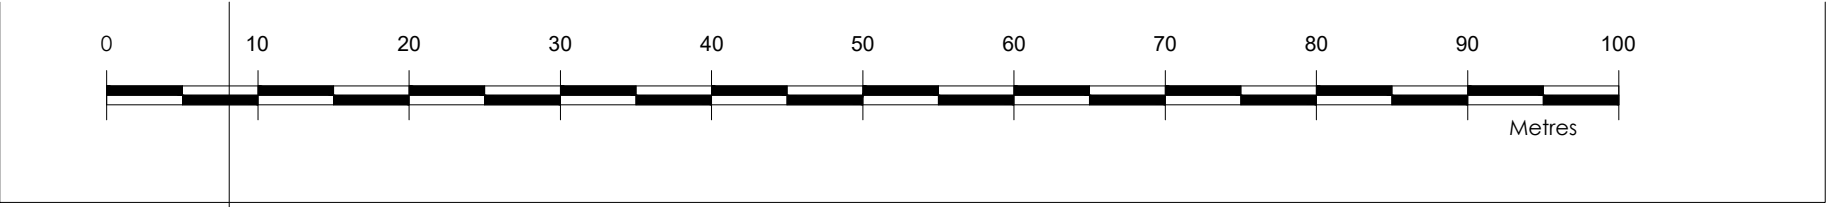

BLOCK PLAN
SCALE: 1:500

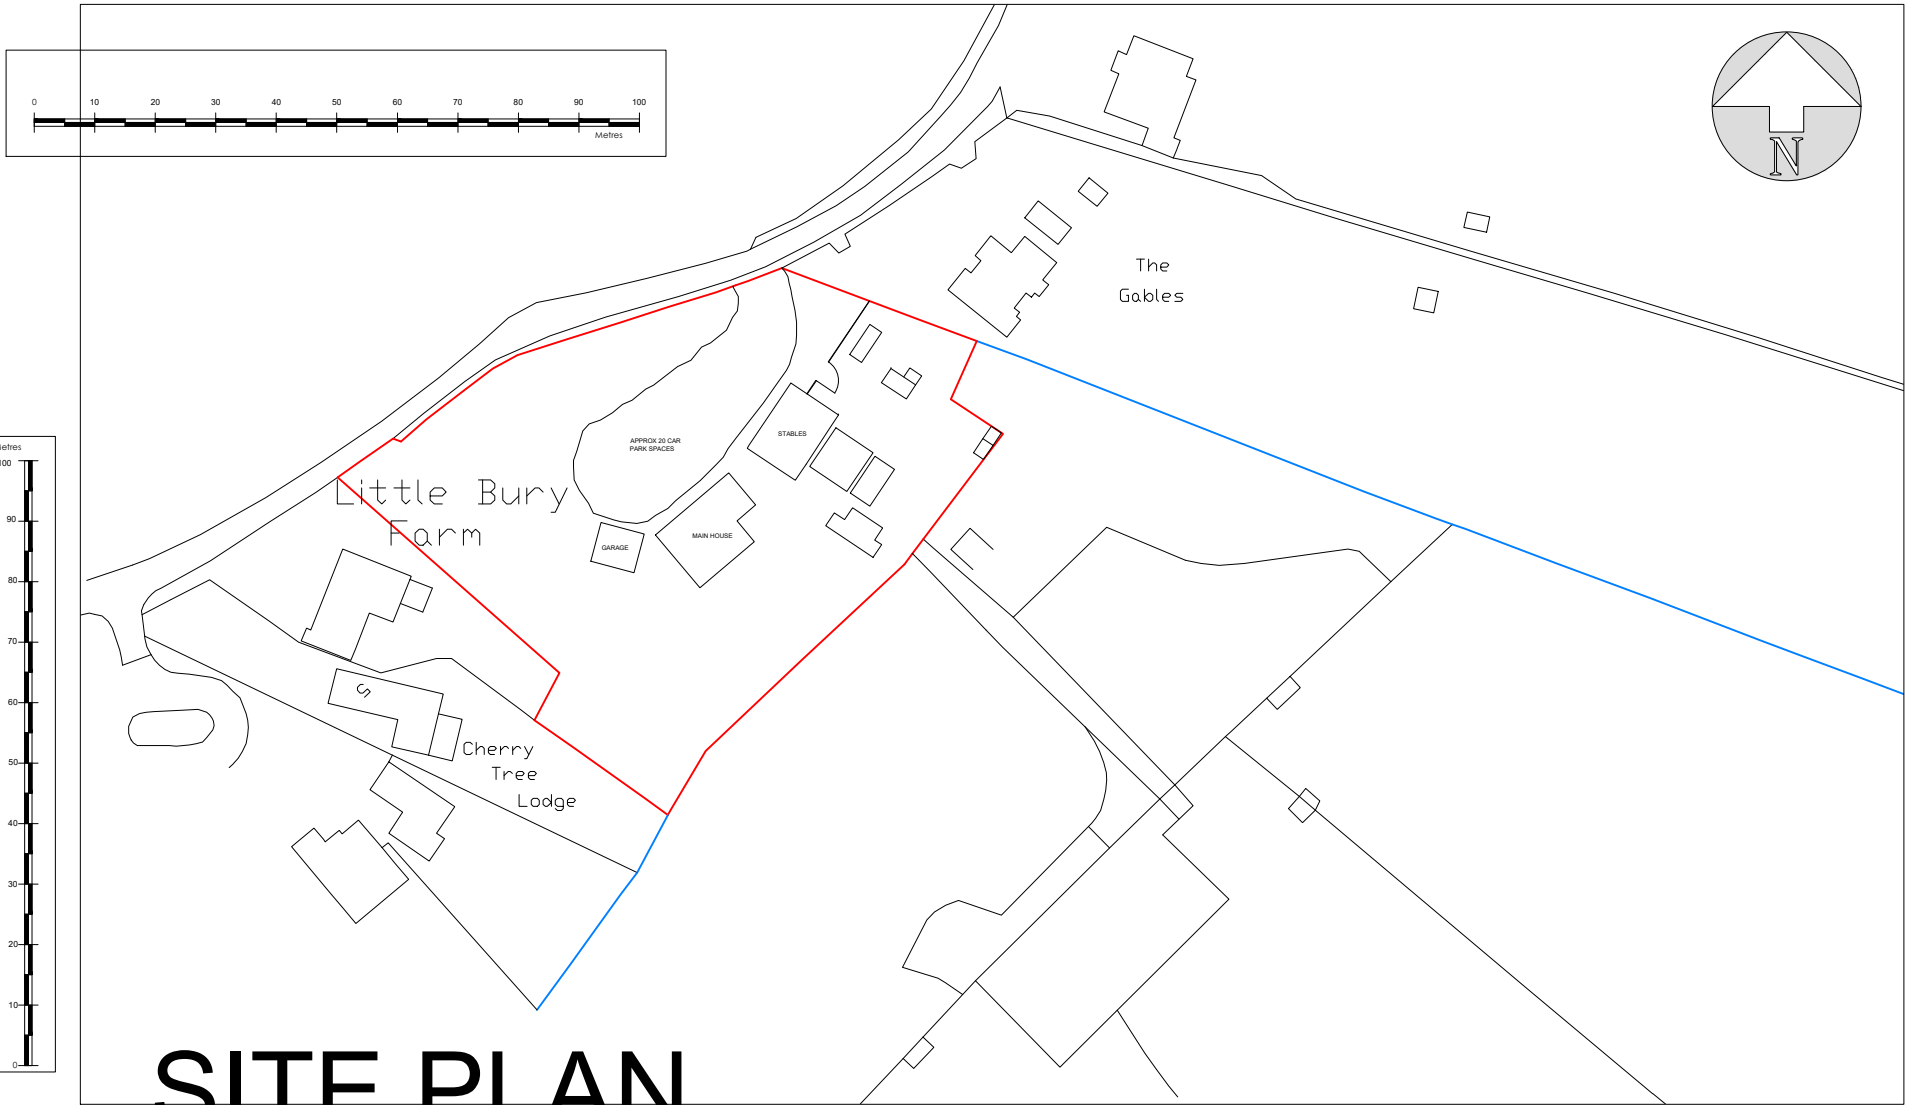

SITE PLAN
SCALE: 1:1250

 

THIS DRAWING PRINTED ON A2 SIZE PAPER



Home Extension Designs

HOME EXTENSION DESIGNS
HED HOUSE
60A BRIDGE ROAD EAST
WELWYN GARDEN CITY
HERTS AL7 1JU
tel : 01707 393971
e:info@hed.co.uk

Project: FEN FARM
RABLEY HEATH ROAD
WELWYN, HERTS

Drawing Title: EXISTING PLANS

Drawn By:	DAMEN	Scale:	1:1250, 1:500	Date:	JUNE 2024
Orig Status:	EXISTING	Checked:			
Drawing No:	6009-E01	Revision:			B