




1 Proposed Showroom West Elevation
1 : 50 @A1 1:100@A3

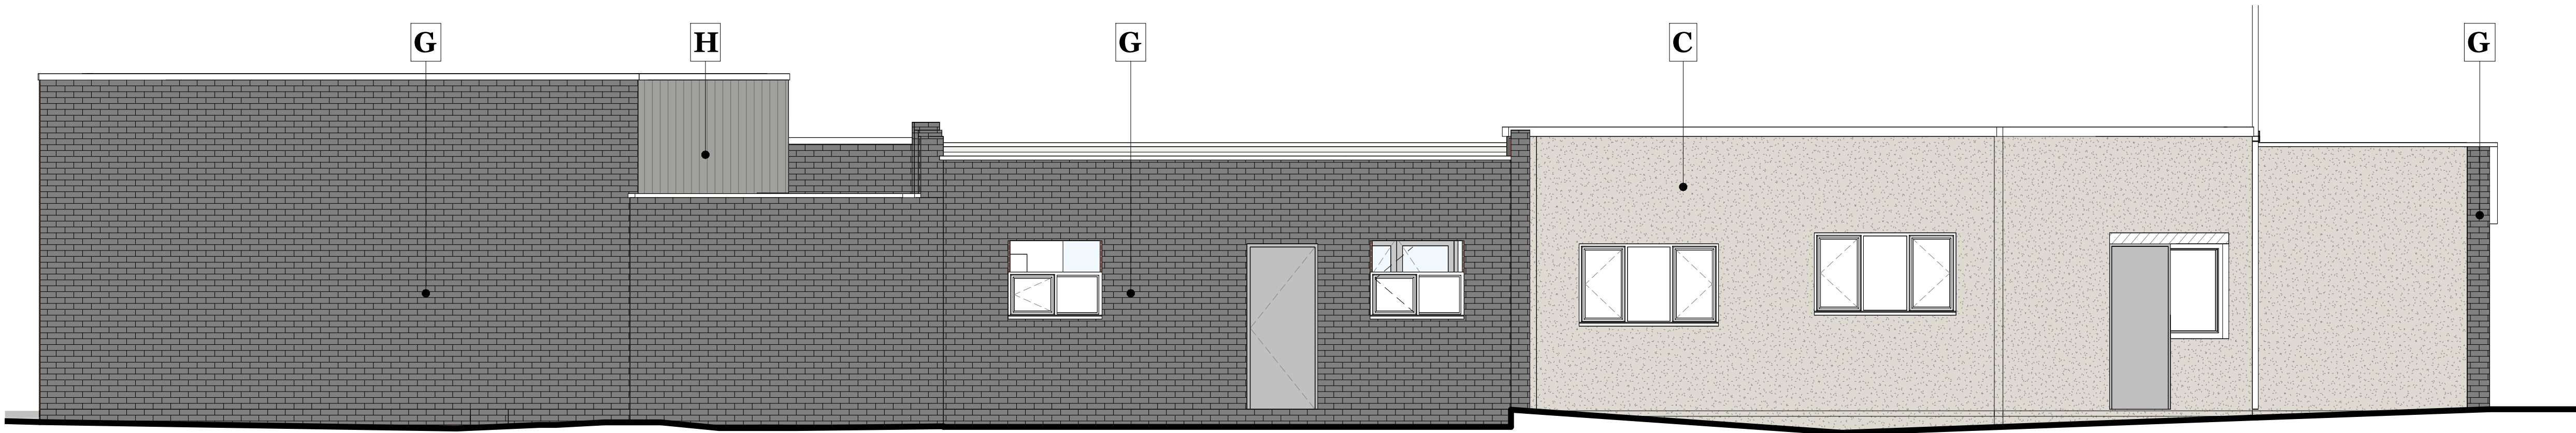

2 Proposed Showroom East Elevation
1 : 50 @A1 1:100@A3

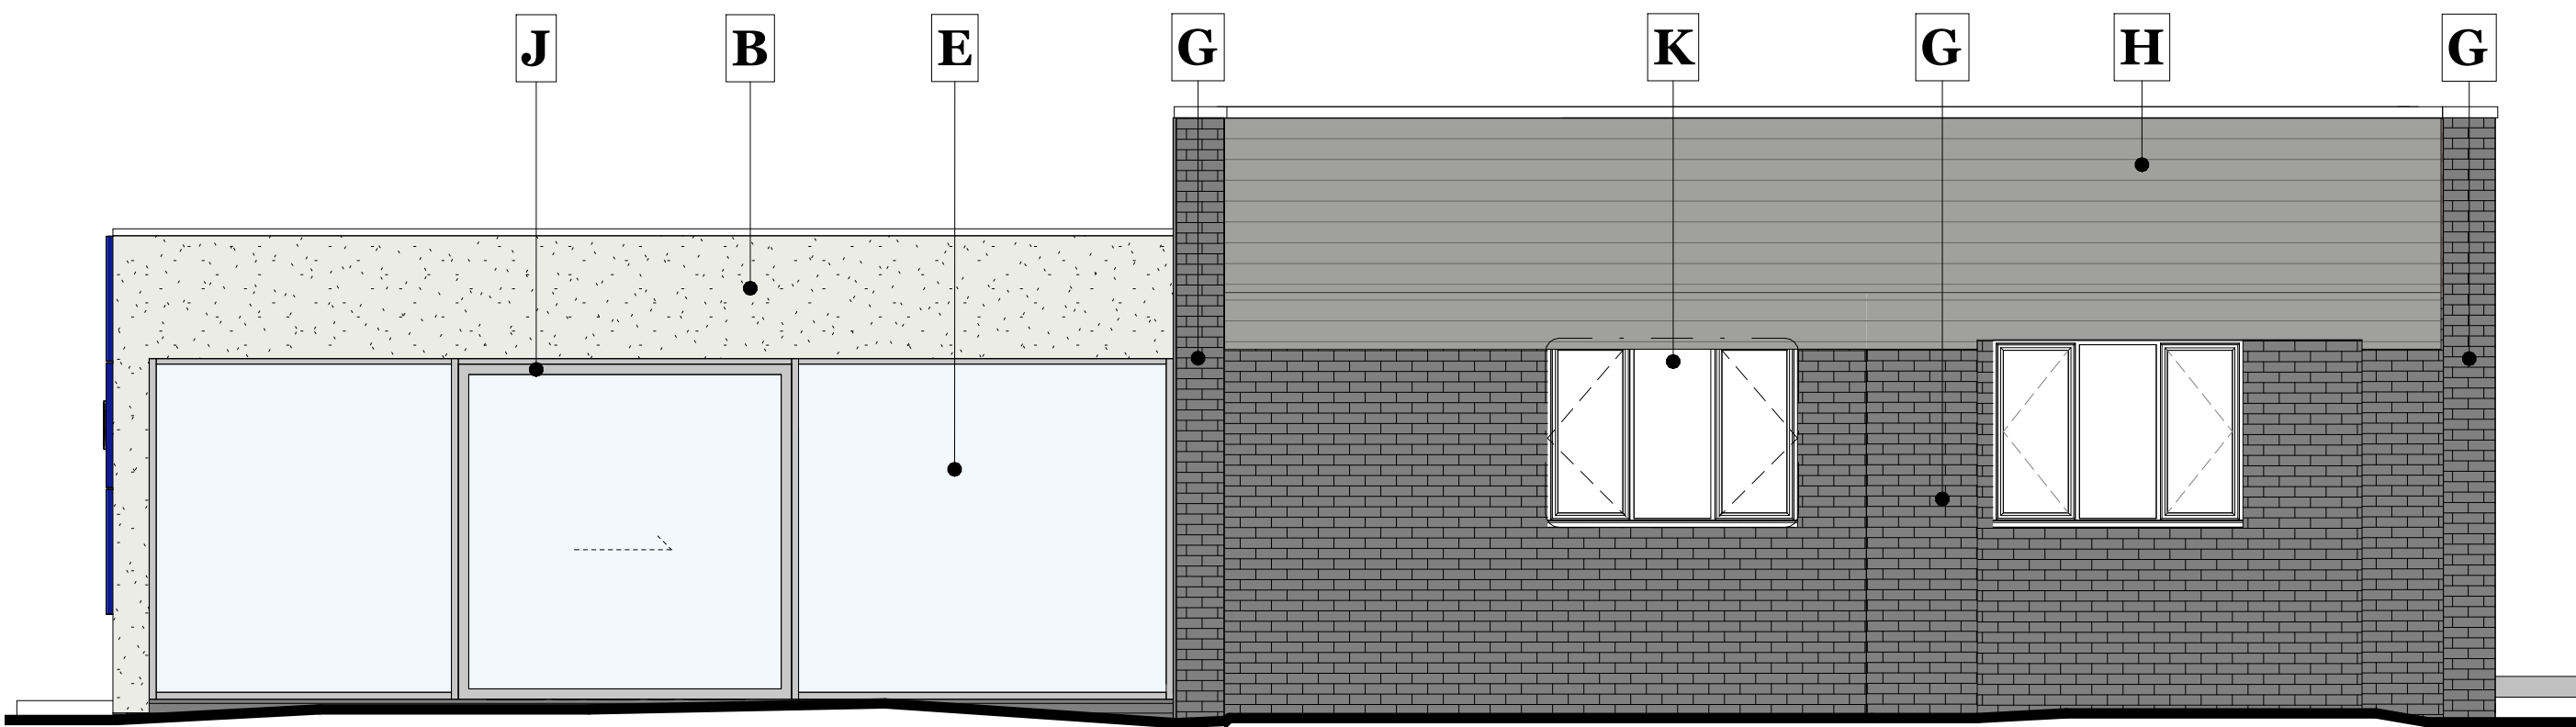


3 Proposed Showroom South Elevation
1 : 50 @A1 1:100@A3

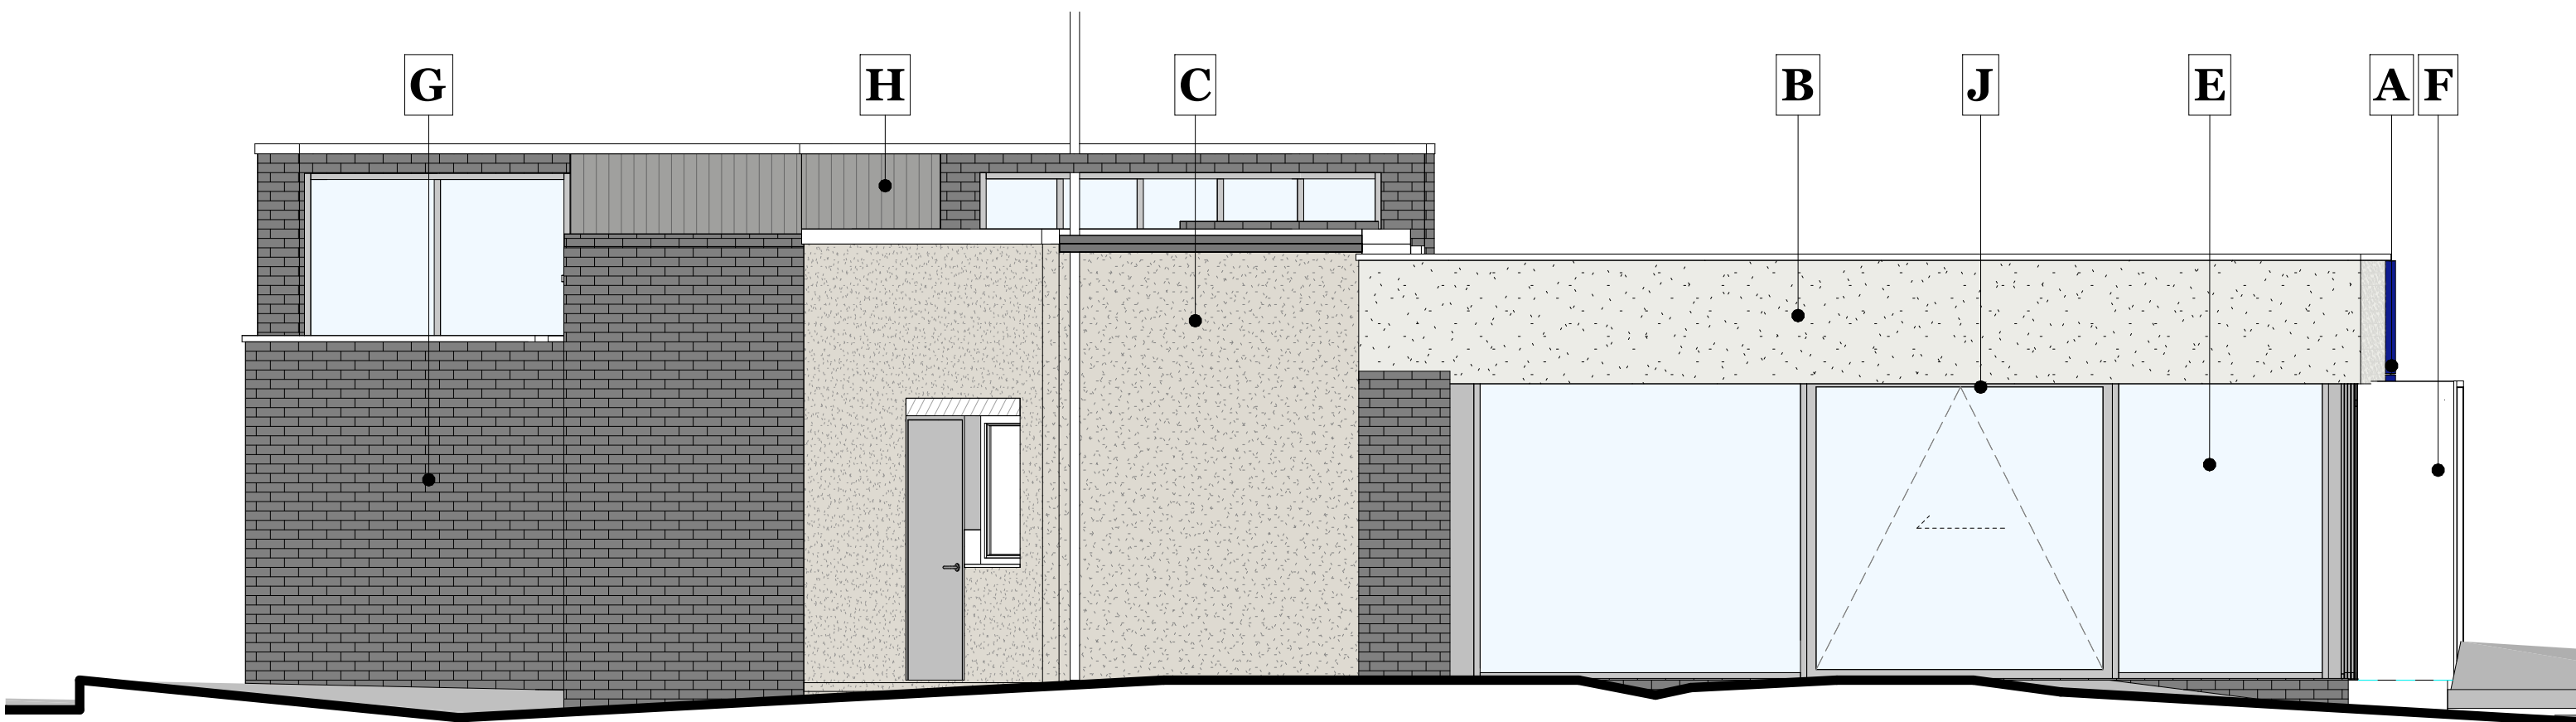

4 Proposed Showroom North Elevation
1 : 50 @A1 1:100@A3

Revisions		
No.	Date	Issue Notes

01. FACADE TREATMENT - MATERIALS LEGEND		
TAG	IMAGE	DESCRIPTION
A		VOLVO blue shield signage panels, colour blue RAL 5002. Aluminium sheet metals with illuminated wordmark. Subject to separate advertisement consent.
B		White render panels to "Showroom" front of building
C		Existing walls to be painted to match white render panels to "Showroom" front of building
E		Showroom glazing in clear glass. Frames to be painted silver RAL9006 external and white RAL9003 internally.
F		External grade Oakwood effect cladding to Entrance Portal feature. Subject to separate advertisement consent.
G		Existing Brickwork to be painted in RAL 7037
J		Existing / New vehicle access doors in RAL 7035, inc back of house doors
K		Front-of-house screen, window, and door frames to be painted silver RAL9006 externally and white RAL 9003 internally.
N		Sectional Overhead Door

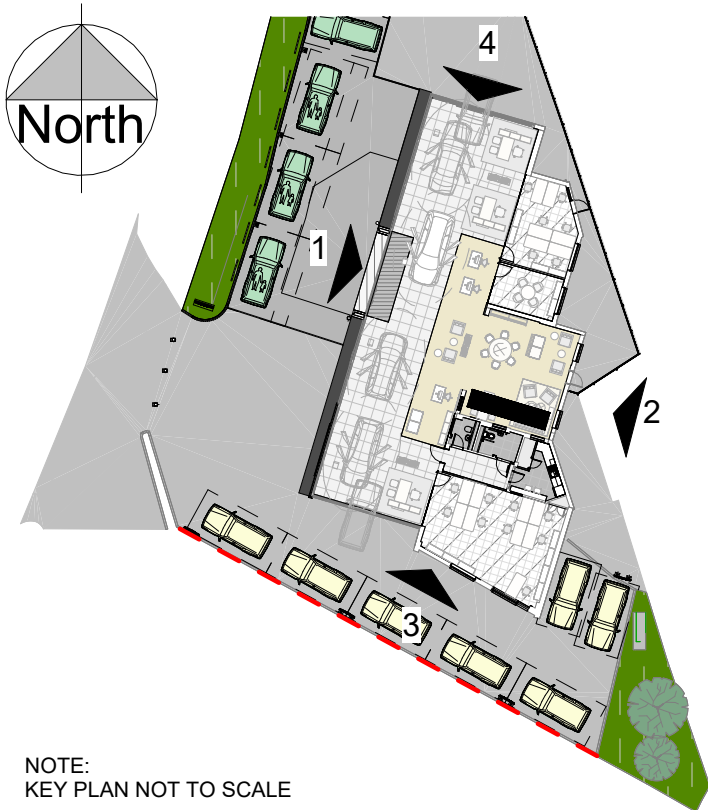

Do not scale from drawings except where submitted for planning permission. For all other purposes, use figured dimensions only.

Dimensions must be checked on site before work commences. Any discrepancies should be reported to MEDA International.

The accuracy of this drawing may be reliant upon survey information provided by third parties. No liability will be accepted by MEDA International for errors in or arising from such third party survey information.

Meda
Shape Make & Build

+44 (0) 1235 448580
www.experiencemeda.com
info@experiencemeda.com

The Granary, Church Lane
Stevenon, Oxfordshire
OX13 6SW, United Kingdom

Client Brickhill Construction		
Project Title Volvo Letchworth Norton Way N, Letchworth Garden City, SG6 4AD		
Drawing Title Proposed Showroom Elevations		
Project ID 001	Scale 1:50 @A1 1:100 @A3	
Drawn By AF	Reviewed By AO	Date 22/09/2025
Drawing No. P1170	Revision B	
of PLANNING		

