



Revisions		
No.	Date	Issue Notes

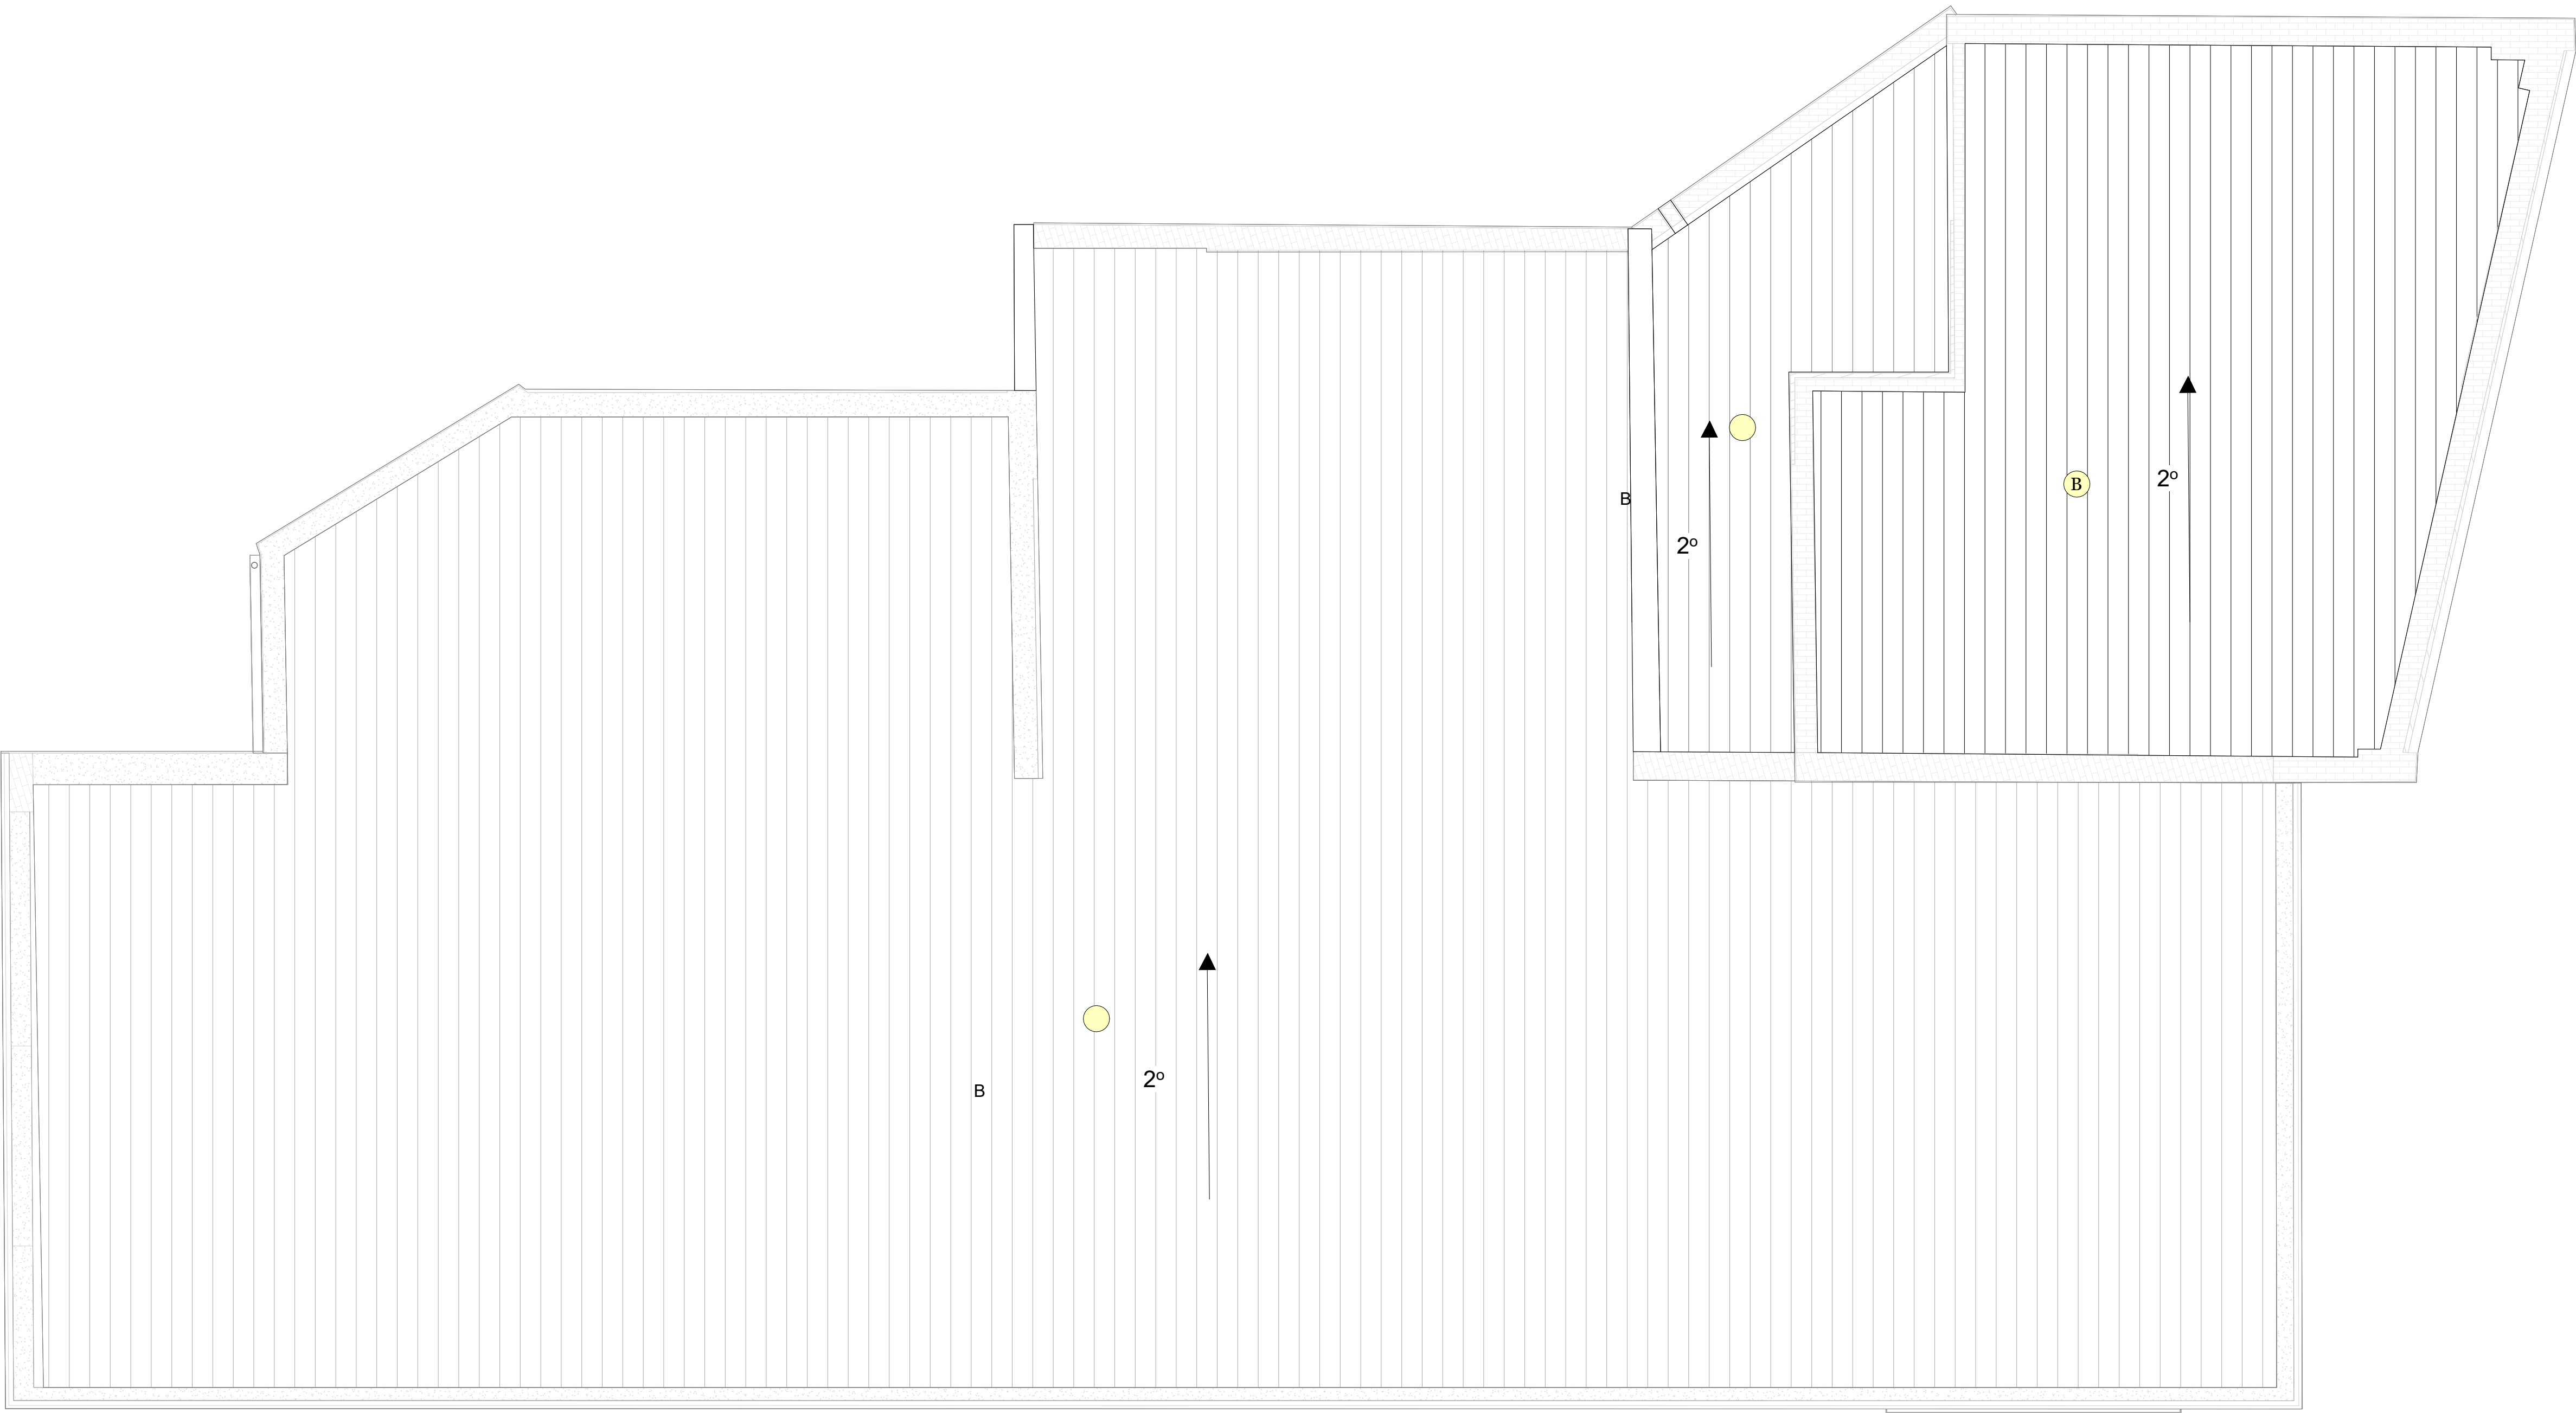

Roof finishes Showroom		
Mark	IMAGE	DESCRIPTION
B		Composite roof cladding panels, QuadCore KS1000RW Roof Panel, with integrated gutter and downpipes. Colour - Grey White RAL 9002

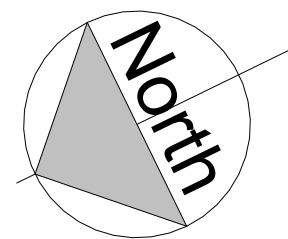

Do not scale from drawings except where submitted for planning permission. For all other purposes, use figured dimensions only.

Dimensions must be checked on site before work commences. Any discrepancies should be reported to MEDA International.

The accuracy of this drawing may be reliant upon survey information provided by third parties. No liability will be accepted by MEDA International for errors in or arising from such third party survey information.

Meda *Shape Make & Build*



+44 (0) 1235 448580
www.experiencemedas.com
info@experiencemedas.com



The Granary, Church Lane
Stevenon, Oxfordshire
OX13 6SW, United Kingdom

This drawing is the copyright of MEDA International and may not be copied or reproduced without written permission.

Client
Brickhill Construction

Project Title
Volvo Letchworth
Norton Way N, Letchworth Garden City,
SG6 4AD

Drawing Title
Proposed Showroom Roof Plan

Project ID
001

Scale
1:50 @A1
1:100 @A3

Drawn By
AF

Reviewed By
AO

Date
22/09/2025

Drawing No.
P1120

Revision
B

of
PLANNING

1 Proposed Showroom Roof Plan

1 : 50@A1 1:100@A3

