



Revisions		
No.	Date	Issue Notes

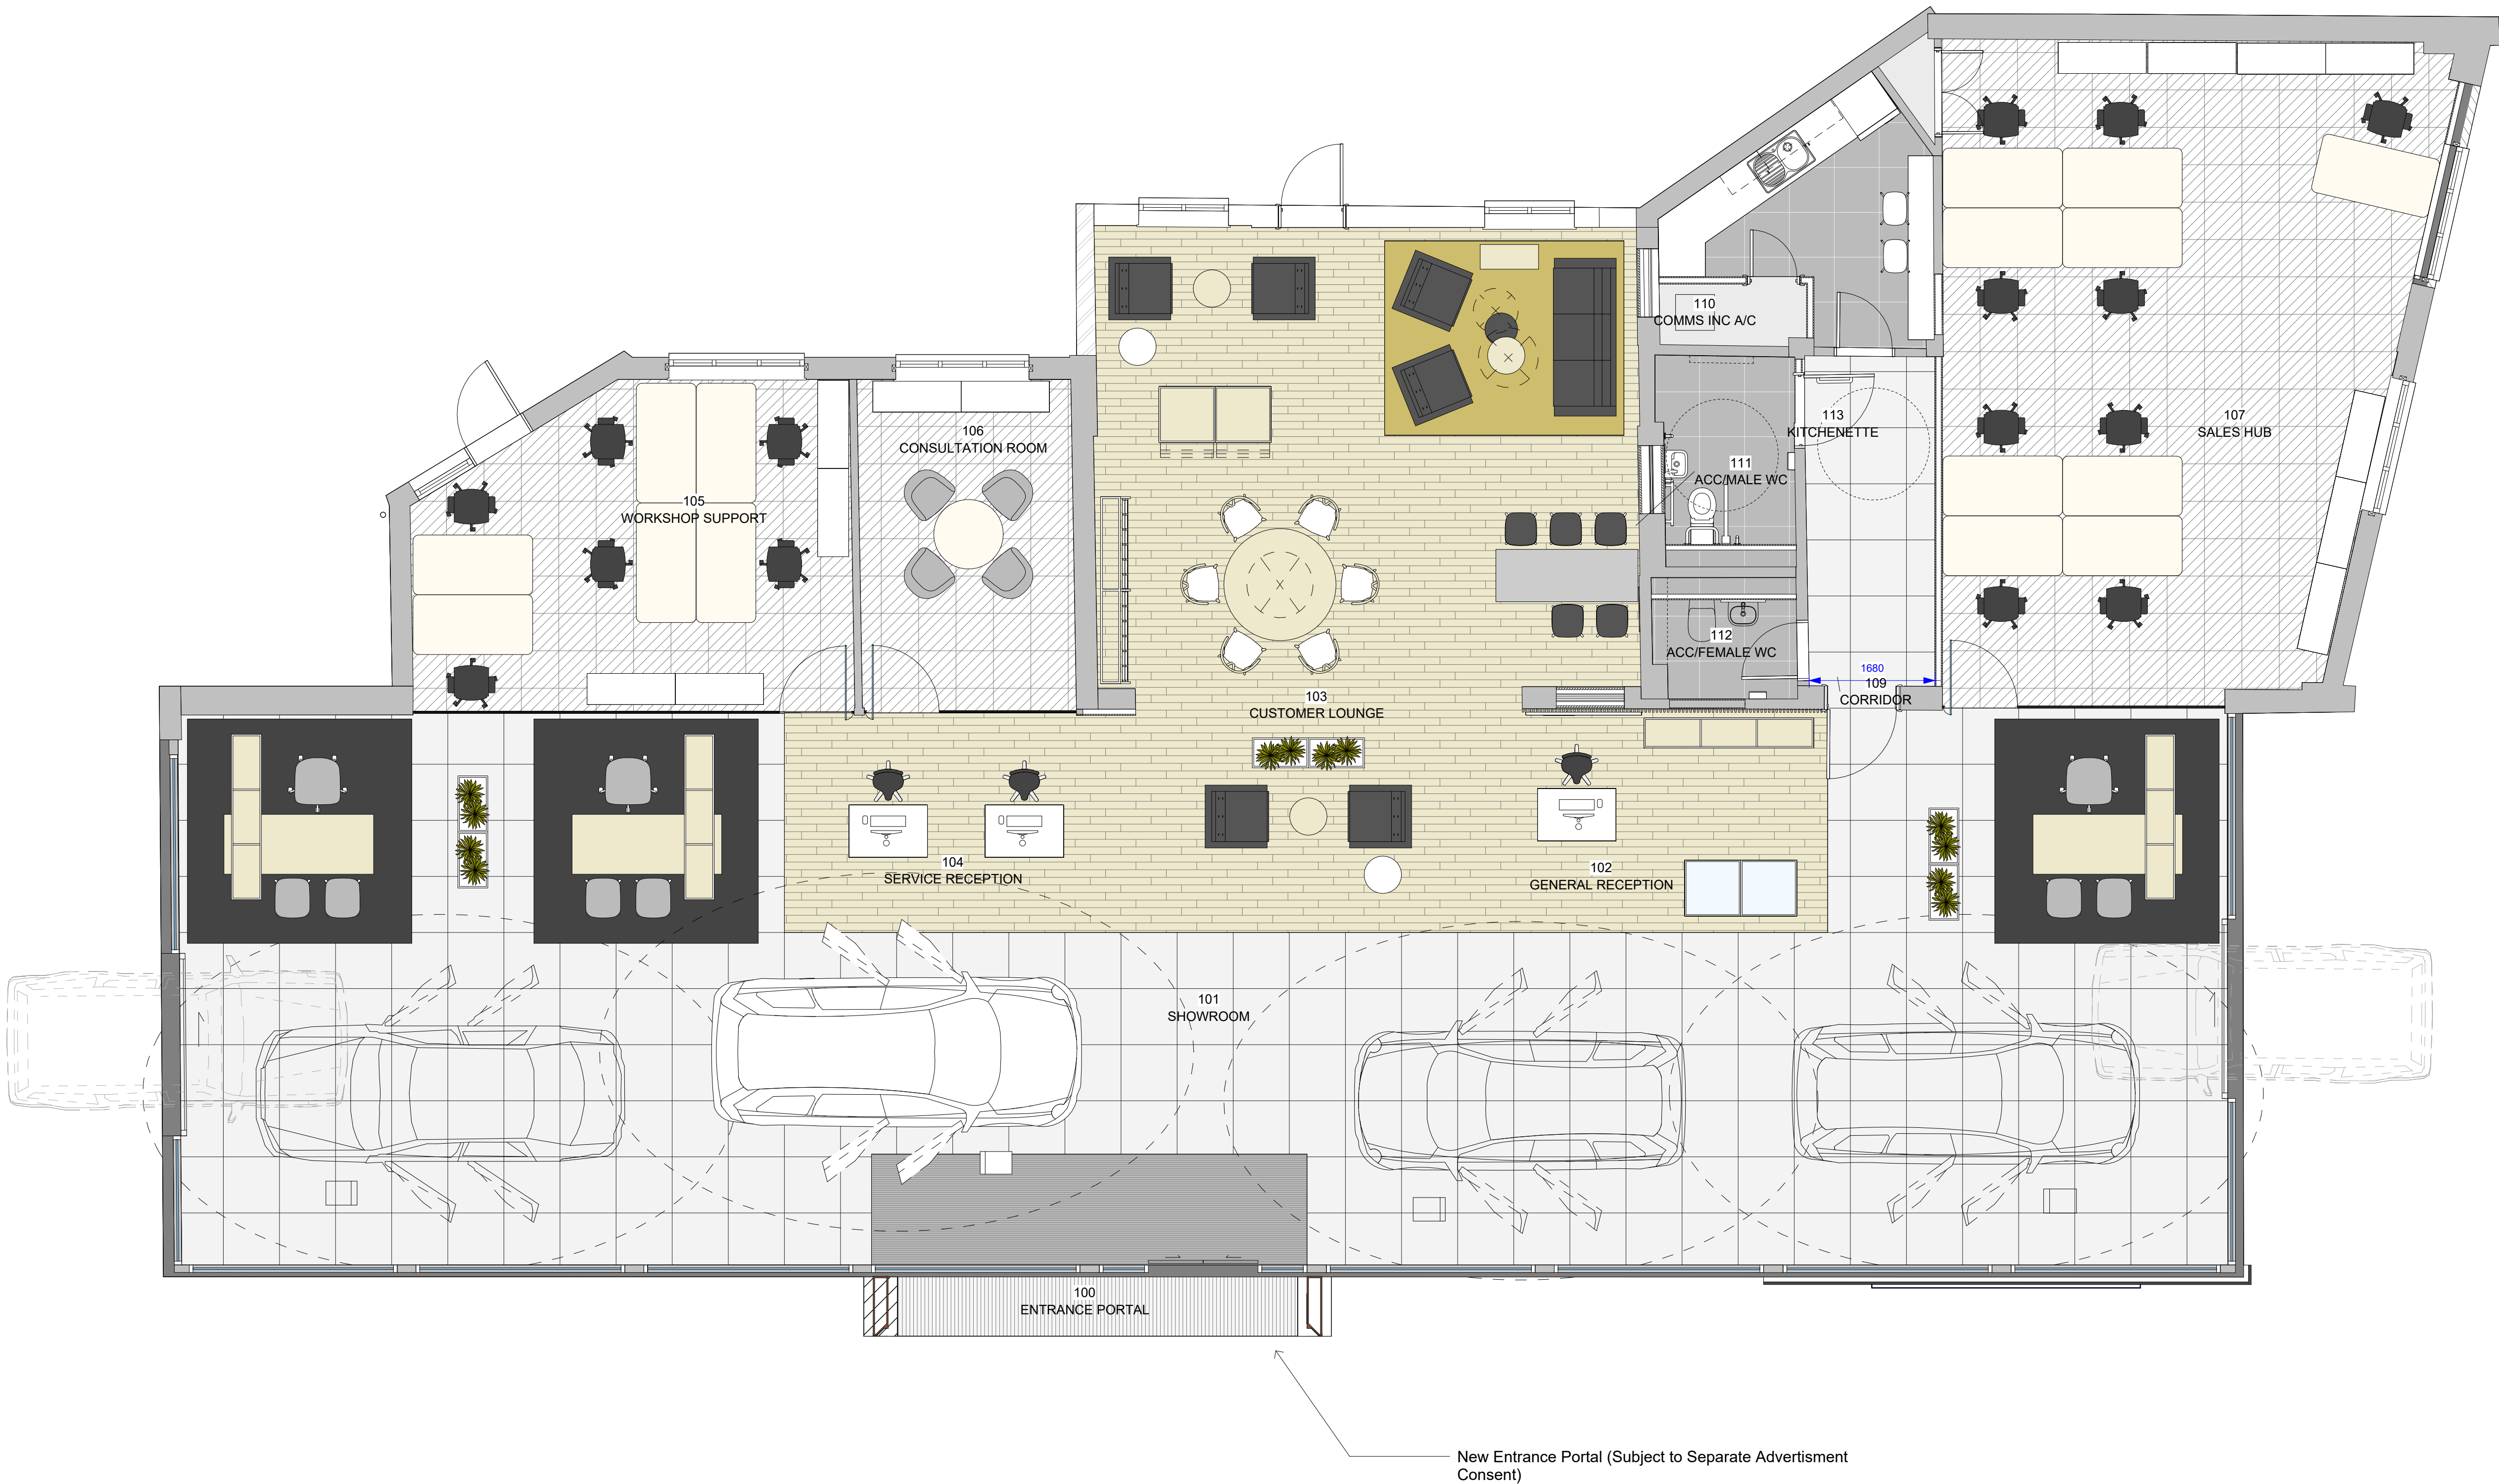

GEA = 395 sqm
GIA = 373 sqm

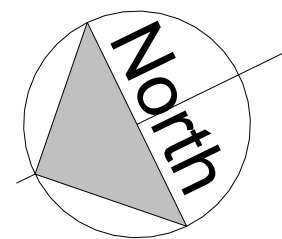

Do not scale from drawings except where submitted for planning permission. For all other purposes, use figured dimensions only.

Dimensions must be checked on site before work commences. Any discrepancies should be reported to MEDA International.

The accuracy of this drawing may be reliant upon survey information provided by third parties. No liability will be accepted by MEDA International for errors in or arising from such third party survey information.

Meda *Shape Make & Build*

+44 (0) 1235 448580
www.experiencemeda.com
info@experiencemeda.com
The Granary, Church Lane
Stevenon, Oxfordshire
OX13 6SW, United Kingdom

This drawing is the copyright of MEDA International and may not be copied or reproduced without written permission.

Client
Brickhill Construction

Project Title
Volvo Letchworth
Norton Way N, Letchworth Garden City,
SG6 4AD

Drawing Title
Proposed Showroom Ground Floor Plan

Project ID
001
Scale
1:50 @A1
1:100 @A3

Drawn By
AF
Reviewed By
AO
Date
22/09/2025

Drawing No.
P1100
Revision
D



1 Proposed Showroom Ground Floor Plan

1 : 50@A1 1:100@A3