




Revisions		
No.	Date	Issue Notes

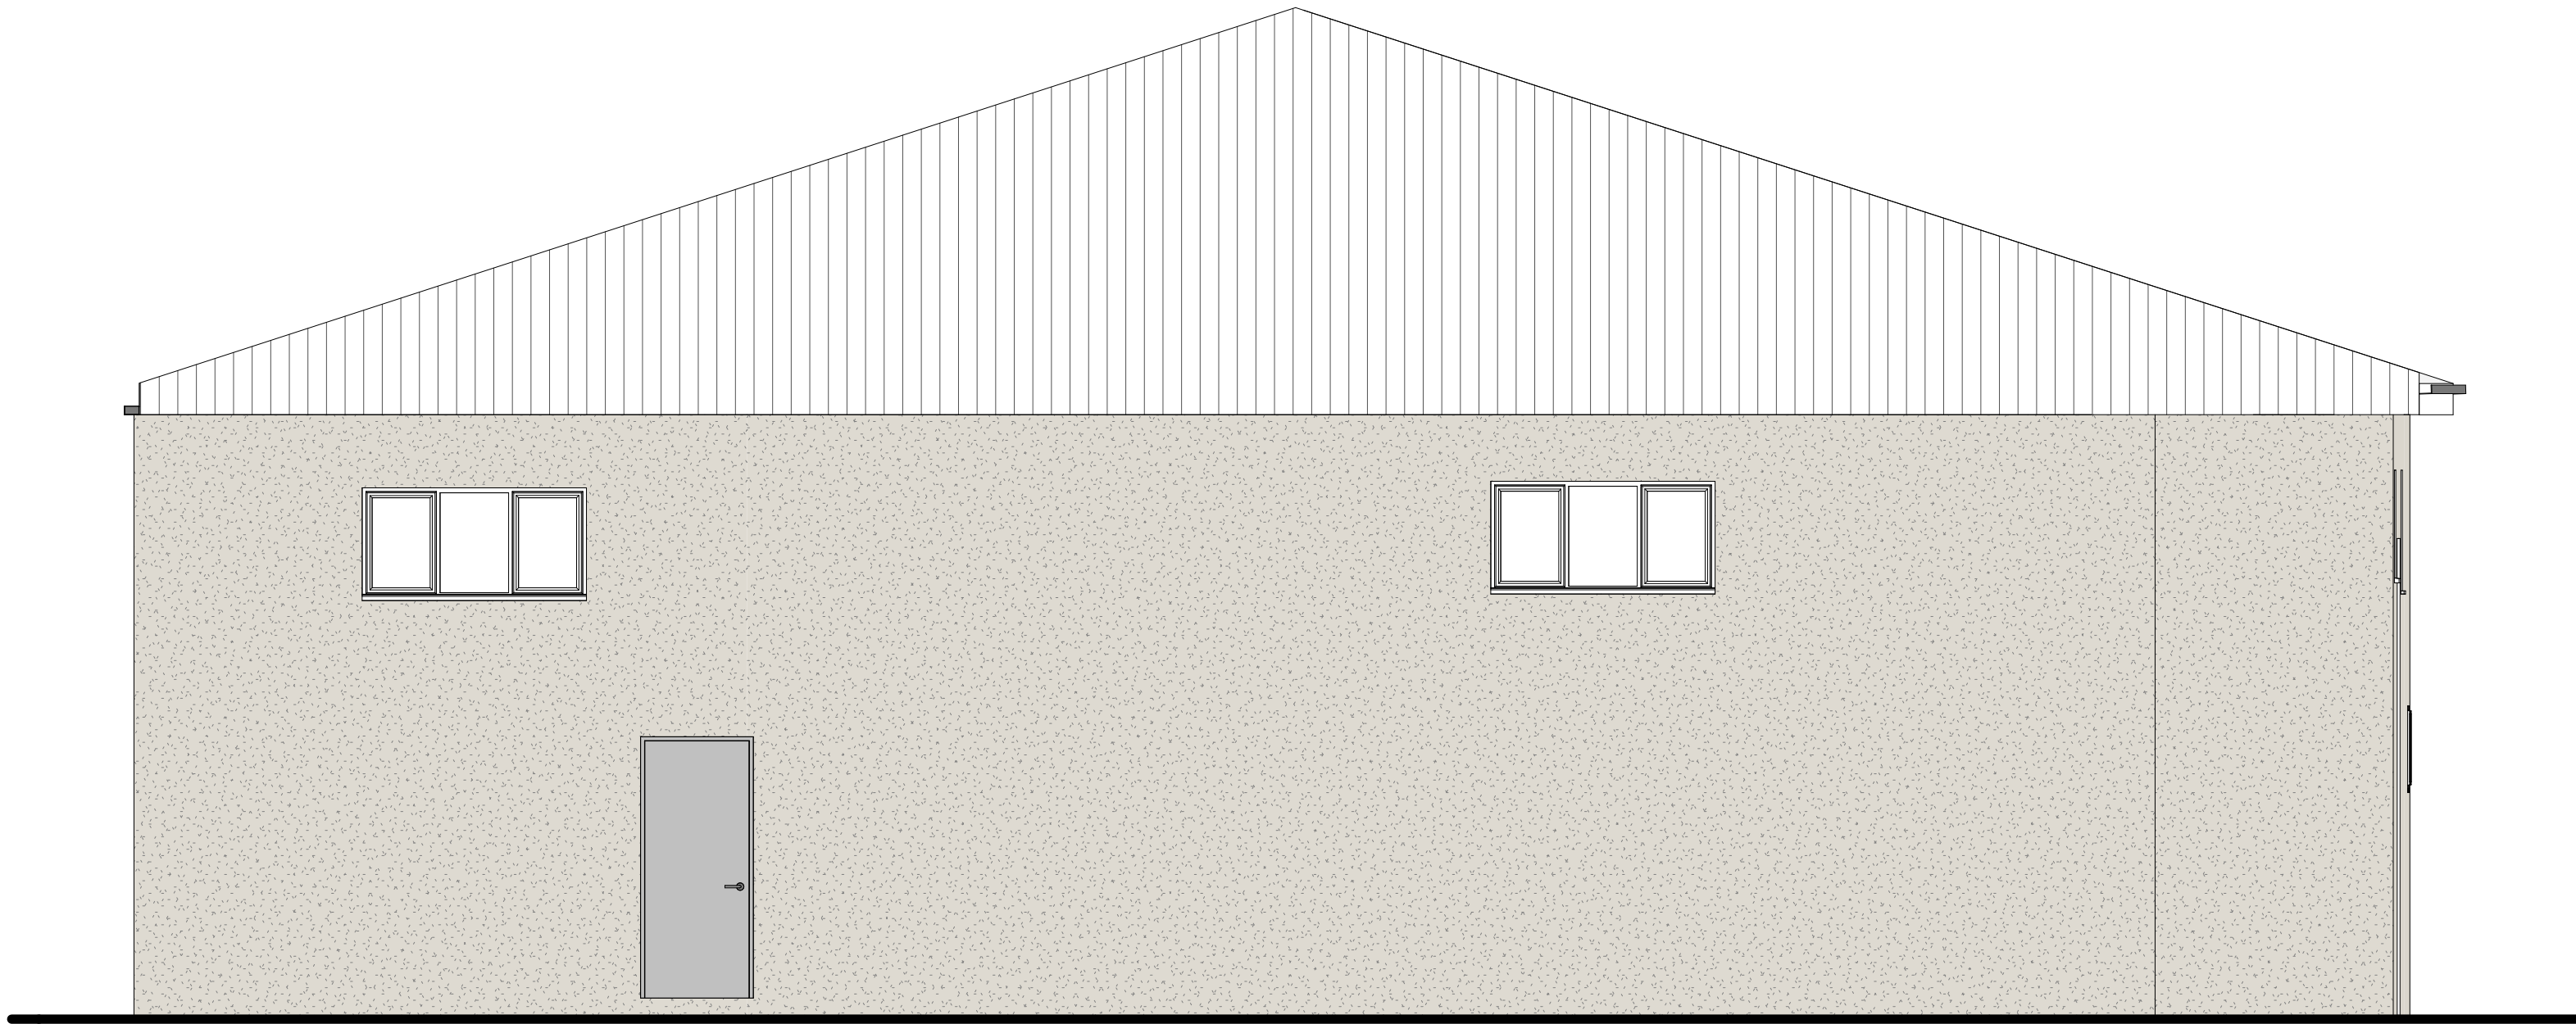

3 Existing Workshop East Elevation
1 : 50@A1 1:100@A3

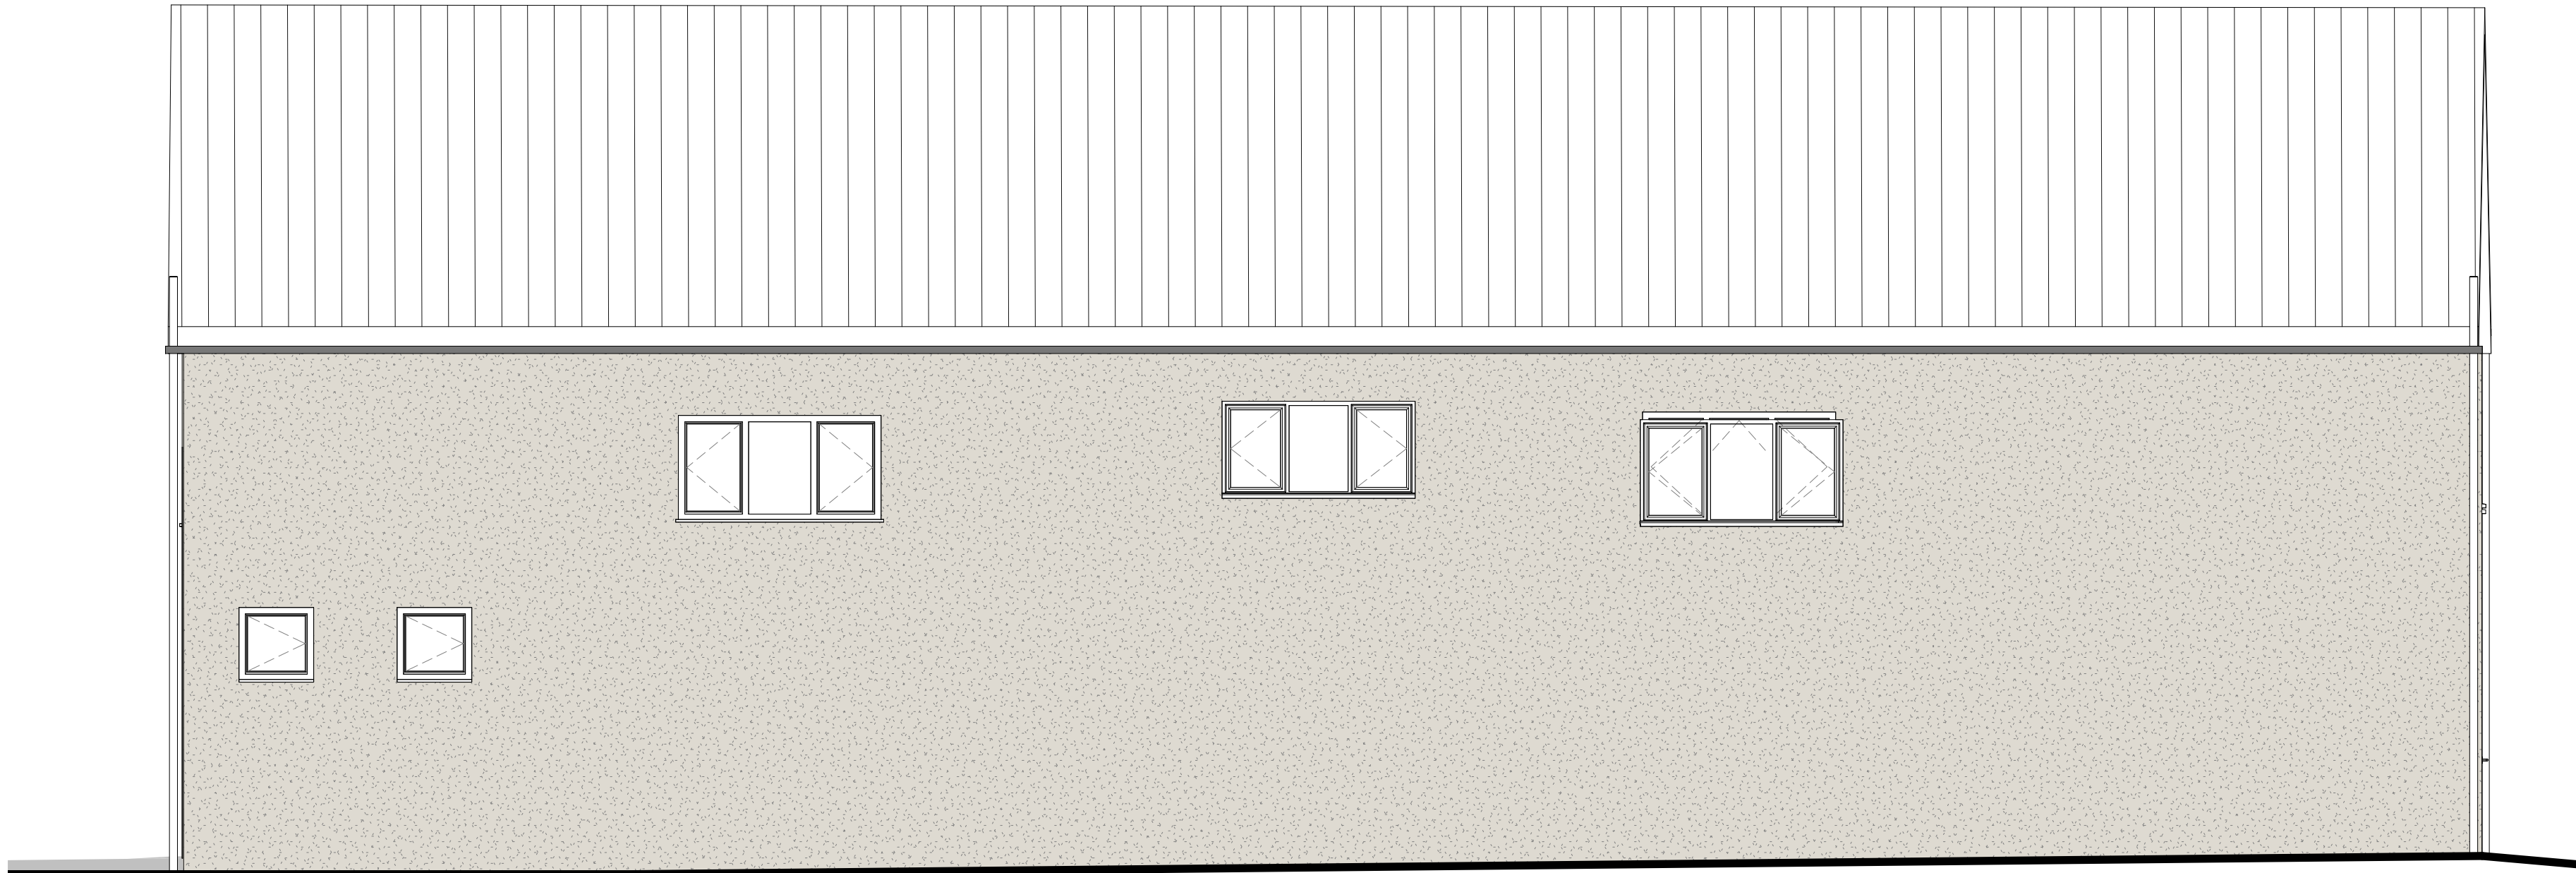

4 Existing Workshop South Elevation
1 : 50@A1 1:100@A3

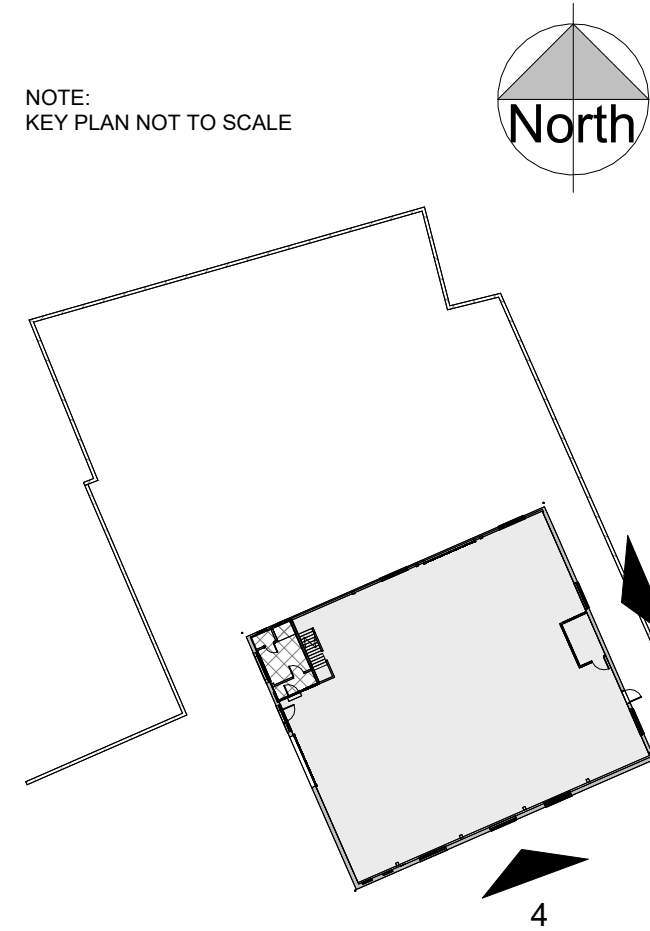

Do not scale from drawings except where submitted for planning permission. For all other purposes, use figured dimensions only.

Dimensions must be checked on site before work commences. Any discrepancies should be reported to MEDA International.

The accuracy of this drawing may be reliant upon survey information provided by third parties. No liability will be accepted by MEDA International for errors in or arising from such third party survey information.

Meda

*Shape
Make
&Build*



+44 (0) 1235 448580
www.experiencemedas.com
info@experiencemedas.com



The Granary, Church Lane
Stevenston, Oxfordshire
OX13 6SW, United Kingdom

This drawing is the copyright of MEDA International and may not be copied or reproduced without written permission.

Client	Brickhill Construction	
Project Title	Volvo Letchworth	
	Norton Way N, Letchworth Garden City, SG6 4AD	
Drawing Title	Existing Workshop Elevations 02	

Project ID	001	Scale	1:50 @A1 1:100 @A3
Drawn By	AF	Reviewed By	AO
		Date	22/09/2025
Drawing No.	P0271	Revision	

of
PLANNING

