


Revisions		
No.	Date	Issue Notes

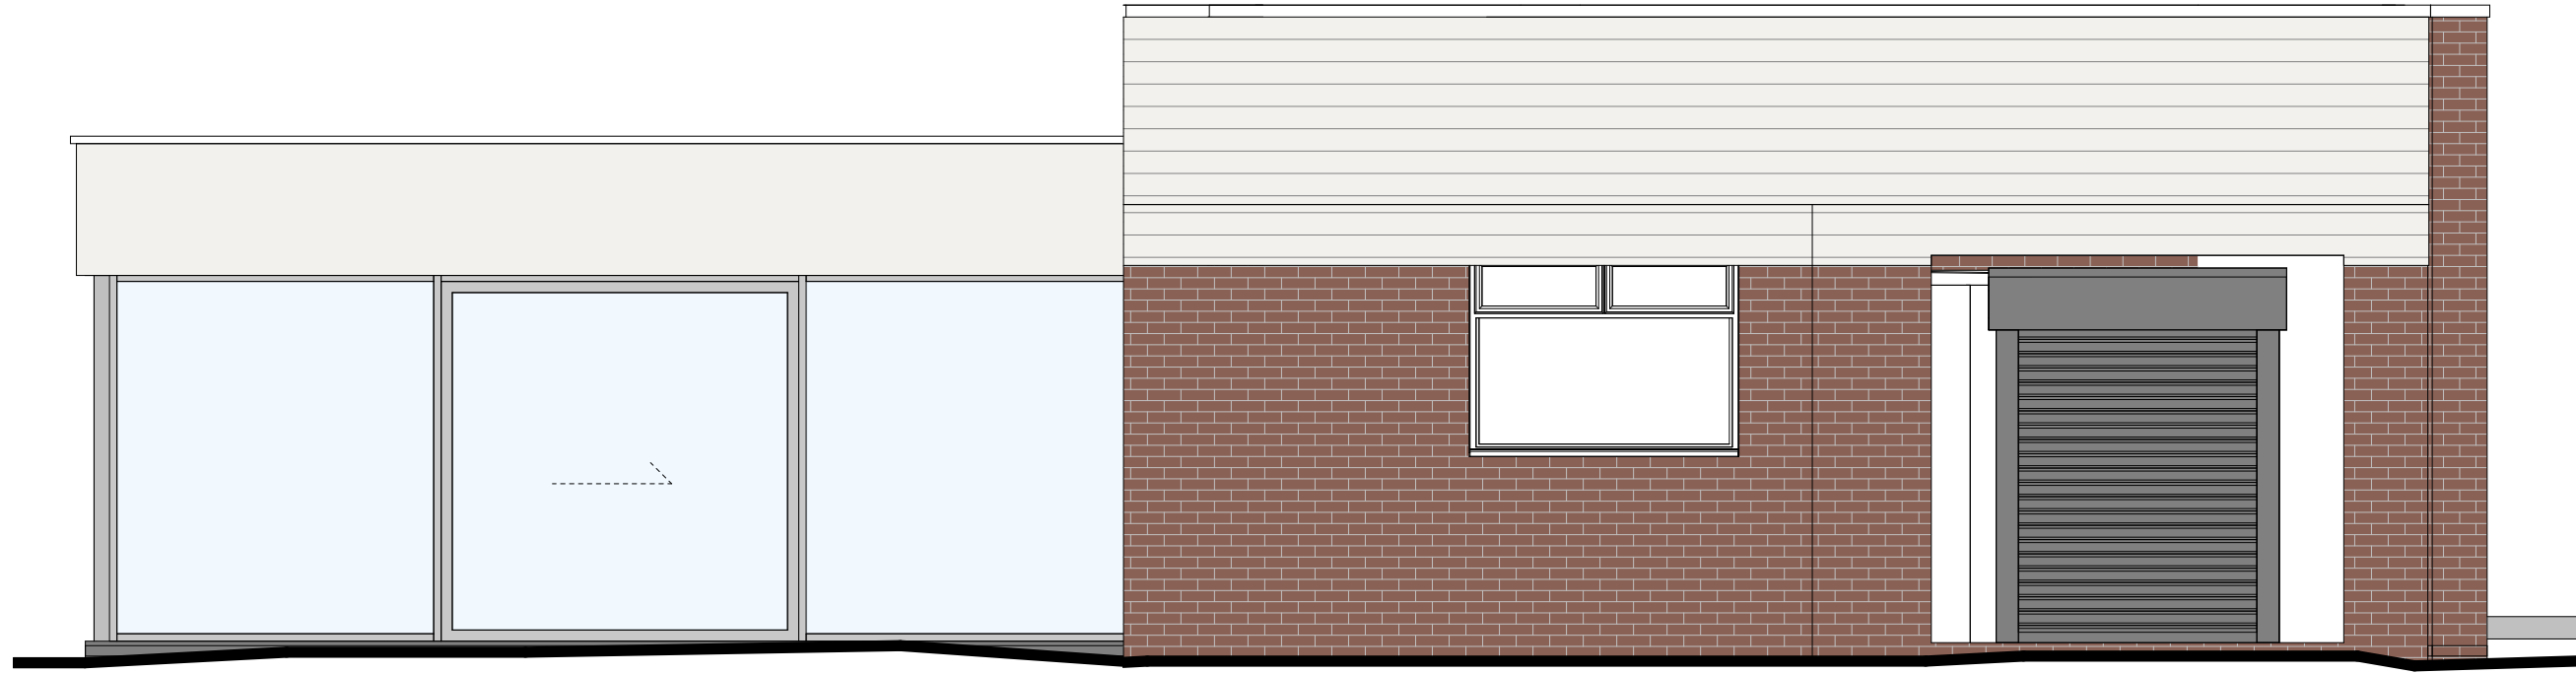


1 Existing Showroom West Elevation
1 : 50@A1 1:100@A3




2 Existing Showroom South Elevation
1 : 50@A1 1:100@A3



3 Existing Showroom East Elevation
1 : 50@A1 1:100@A3

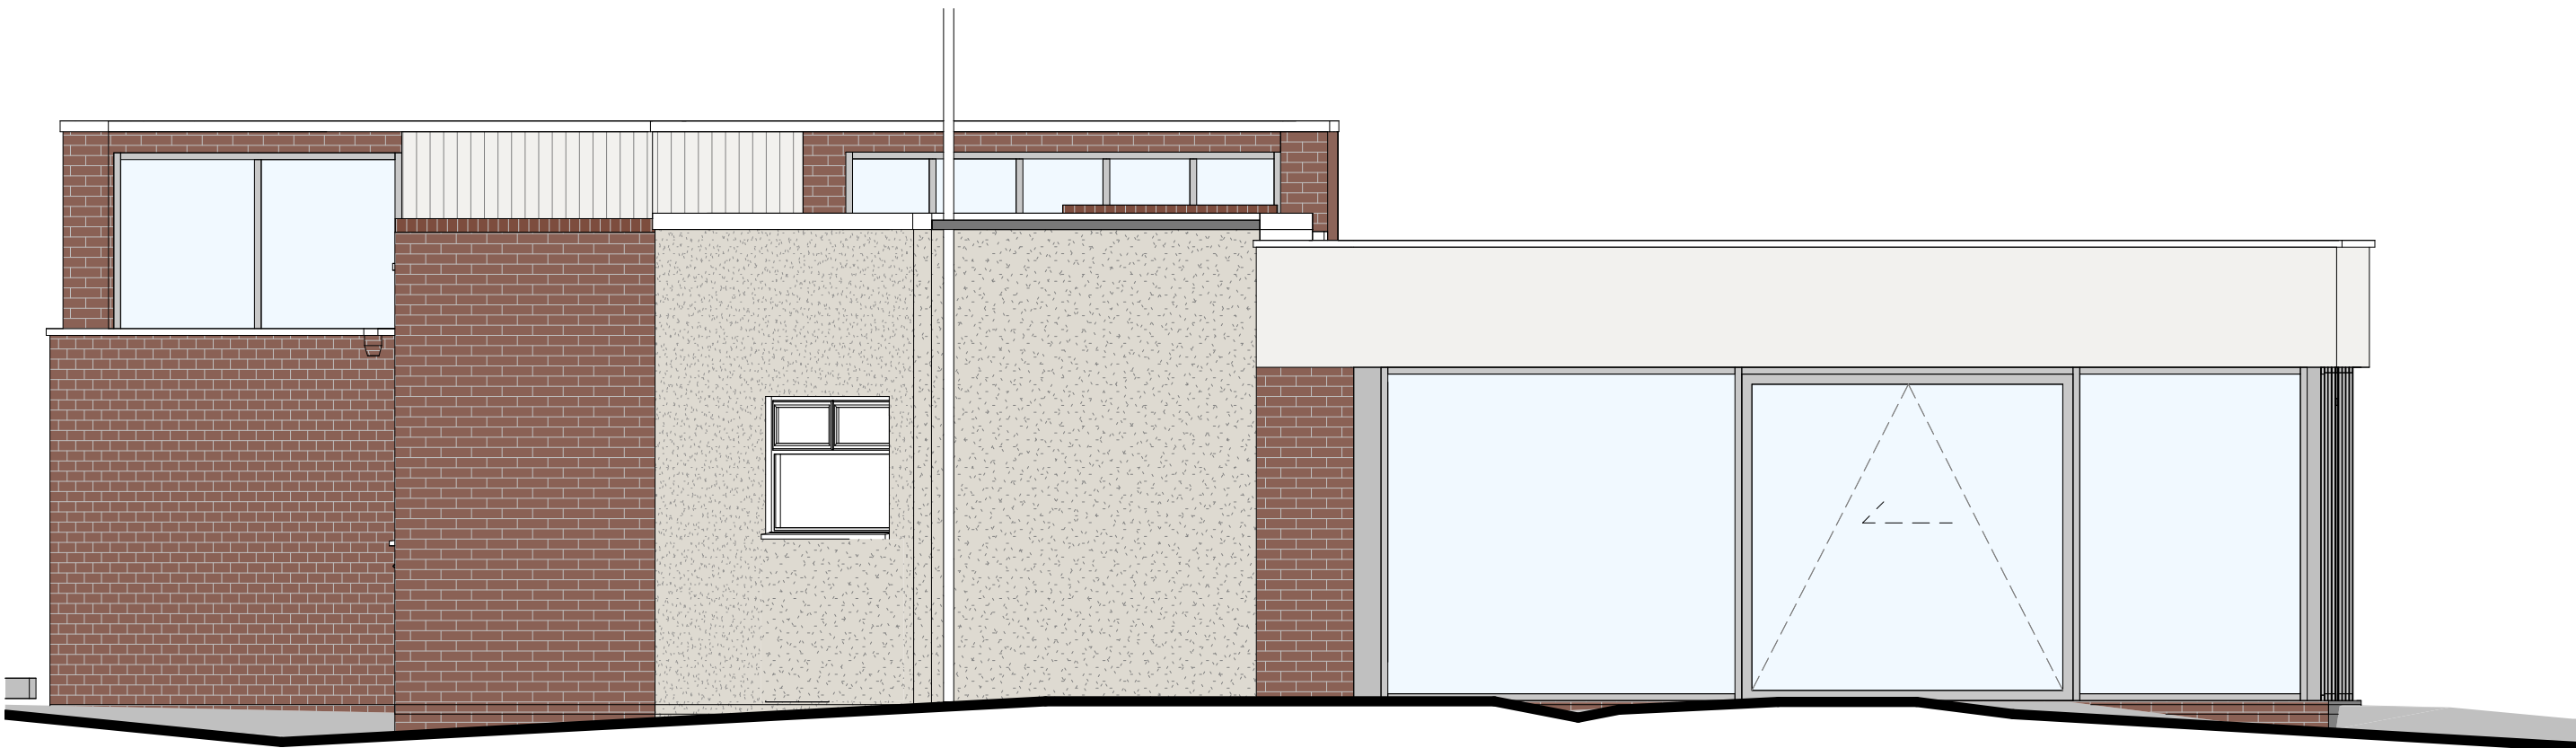

4 Existing Showroom North Elevation
1 : 50@A1 1:100@A3

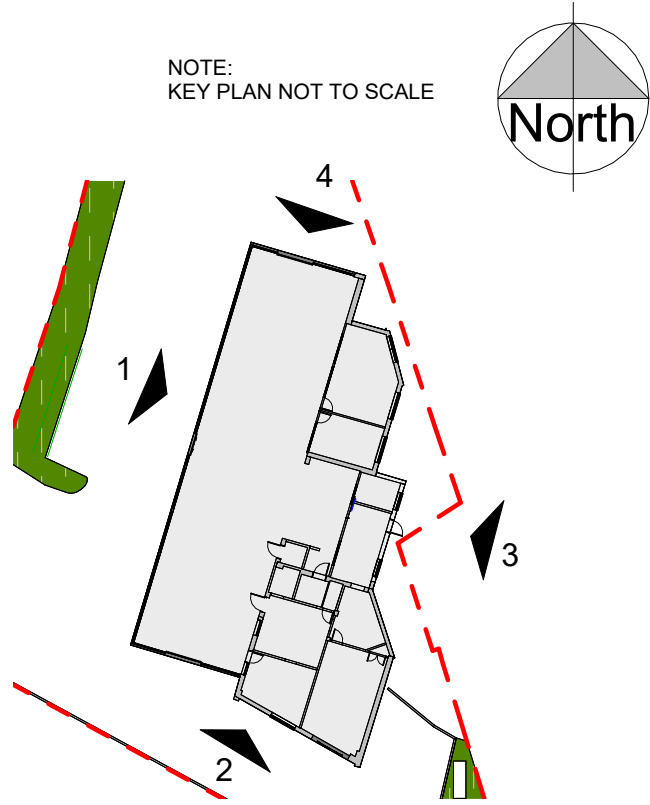

Do not scale from drawings except where submitted for planning permission. For all other purposes, use figured dimensions only.

Dimensions must be checked on site before work commences. Any discrepancies should be reported to MEDA International.

The accuracy of this drawing may be reliant upon survey information provided by third parties. No liability will be accepted by MEDA International for errors in or arising from such third party survey information.

Meda
*Shape
Make
& Build*

+44 (0) 1235 448580
www.experiencemeda.com
info@experiencemeda.com

The Granary, Church Lane
Stevenon, Oxfordshire
OX13 6SW, United Kingdom

This drawing is the copyright of MEDA International and may not be copied or reproduced without written permission.

Client
Brickhill Construction

Project Title
Volvo Letchworth
Norton Way N, Letchworth Garden City,
SG6 4AD

Drawing Title
Existing Showroom Elevations

Project ID	001	Scale	1:50 @A1 1:100 @A3
Drawn By	AF	Reviewed By	AO
Drawing No.	P0170	Revision	22/09/2025

of
PLANNING

