
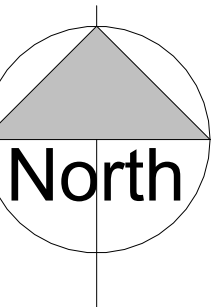


Revisions		
No.	Date	Issue Notes

AREA SCHEDULE	(sq.m)	acres
Site Area	3040.9	0.75
Main Building Footprint	395.23	
Workshop Building Footprint	394.45	
% Site Coverage	25.9%	

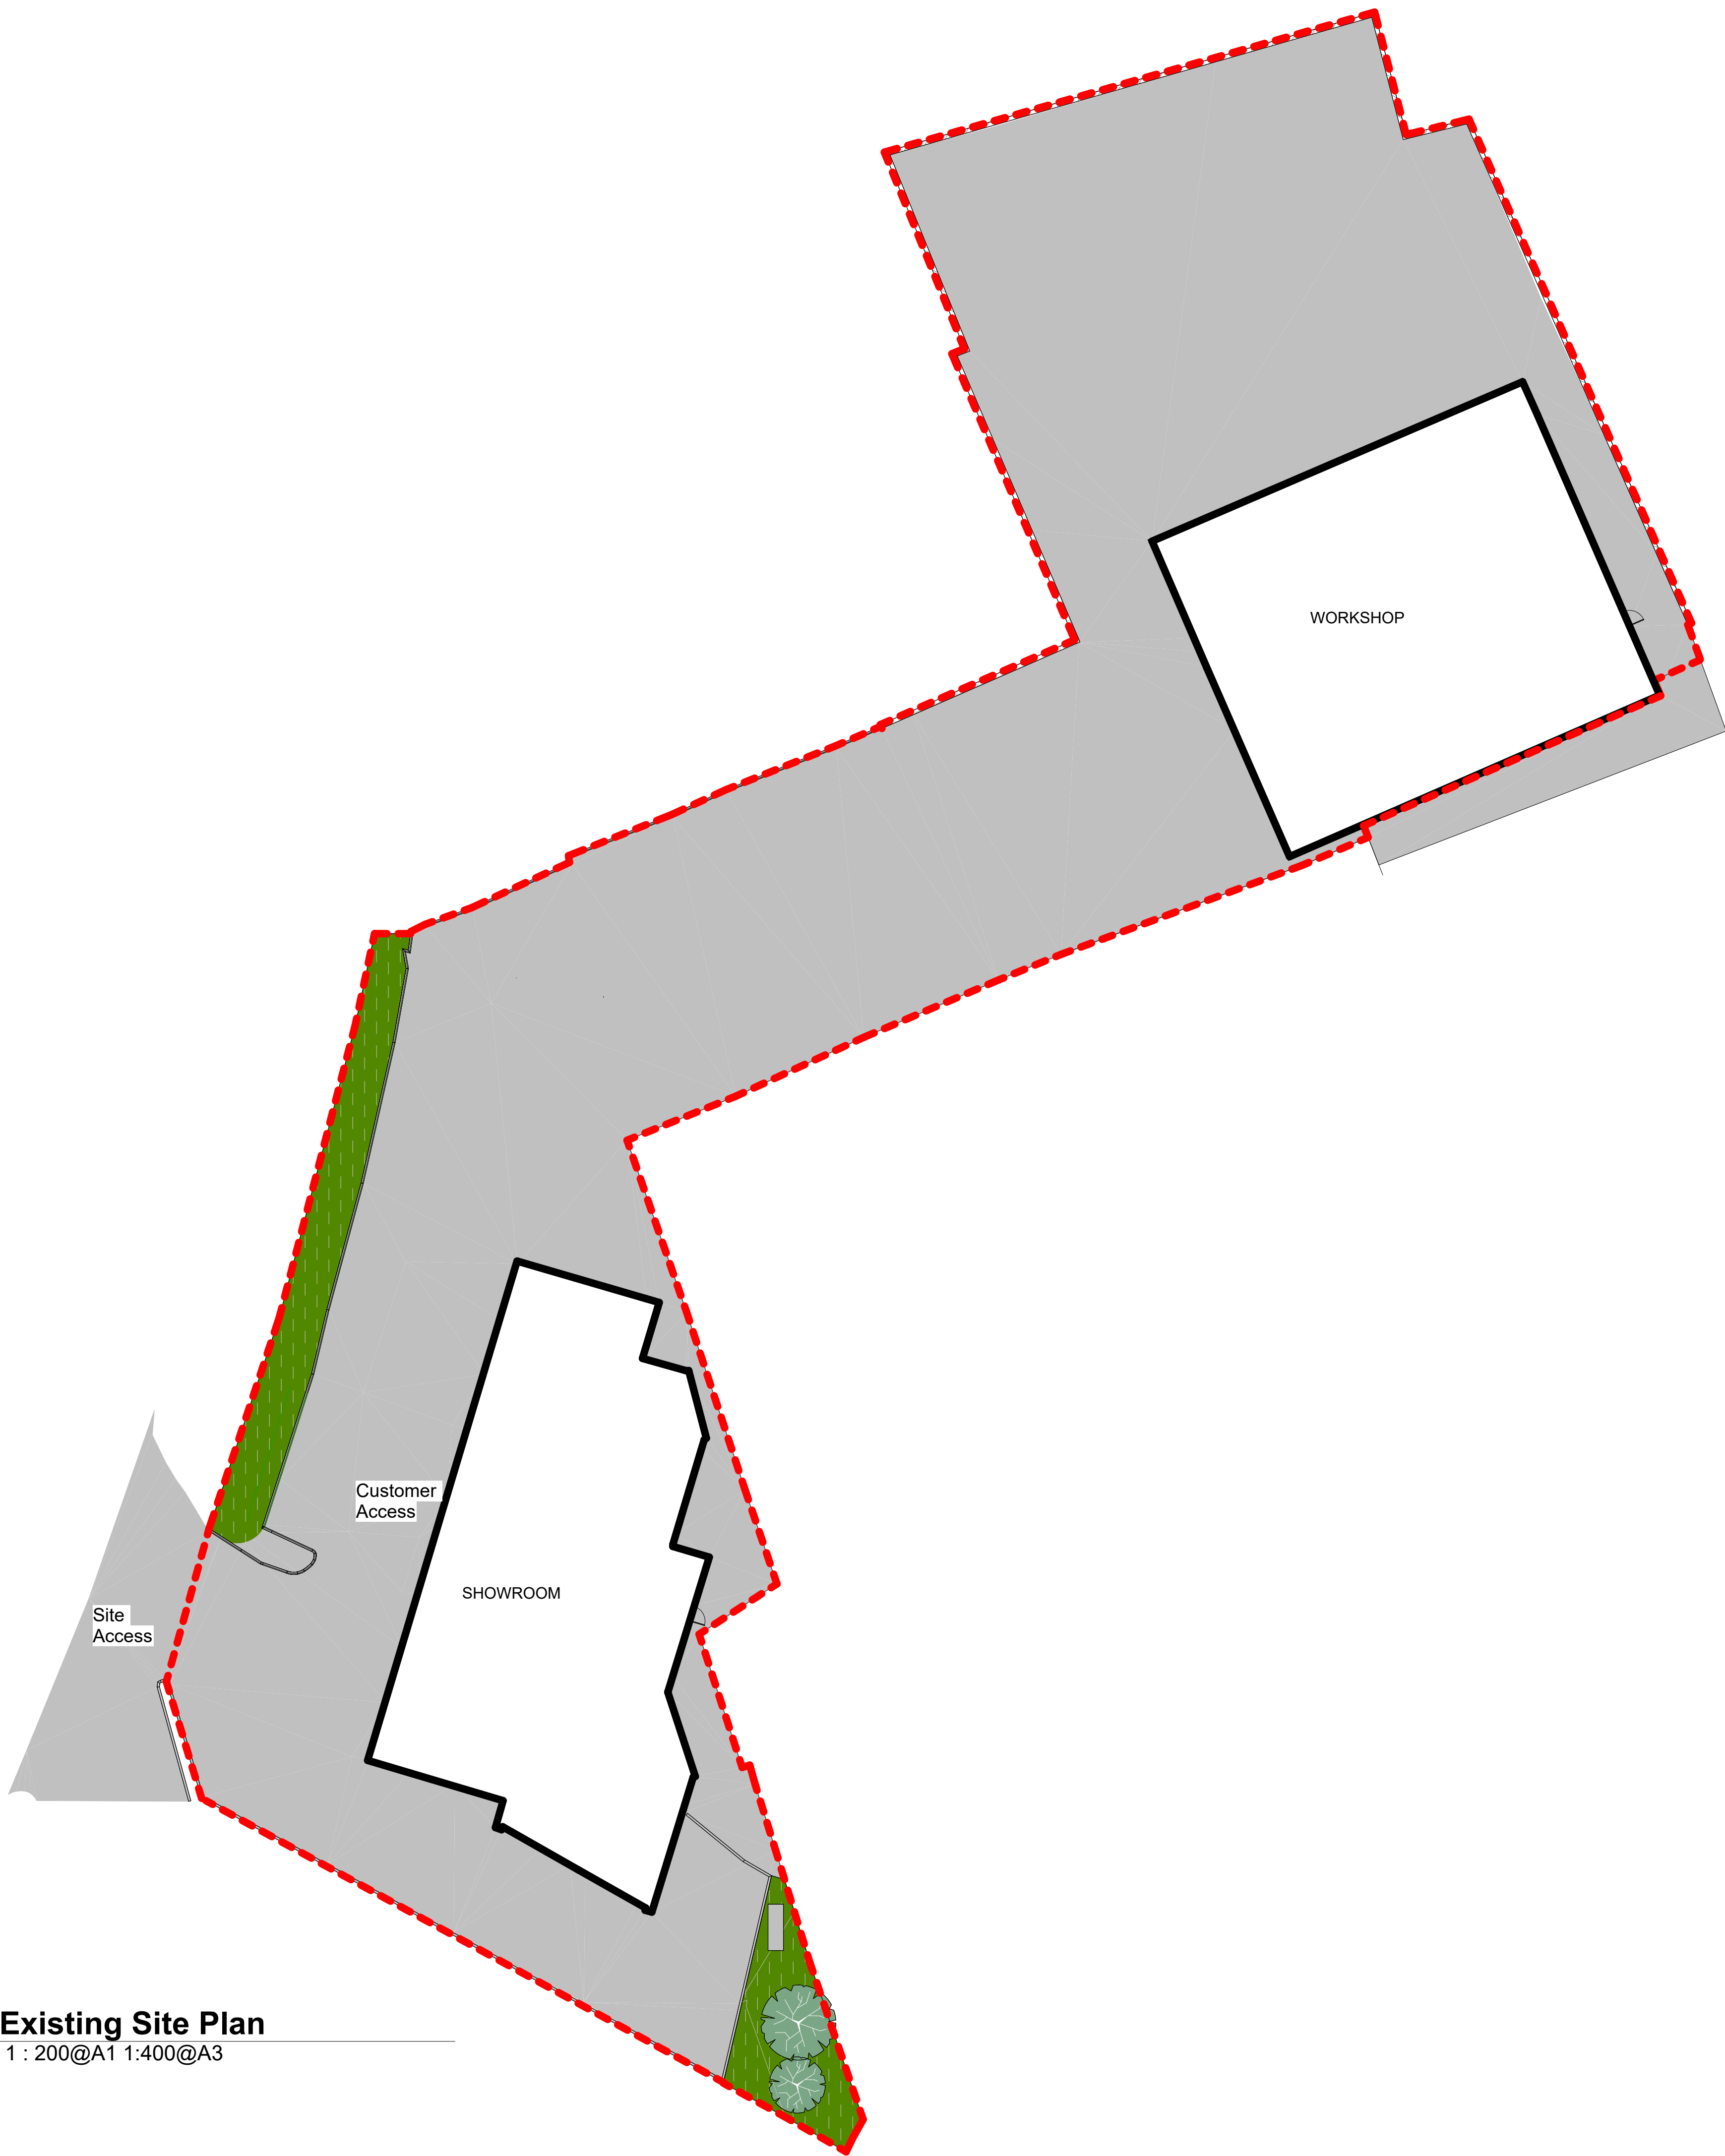

Do not scale from drawings except where submitted for planning permission. For all other purposes, use figured dimensions only.

*Dimensions must be checked on site before work commences.
Any discrepancies should be reported to MEDA International.*

The accuracy of this drawing may be reliant upon survey information provided by third parties. No liability will be accepted by MEDA International for errors in or arising from such third party survey information.

Meda *Shape
Make
& Build*



+44 (0) 1235 448580
www.experiencemedica.com
info@experiencemedica.com



The Granary, Church Lane
 Steventon, Oxfordshire
 OX13 6SW, United Kingdom

This drawing is the copyright of MEDA International and may not be copied or reproduced without written permission.

Client **Brickhill Construction**

Project Title Volvo Letchworth

Norton Way N, Letchworth Garden City,
SG6 4AD

Drawing Title Existing Site Plan

Project ID	Scale
001	1:200 @A1 1:400 @A3

Drawn By	Reviewed By	Date
AF	AG	22/09/2025

Drawing No.	Revision
-------------	----------

_____ of _____

PLANNING

1 Existing Site Plan
1 : 200@A1 1:400@A3