




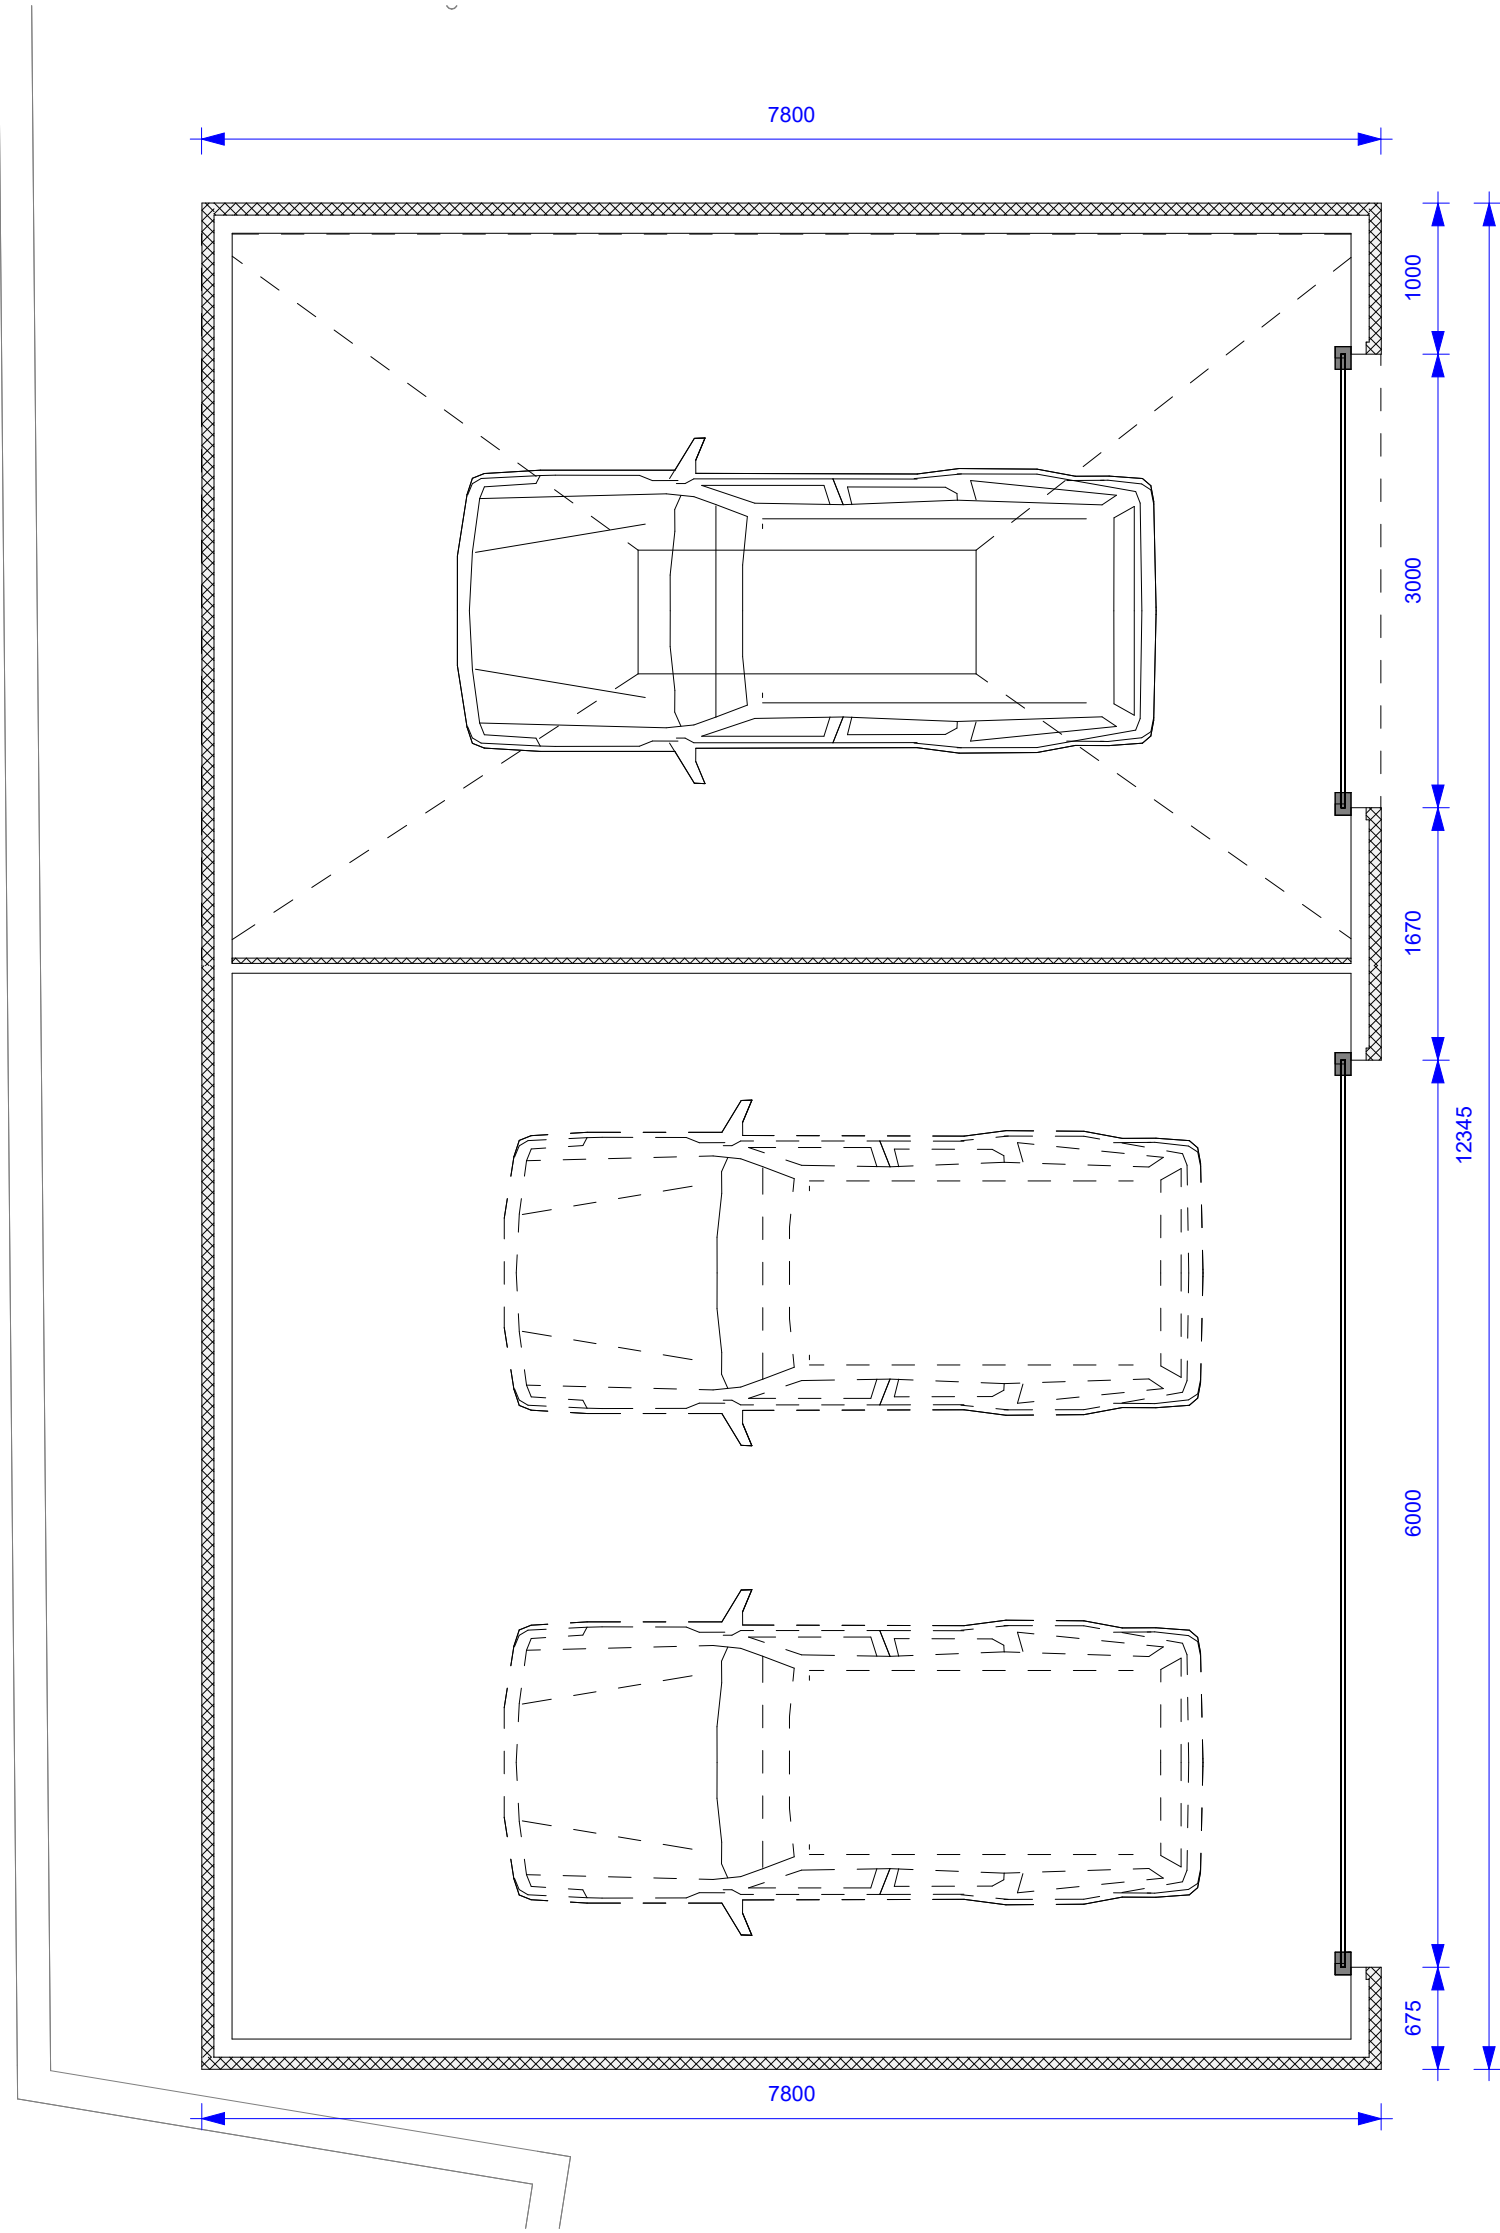


1 Proposed Valet Building Ground Floor Plan
1 : 50 @A1 1:100@A3

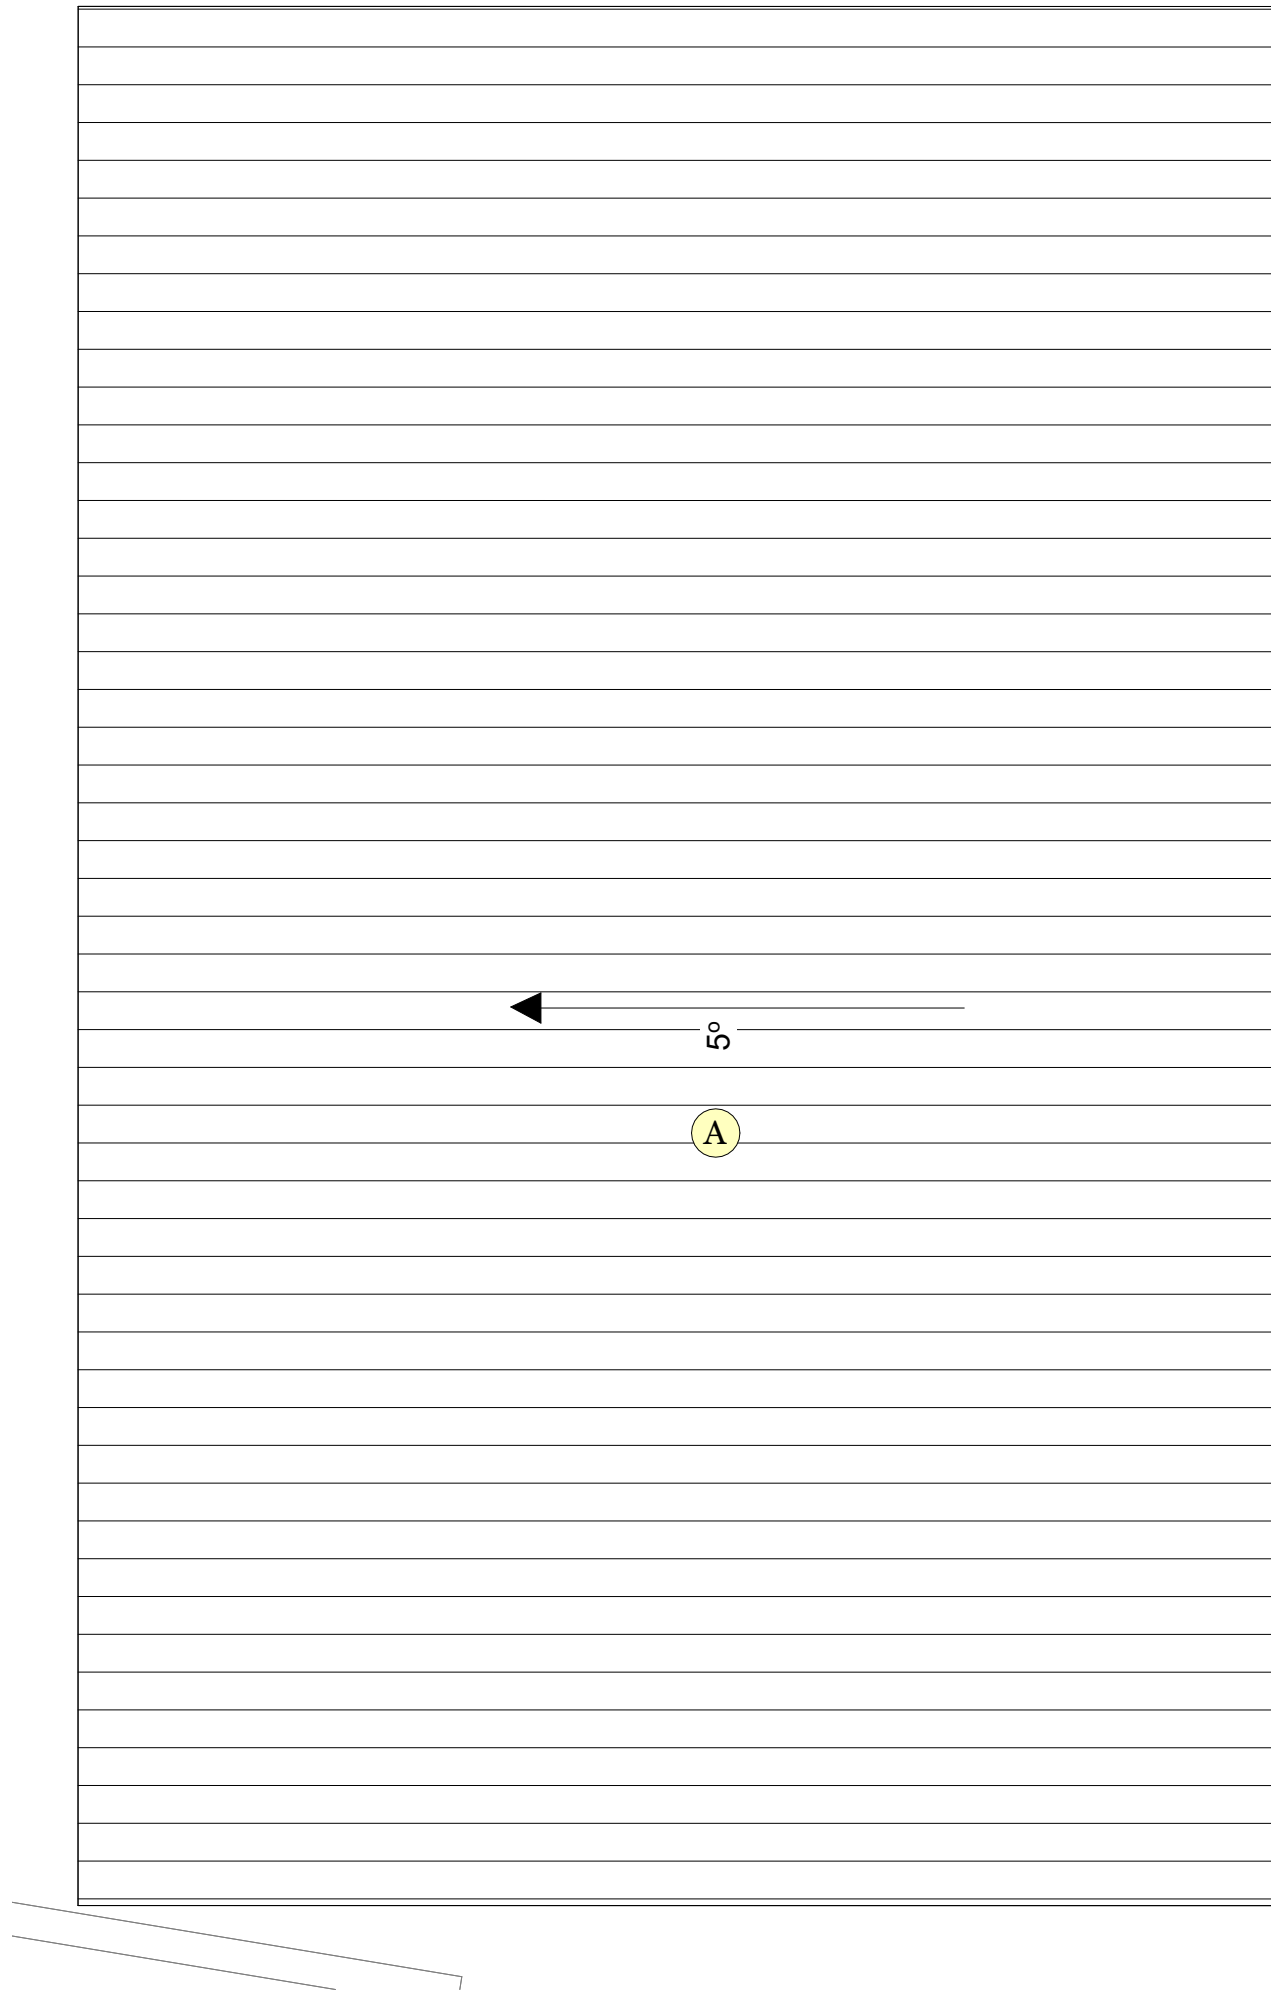

2 Proposed Valet Building Roof Plan
1 : 50 @A1 1:100@A3

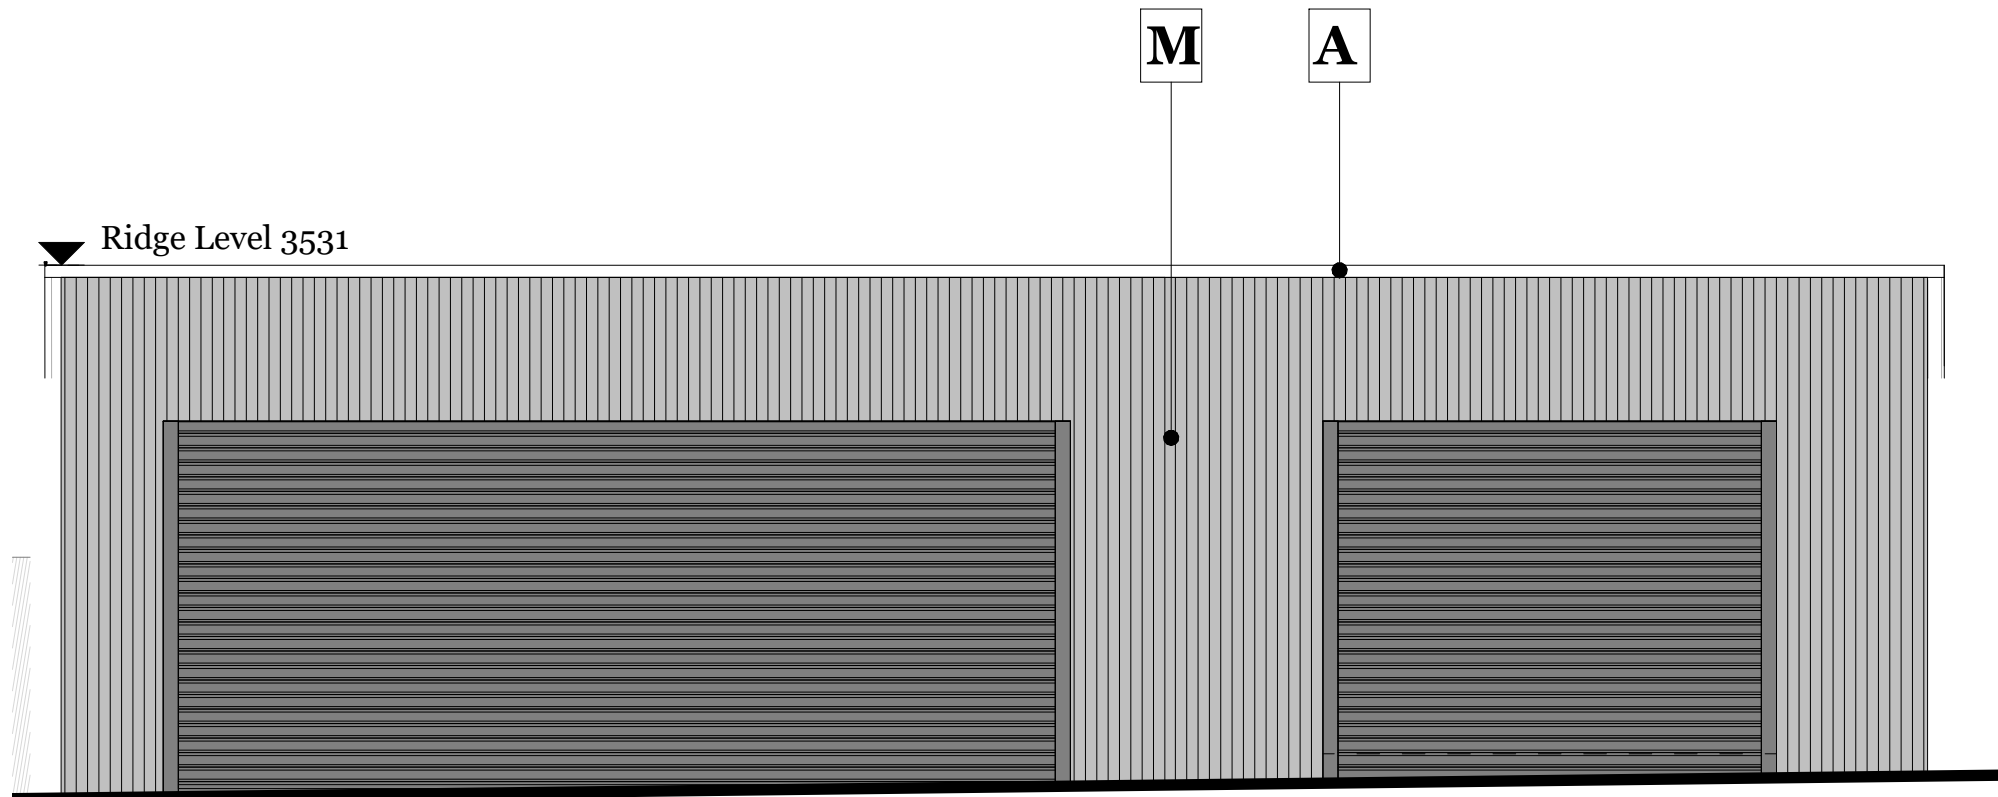


5 Proposed Valet Building West Elevation
1 : 50 @A1 1:100@A3

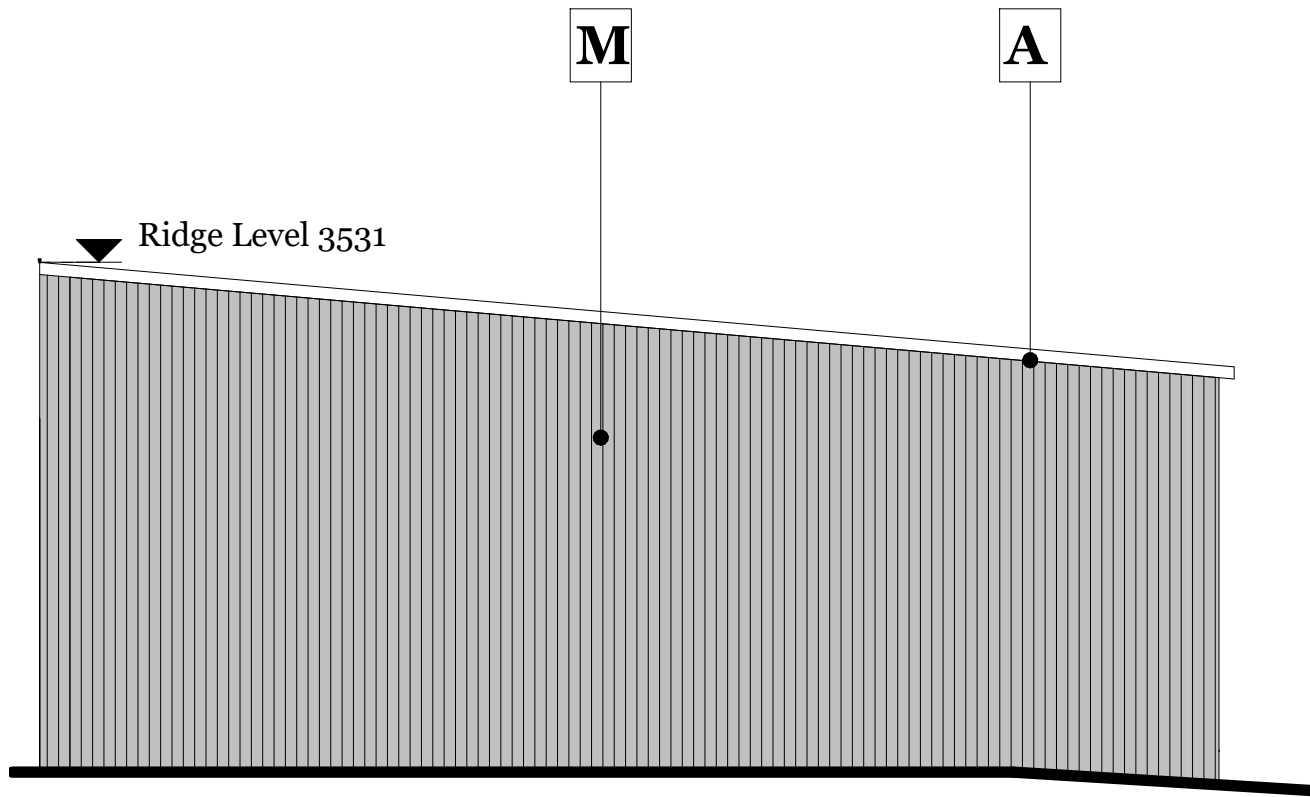


6 Proposed Valet Building South Elevation
1 : 50 @A1 1:100@A3

Revisions		
No.	Date	Issue Notes

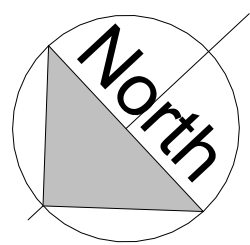


Roof finishes Valet Building		
Mark	IMAGE	DESCRIPTION
A		Composite roof cladding panels, QuadCore KS1000RW Roof Panel, with integrated gutter and downpipes. Colour - Grey White RAL 9002

02. VALET BUILDING FACADE TREATMENT - MATERIALS LEGEND		
TAG	IMAGE	DESCRIPTION
M		New profile cladding, vertically laid, colour RAL 7037

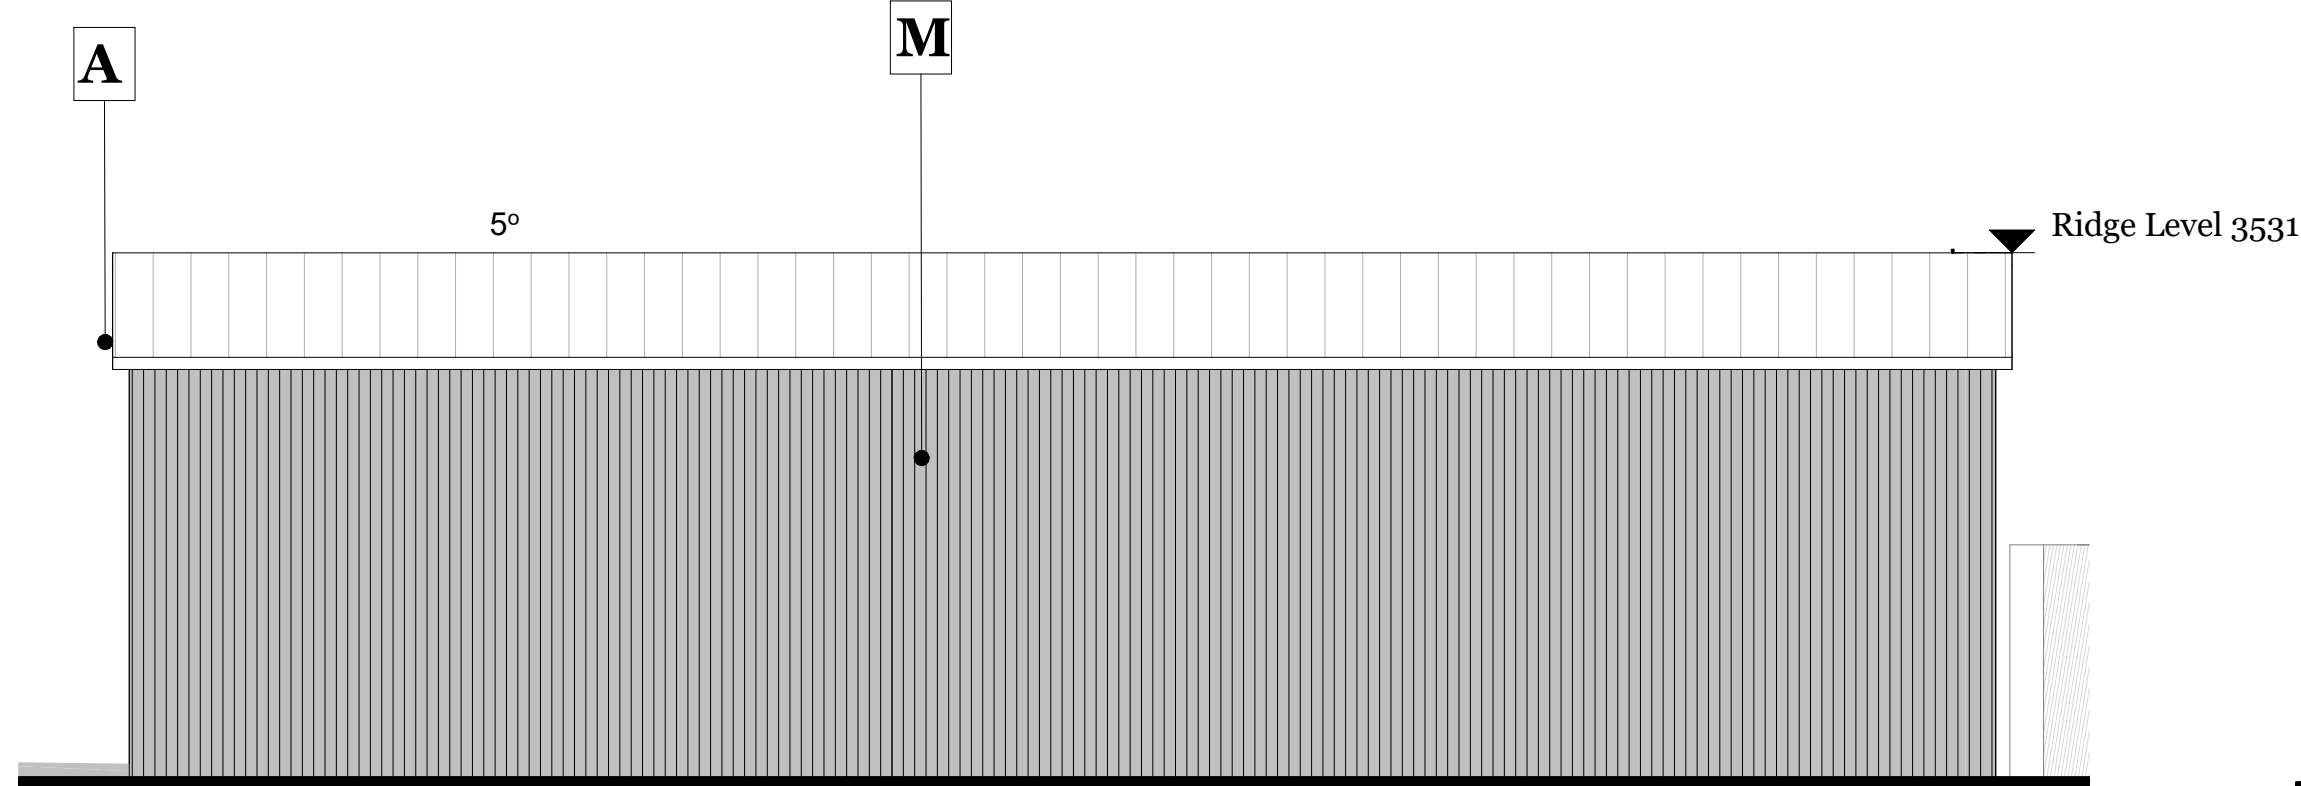

3 Proposed Valet Building East Elevation
1 : 50 @A1 1:100@A3

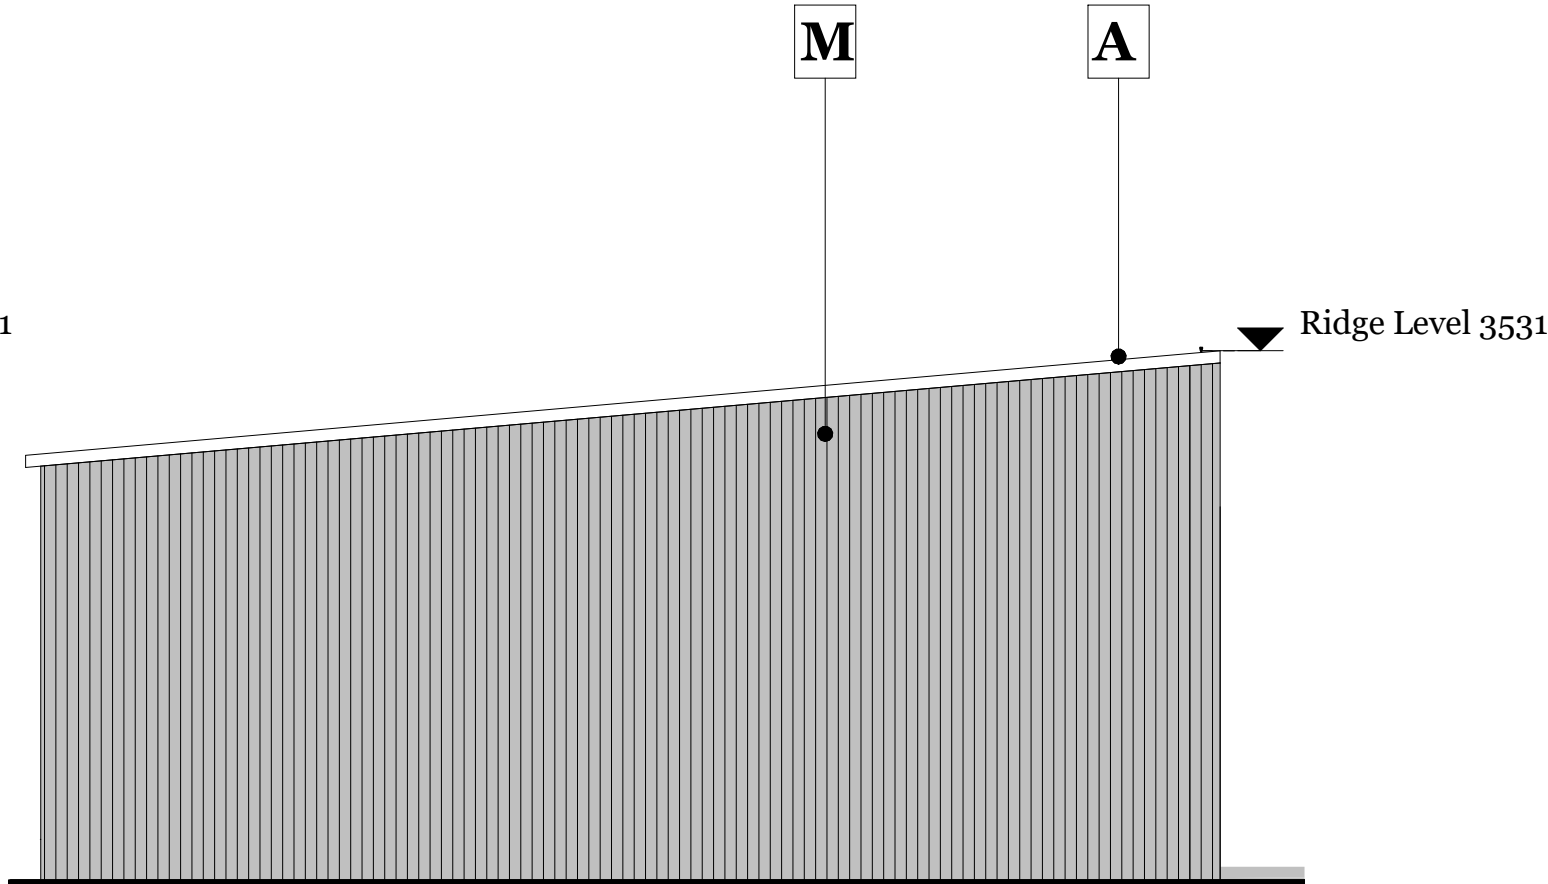

4 Proposed Valet Building North Elevation
1 : 50 @A1 1:100@A3



Do not scale from drawings except where submitted for planning permission. For all other purposes, use figured dimensions only.

Dimensions must be checked on site before work commences. Any discrepancies should be reported to MEDA International.

The accuracy of this drawing may be reliant upon survey information provided by third parties. No liability will be accepted by MEDA International for errors in or arising from such third party survey information.

Meda *Shape Make & Build*

+44 (0) 1235 448580
www.experiencemeda.com
info@experiencemeda.com

The Granary, Church Lane
Stevenon, Oxfordshire
OX13 6SW, United Kingdom

This drawing is the copyright of MEDA International and may not be copied or reproduced without written permission.

Client
Brickhill Construction

Project Title
Volvo Letchworth
Norton Way N, Letchworth Garden City,
SG6 4AD

Drawing Title
Proposed Valet Building

Project ID
001

Scale
1:50 @A1
1:100 @A3

Drawn By
AF

Reviewed By
AO

Date
22/09/2025

Drawing No.
P3100

Revision
C

of
PLANNING