


THIS PLAN AND DESIGN IS TO BE USED SOLELY IN CONNECTION WITH THE PROJECT AS DESCRIBED. THE DRAWING AND DESIGN IS THE COPYRIGHT OF YPL UK LIMITED T/A YOUR PLANS UK, AND MUST NOT BE RE-ISSUED, LOANED OR COPIED WITHOUT WRITTEN CONSENT OF YPL UK LIMITED T/A YOUR PLANS UK.

THE PLAN IS TO BE READ IN CONDATCTION WITH ALL OTHER THIRD PARTY INFORMATION RELEVANT TO THE PROJECT. ANY APPARENT DISCREPANCY IS TO BE BROUGHT TO THE ATTENTION OF YPL UK LIMITED T/A YOUR PLANS UK AND/OR ANY THIRD-PARTIES OR SPECIALISTS ASSOCIATED.

REAR ELEVATION



SIDE ELEVATION

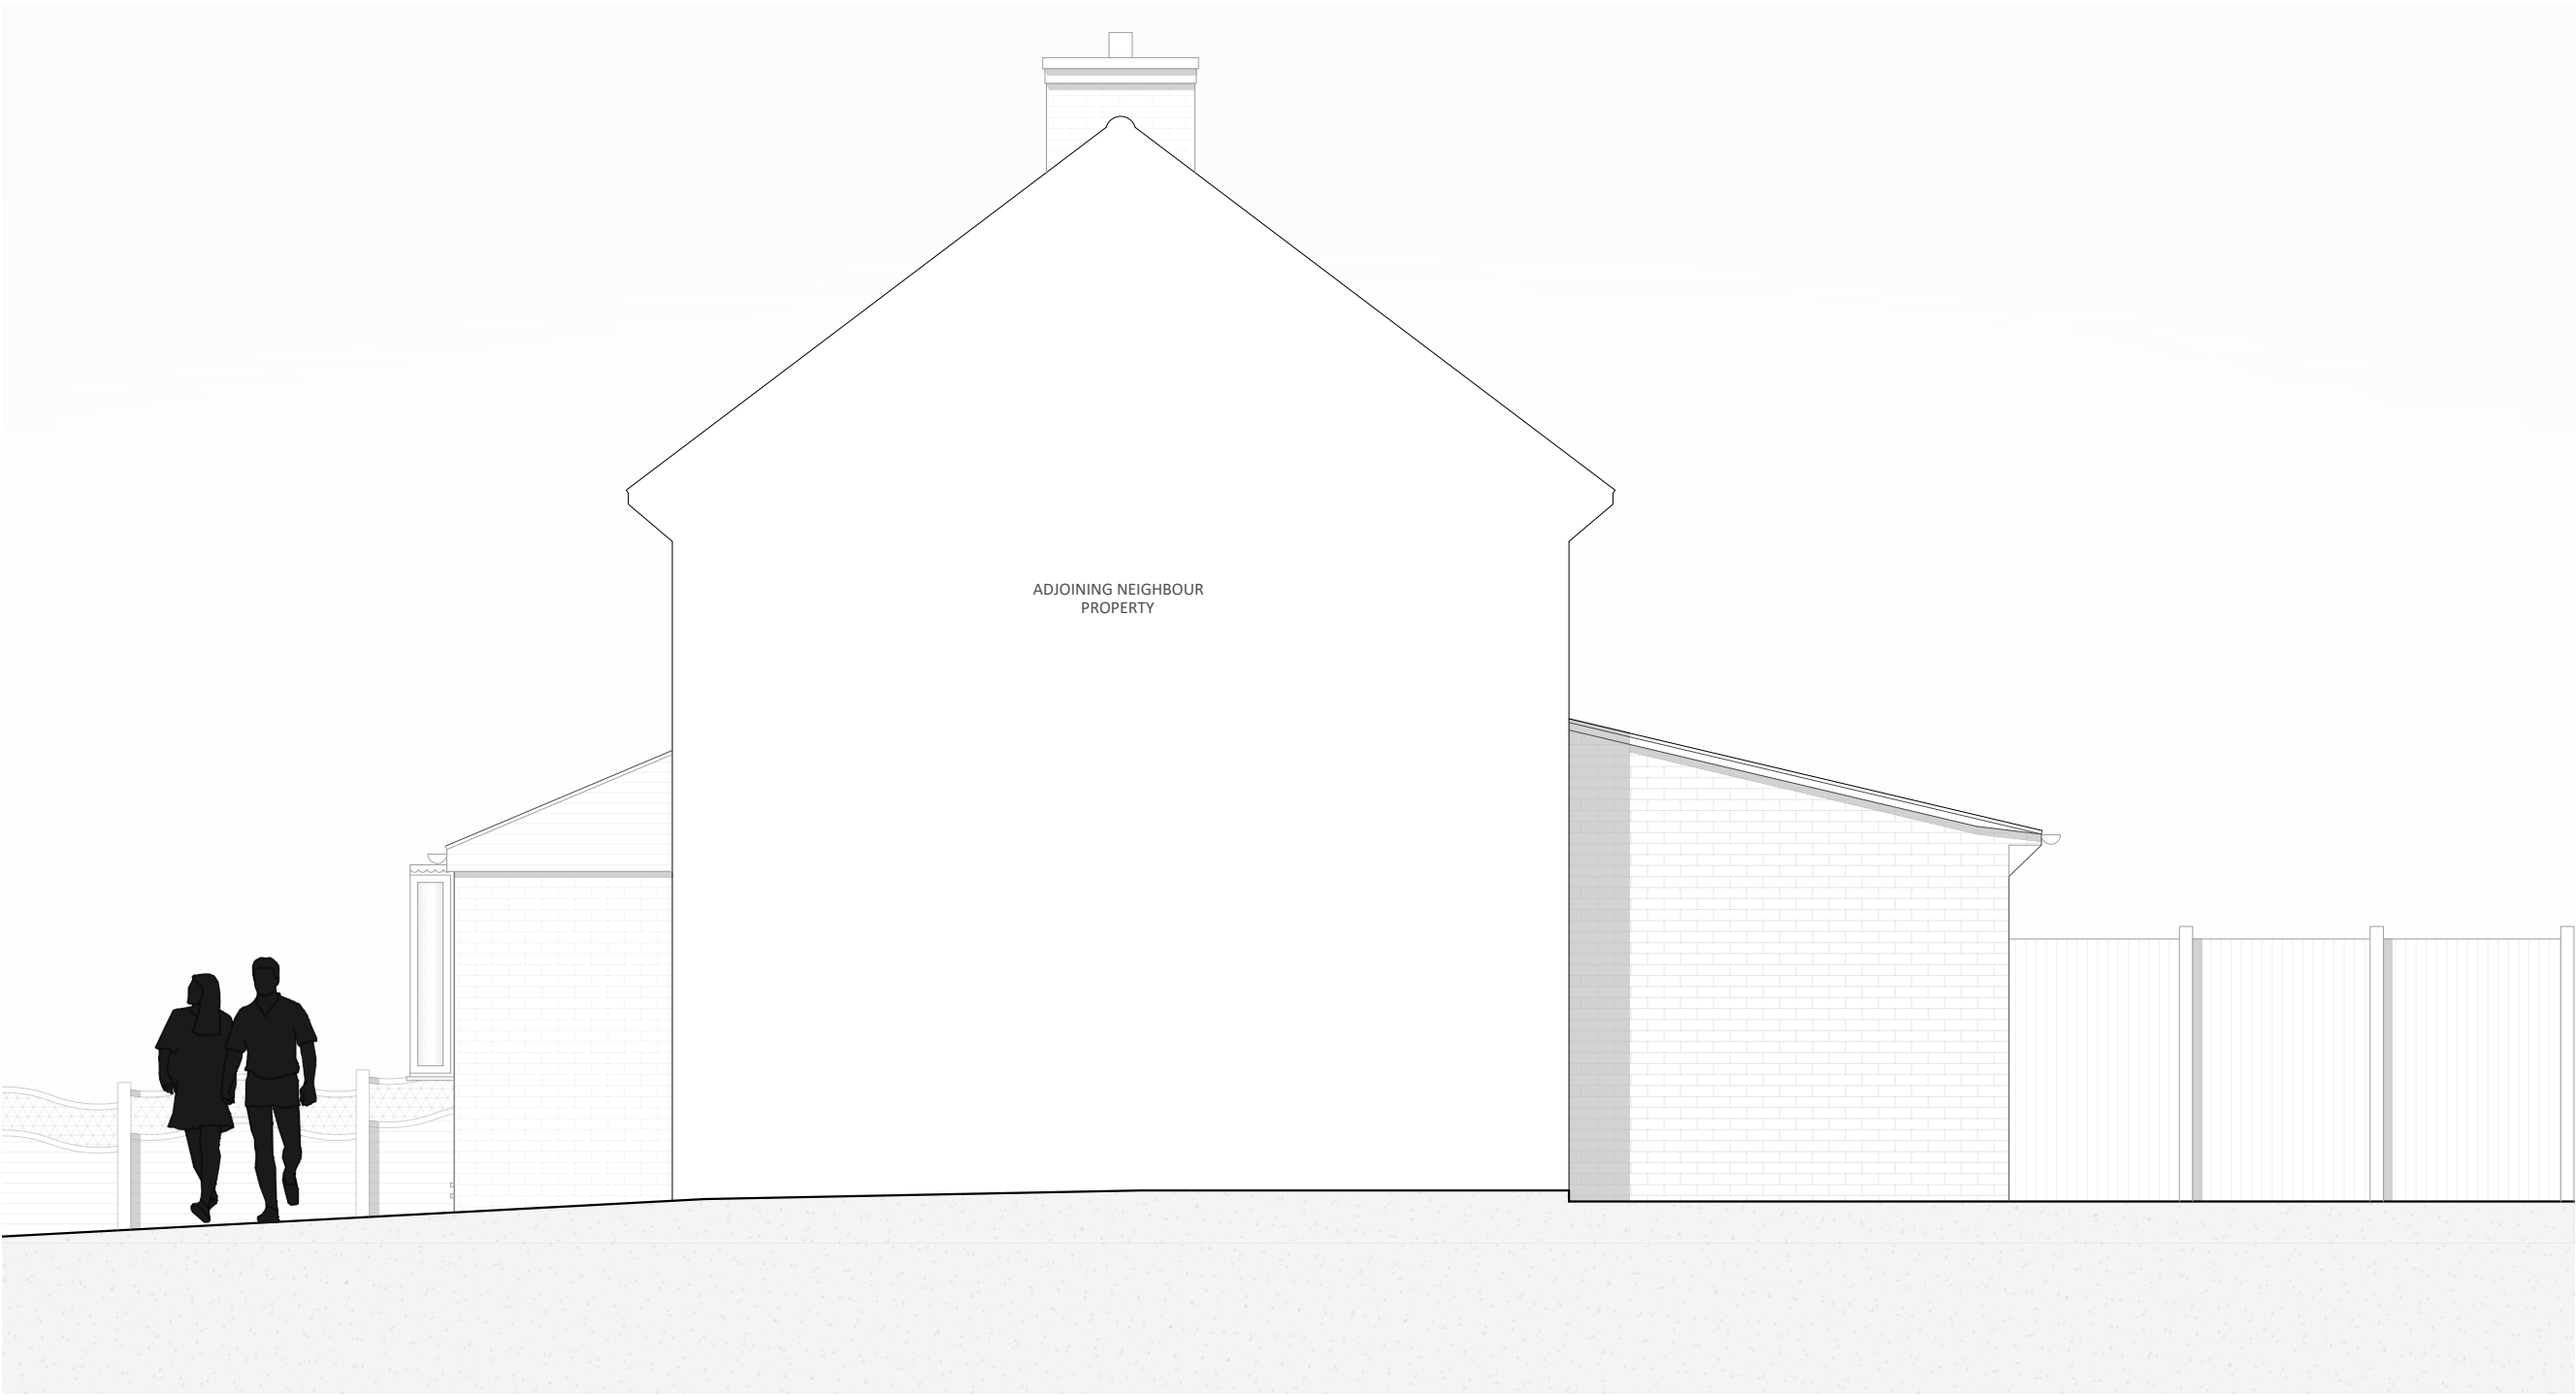

FOR APPROVAL

Location
13 GRIMSTONE ROAD
LITTLE WYMONDLEY

Title
PROPOSED REAR & SIDE
ELEVATIONS

Scale	Drawn	Checked	Date
1:50 @ A2	SJB	HE	JAN 26
Drawing Number	Revision		
2285_YPUK_P006(B)	P3		

