

NOTES

Refer to figured dimensions only- do not scale from this drawing.

All dimensions are to be checked on site and any discrepancies raised with the Architect.



1:50 REAR (NORTH) ELEVATION - PROPOSED

0m 1000 2000 3000 4000 5000




1:50 SIDE (WEST) ELEVATION - PROPOSED

0m 1000 2000 3000 4000 5000




1:50 FRONT (SOUTH) ELEVATION - PROPOSED

0m 1000 2000 3000 4000 5000

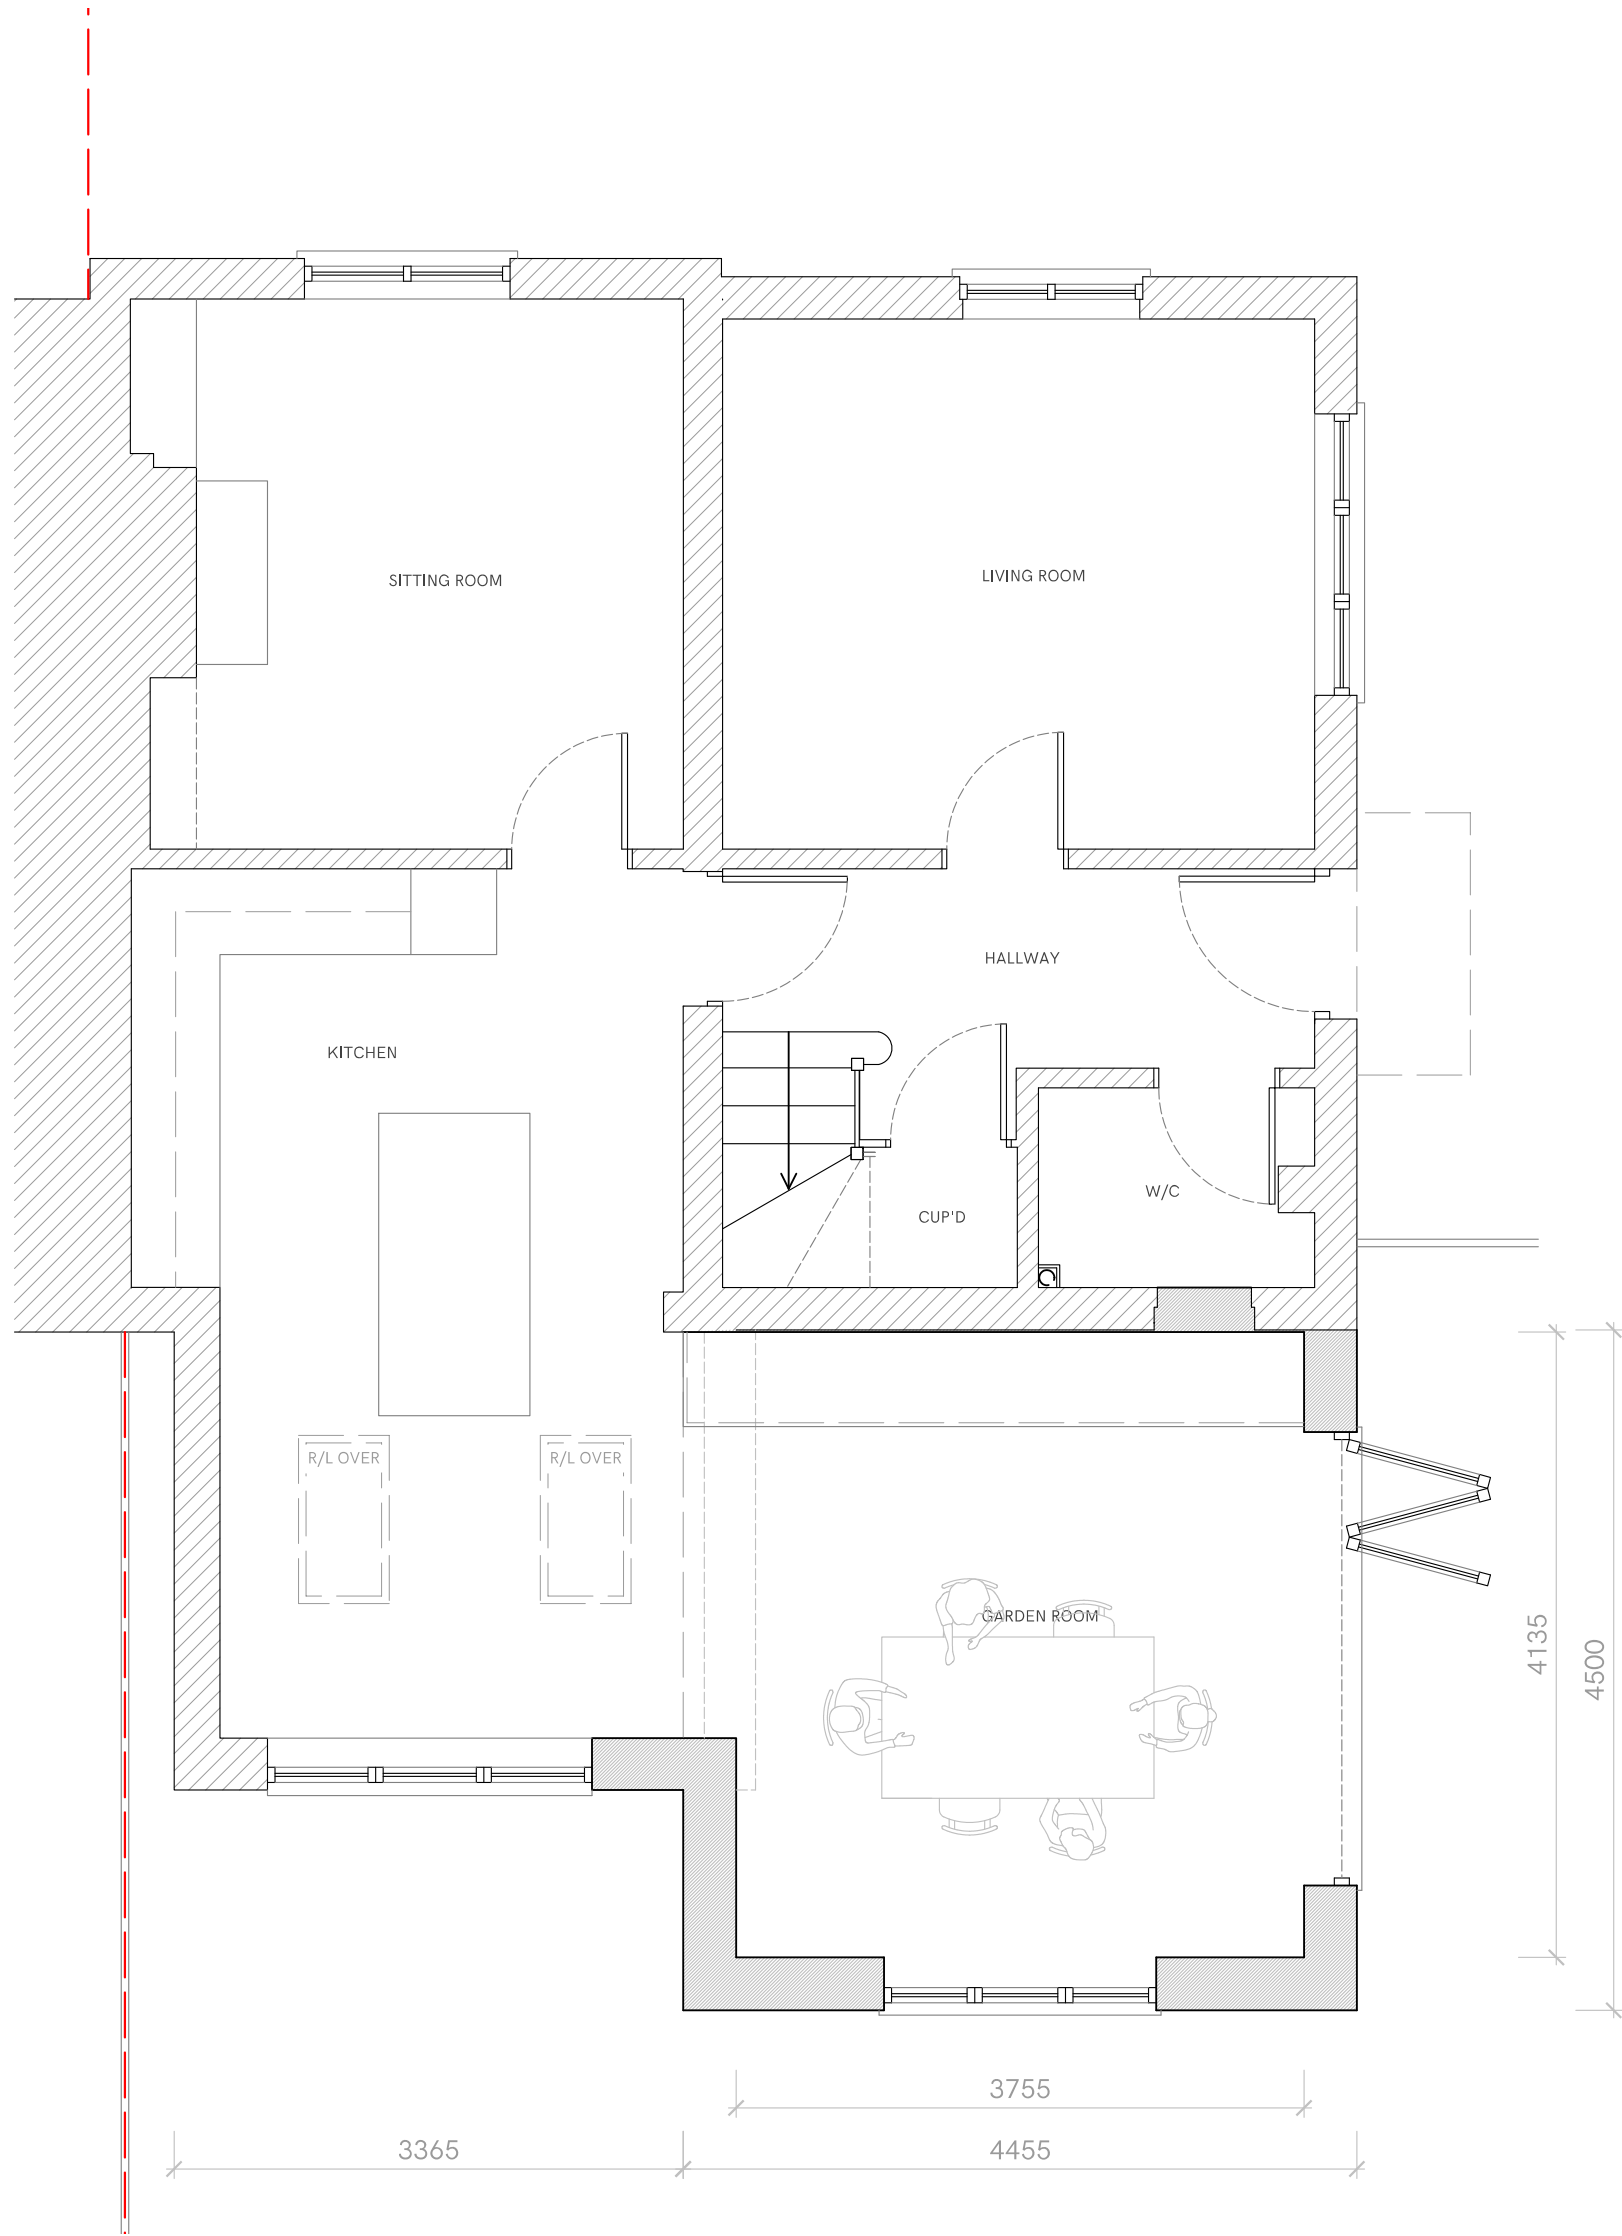

1:50 GROUND FLOOR PLAN - PROPOSED

0m 1000 2000 3000 4000 5000

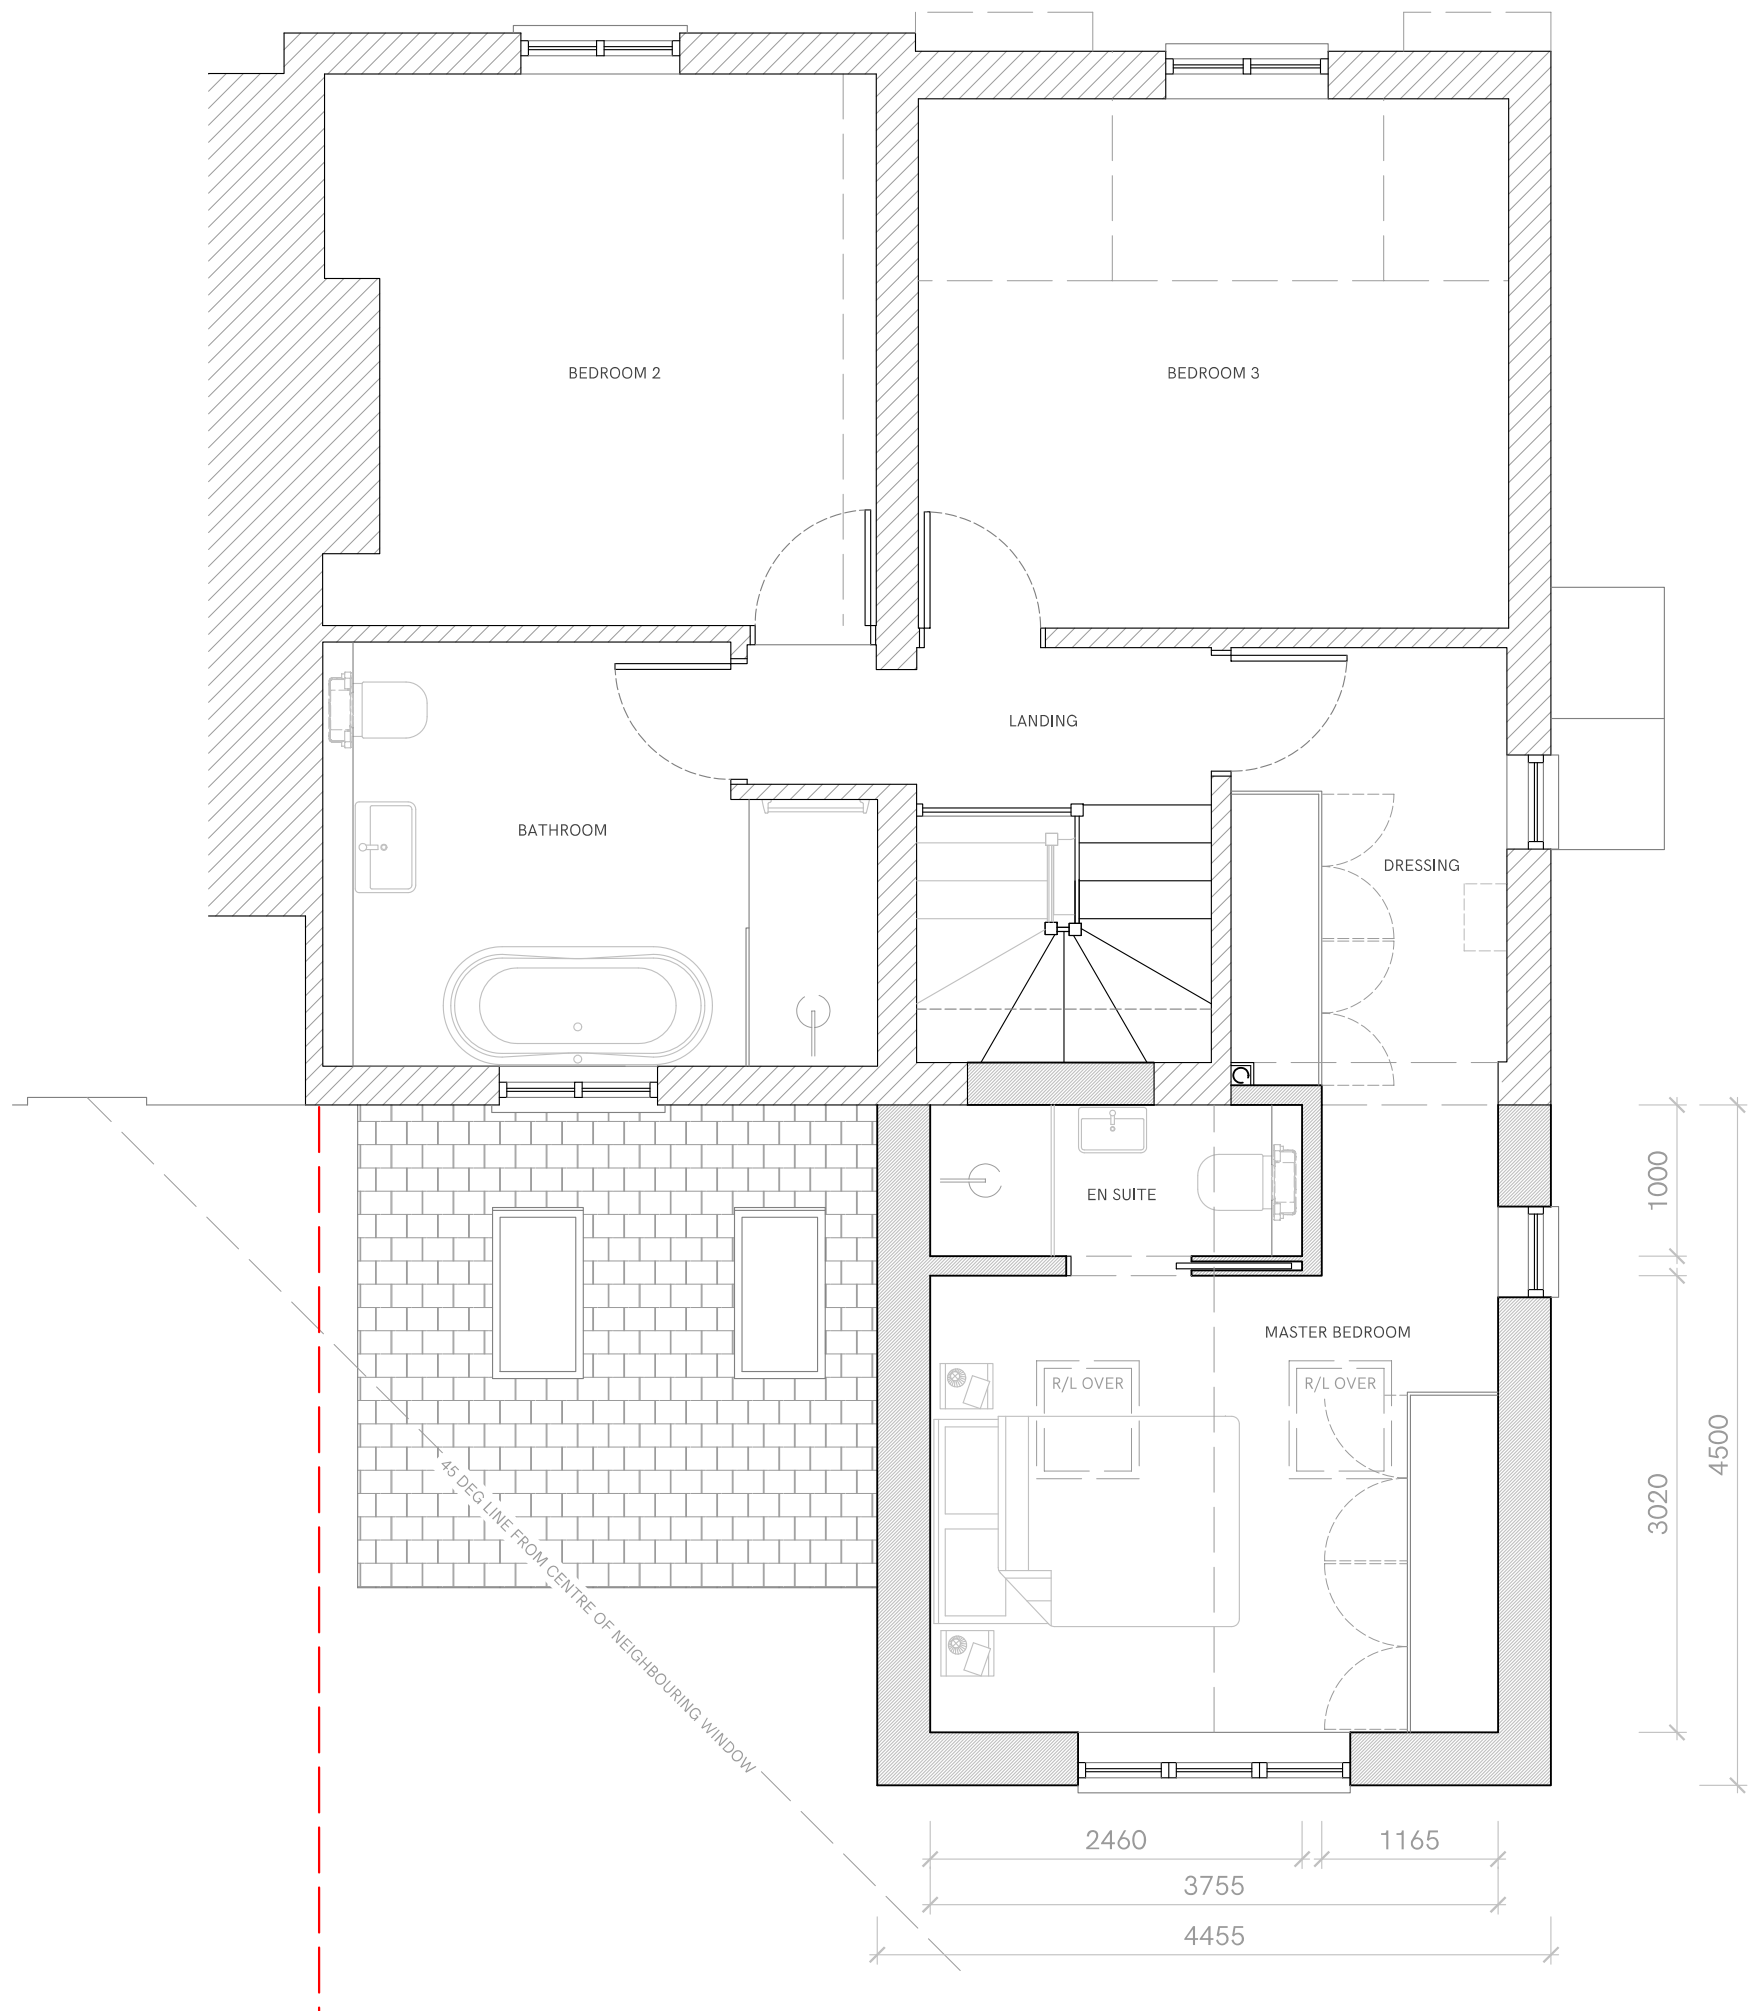

1:50 FIRST FLOOR PLAN - PROPOSED

0m 1000 2000 3000 4000 5000

PROJECT  
81 DUCK POND COTTAGES, HIGH STREET, PIRTON

DRAWING TITLE  
PLANS AS PROPOSED

DATE  
OCTOBER 2024


PROJECT REF  
1956-1

DRAWING NO  
005

REVISION  
C

SHEET SIZE  
A1

MICHAEL DALES PARTNERSHIP LTD  
65 Hermitage Road  
Hitchin  
Hertfordshire  
SG5 1DB  
01462 230803 | 01494 257270  
mail@mdparchitects.uk | www.mdparchitects.uk  
© Reserved on all drawings and designs

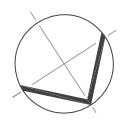

mdp  
ARCHITECTS