

NOTES

Refer to figured dimensions only- do not scale from this drawing.
All dimensions are to be checked on site and any discrepancies raised with the Architect.




1:50 REAR (NORTH) ELEVATION - EXISTING




1:50 SIDE (WEST) ELEVATION - EXISTING



1:50 FRONT (SOUTH) ELEVATION - EXISTING

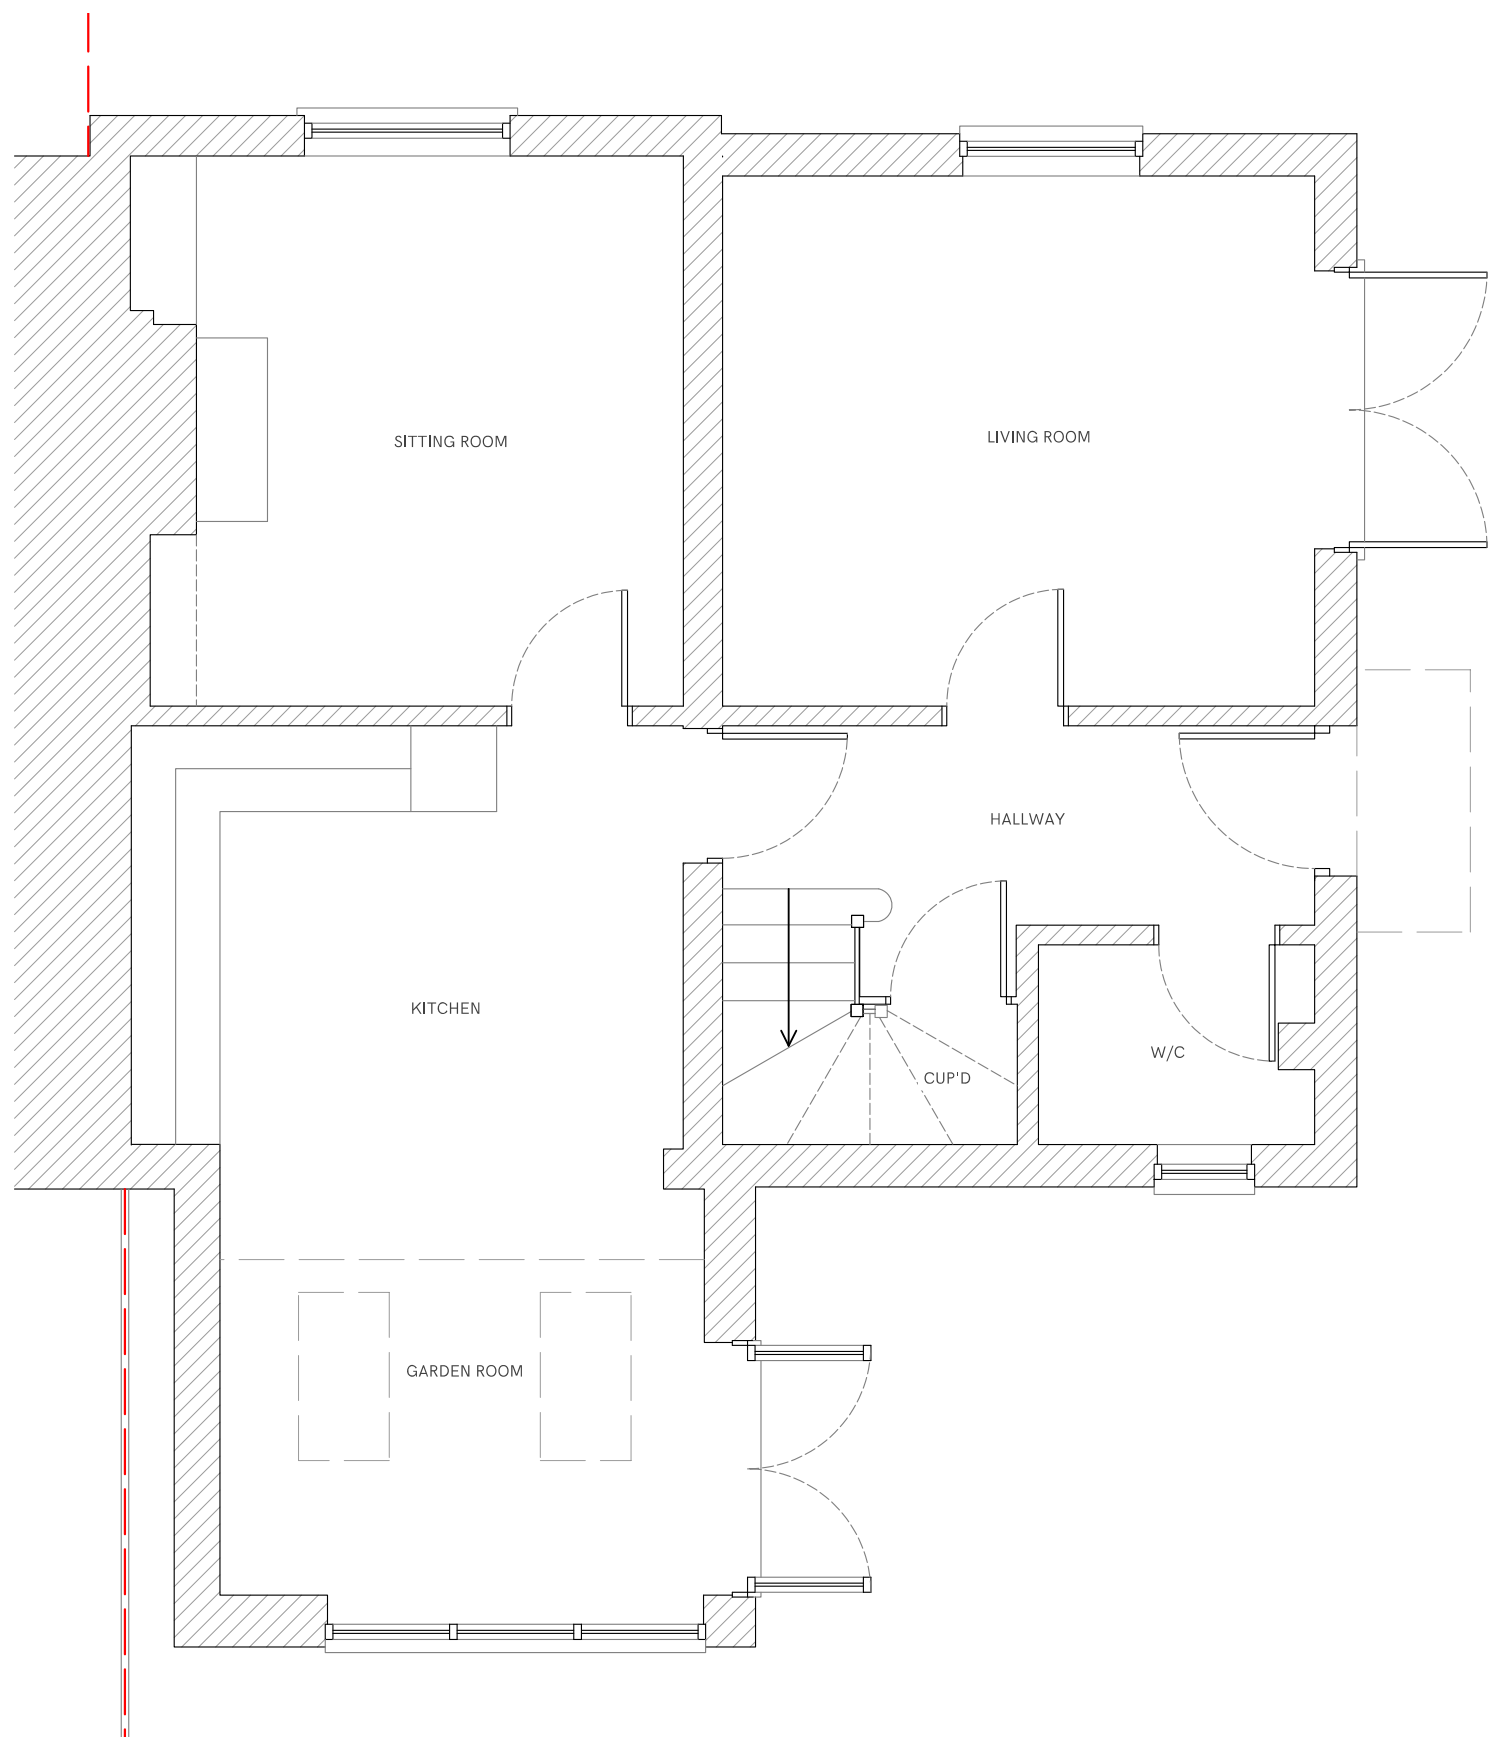

1:50 GROUND FLOOR PLAN - EXISTING

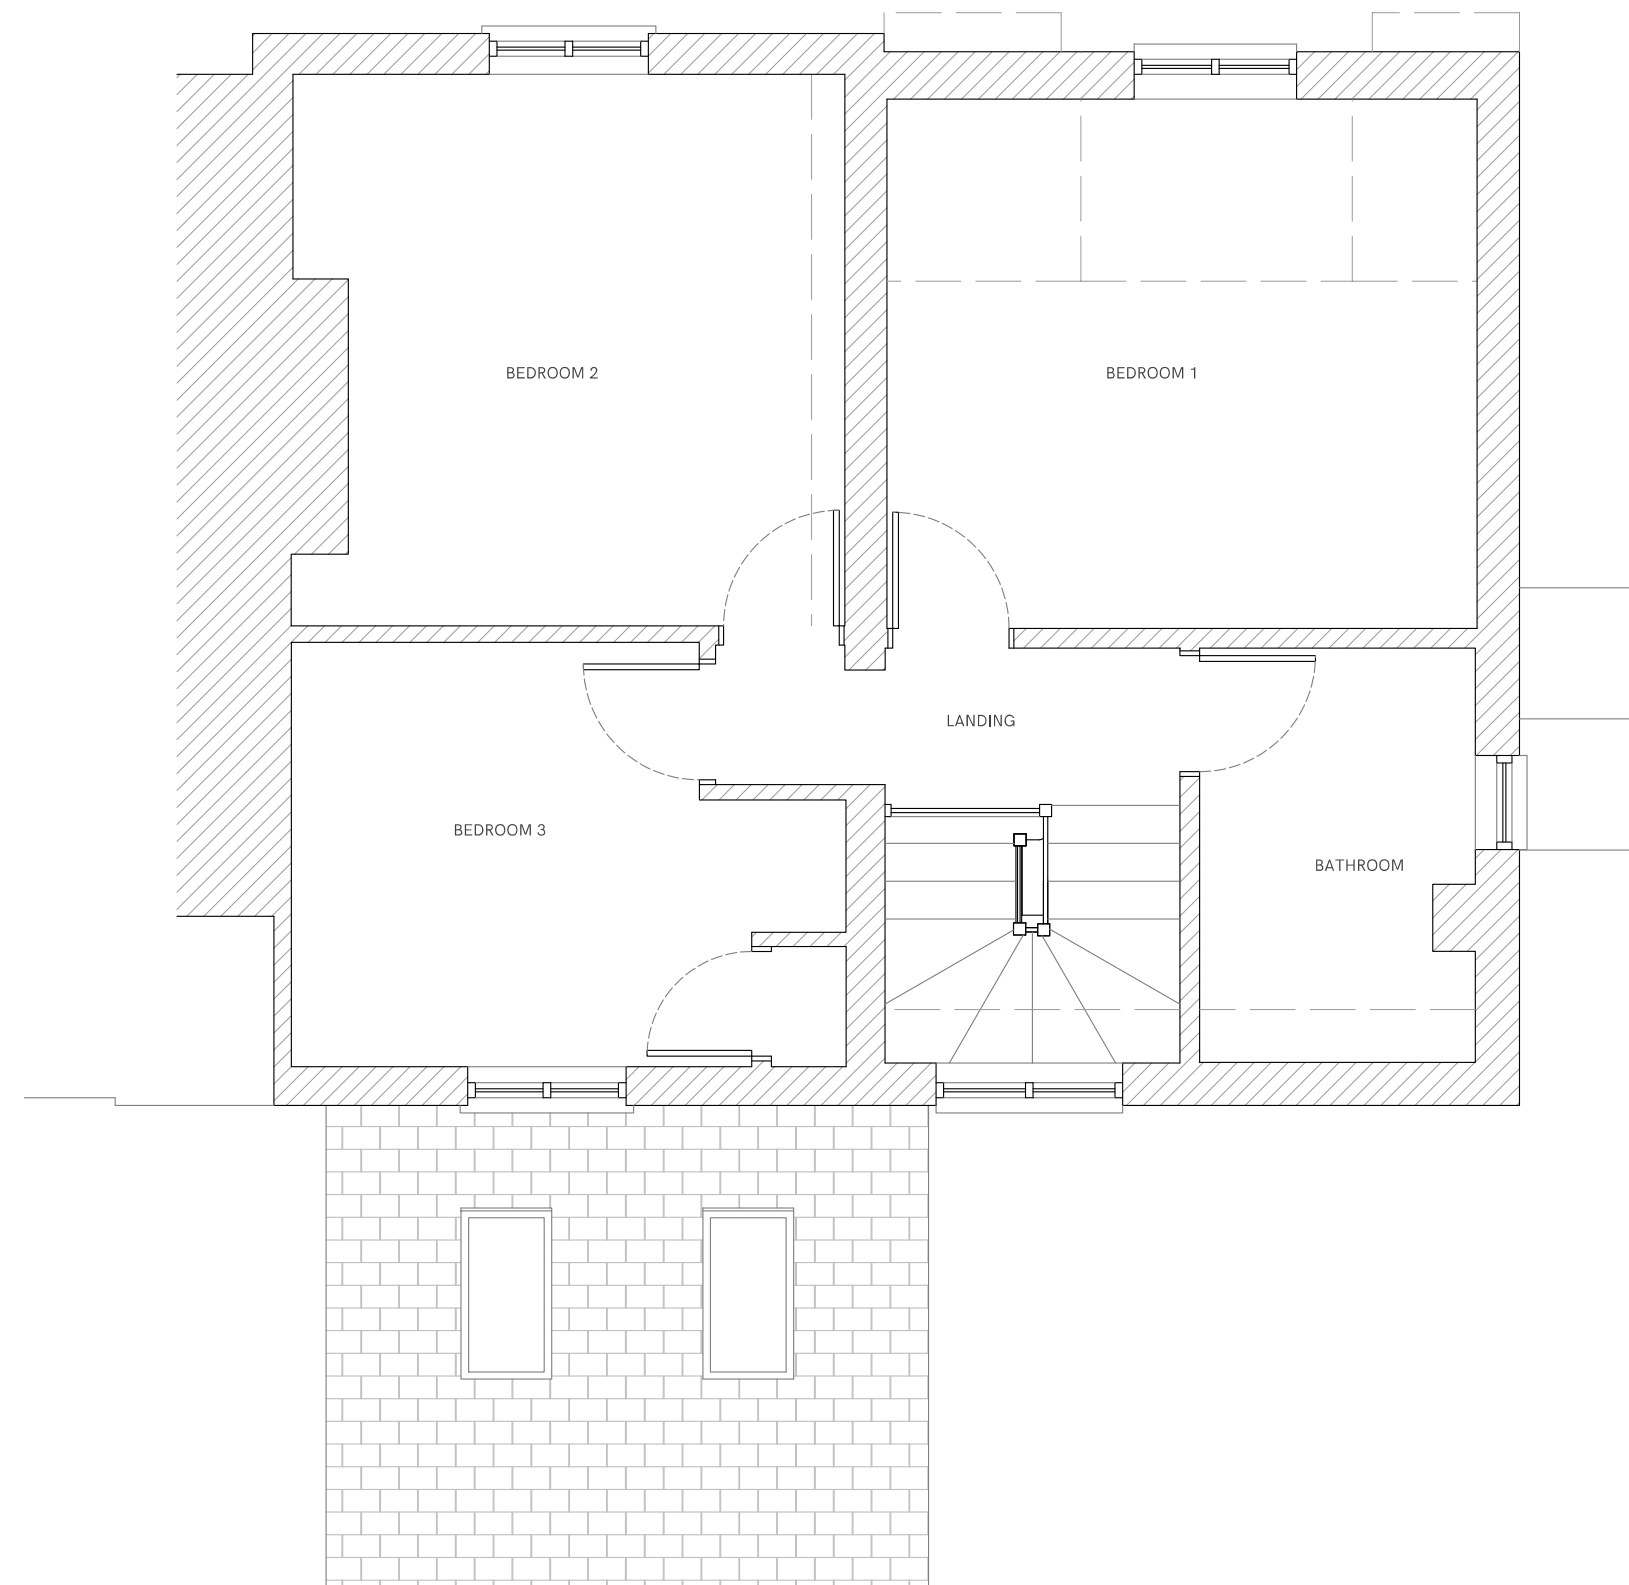

1:50 FIRST FLOOR PLAN - EXISTING

PROJECT
81 DUCK POND COTTAGES, HIGH STREET, PIRTON

DRAWING TITLE
PLANS AS EXISTING


DATE
OCTOBER 2024

SHEET SIZE
A1

PROJECT REF DRAWING NO REVISION

1956-1 002 A

MICHAEL DALES PARTNERSHIP LTD
65 Hermitage Road
Hitchin
Hertfordshire
SG5 1DB
01462 230803 | 01494 257270
mail@mdparchitects.uk | www.mdparchitects.uk
© Reserved on all drawings and designs

 

mdp
ARCHITECTS