

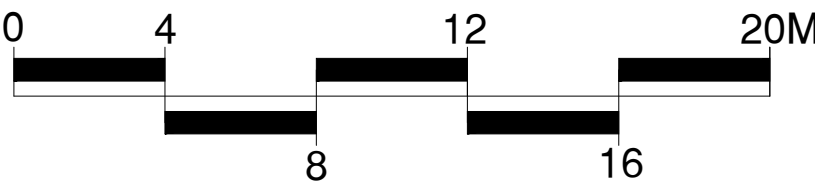


Creation of an Artificial Grass Pitch

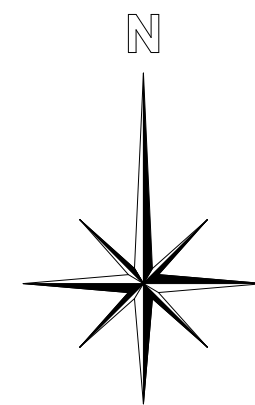

CONSULTANTS
Surfacing Standards LTD
Office 2, Empingham House,
Ayston Road, Uppingham, LE15 9NY
01536 400 012

1. DO NOT SCALE FROM DRAWING UNLESS FOR PLANNING PURPOSES ONLY. ALL DIMENSIONS TO BE CHECKED ON SITE PRIOR TO COMMENCEMENT OF WORKS.
2. THIS DRAWING IS COPYRIGHT TO SURFACING STANDARDS LTD
3. ALL PERSONNEL SHOULD BE AWARE OF THE HEALTH AND SAFETY PLAN WHICH IS RETAINED IN THE SITE MANAGERS OFFICE

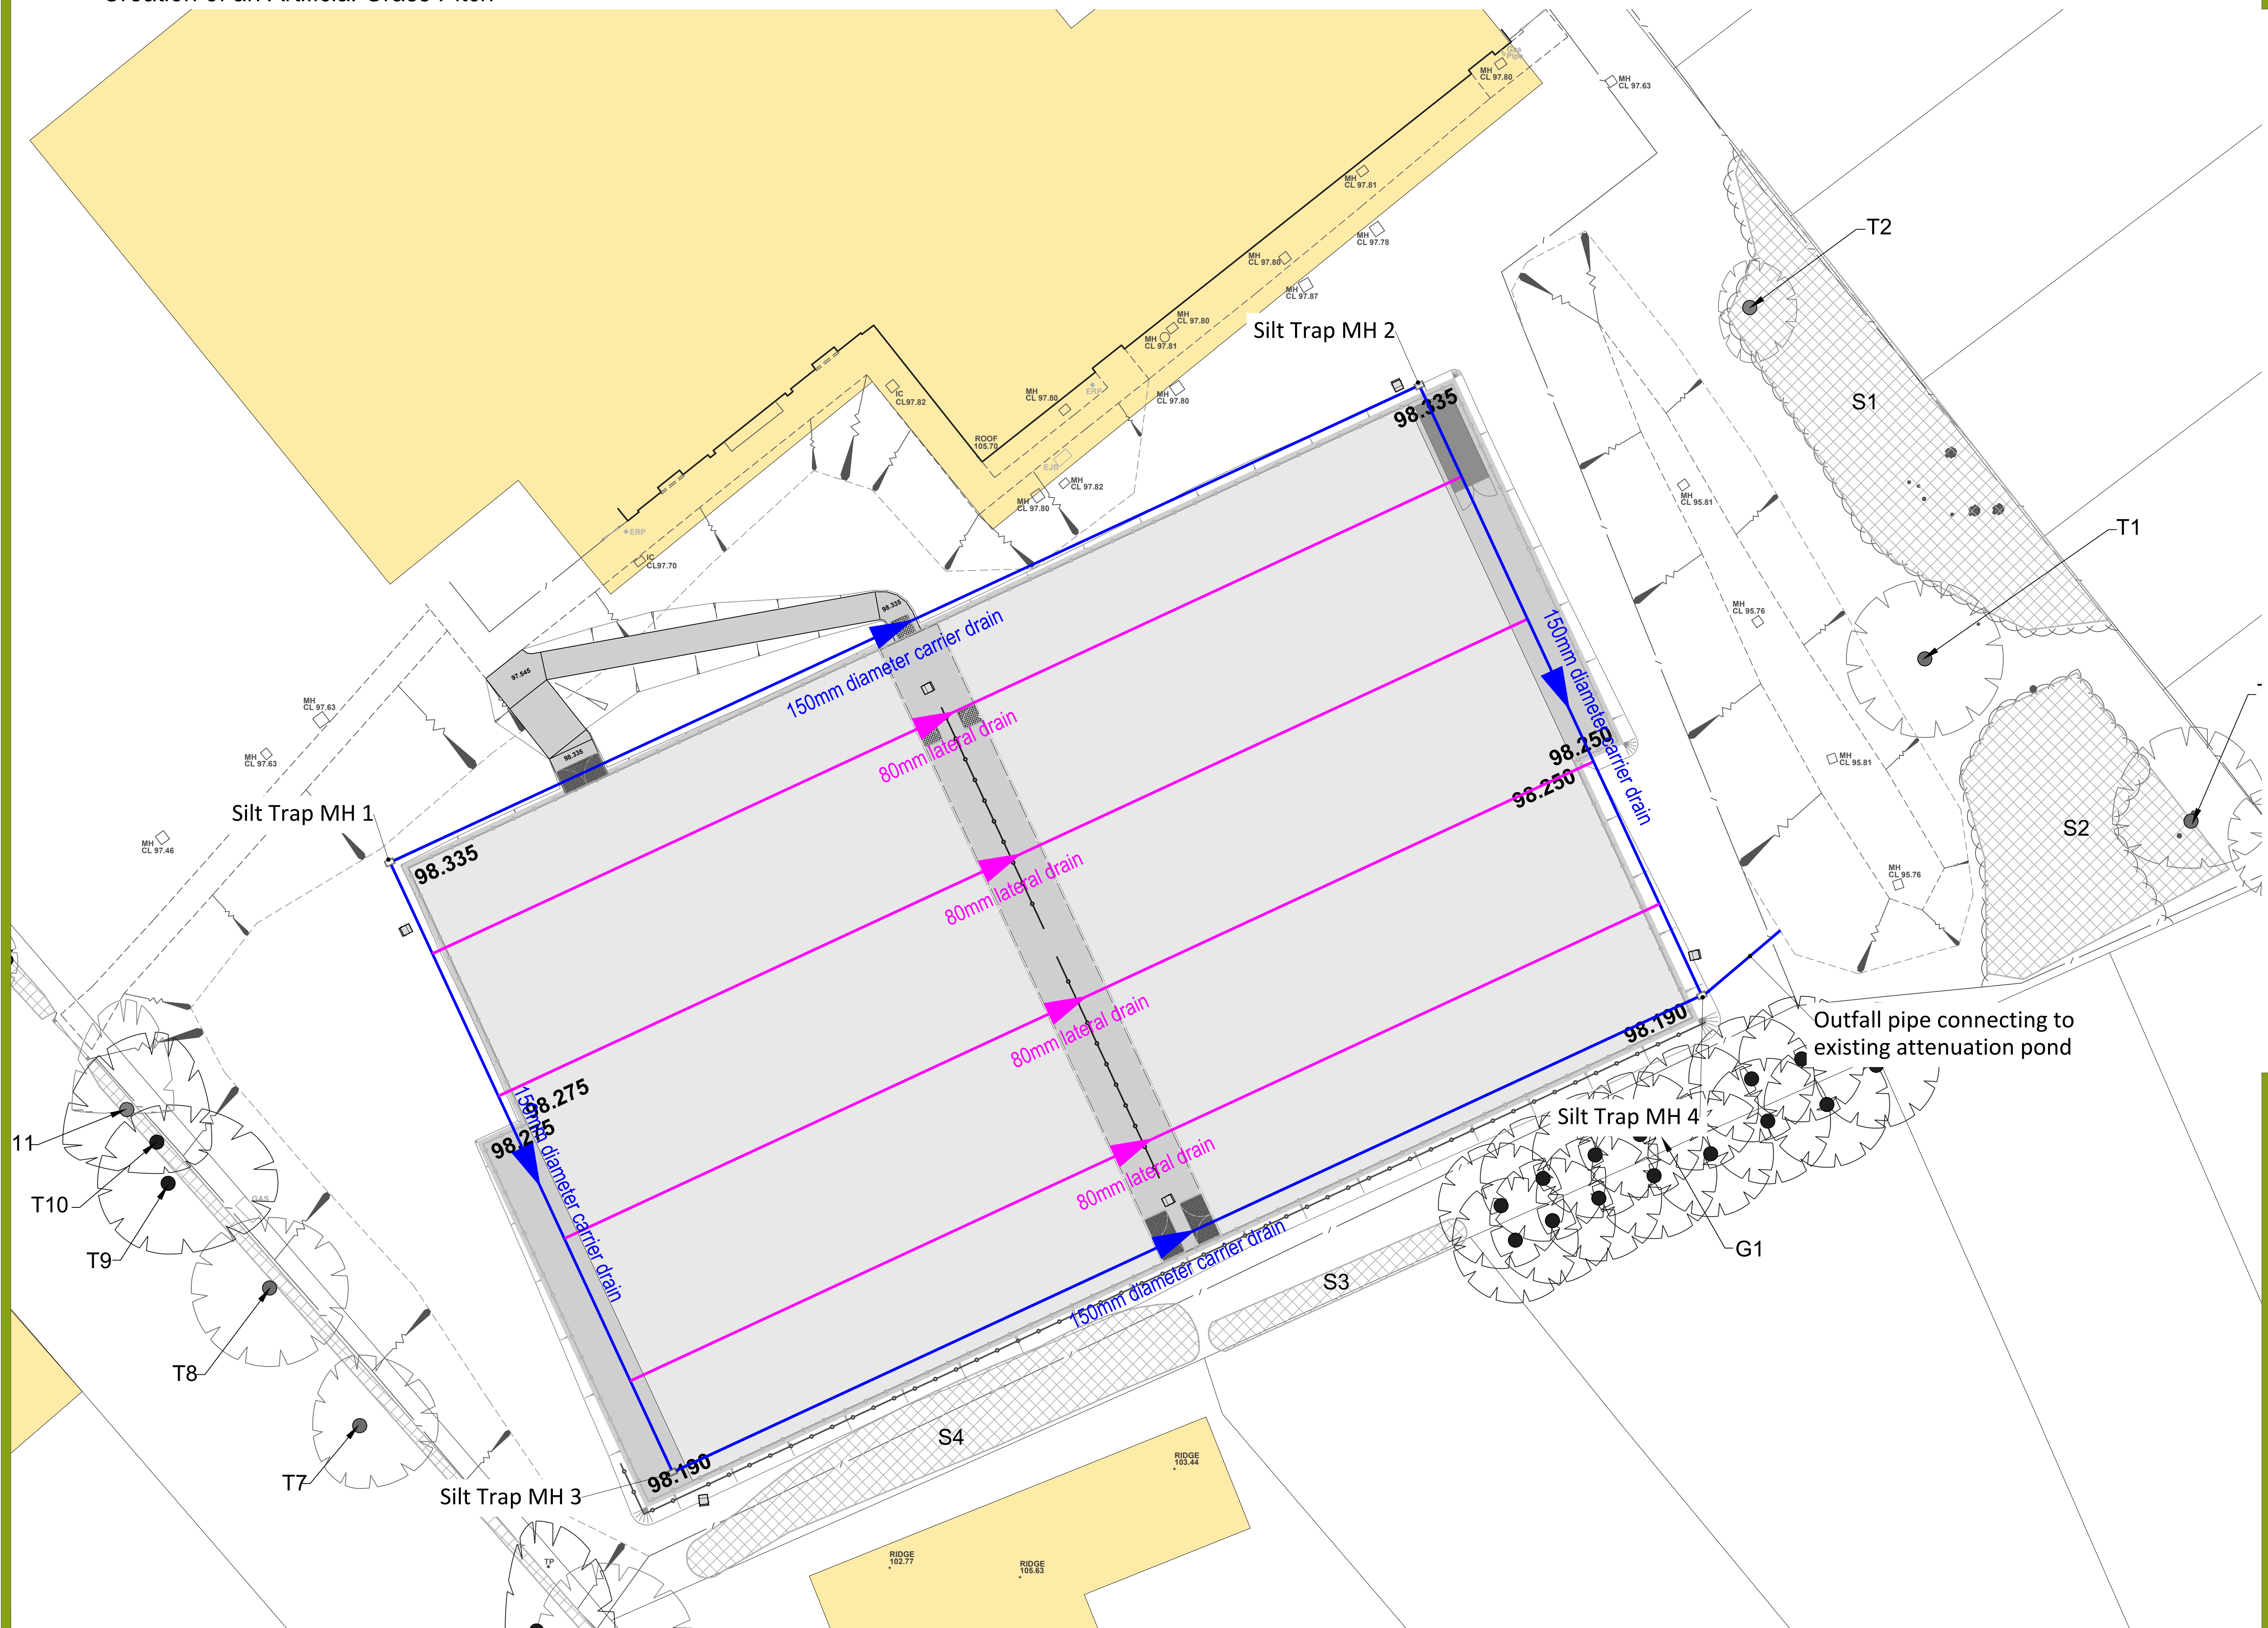

00	PLANNING ISSUE		ME	30/06/25
REV	DESCRIPTION		REV	CK DATE



Surfacing Standards Limited

SPORTS PITCH CONSULTANTS

Drawing No
07

PROJECT
SSL3394

SCALE
1:200

SIZE
A1

REVISION
00

The Highfield School

Creation of an Artificial Grass Pitch

Proposed AGP Drainage Layout



AUTHOR
ME