



ALL DIMENSIONS & INFORMATION FOUND ON THESE DRAWINGS ARE TO BE CHECKED BY THE CONTRACTOR PRIOR TO COMMENCEMENT OF ANY WORKS ON SITE.
ANY DISCREPANCIES FOUND ARE TO BE DISCUSSED WITH 'ARIA DESIGN'.
IF IN DOUBT - 'ASK'

REVISIONS:- Rev 'A' 08.04.26 Road Name added to Location Plan

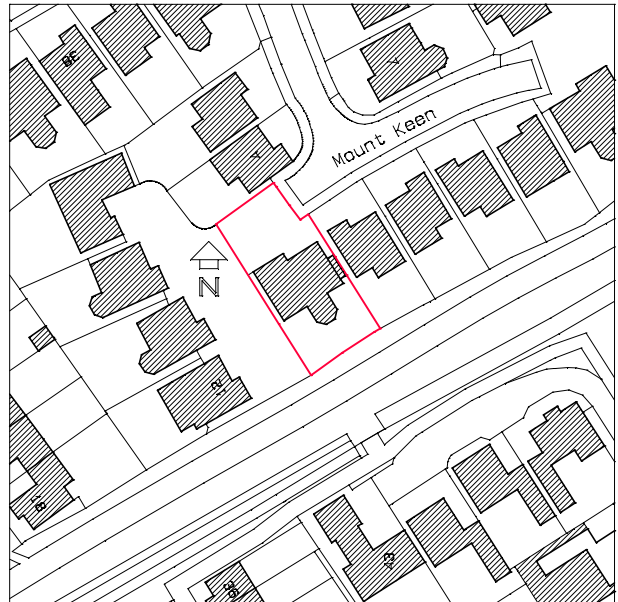

NOTES:- Location Plan 1:1250 Ordnance Survey Licence No 01260854

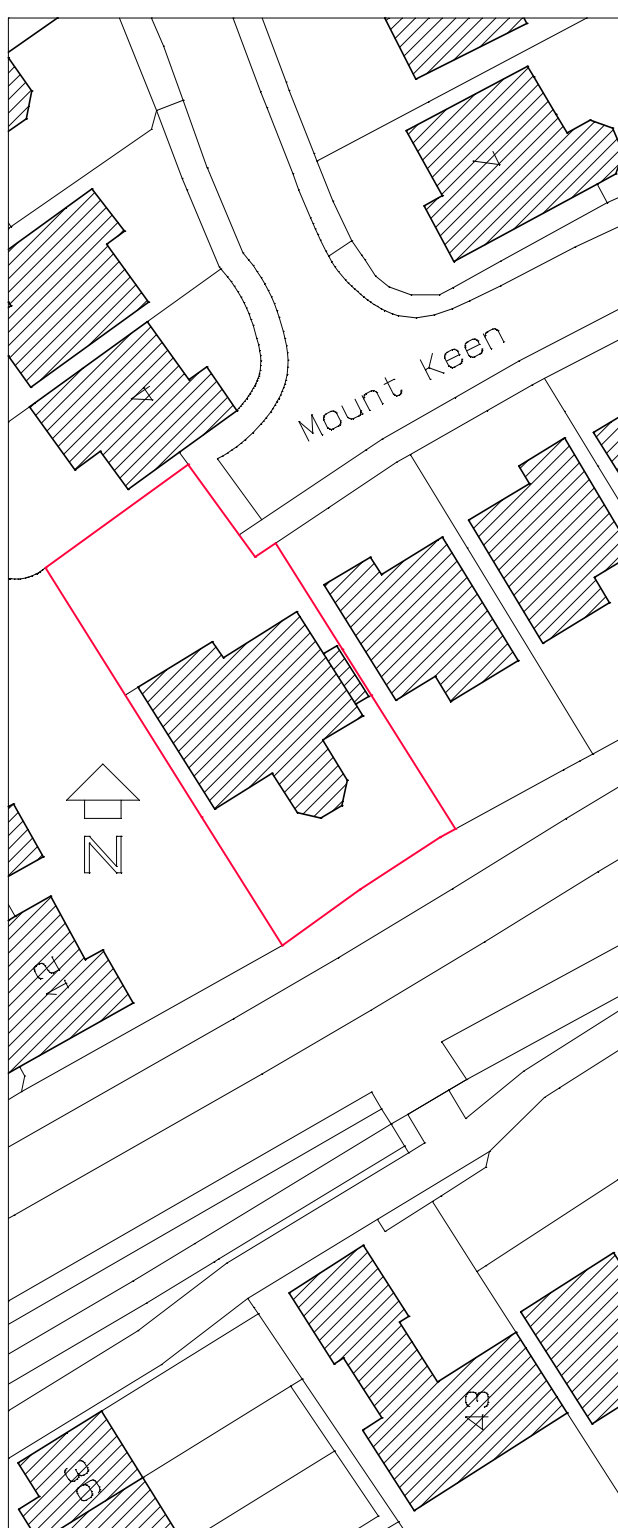

Site Plan 1:500 Ordnance Survey Licence No 01260854



PROJECT:-
14 Mount Keen
Stevenage
Herts

TITLE:-
Plans and Elevations
as Existing


SCALE:- 1:50, 1:500
1:1250 (A1)
DATE:- Feb 2026
JOB/DRG. No:- 1593:01A

Aria Design

ARCHITECTURAL DESIGNS AND SURVEYS
90 Chertsey Rise
Stevenage
Hertfordshire SG2 9JL
Tel (01438) 231641 Mob 07780 928317

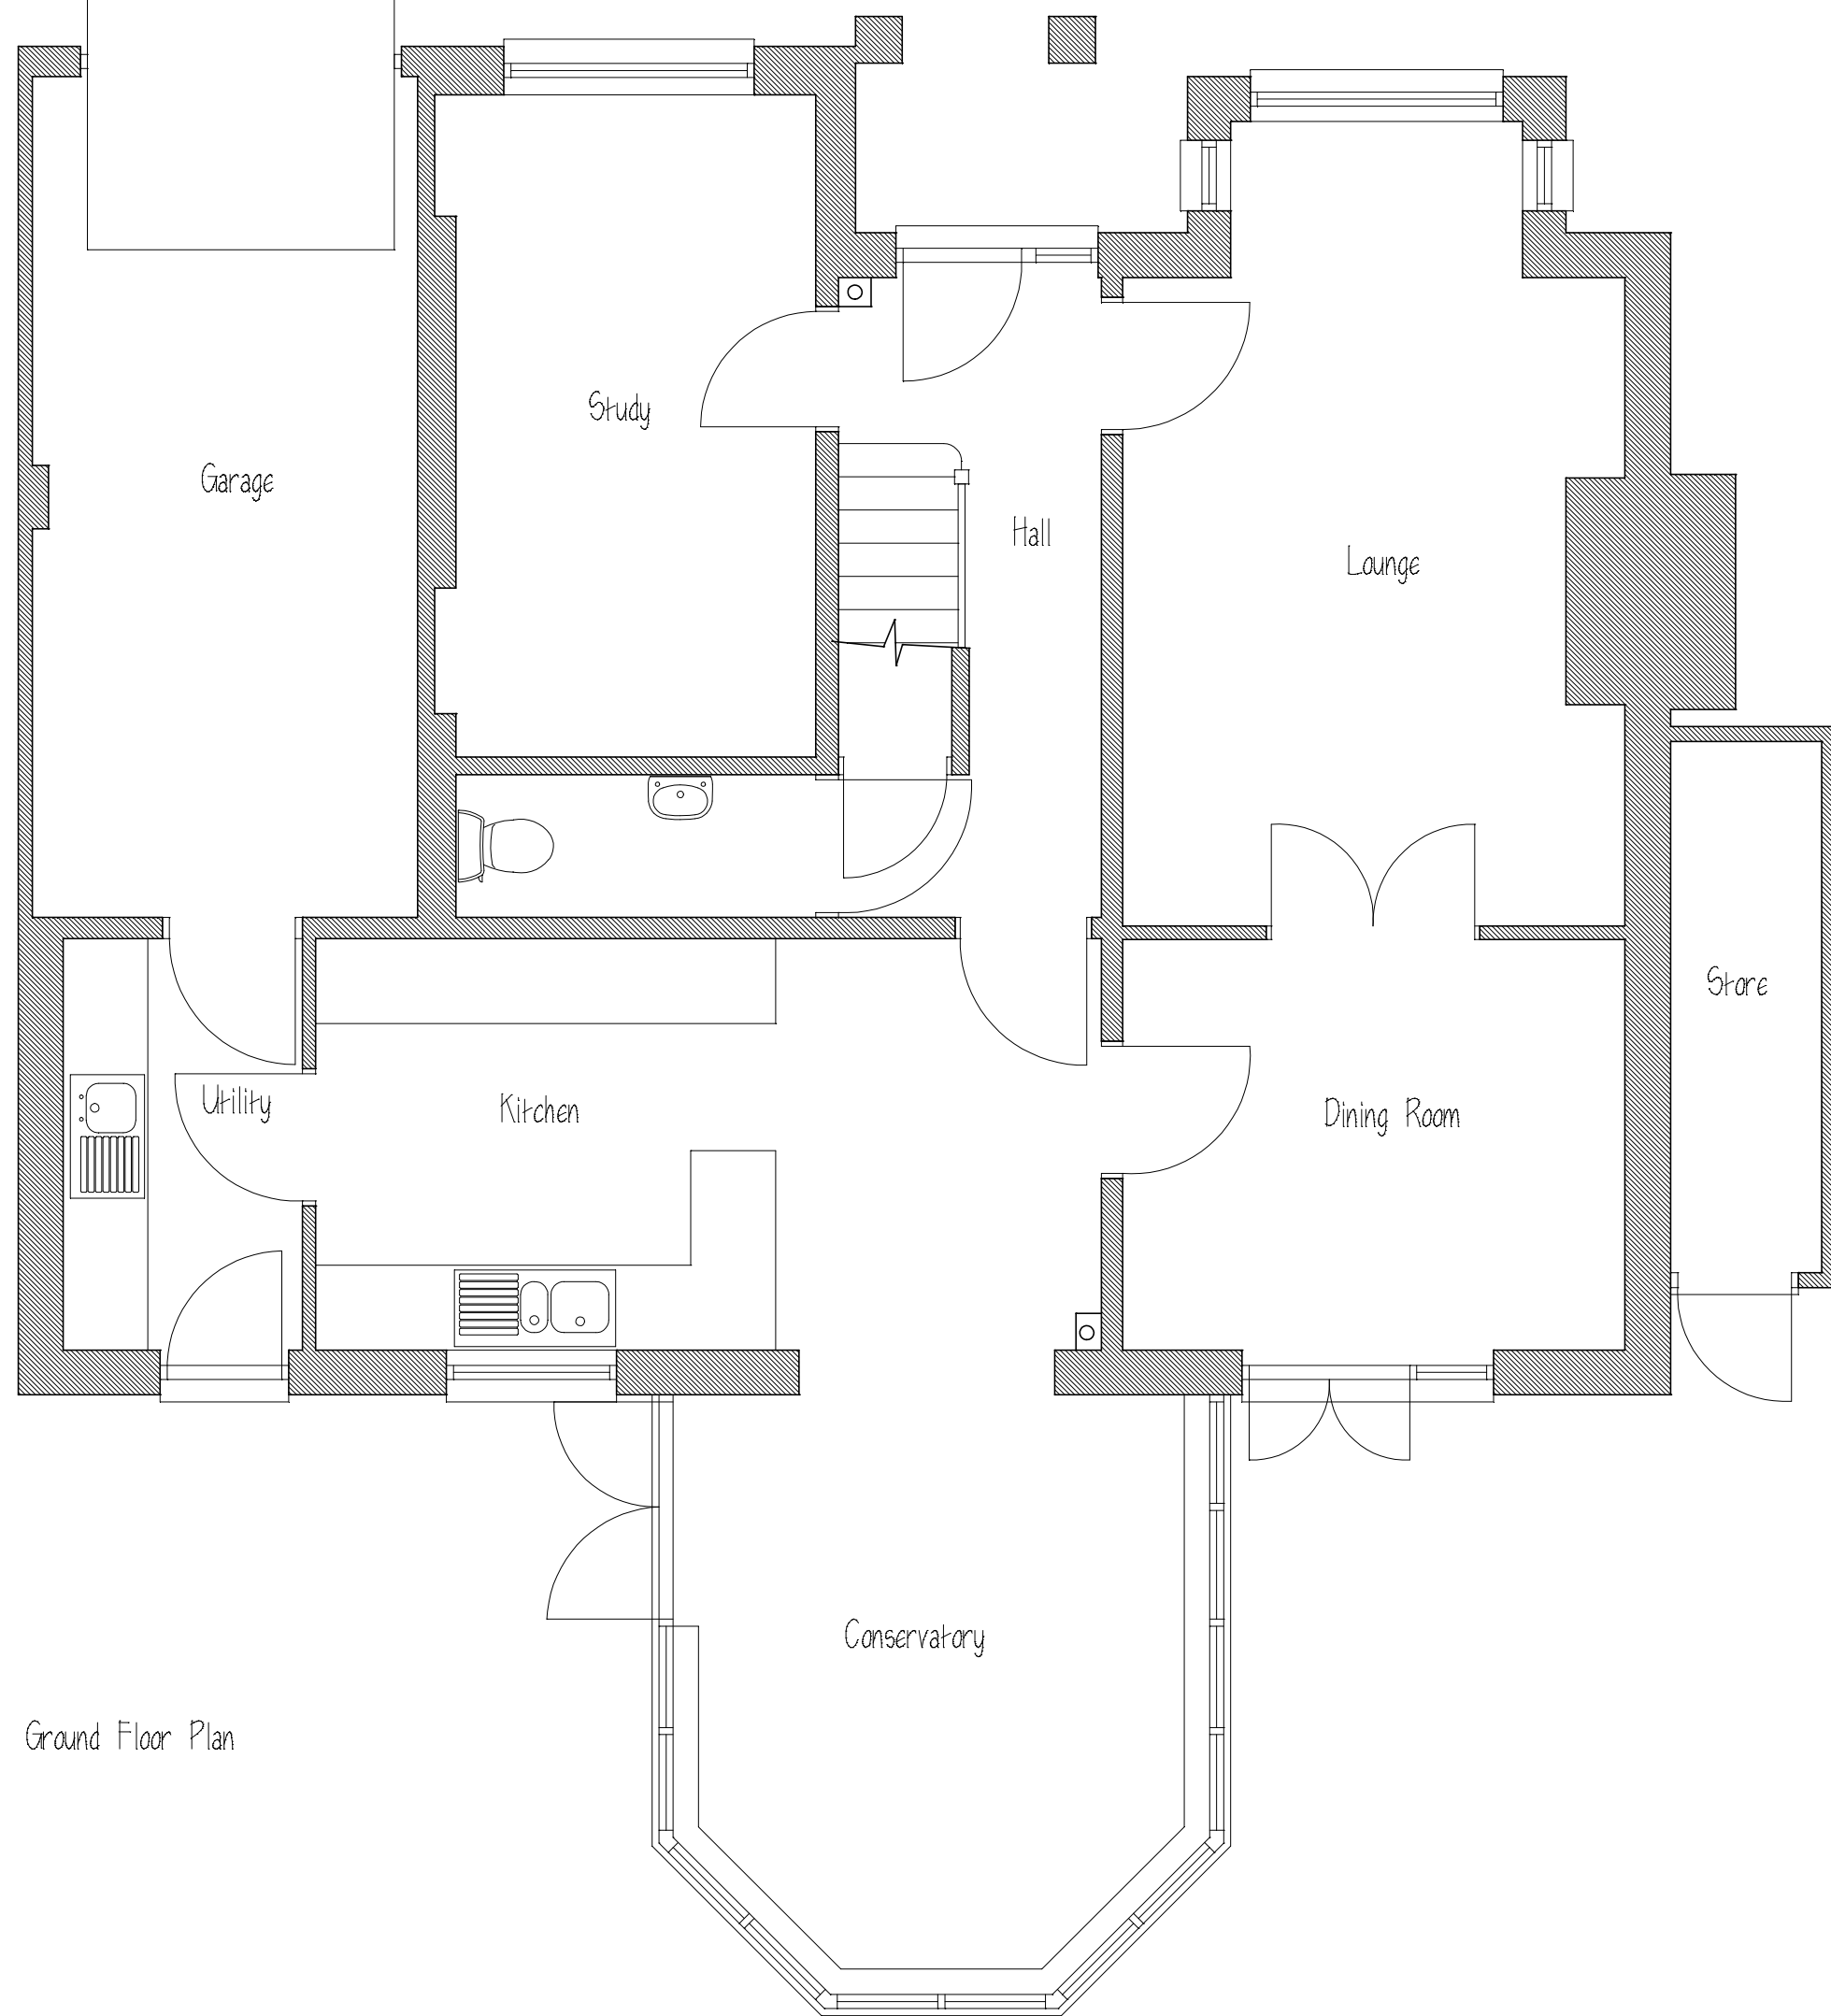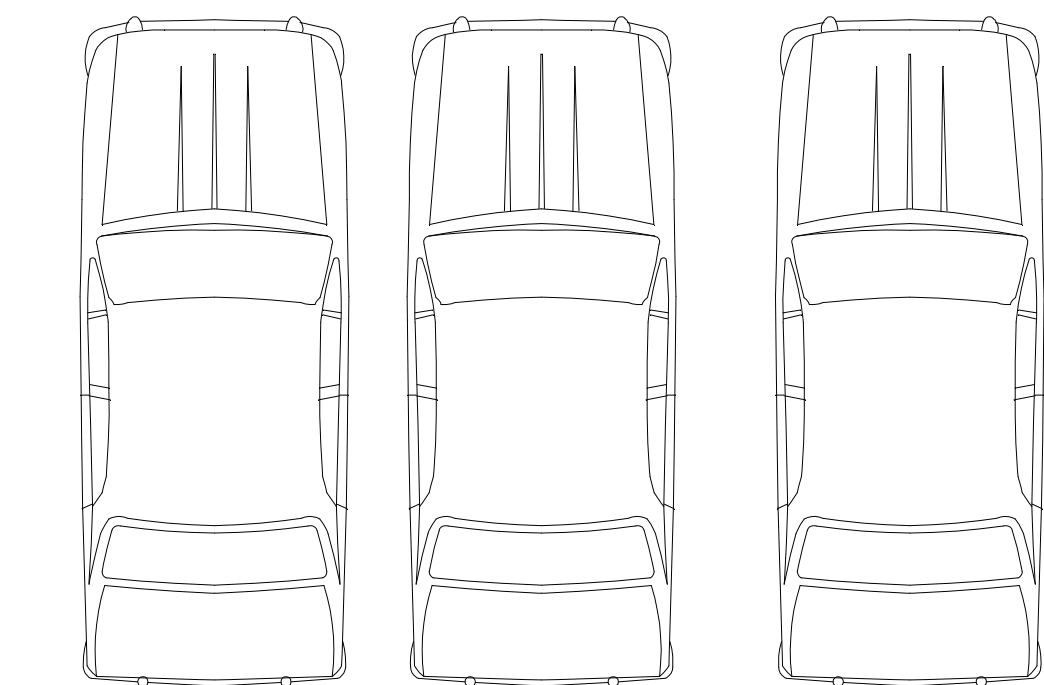

Ground Floor Plan

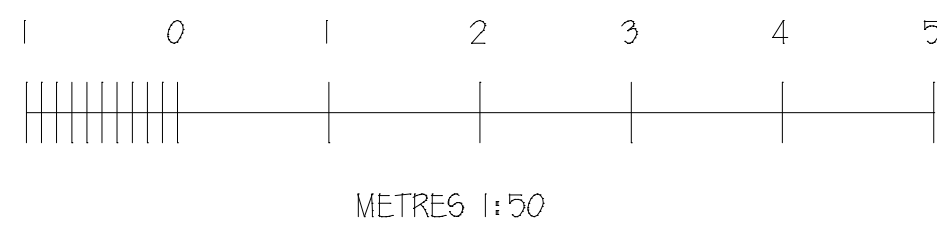


METRES 1:50



Rear Elevation (South East)



Side Elevation (South West)

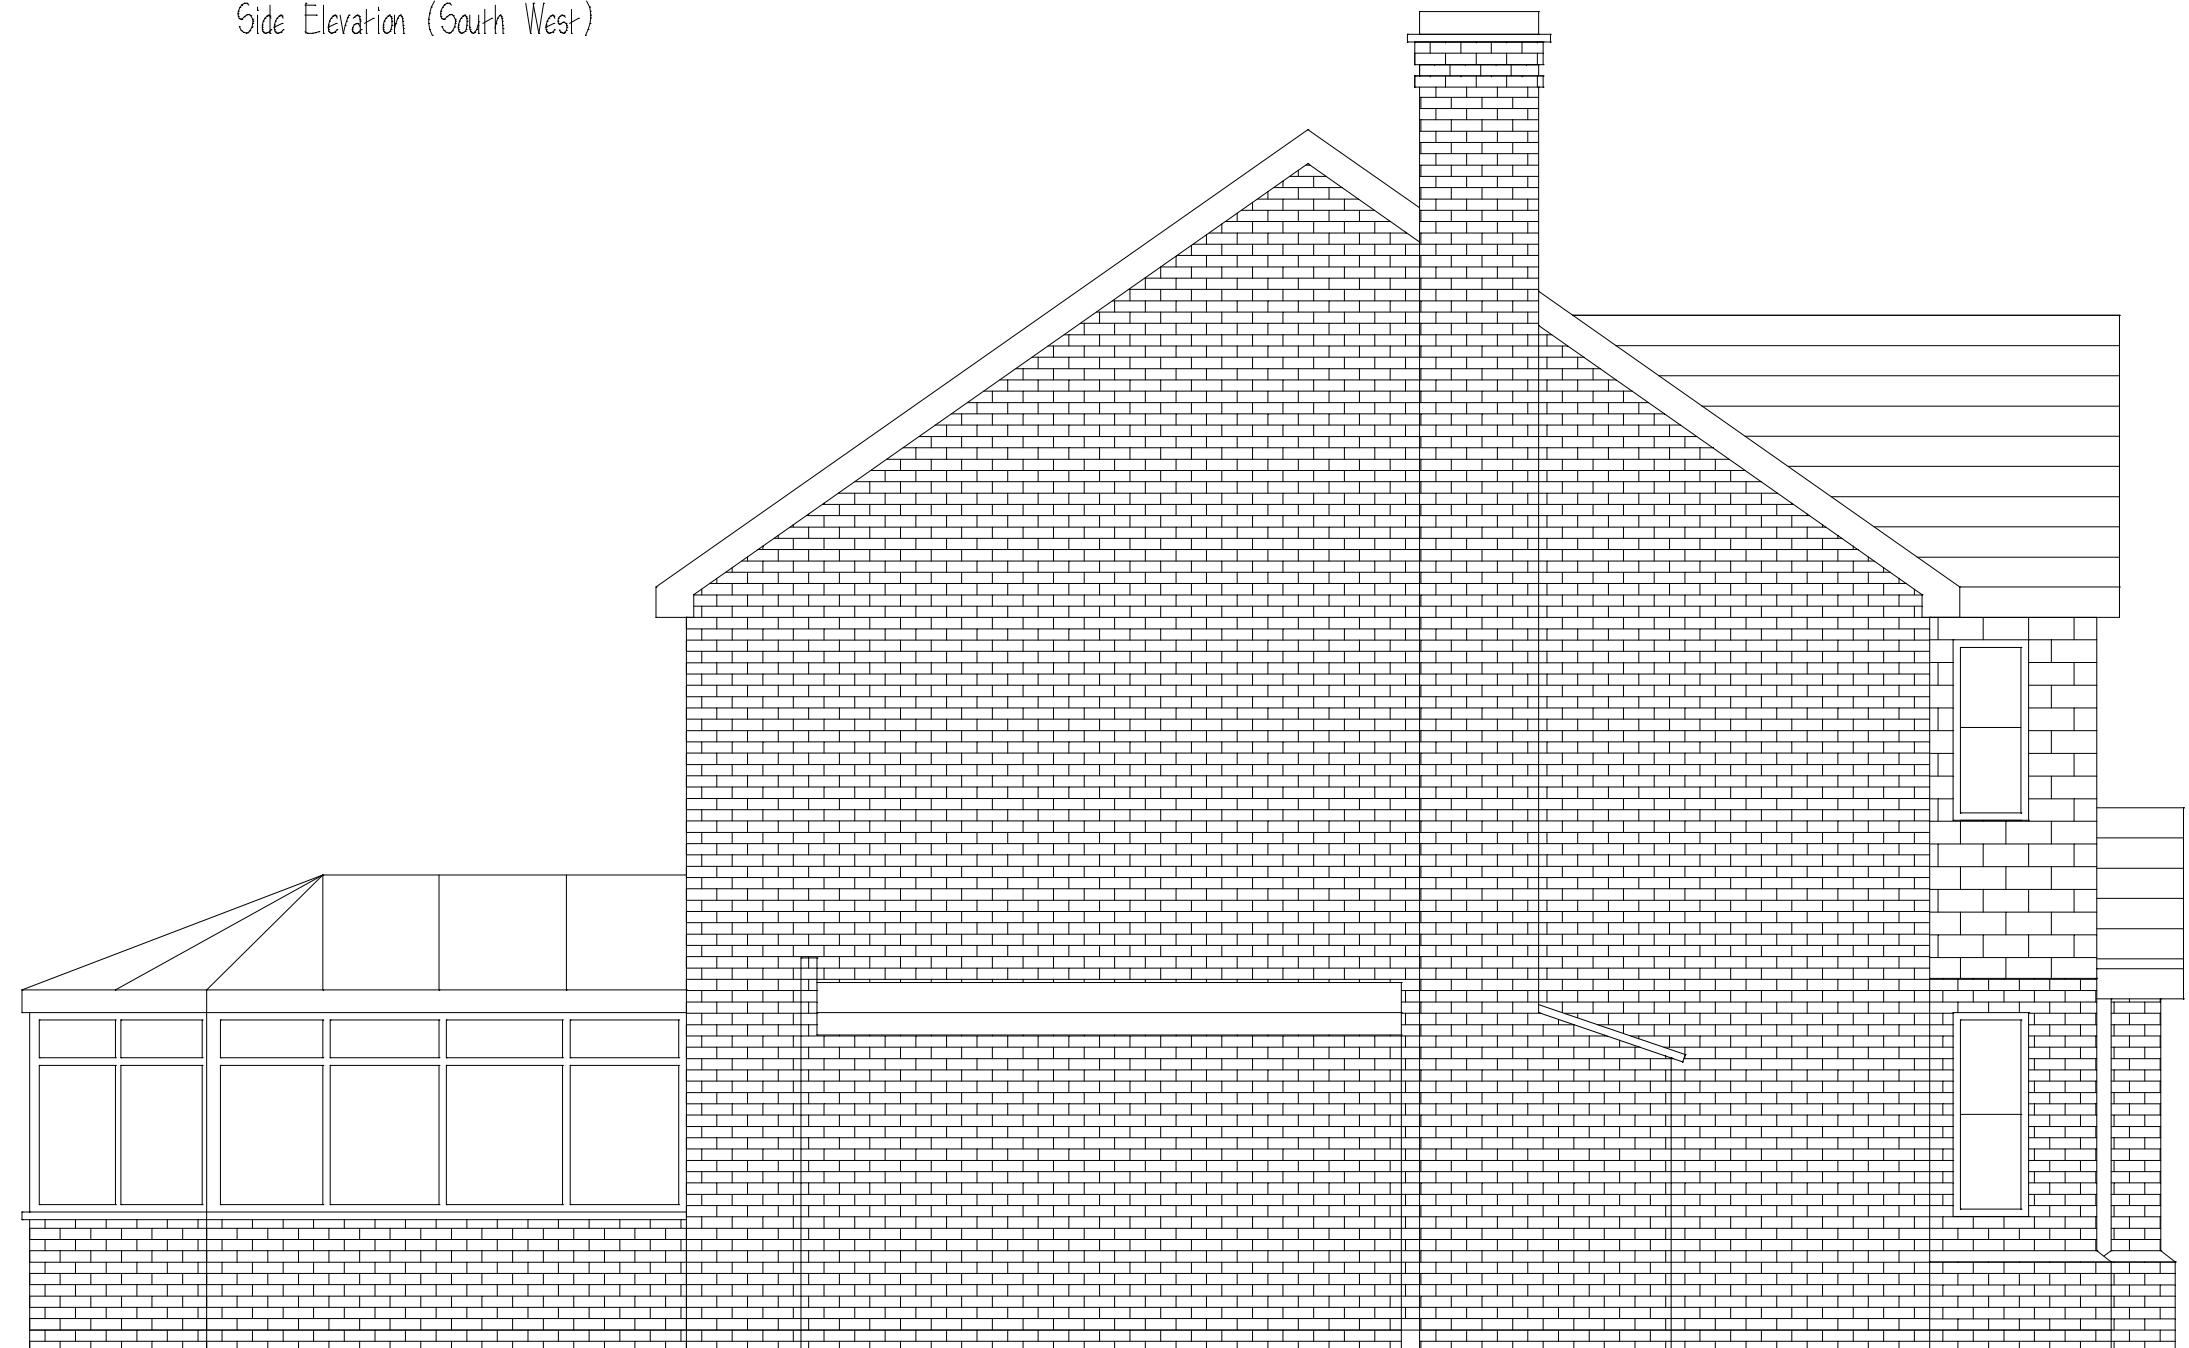

Side Elevation (North East)