




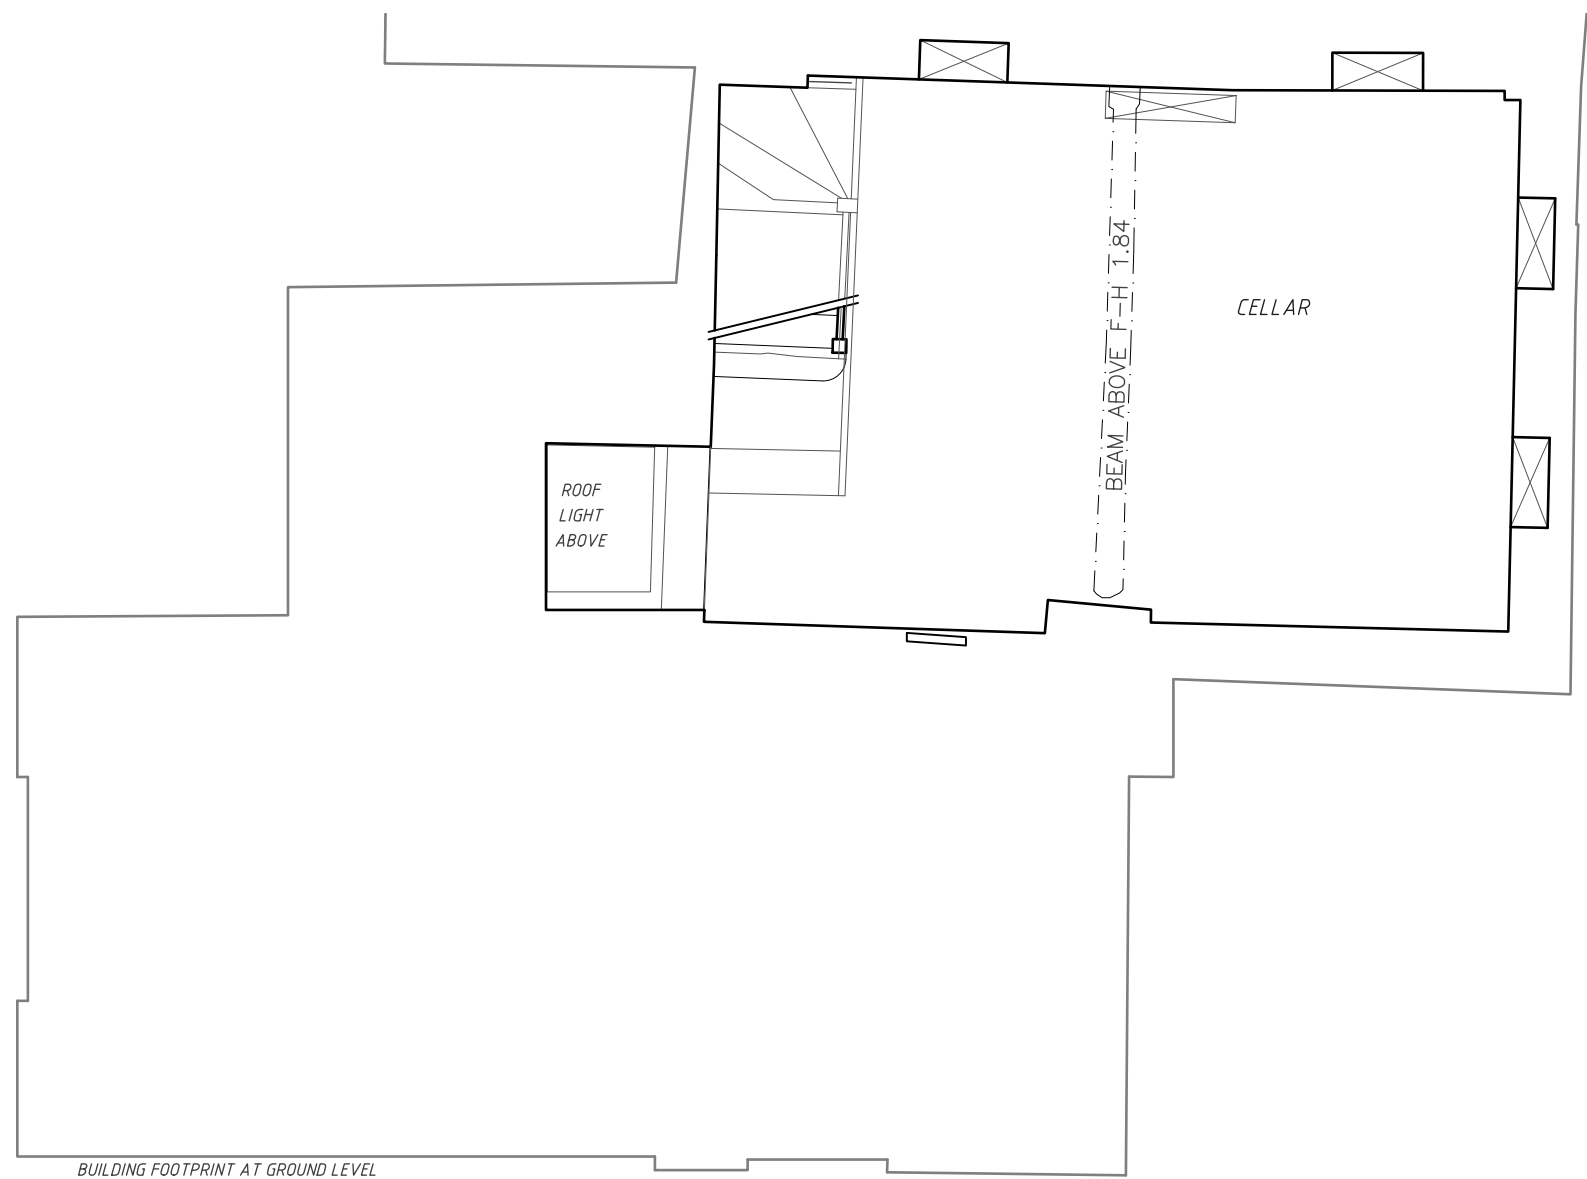


Basement plan

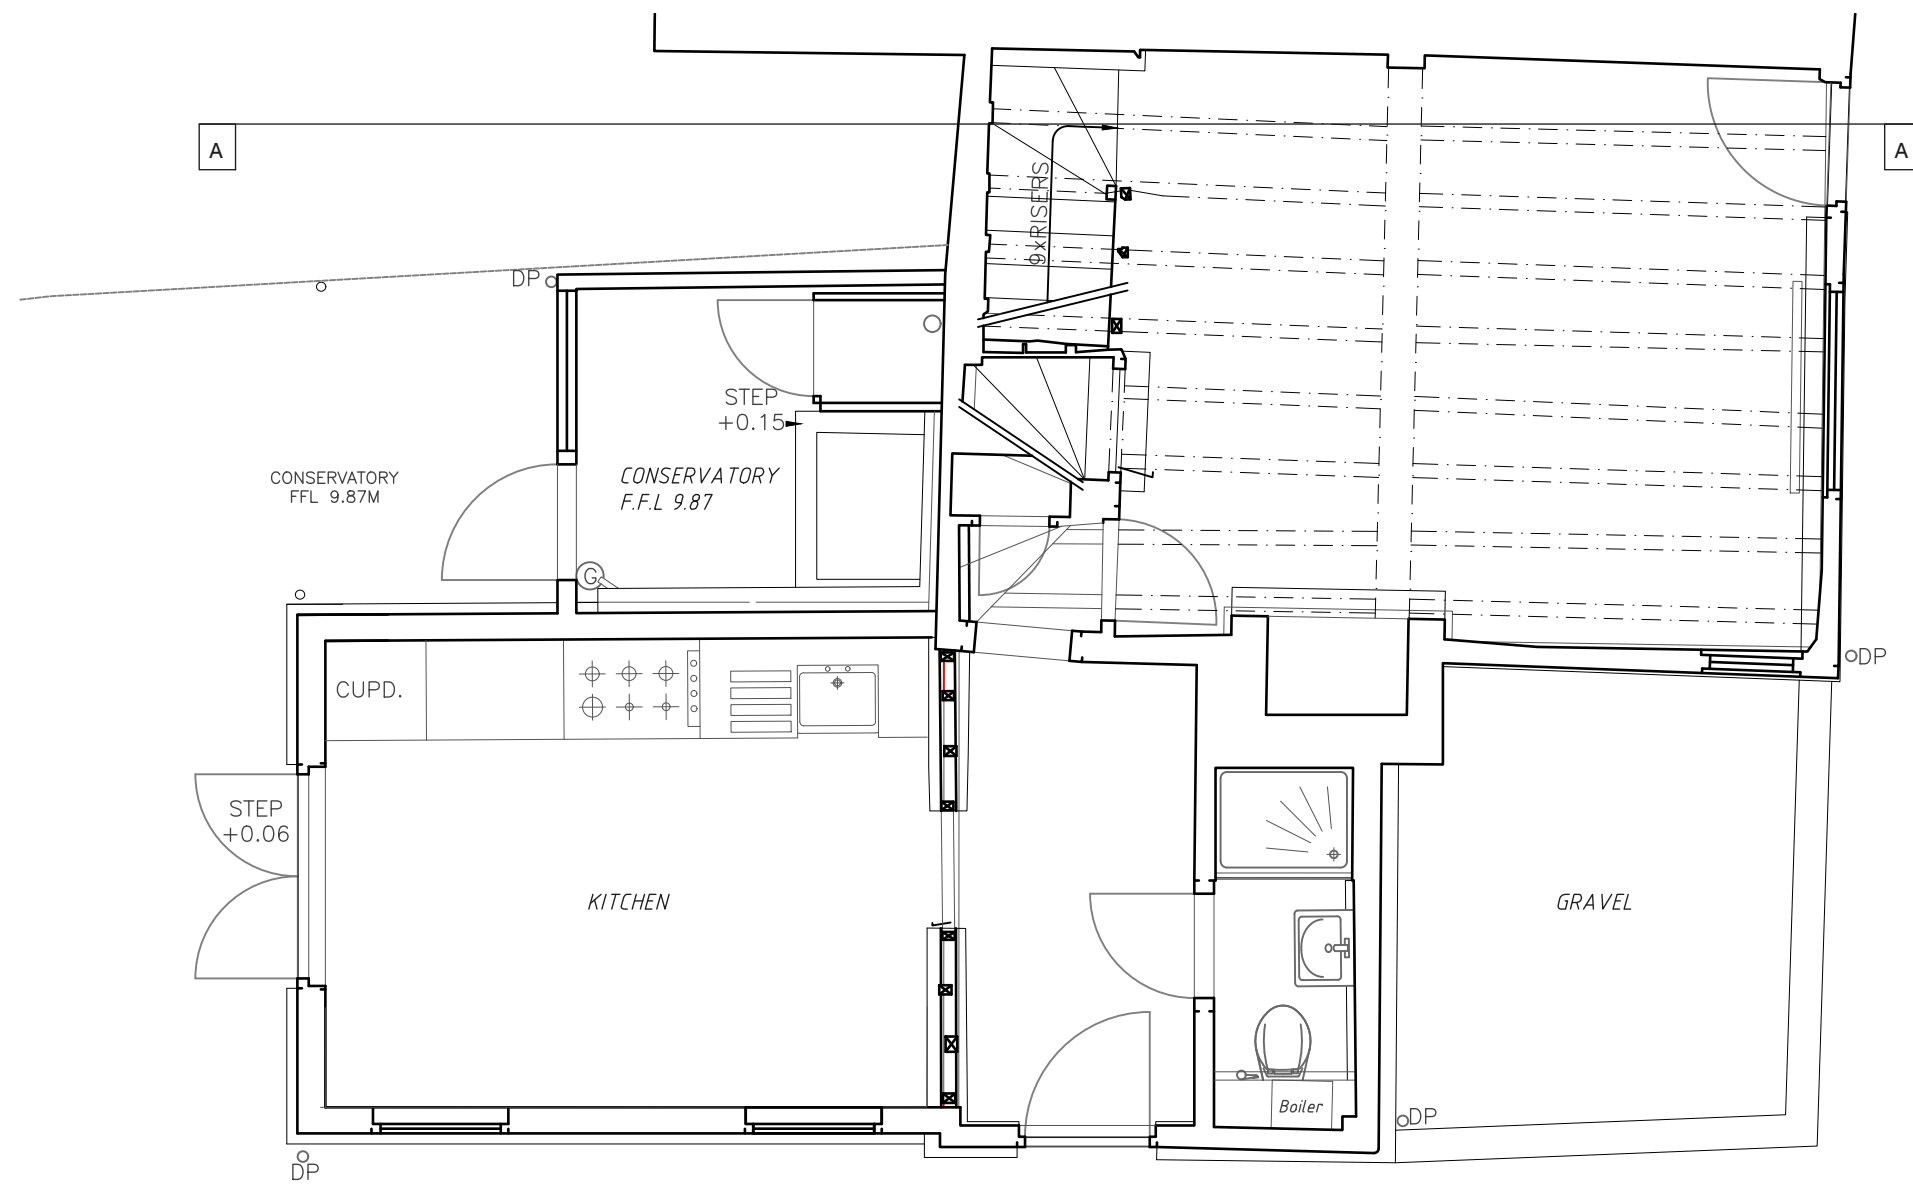

Ground floor plan

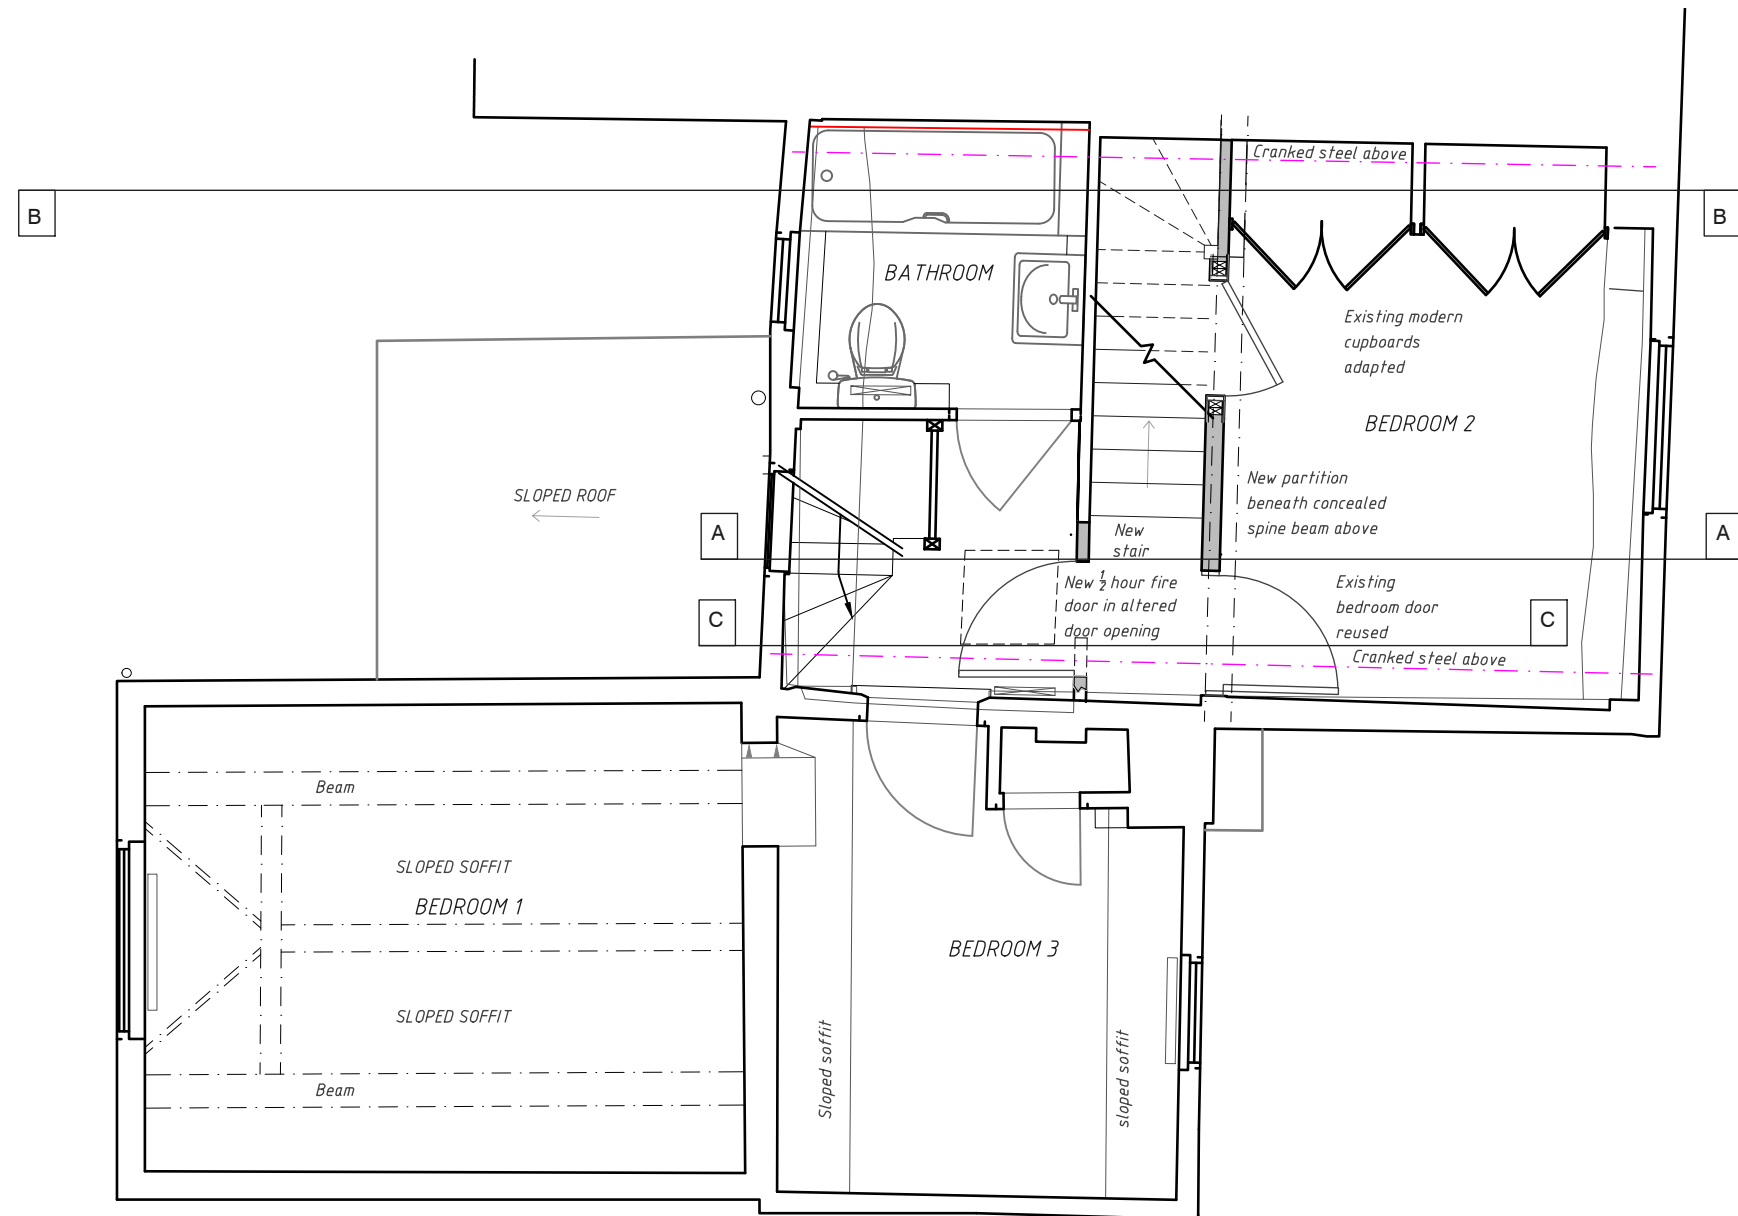


First floor plan

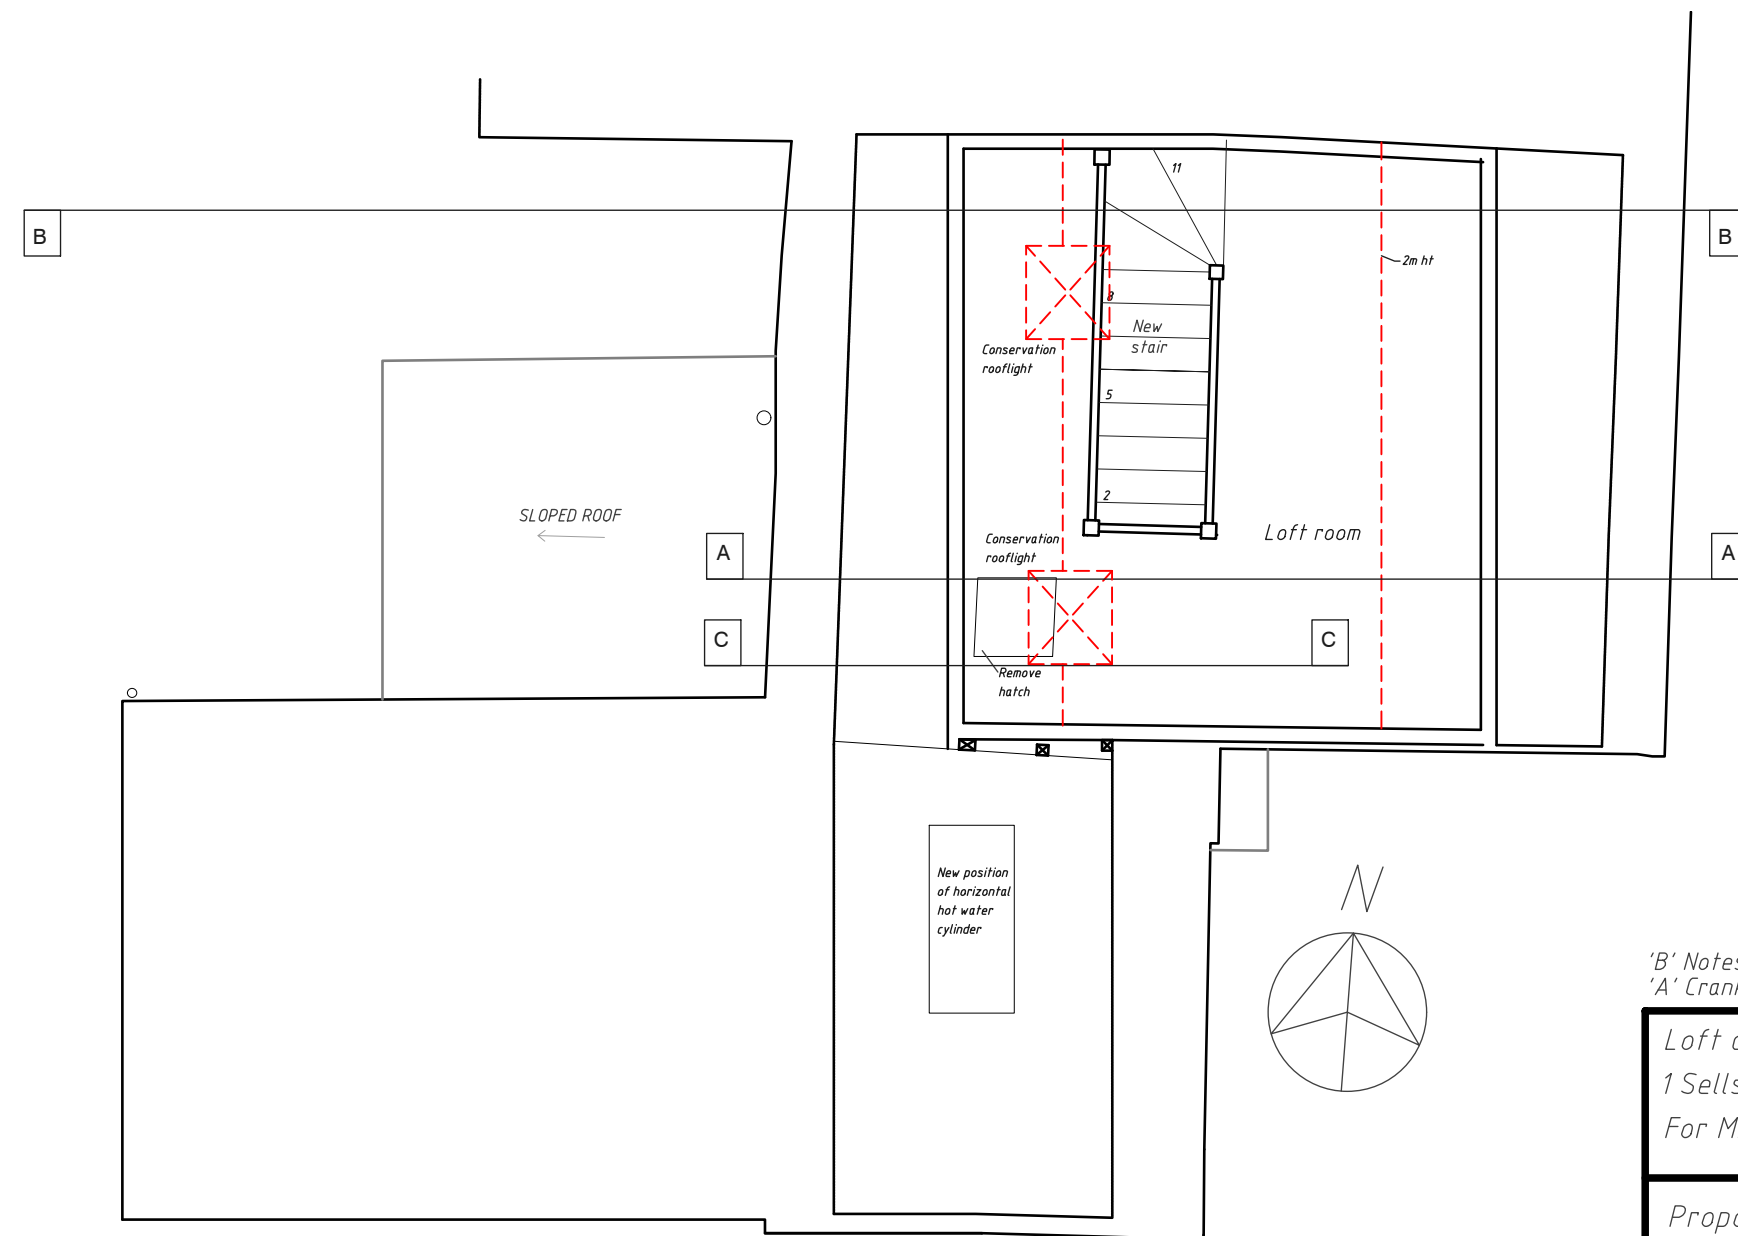

Loft plan

Proposed plans

 

'B' Notes added & door pos'n altered 11.09.24
'A' Cranked steels added 19.07.24

Loft conversion at
1 Sells Close Cottages, Barley
For Mr & Mrs Hedges

Proposed Plans

SCALE 1:50 @A2 DWG No. 2316.06B

DONALD PURKISS
ASSOCIATES
chartered architects
1A KING STREET
SAFFRON WALDEN, ESSEX CB10 1HE
TEL: 01799 523087 & 527202
E-mail: dpa@purkissarchitects.co.uk

Copyright - Donald Purkiss and Associates