



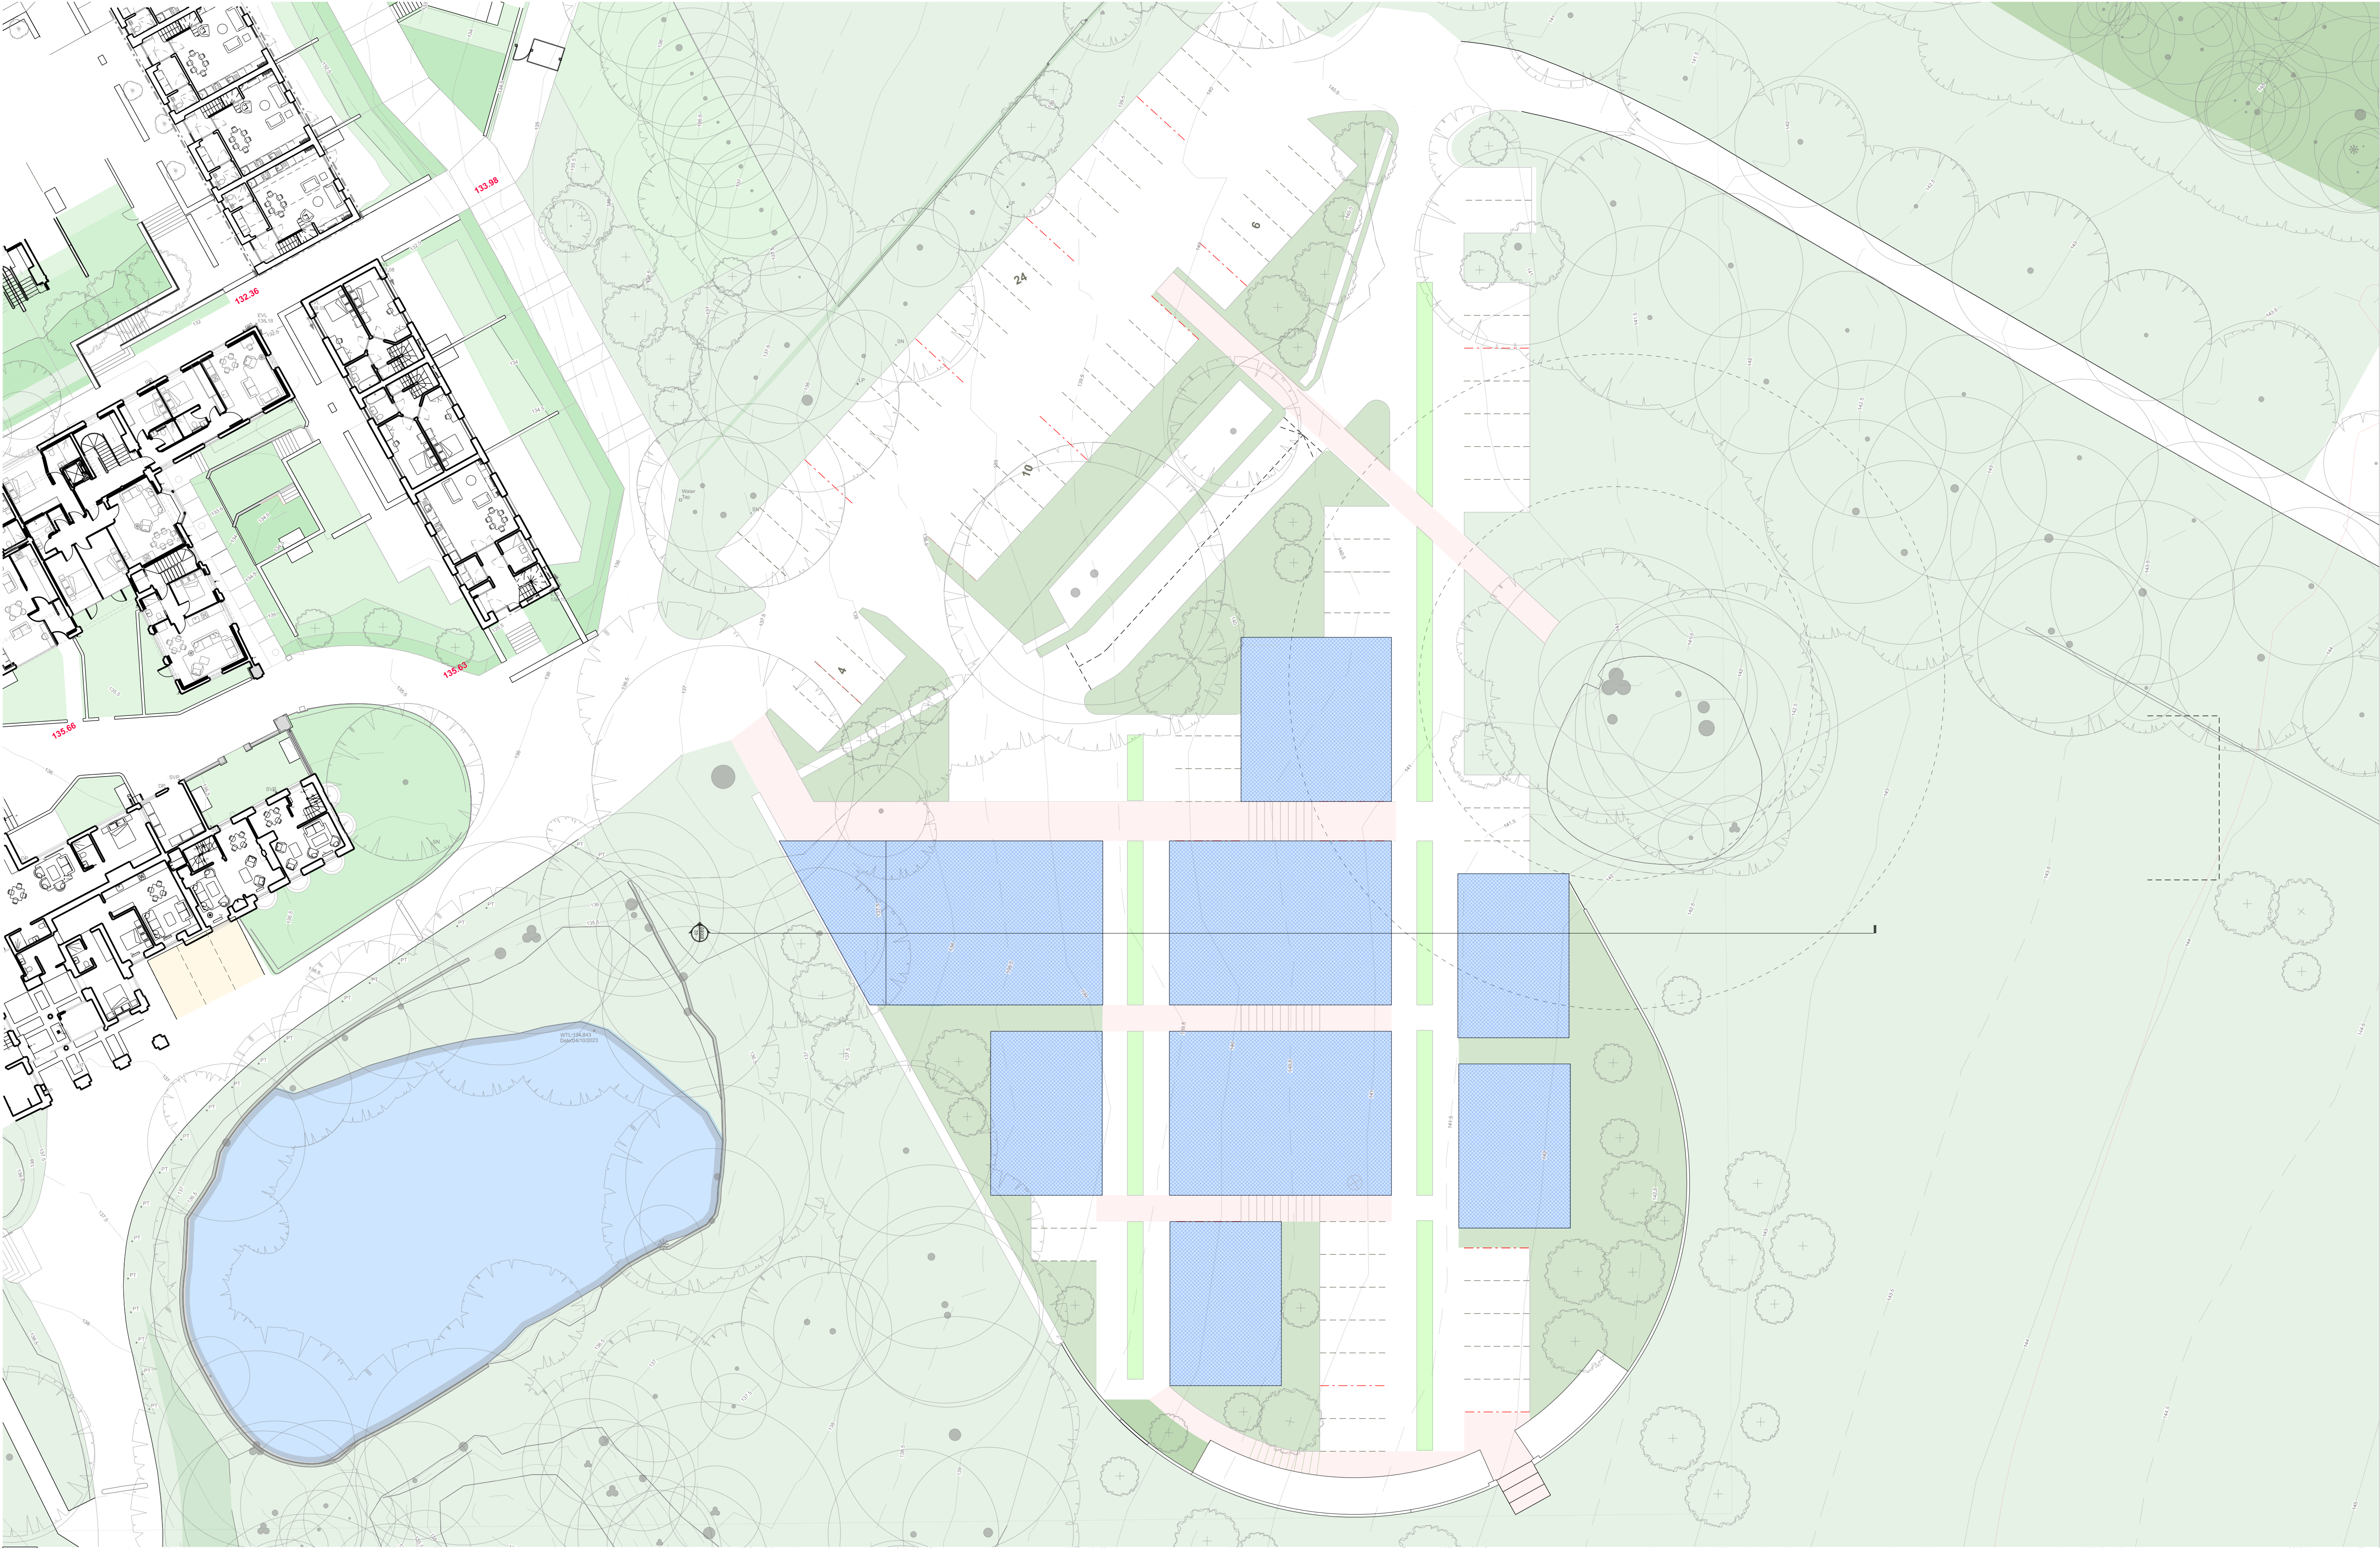


01 Proposed Car Parking: East Park Plan: Roof
1:250 @ A1

02 Proposed Car Parking: East Park: Detailed Section
1:50 @ A1

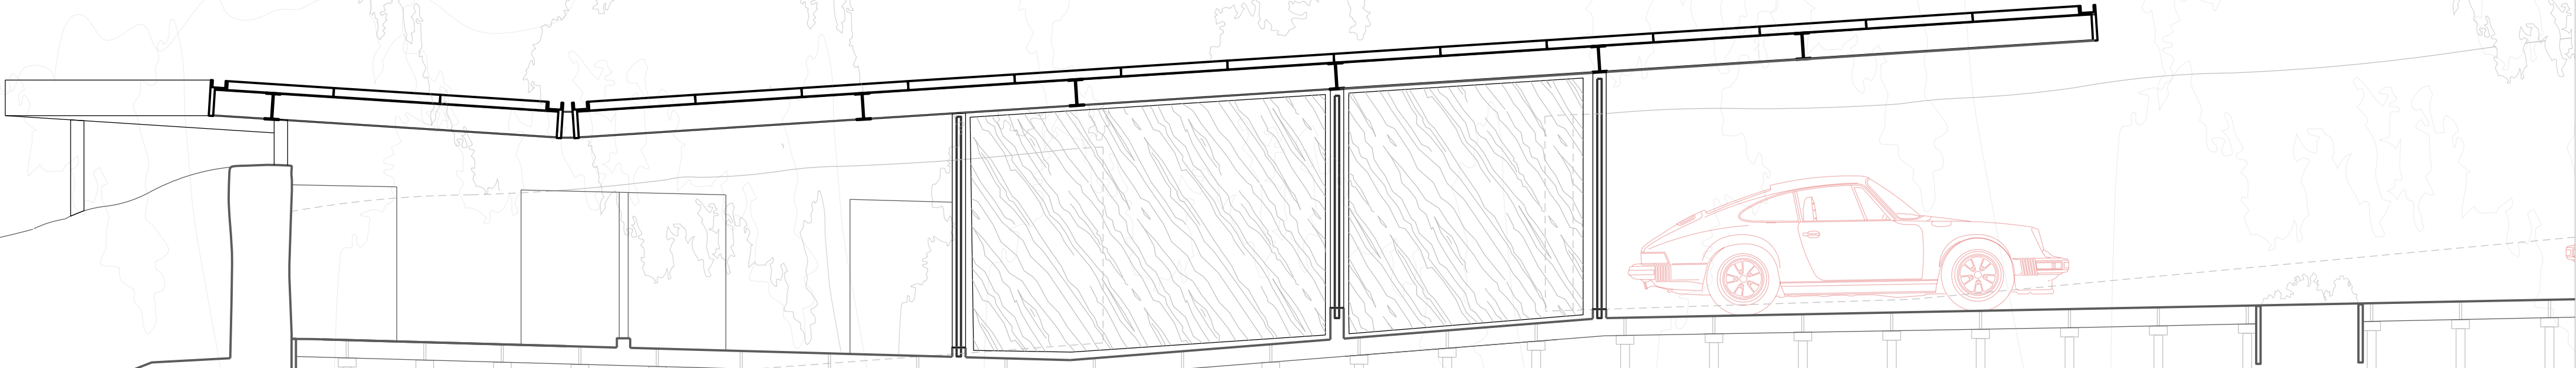


DO NOT SCALE OFF THIS DRAWING
DO NOT SUBSTITUTE ANY OF THE PRODUCTS
OR MATERIALS.

1. This is a planning drawing and is intended for this use only; it must not be used for construction.
2. All dimensions are in MM and should be checked on site prior to commencement of work; do not scale off this drawing.
3. This drawing is to be read in conjunction with all other relevant information.
3. Discrepancies between drawings and information to be referred to Architect without delay.

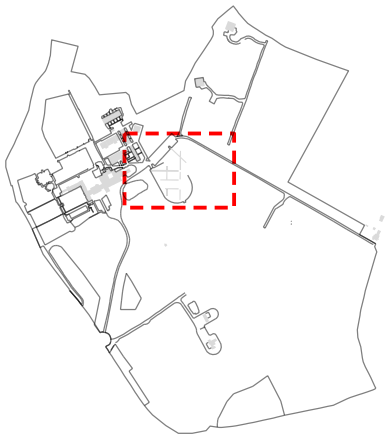

Location on Site Plan

P03	Updated plant layout and levels	18.09.24
P02	Hawthorn Hedges enclosure updated,	12.07.24
P01	Issued for Planning	25.06.24
Revision	Description	Date

 

AY PILSBURY THOMAS ARCHITECTS
SUE CULAN ABA ARCHITECTS LTD
HONEYLANDS RADWINTER SAFFRON WALDEN ESSEX
CB10 2JT | 01799 599208 | info@kpt.co.uk | kpt.co.uk

Client
The Door UK Ltd

Project
Temple Dinsley
Preston, Hitchin, Hertfordshire,
SG4 7RT

Drawing title
**Proposed Car Parking:
East Park:
Roof**
Purpose of issue
Planning

Job no. Status Scale @ A1
641 S0 1:250

Checked by
ST

Date Revision
21.06.2024 P03

Drawing number
641-KS-70-XX-DR-A-10011