
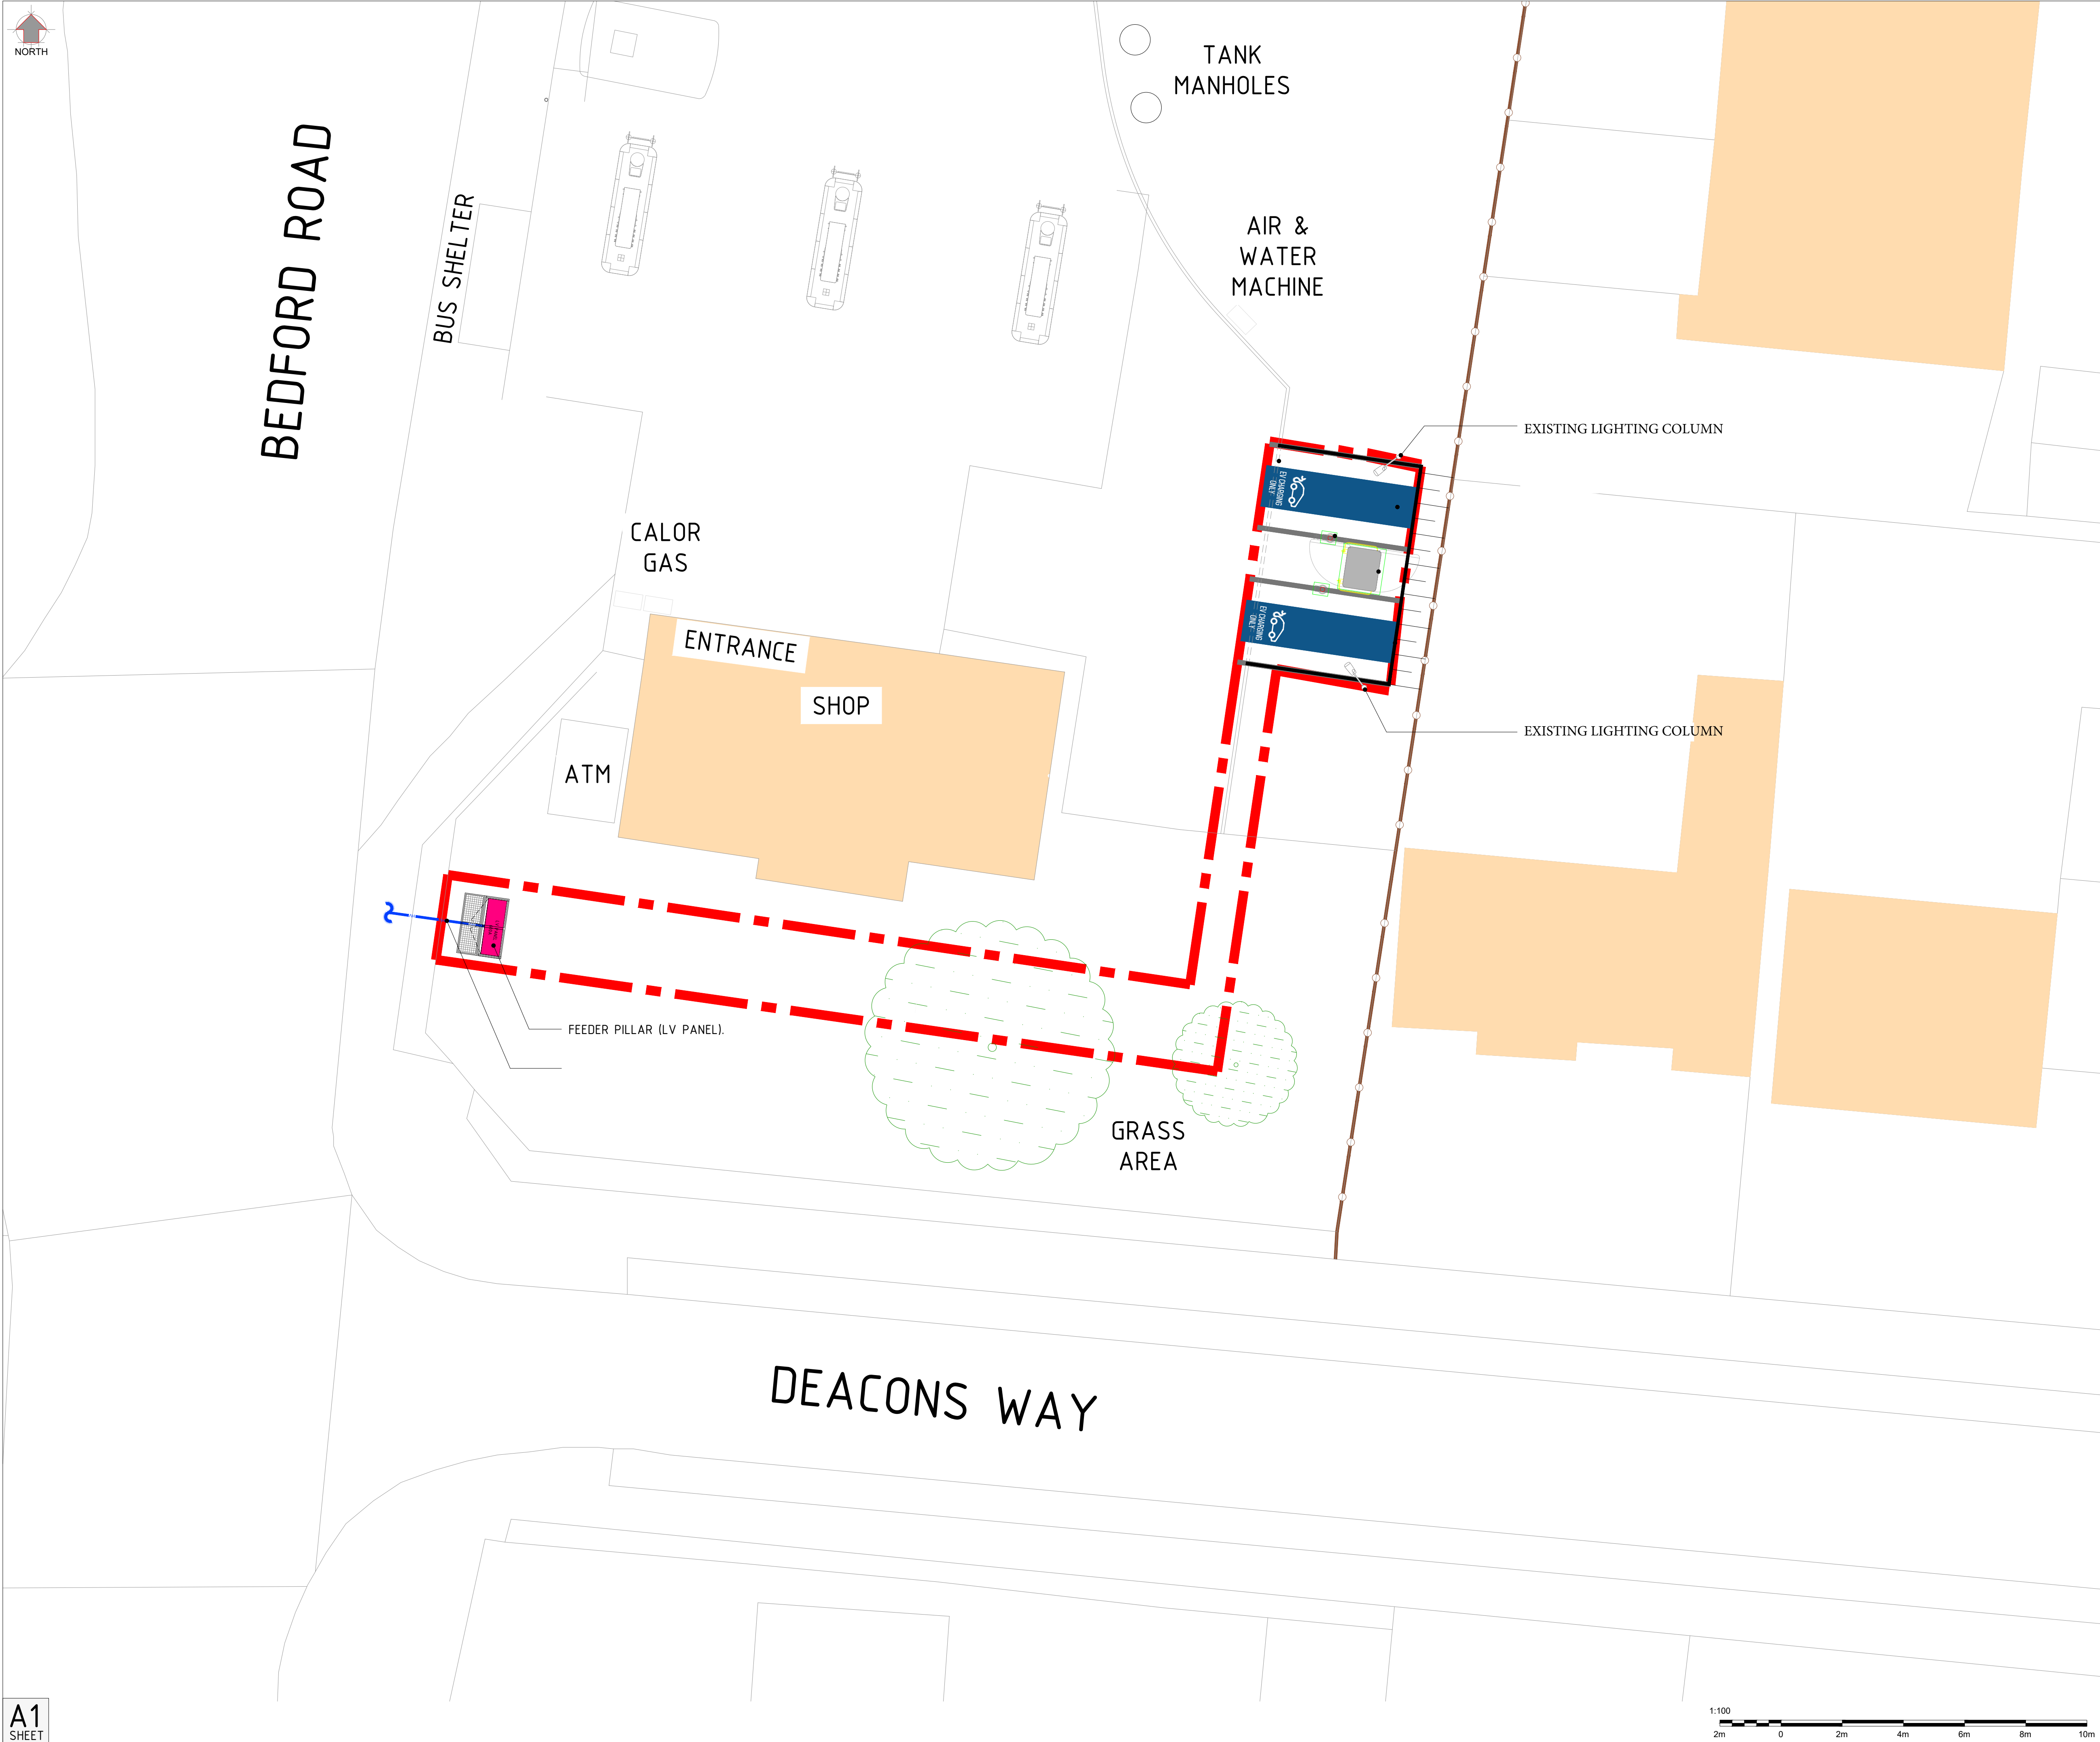
 


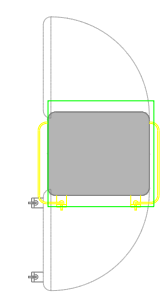

SCHEDULE / LEGEND

DENOTES LV PILLAR ENCLOSURE

DENOTES CHARGER

DENOTES LIGHTING COLUMN

KEY PLAN:
AREA OF WORKS - 124m²

NOTES

NO	DESCRIPTION
01	1x NEW CHARGER
02	2x CHARGER BAYS
03	
04	-

SITE PARKING

Existing	Existing Lost	New EV Bays	Total
-	0	2	2


REV	DATE	BY	CHK
C	25/03/2026		
B	29/10/2024	REVISED AS PER COMMENTS RECEIVED.	DP ACM
A	25/10/2024	REVISED AS PER INFORMATION RECEIVED.	DP ACM

REVISION

Driving New Energies

14 Hayhill Industrial Estate
Barrow upon Soar
Leicestershire
LE12 8LD
Phone: +44 (0) 1162 437 476
COPYRIGHT of TSG UK Solutions Ltd.
All right reserved. Details of this
drawing must not be reproduced or
copied without prior written consent.
All dimensions to be checked on site.

Client

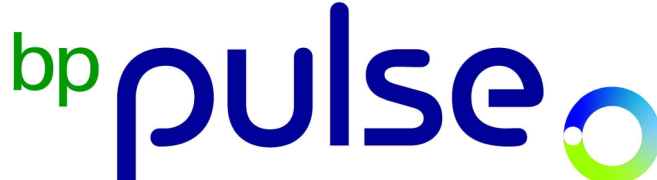

Site Name

WESTMILL SERVICE STATION
BEDFORD ROAD, HITCHIN, SG5 2UG,

Drawing Title

EXISTING SITE PLAN

Drawn By	Drawing Status	Checked By	Security Code	Scale	Media
DP	DEFINE	----	XX	1:100	0

Approver	Drawing No.	Date	Revision
XX	002	25/03/2026	C

