
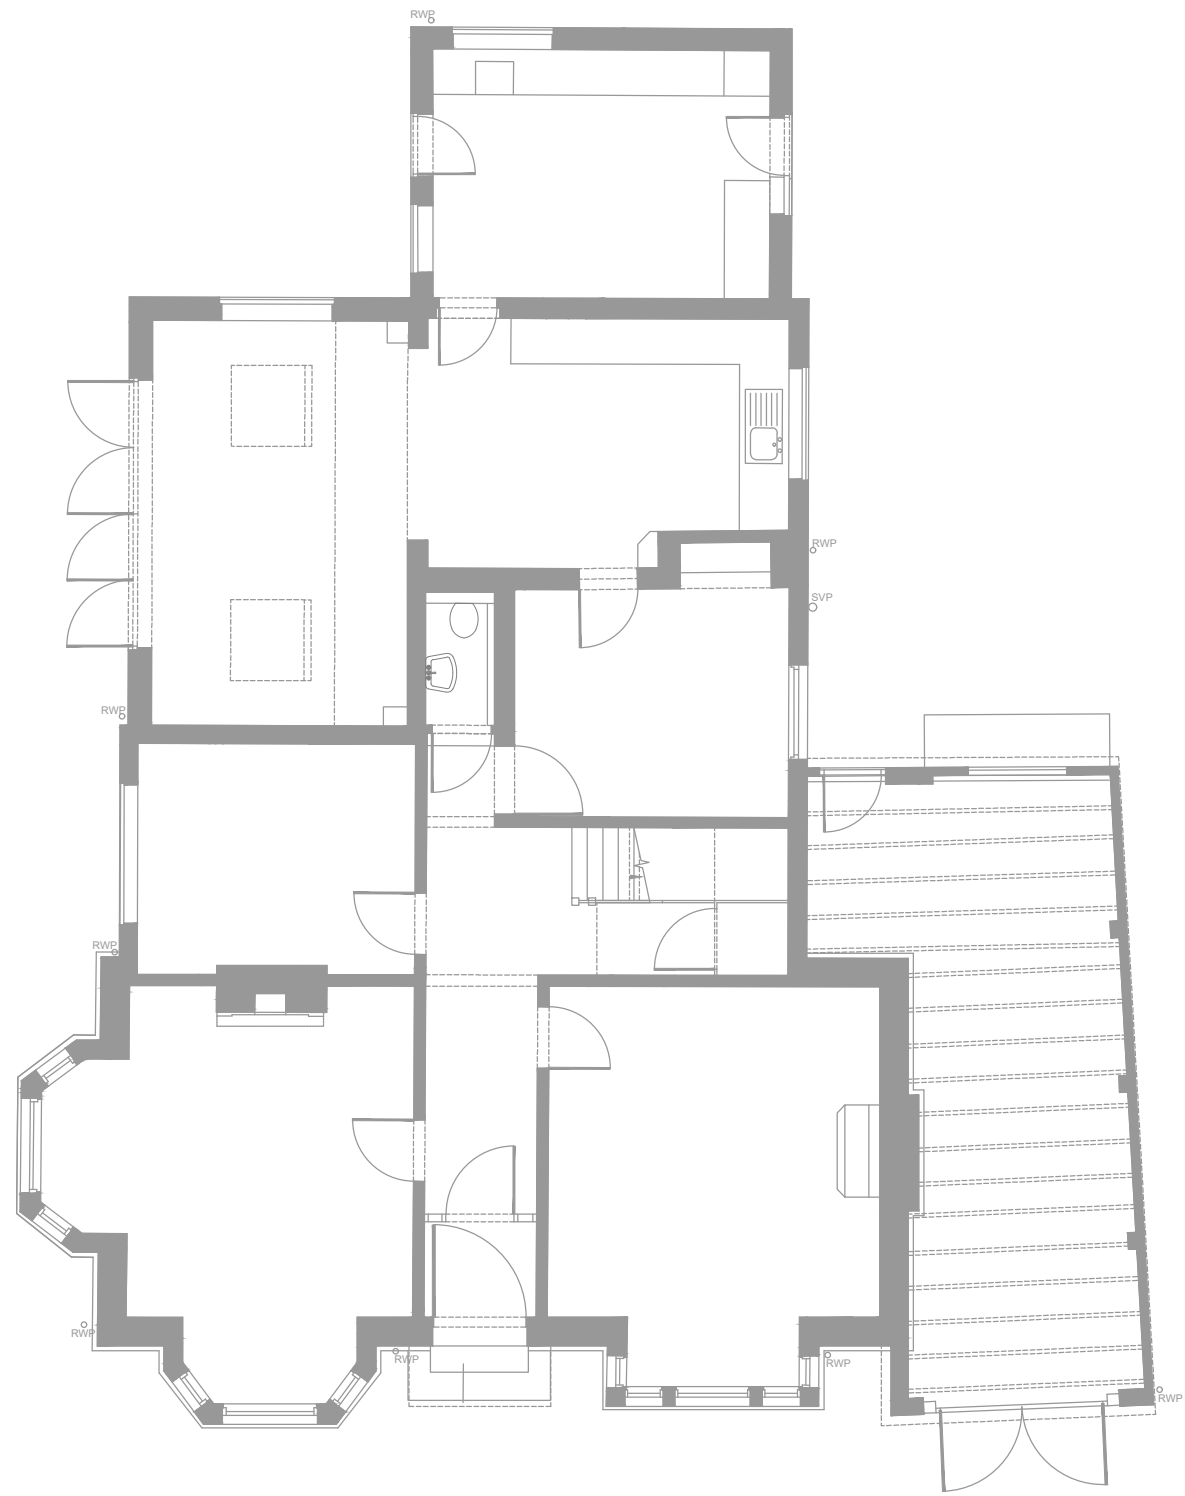



KEY

- Existing wall
- Proposed wall
- Proposed internal timber stud wall
- Infill existing wall opening

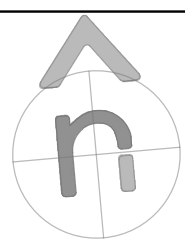


Existing Ground Floor Plan

1:100

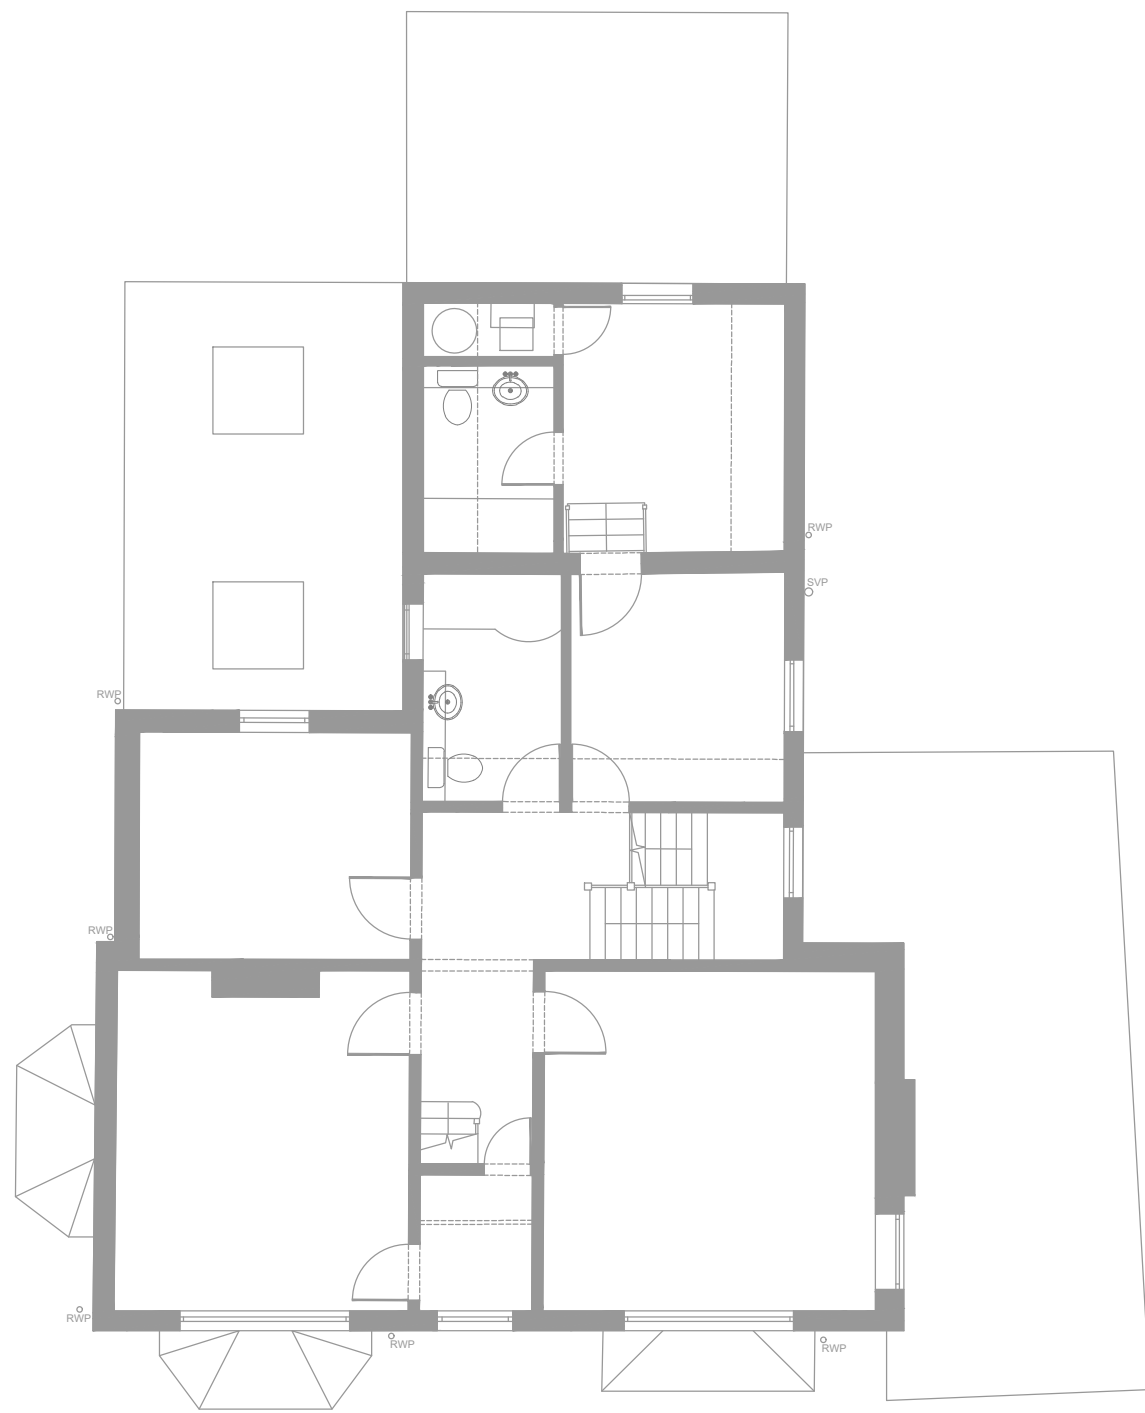


Existing First Floor Plan

1:100

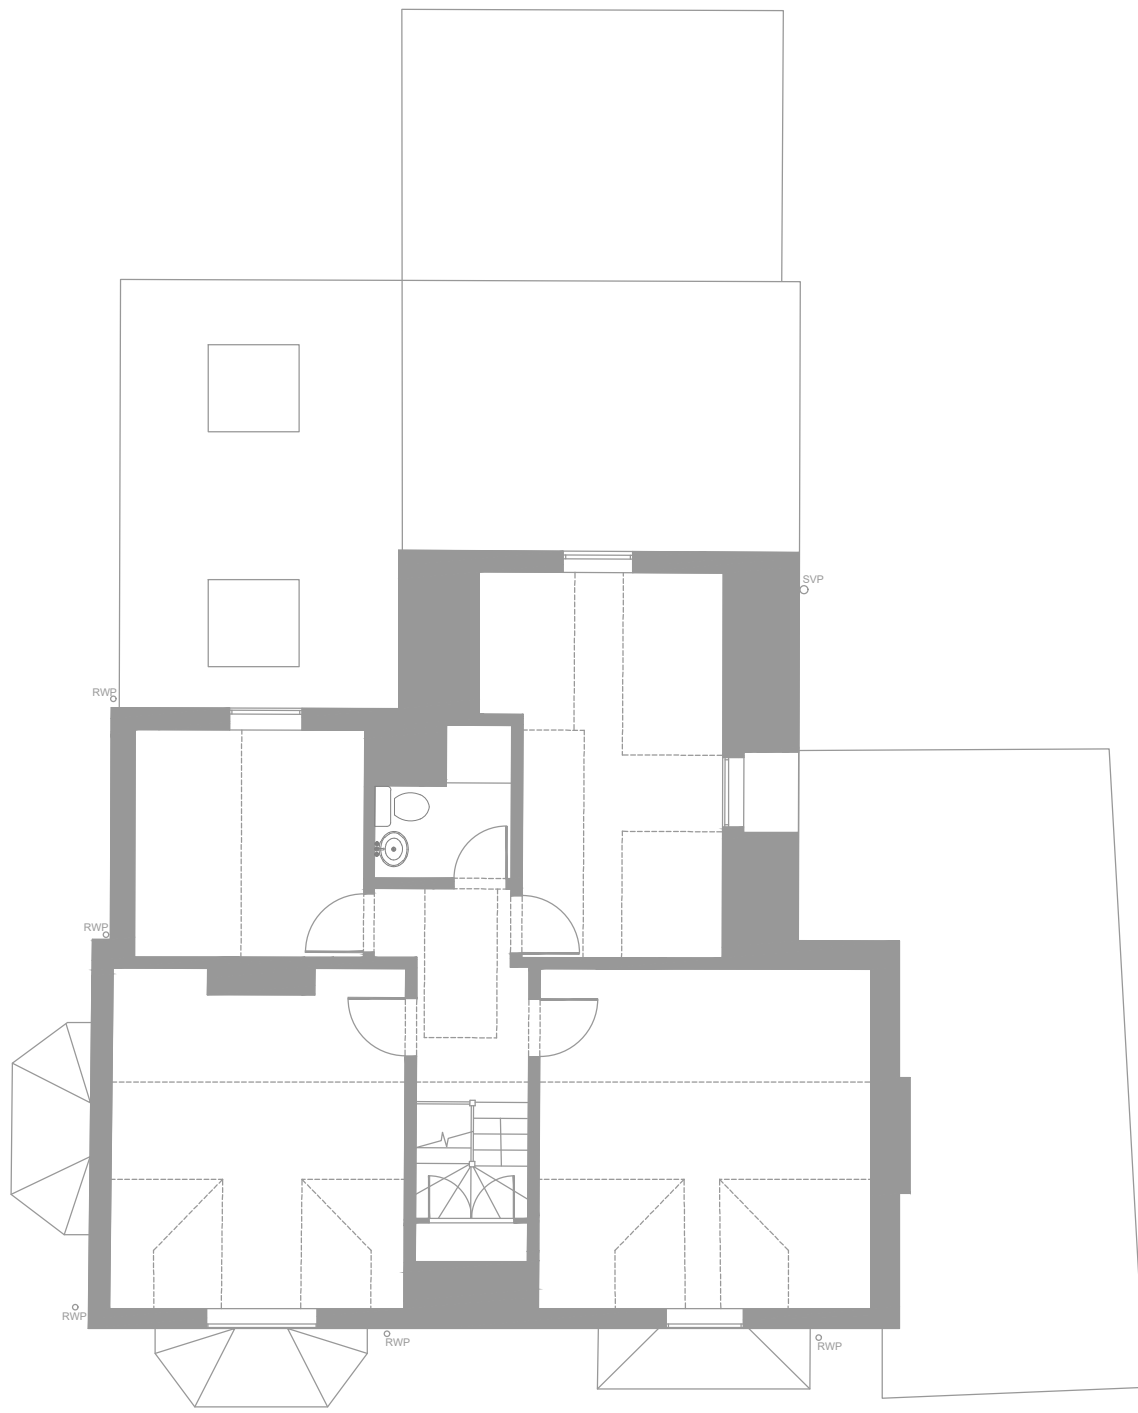


Existing Loft Plan

1:100

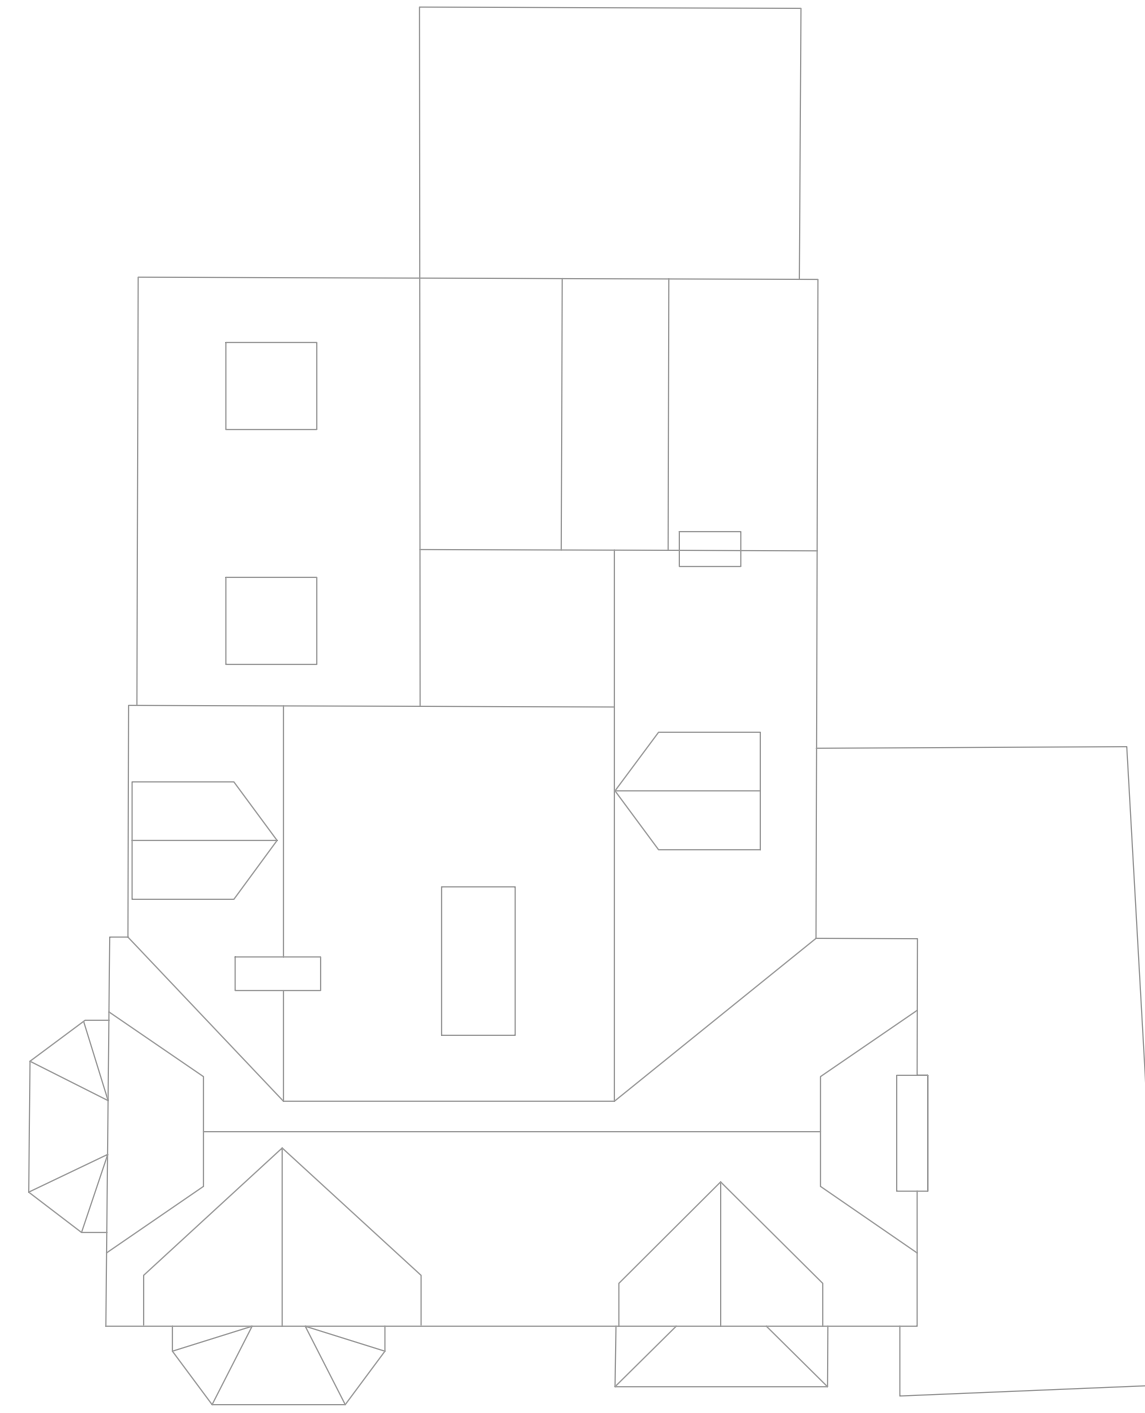


Existing Roof Plan

1:100

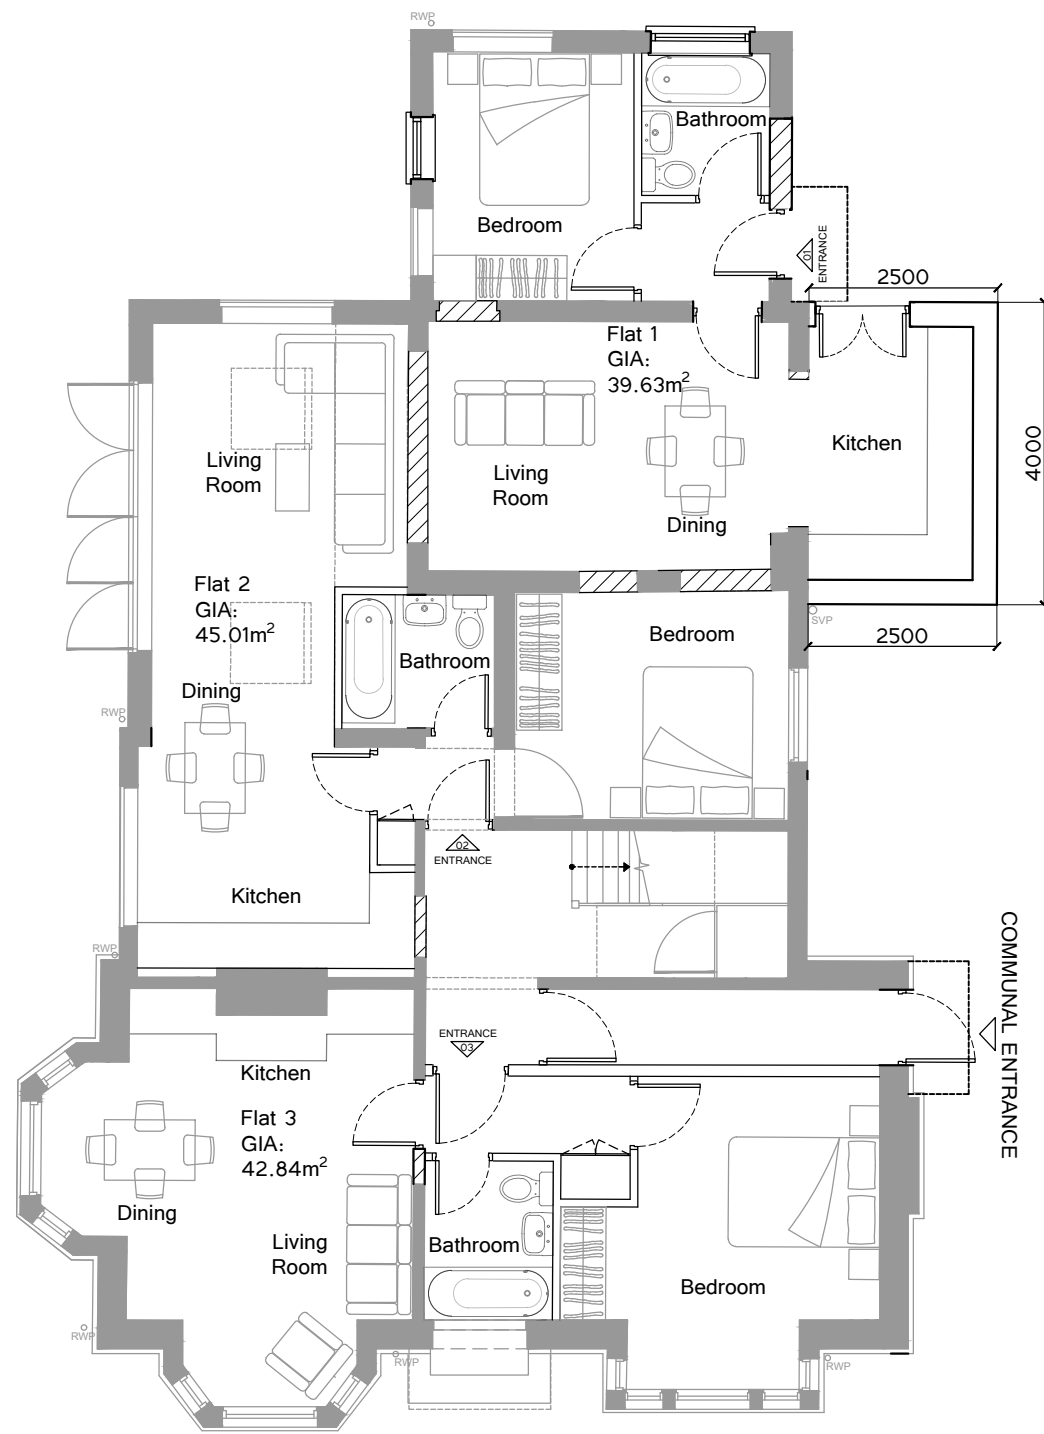


Proposed Ground Floor Plan

1:100

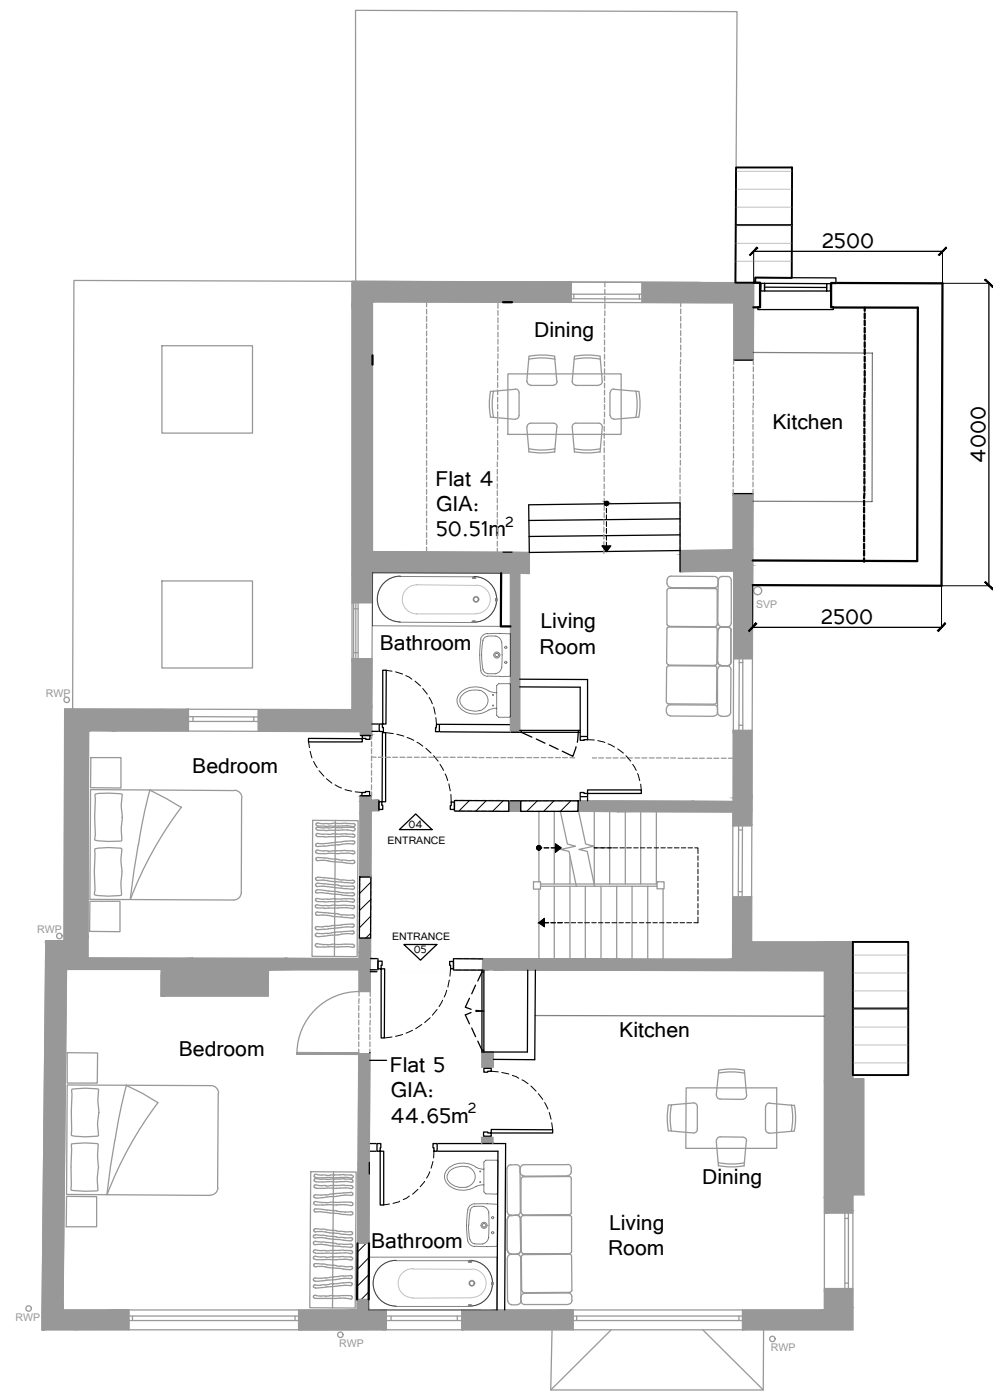


Proposed First Floor Plan

1:100

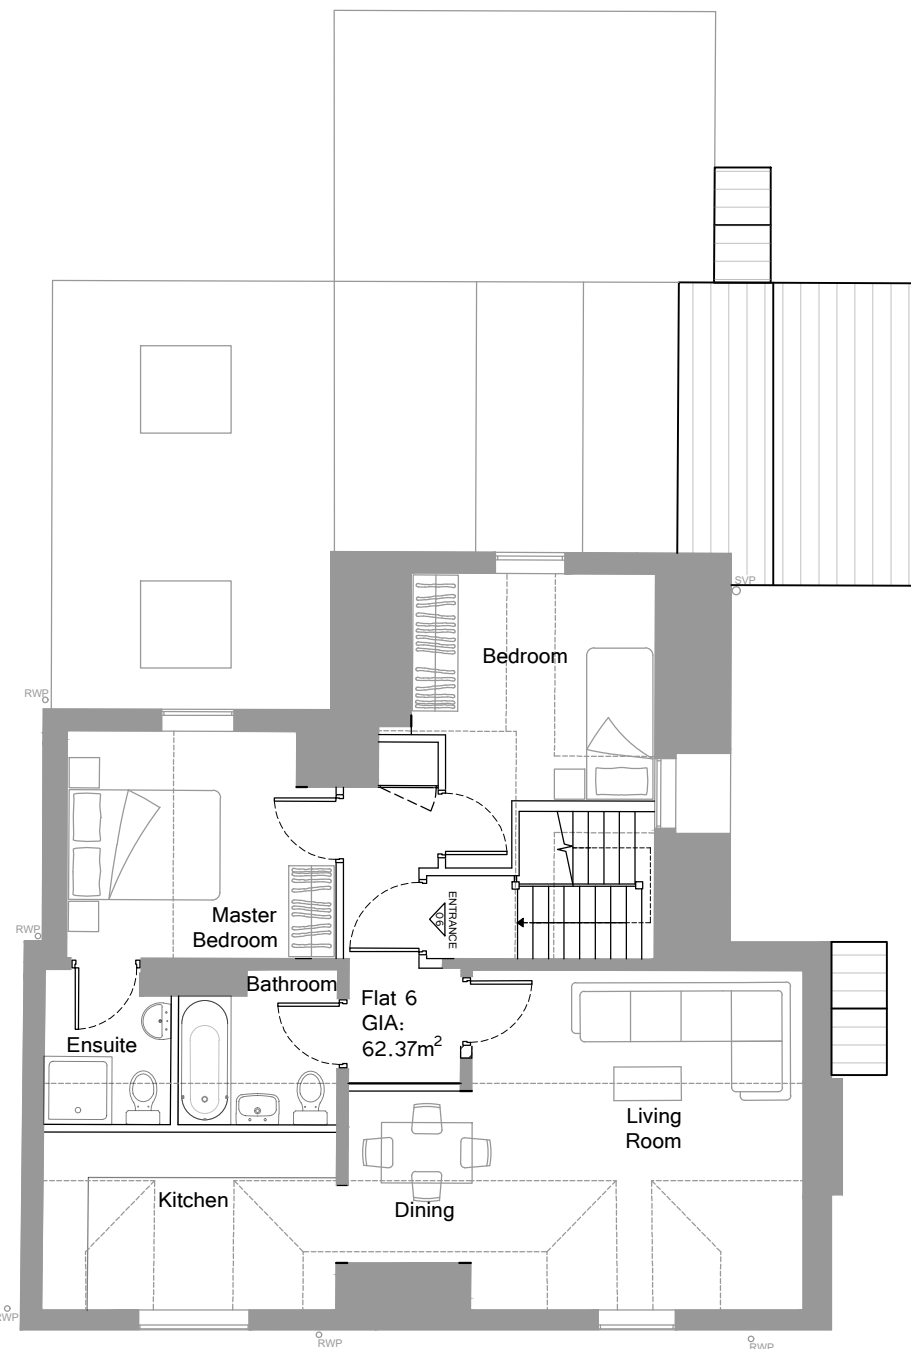

Proposed Loft Plan

1:100

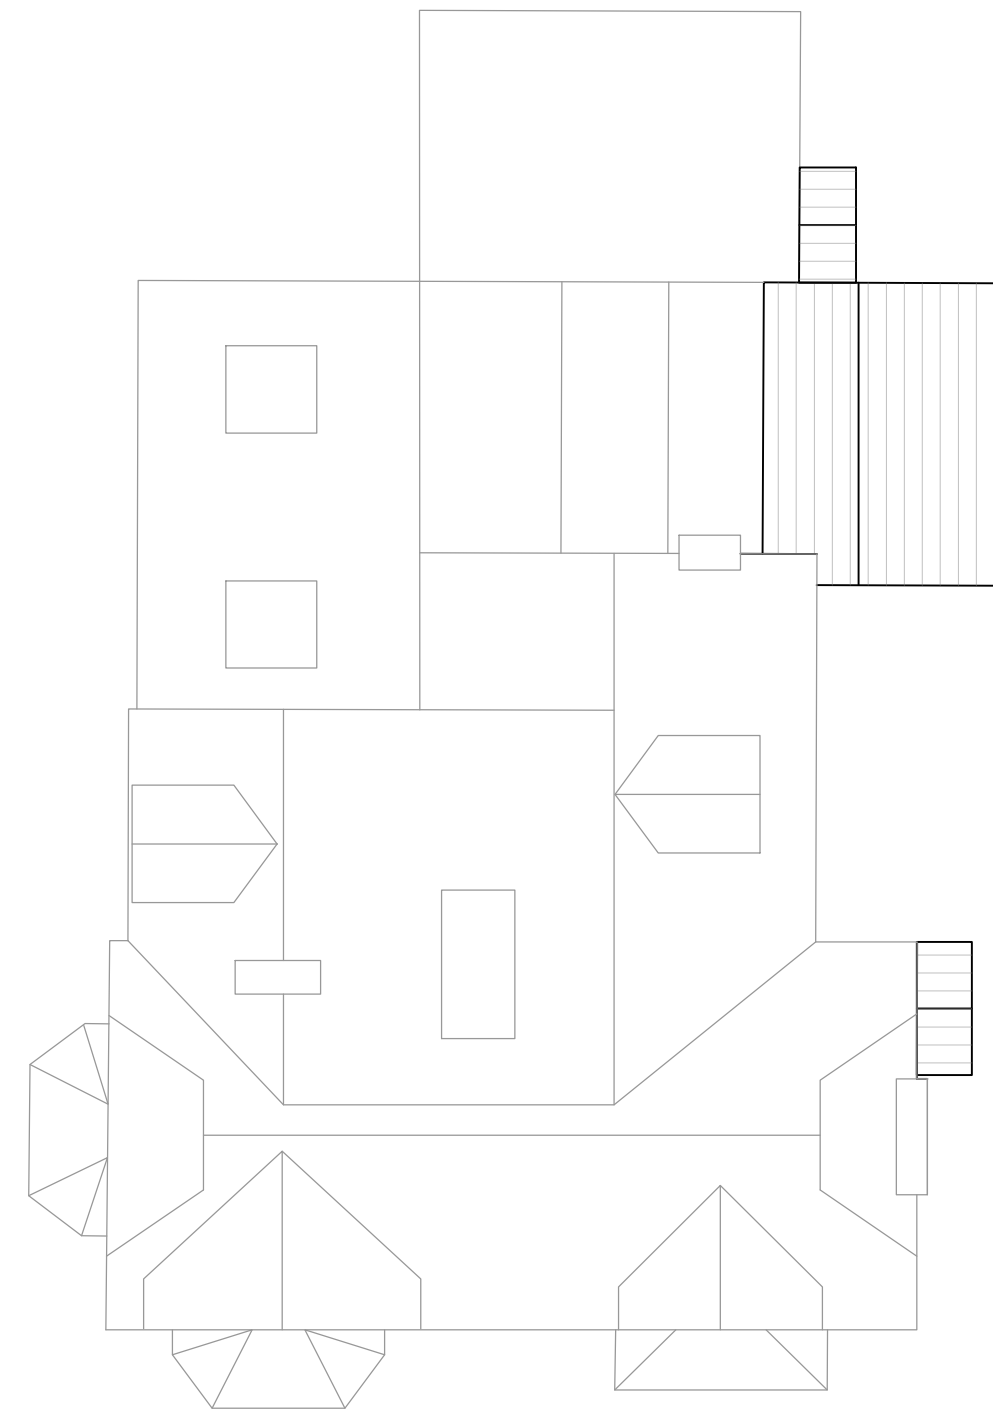


Proposed Roof Plan

1:100

2500
2400
2300
2200
2100
2000
1900
1800
1700
1600
1500
1400
1300
1200
1100
1000
900
800
700
600
500
400
300
200
100
0

0 10 20 30 40 50 60 70 80 90 100 110 120 130 140 150 160 170 180 190 200 210 220 230 240 250 paper scale (mm)

Rev Date Comments

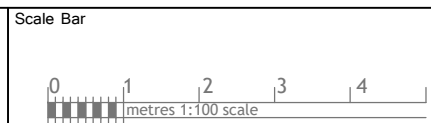

nettassets
architectural design

Address
Caxton Villa, 14 Park Lane
Knebworth, SG3 6PF
Nett Assets
The Studio, 141 New Road,
Cockley Green, Herts, WD3 3EN,
Tel: +44 (0)452 200101, (0)201 344528
Web: www.nettassets.co.uk

Drawing Title
Existing and Proposed
Plans
Dwg No. NA-240450-PL-201
Date June 2024
Rev -
Scale 1:100@ A1
page size A1