




NORTH ELEVATION




EAST ELEVATION



WEST ELEVATION

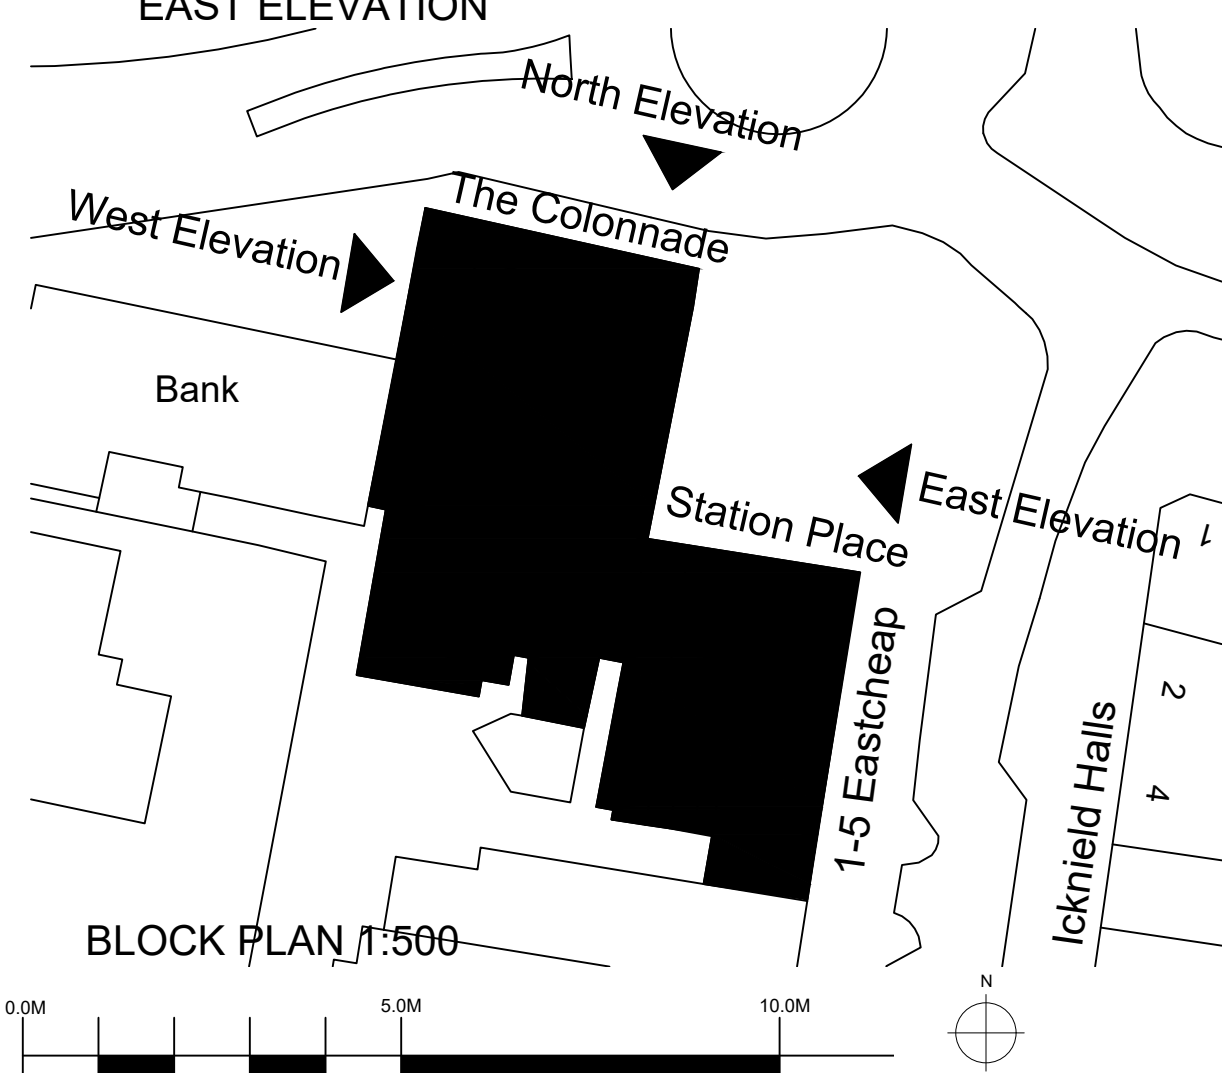

BLOCK PLAN 1:500

 

SCALE BAR 1:100

- NOTES
- Contractors must verify all figured dimensions on site before commencing any work or making any shop drawings.
 - This drawing is the sole copyright of Savills and no part may be reproduced without the written consent of the above.
 - Site Location Plans are prepared from the Ordnance Survey Map with the sanction of the Controller of H.M. Stationary Office. Crown Copyright Reserved.

A Scale bar and north point added NH 13.7.2026

Rev	Description	By	Date
Drawing Status			
PLANNING			
BUILDING & PROJECT CONSULTANCY Savills (UK) Limited Unex House, 132-134 Hills Road, Cambridge, CB2 8PA Telephone: + 44 (0)1223 347 093 Fax: + 44 (0)7890 984 209 www.savills.co.uk			
Client LGCHF			
Project Colonnade External Lighting			
Drawing Title As Existing			
Scale 1:100	Date 09.07.2026	Drawn BY	Checked NH
Drawing Number AL-02	Rev. A	Project Number	