




SITE PLAN 1 : 500

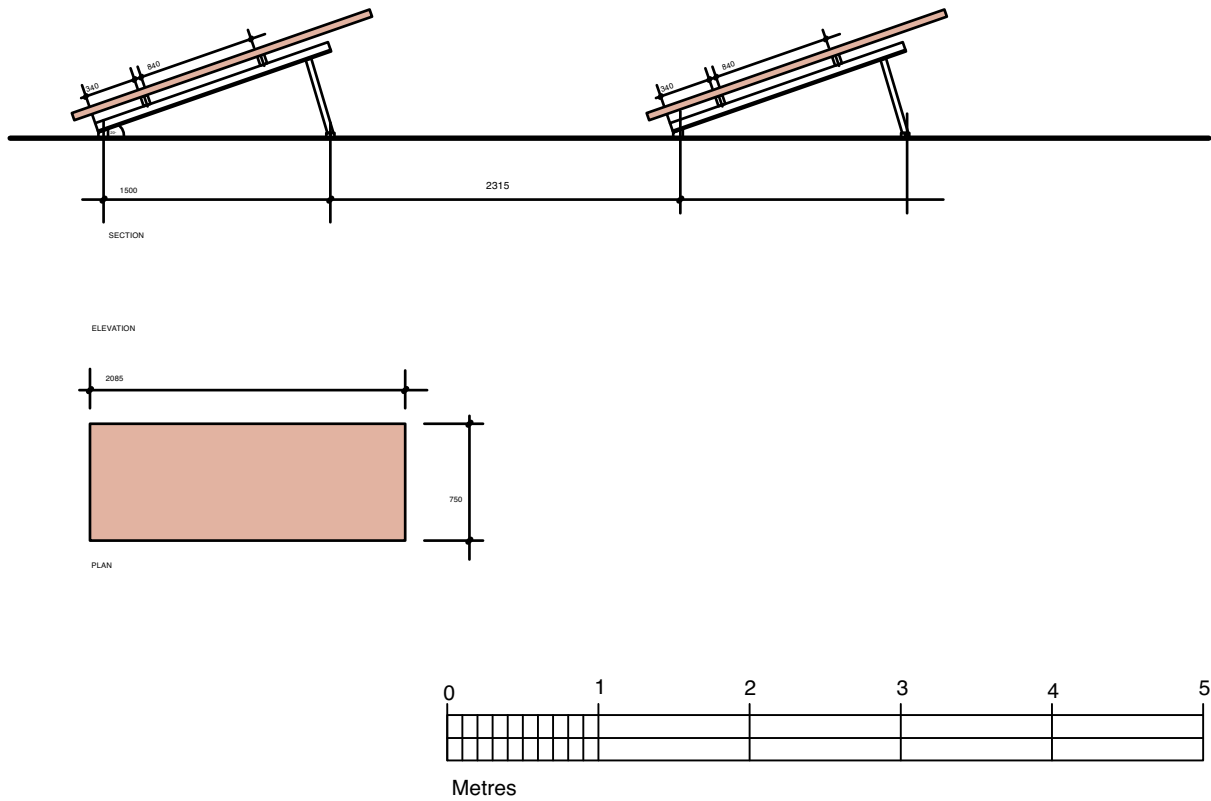

DETAIL OF PANELS 1 : 50

B	Planting reduced	16.07.25
A	Panels amended. Base removed.	14.07.25

Revision Date

AD
Alan Duncan Architect
56 High Street Whitwell Hertfordshire SG4 8AG
t 01438 871542 e alduncanbarch@gmail.com

Proposed Solar Panels in Grounds
of
THE RED LION P.H.
CHURCH LANE
PRESTON
HERTS SG4 7UD

SITE PLAN + DETAIL

Scale 1 : 500 + 1 : 50 Date April 2025

Drawing no **RLSP.02** Rev B