

DIMENSIONS TO BE CHECKED ON SITE BEFORE ANY WORKS.  
ANY QUERIES REGARDING DIMENSIONS TO BE TAKEN UP WITH  
PENTANGLE DESIGN GROUP.

ALL DIMENSIONS OF EXISTING BUILDINGS TO BE VERIFIED ON SITE.

THIS DRAWING IS THE COPYRIGHT OF PENTANGLE DESIGN GROUP  
AND SHALL NOT BE IN ANY WAY USED OR REPRODUCED WITHOUT  
THEIR PRIOR WRITTEN CONSENT.


NOTES



Proposed Front Elevation (North)  
1 : 100




Proposed Rear Elevation (South)  
1 : 100

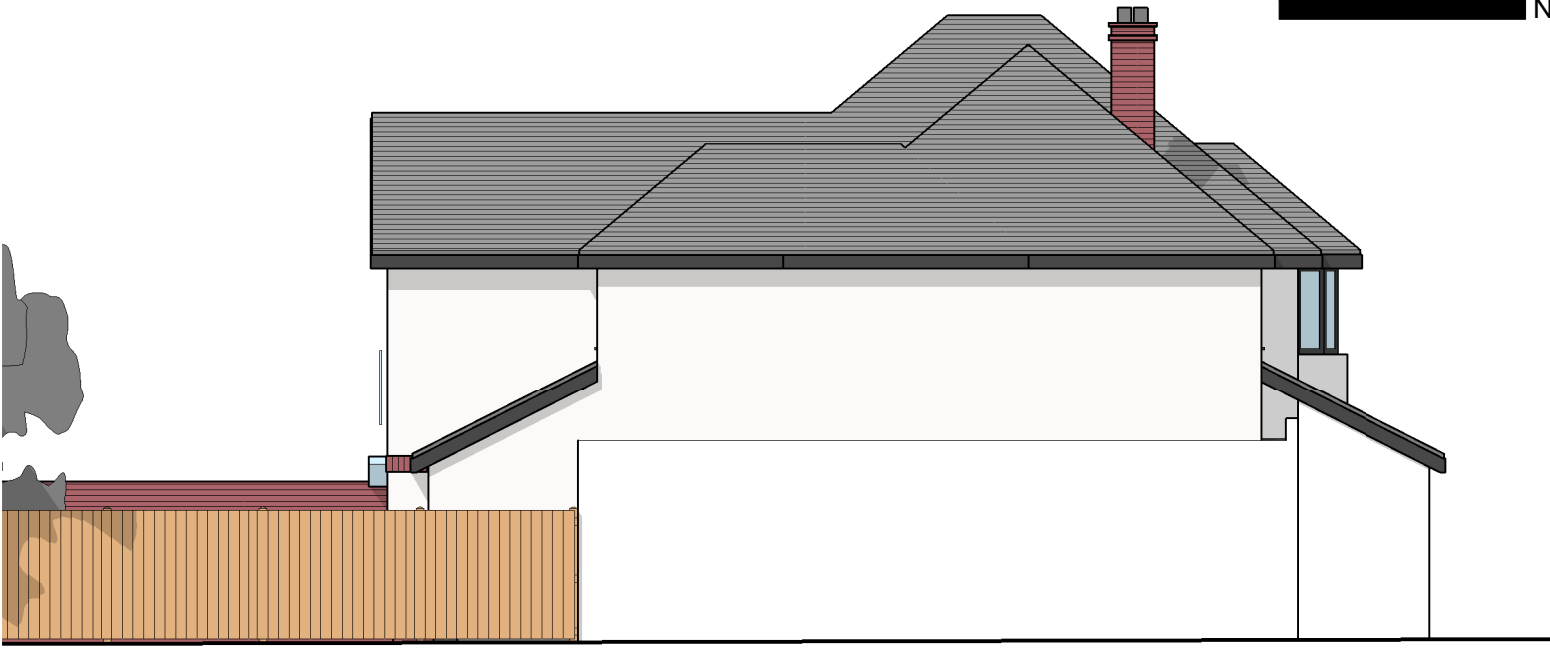


Proposed East Elevation  
1 : 100



Proposed West Elevation  
1 : 100

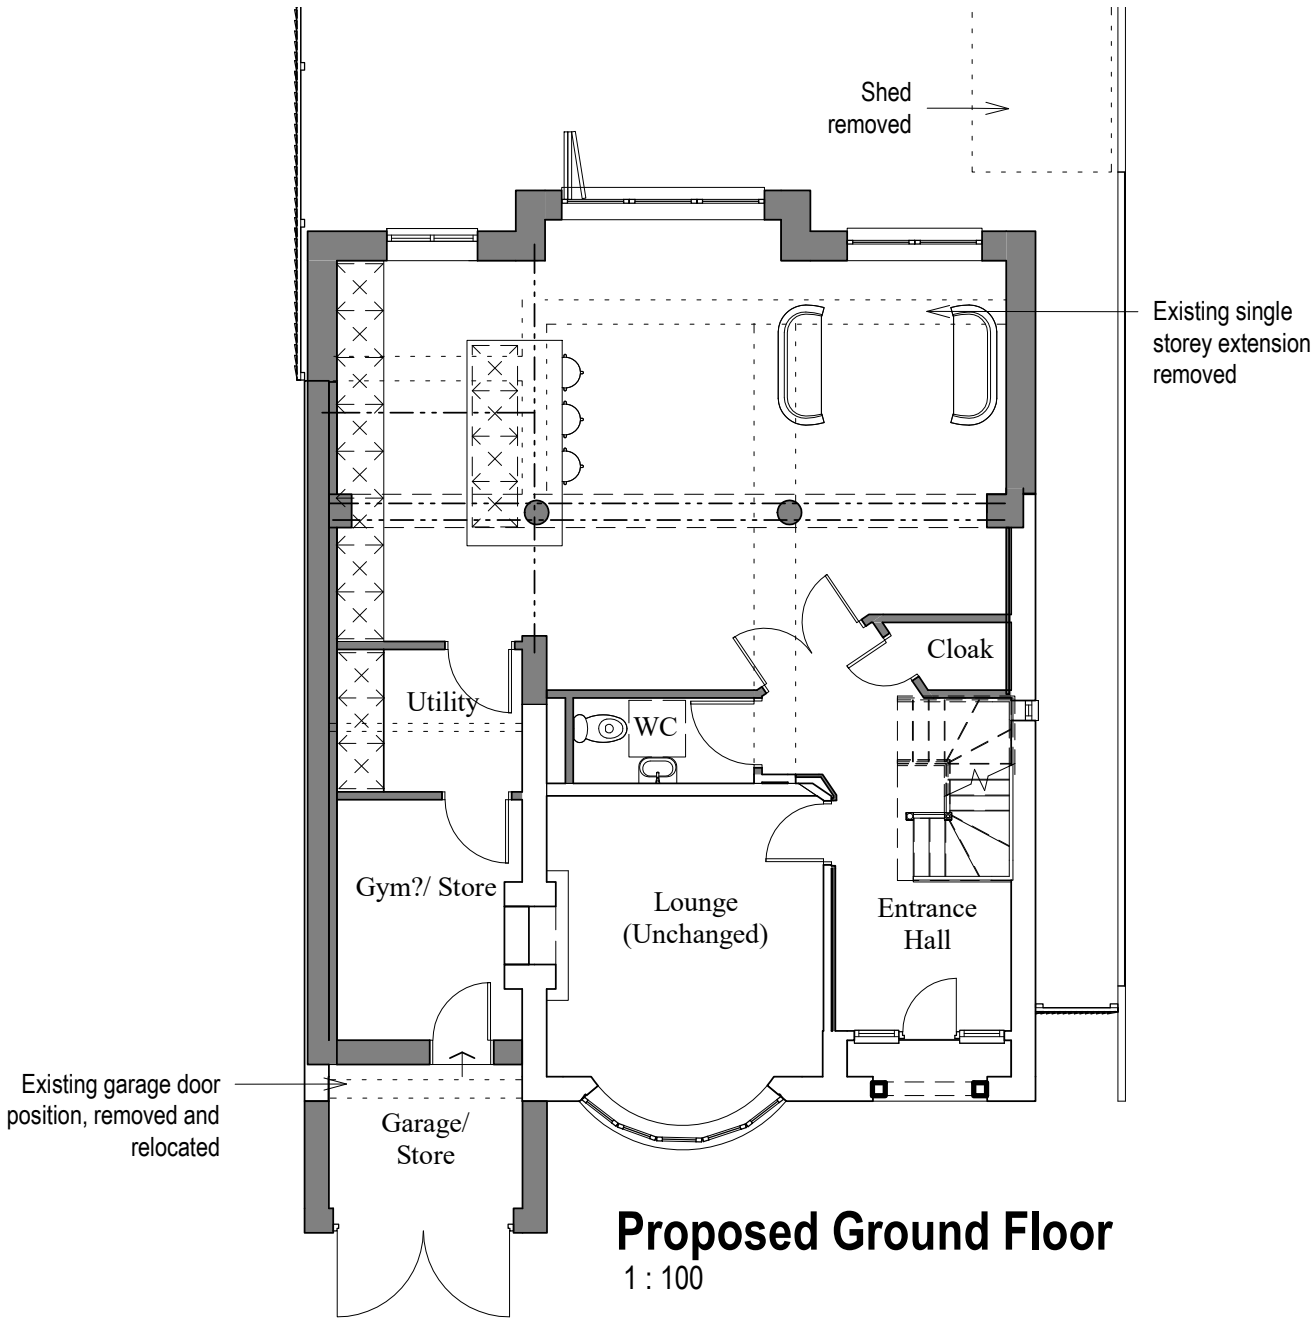



Proposed Ground Floor  
1 : 100

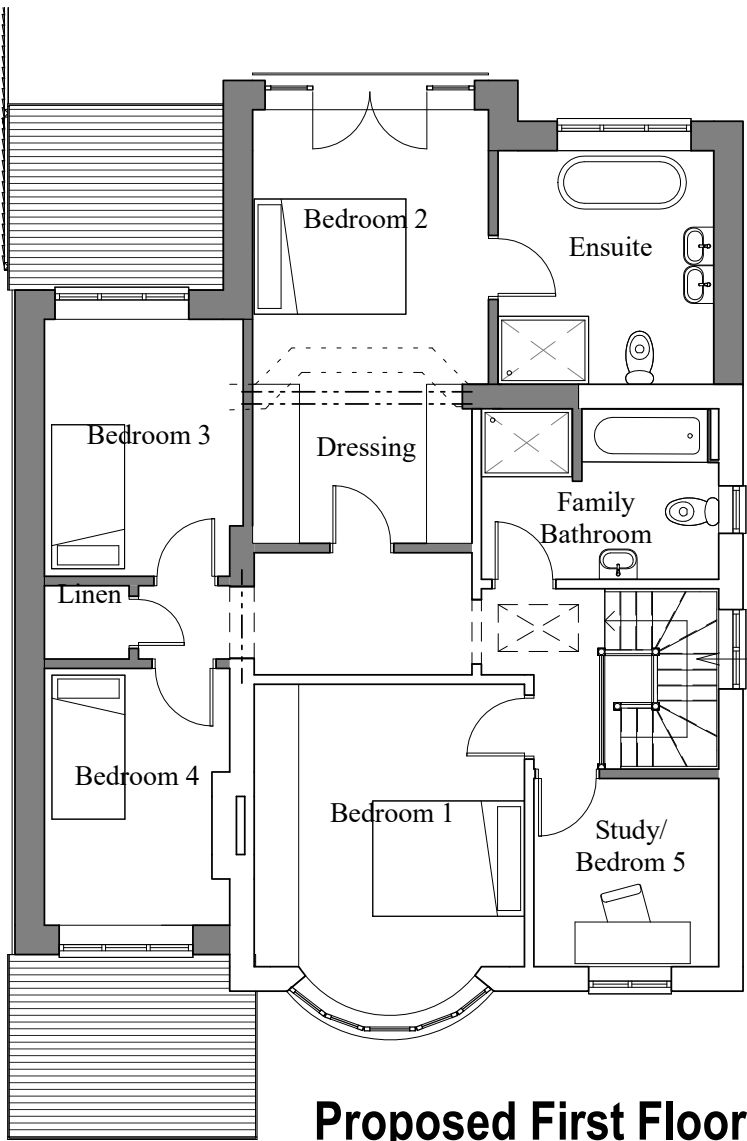

Proposed First Floor  
1 : 100

Note:  
All windows to be replaced,  
colour: Anthracite Grey

Existing walls to receive 65mm insulated  
render to the external face of the walls

 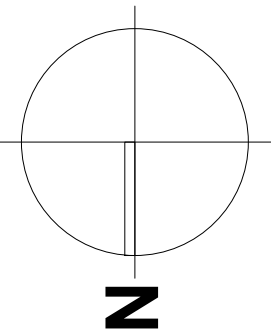

PLANNING

**PENTANGLE**  
DESIGN GROUP

SUITE 1, 21 BANCROFT HITCHIN HERTS SG5 1JW  
T:01462 431133 E:pdg@pentangledesign.co.uk

JOB TITLE  
Proposed Extension and Alterations to  
61 Gray's Lane, Hitchin

for Mr & Mrs Skinner

DRAWING TITLE  
Proposed Floor Plans and Elevations

| SCALE      | DRAWING NUMBER | REVISION |
|------------|----------------|----------|
| 1 : 100    |                |          |
| DATE       |                |          |
| SHT SIZE   |                |          |
| JOB NUMBER |                |          |
| 3898       |                |          |

21

B

CHARTERED ARCHITECTS