




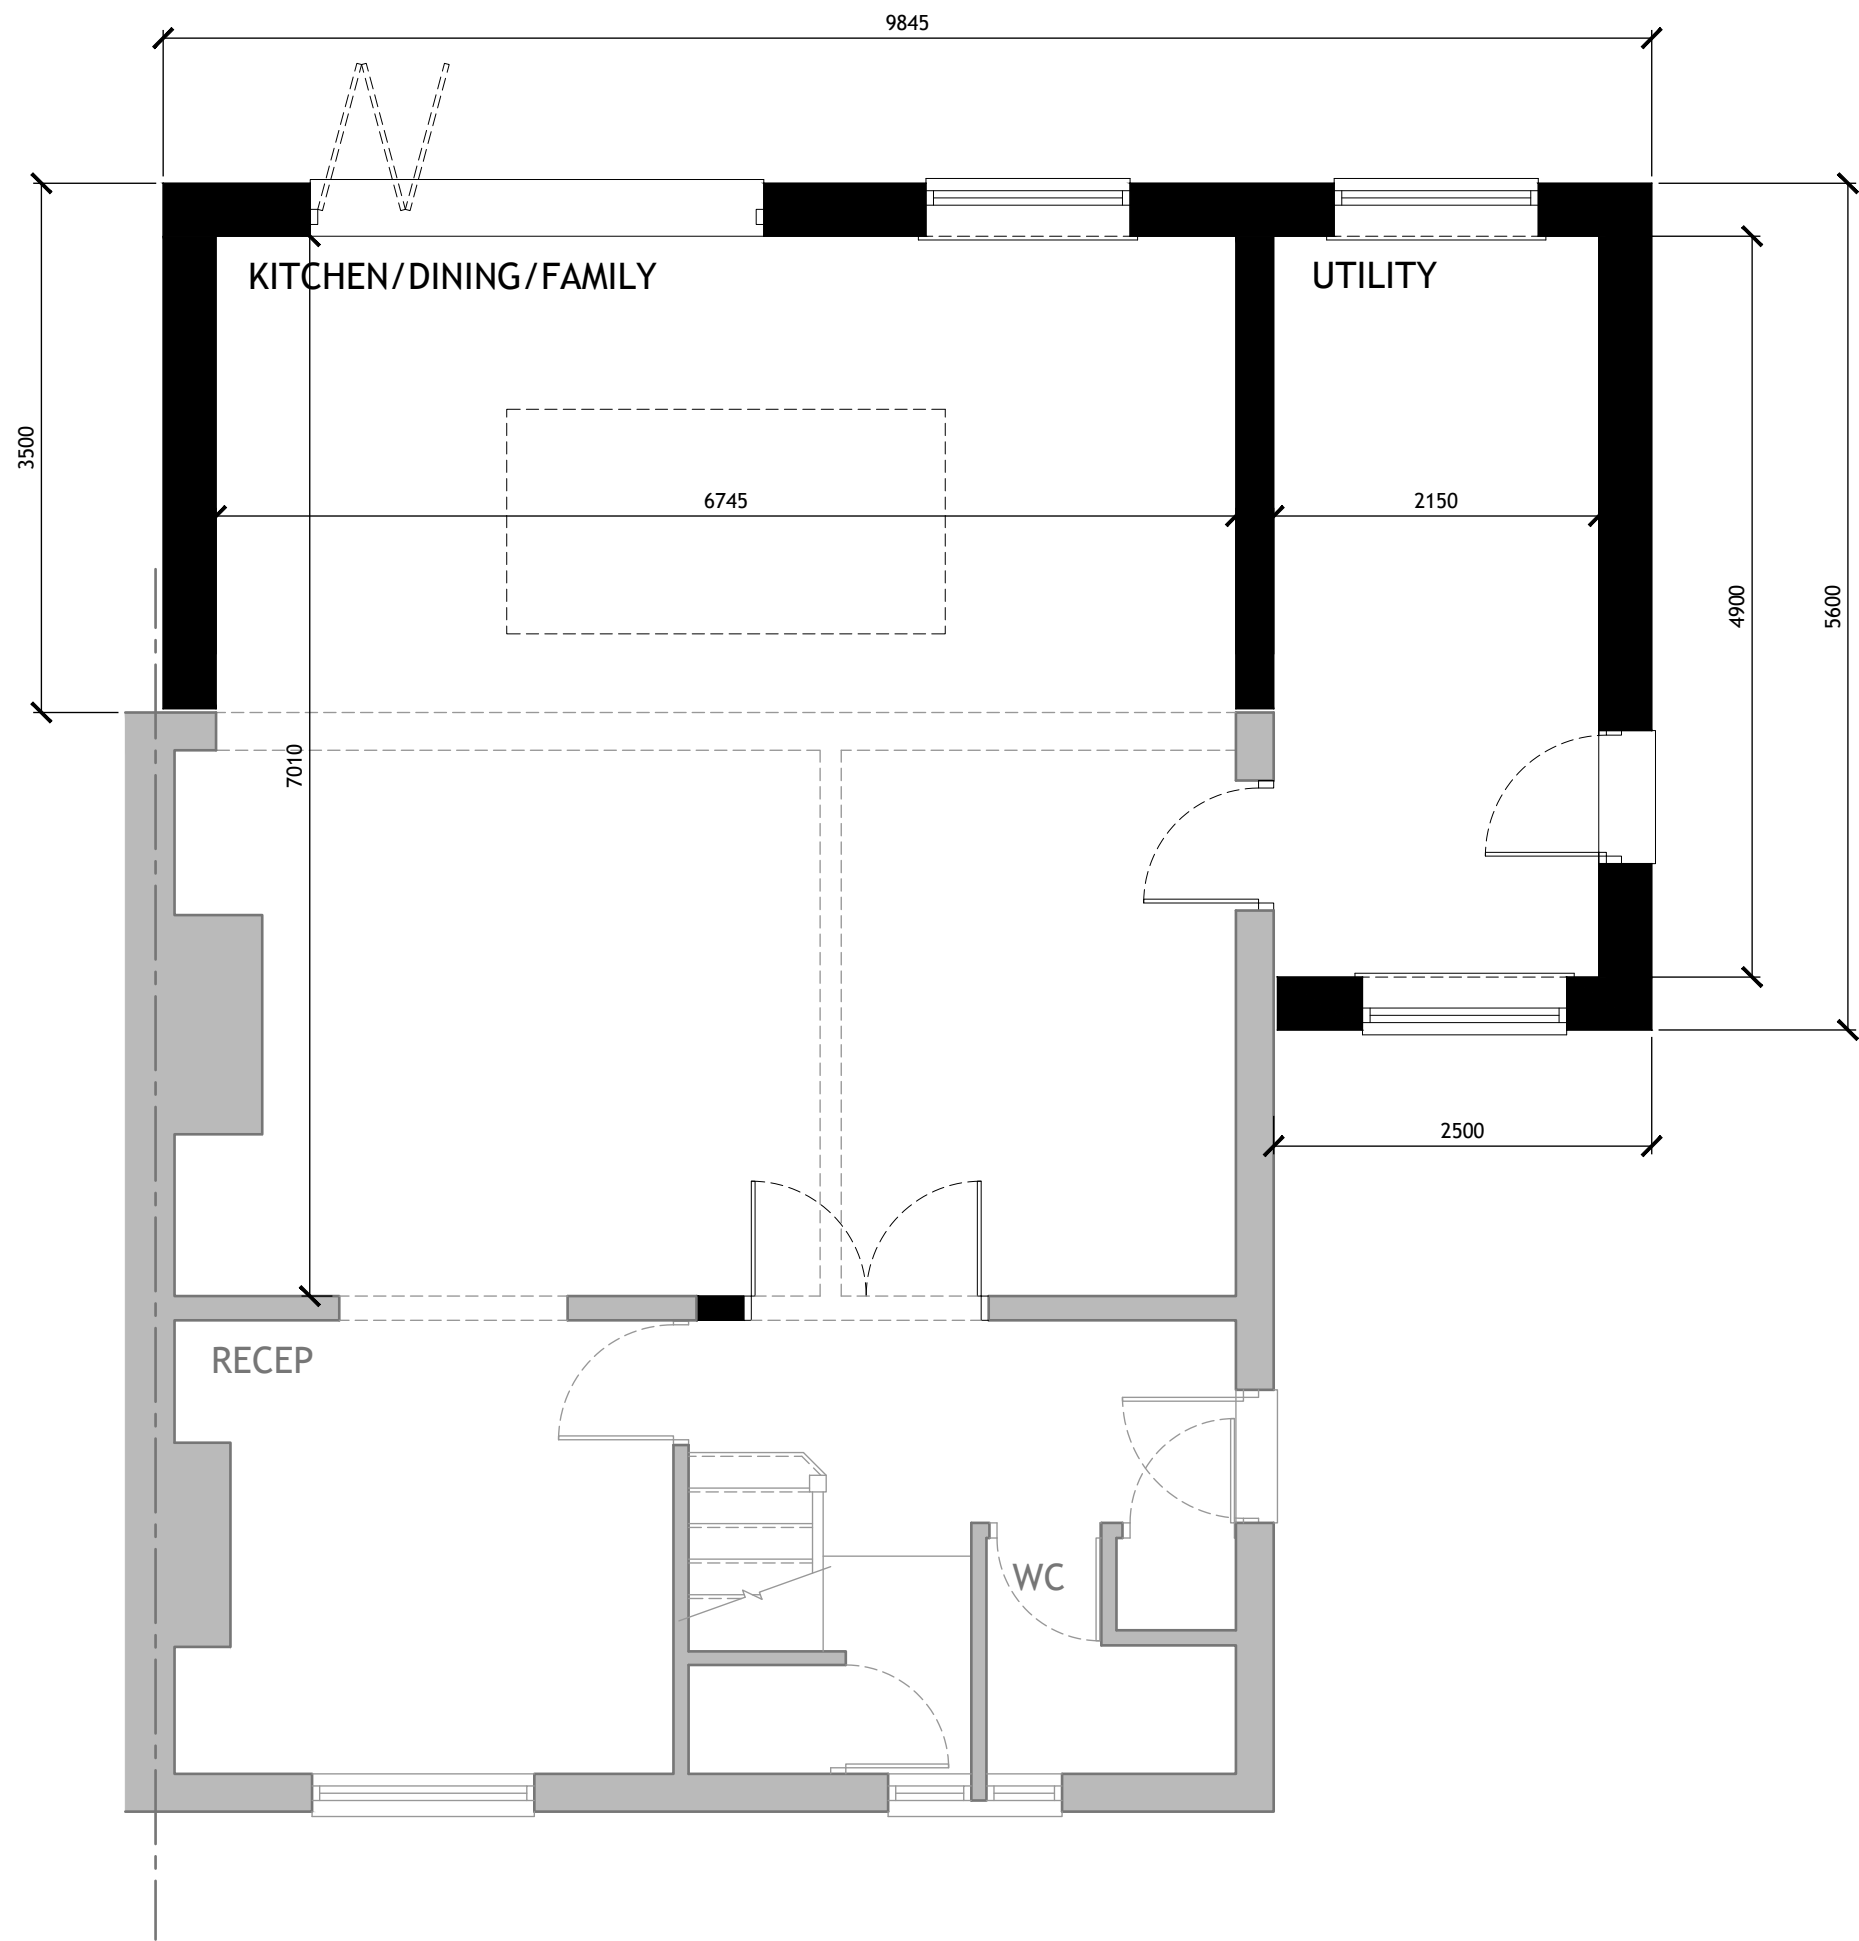


PROPOSED GROUND FLOOR PLAN
SCALE 1:50

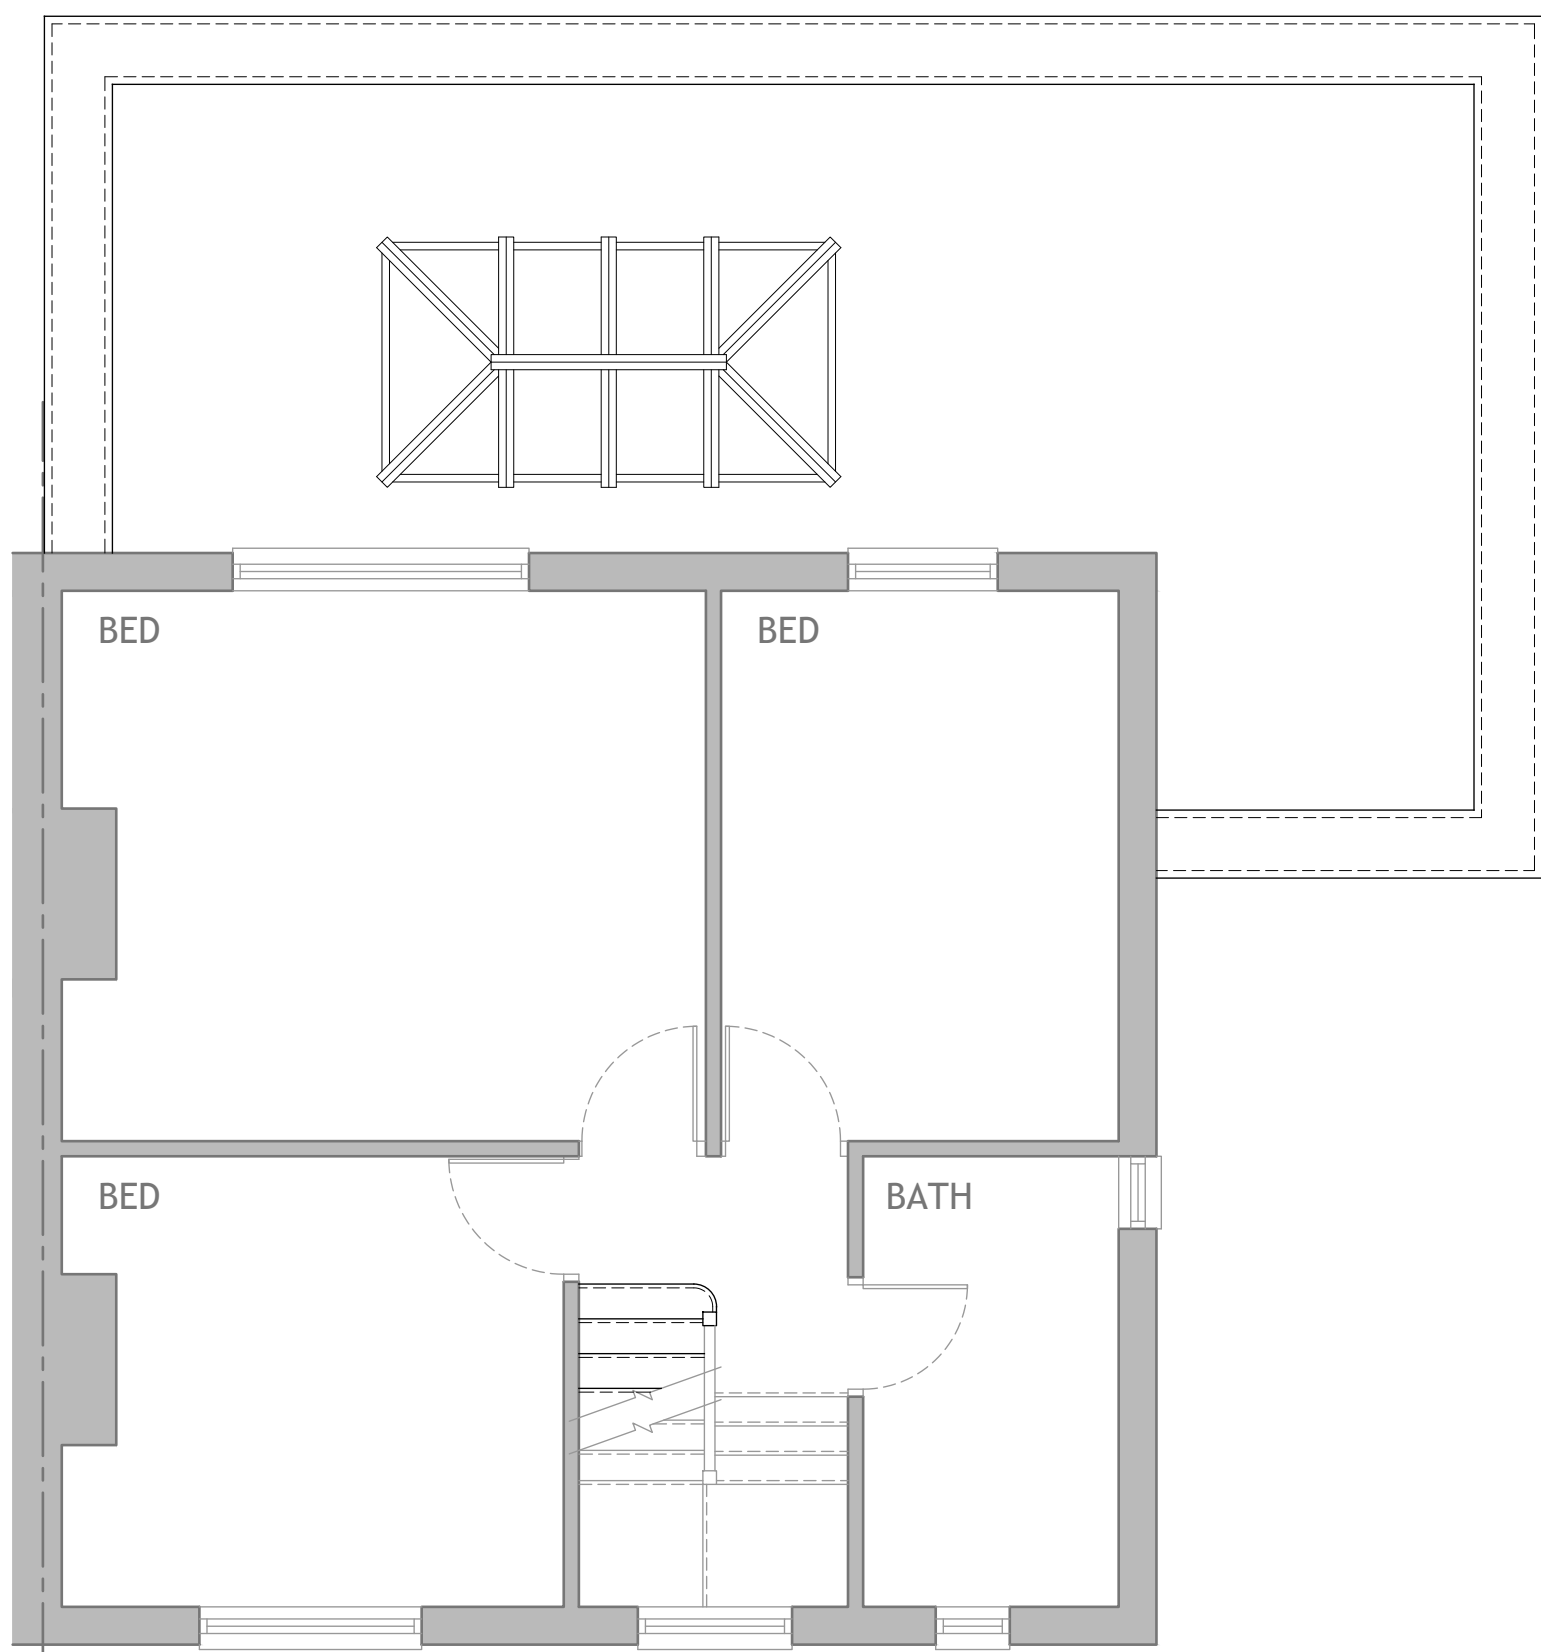


PROPOSED FIRST FLOOR PLAN
SCALE 1:50

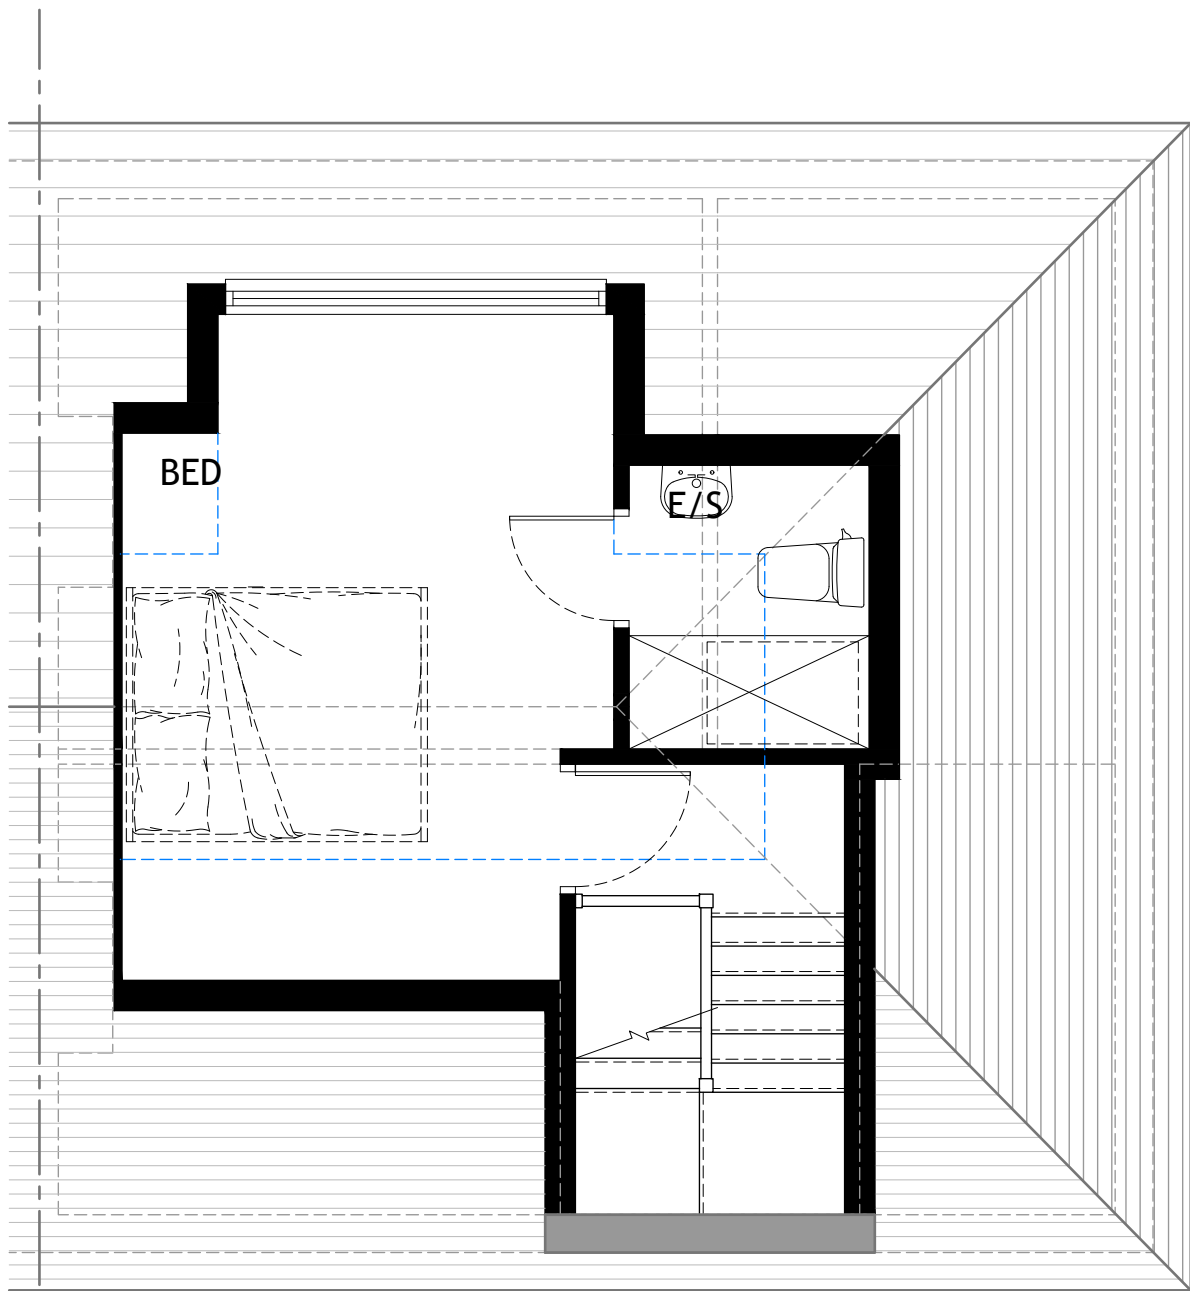

PROPOSED SECOND FLOOR PLAN
SCALE 1:50

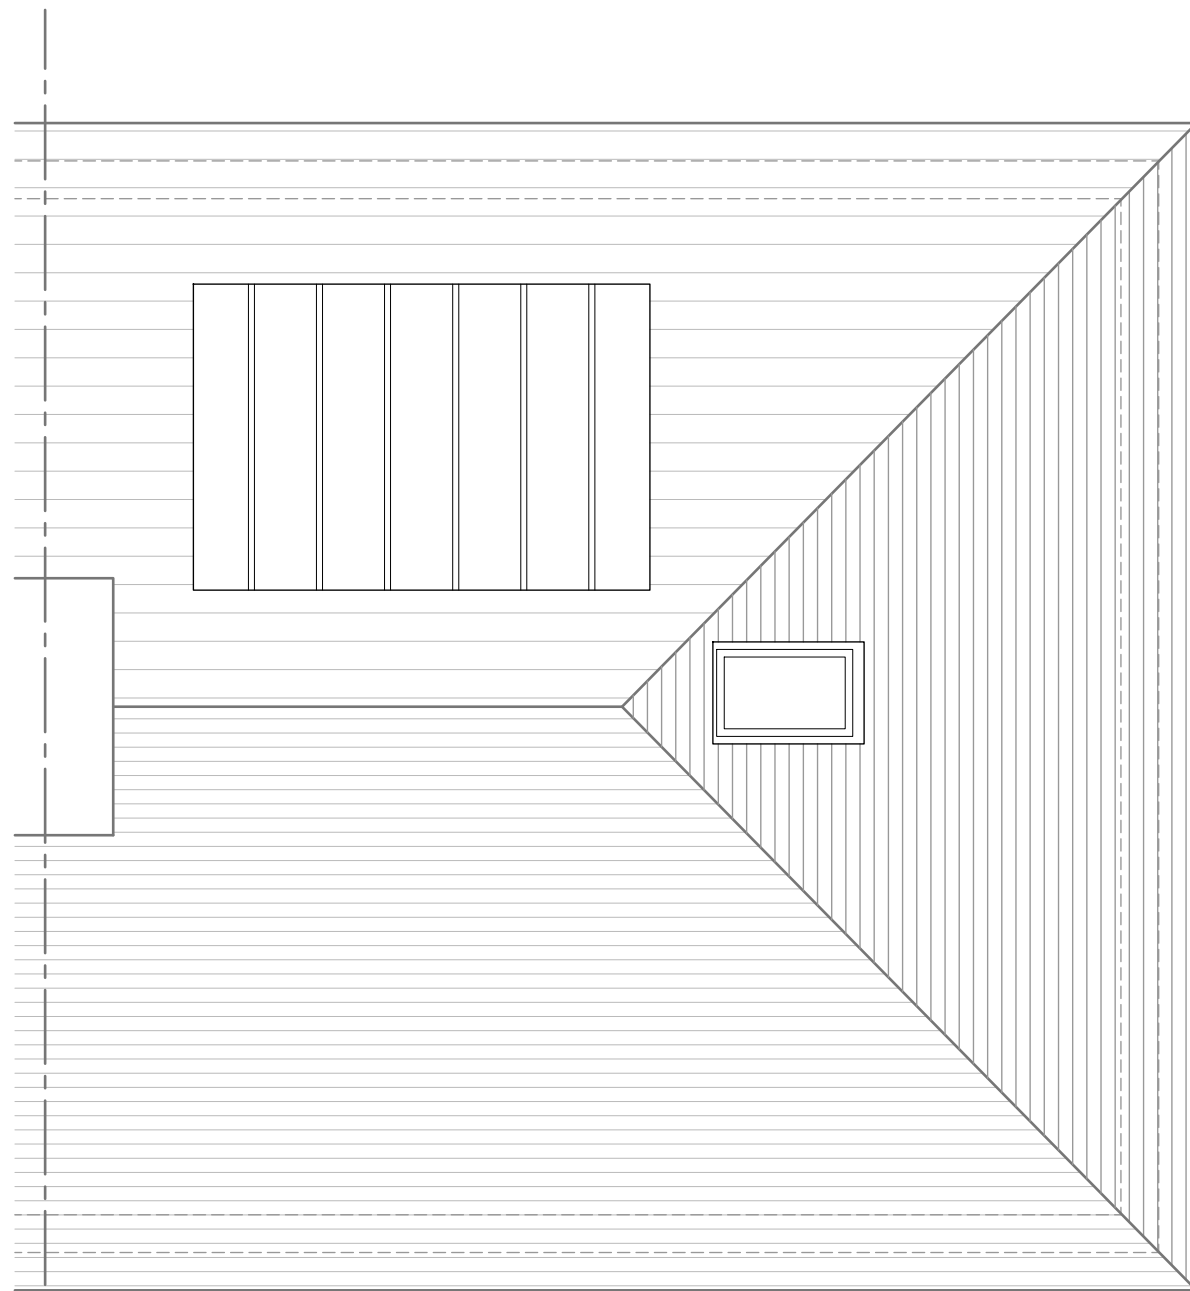

PROPOSED ROOF PLAN
SCALE 1:50

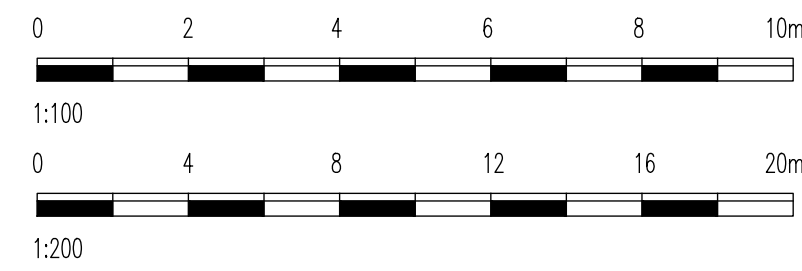

REV.	DATE	DESCRIPTION	BY
AMENDMENTS			

Client
Mr. M. WILSON

Project
**PROPOSED EXTENSION WORKS
16 SOUBERIE AVENUE, LETCHWORTH**

Title
PROPOSED FLOOR PLANS

p.w.roseman associates ltd.
Architectural and Structural Design
8 The Firs
St. Albans
Herts
AL1 1UN
Tel: 01727 610335
info@p.wroseman.com

Designed by: P.W.R.	Drawn by: P.W.R.	Checked by: May 25	Date:
Scales @ A1:- 1:100, 1:50			
DRAWING No.			1694/02