




EXISTING FRONT ELEVATION
SCALE 1:100

EXISTING SIDE ELEVATION
SCALE 1:100


EXISTING REAR ELEVATION
SCALE 1:100

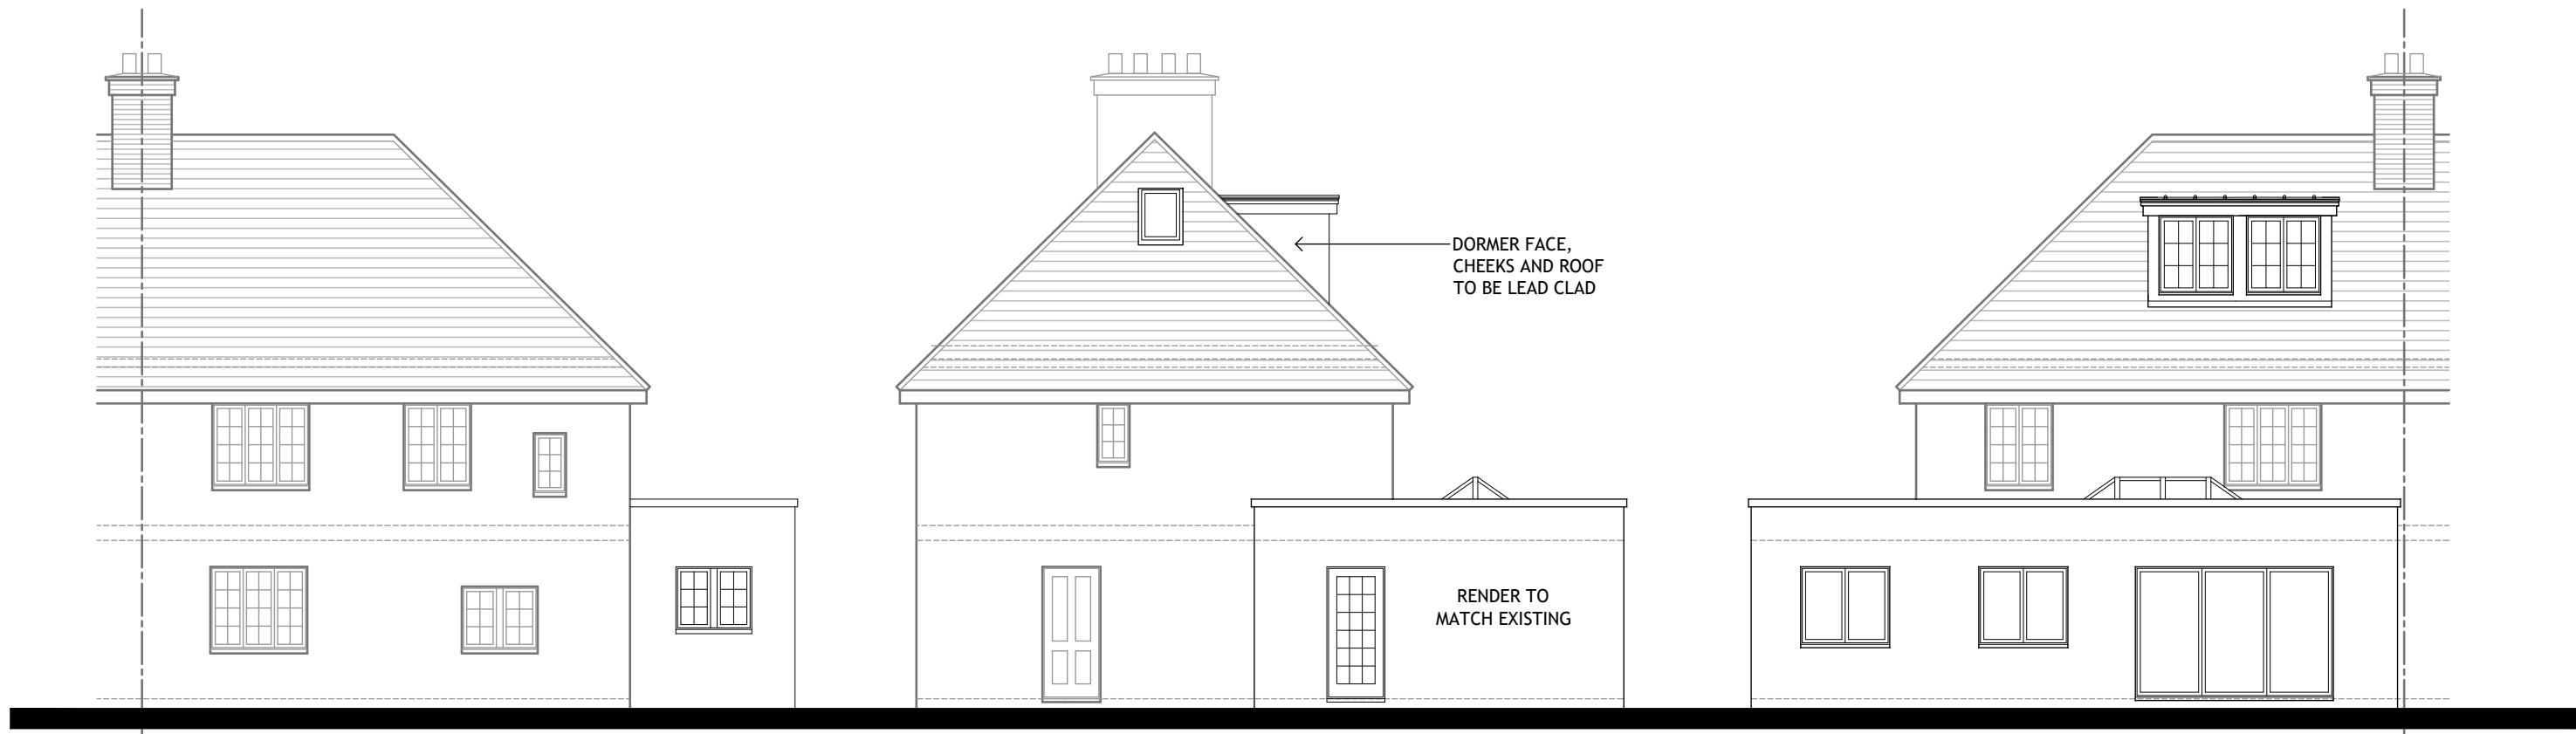


PROPOSED FRONT ELEVATION
SCALE 1:100

PROPOSED SIDE ELEVATION
SCALE 1:100


PROPOSED REAR ELEVATION
SCALE 1:100

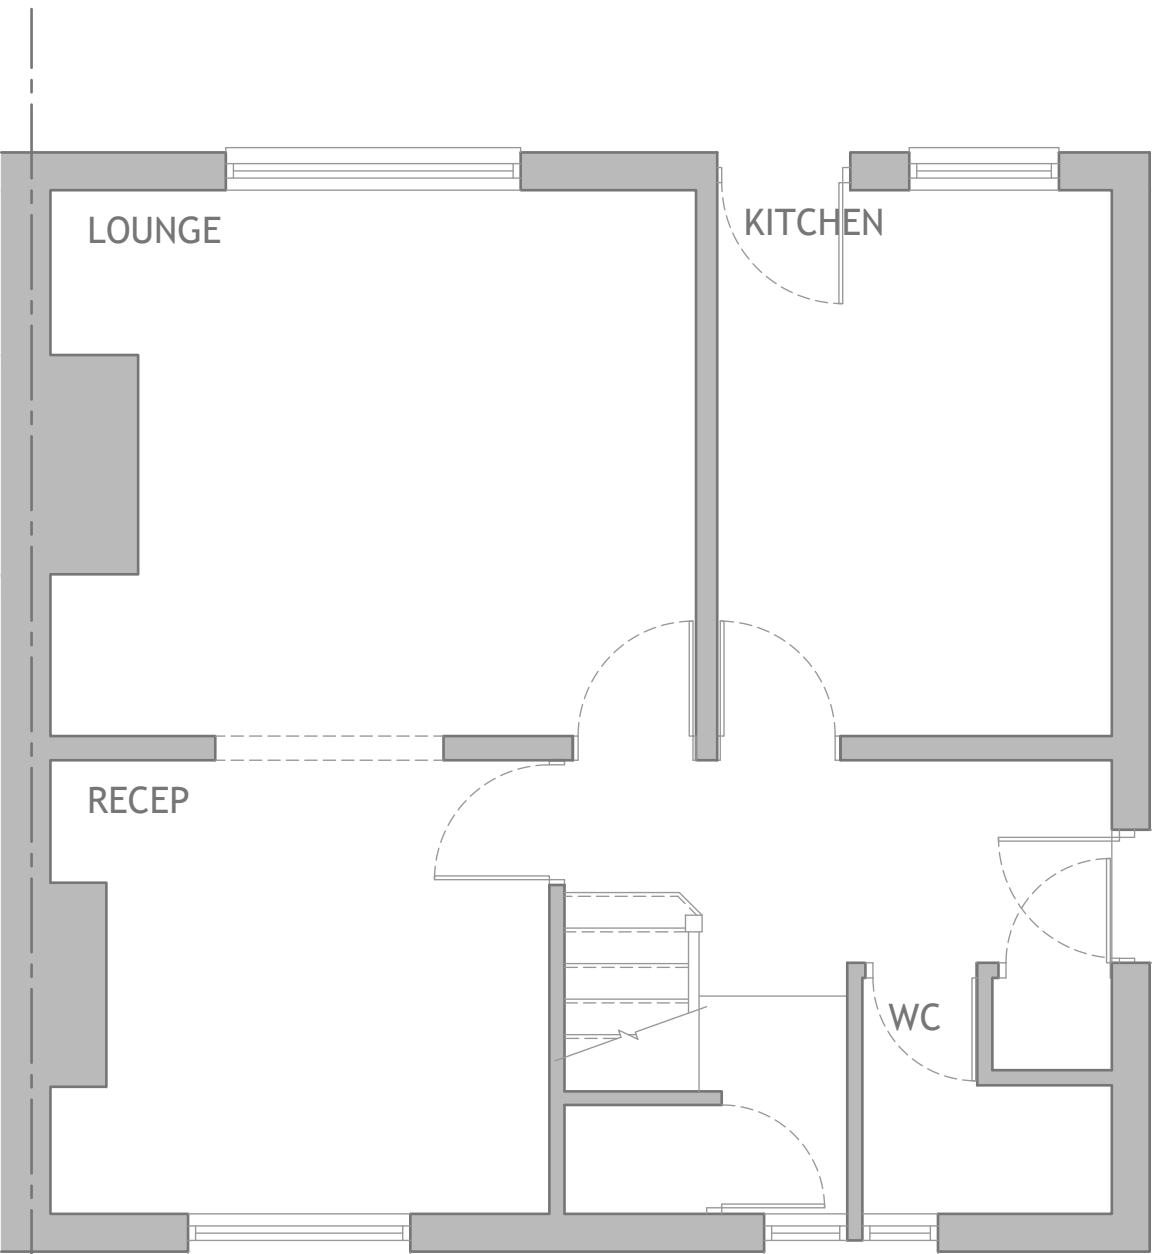


EXISTING GROUND FLOOR PLAN
SCALE 1:50

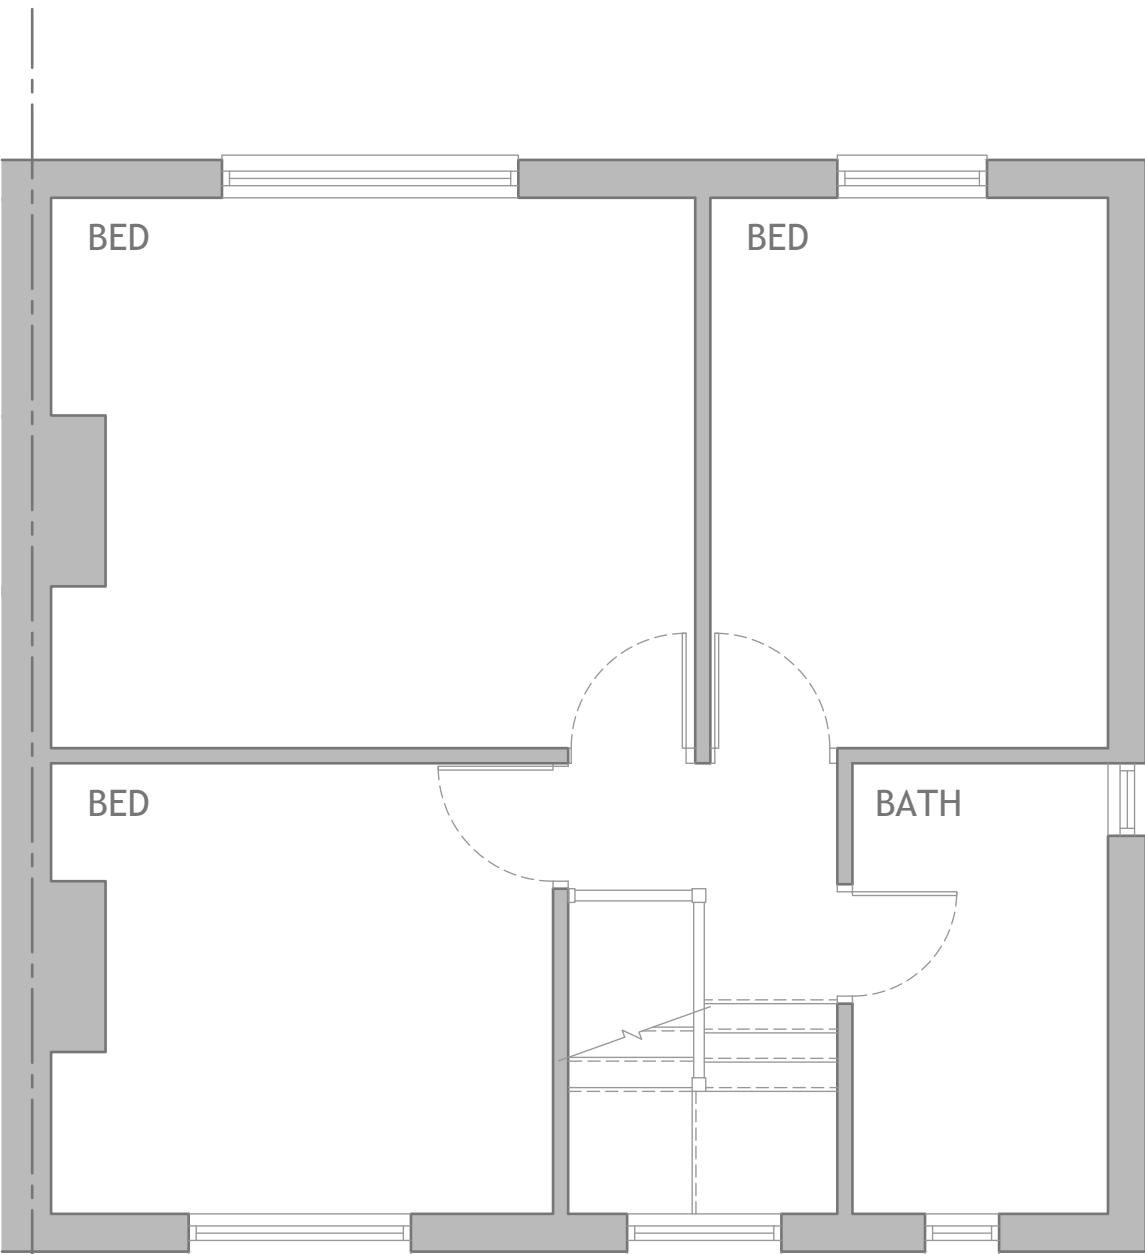


EXISTING FIRST FLOOR PLAN
SCALE 1:50

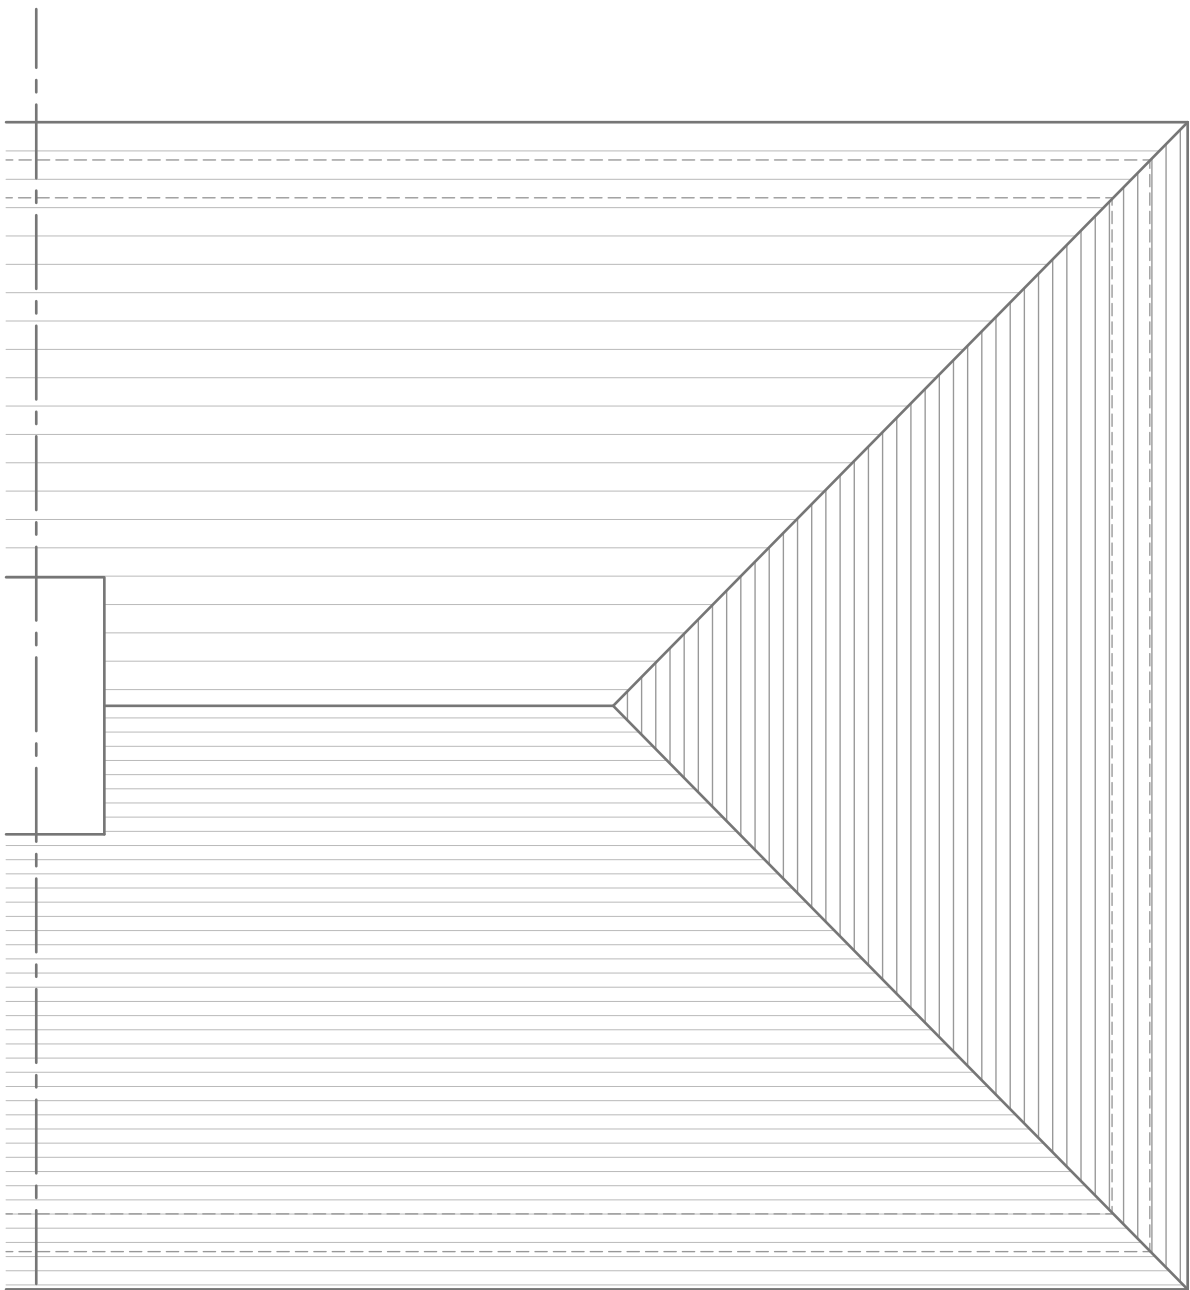

EXISTING ROOF PLAN
SCALE 1:50

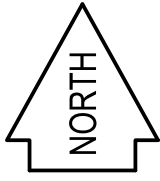

LOCATION PLAN
1:1250

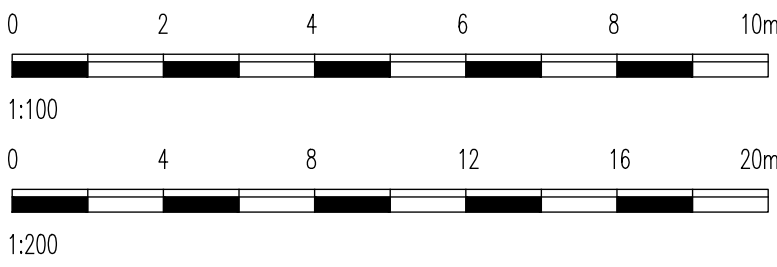


REV.	DATE	DESCRIPTION	BY
AMENDMENTS			

Client
Mr. M. WILSON

Project
PROPOSED EXTENSION WORKS
16 SOUBERIE AVENUE, LETCHWORTH

Title
EXISTING/PROPOSED ELEVATIONS
AND EXISTING FLOOR PLANS

p.w.roseman associates ltd.
Architectural and Structural Design
8 The Firs
St Albans
Herts
AL1 1UN
Tel: 01727 610335
info@pwrseman.com

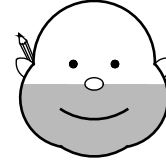

Designed by: P.W.R.	Drawn by: P.W.R.	Checked by: May 25	Date:
Scales @ A1:- 1:100, 1:50			DRAWING No. 1694/01