



0m 1m 2m 3m 4m 5m

Scale 1:100 @ A3

South Elevation

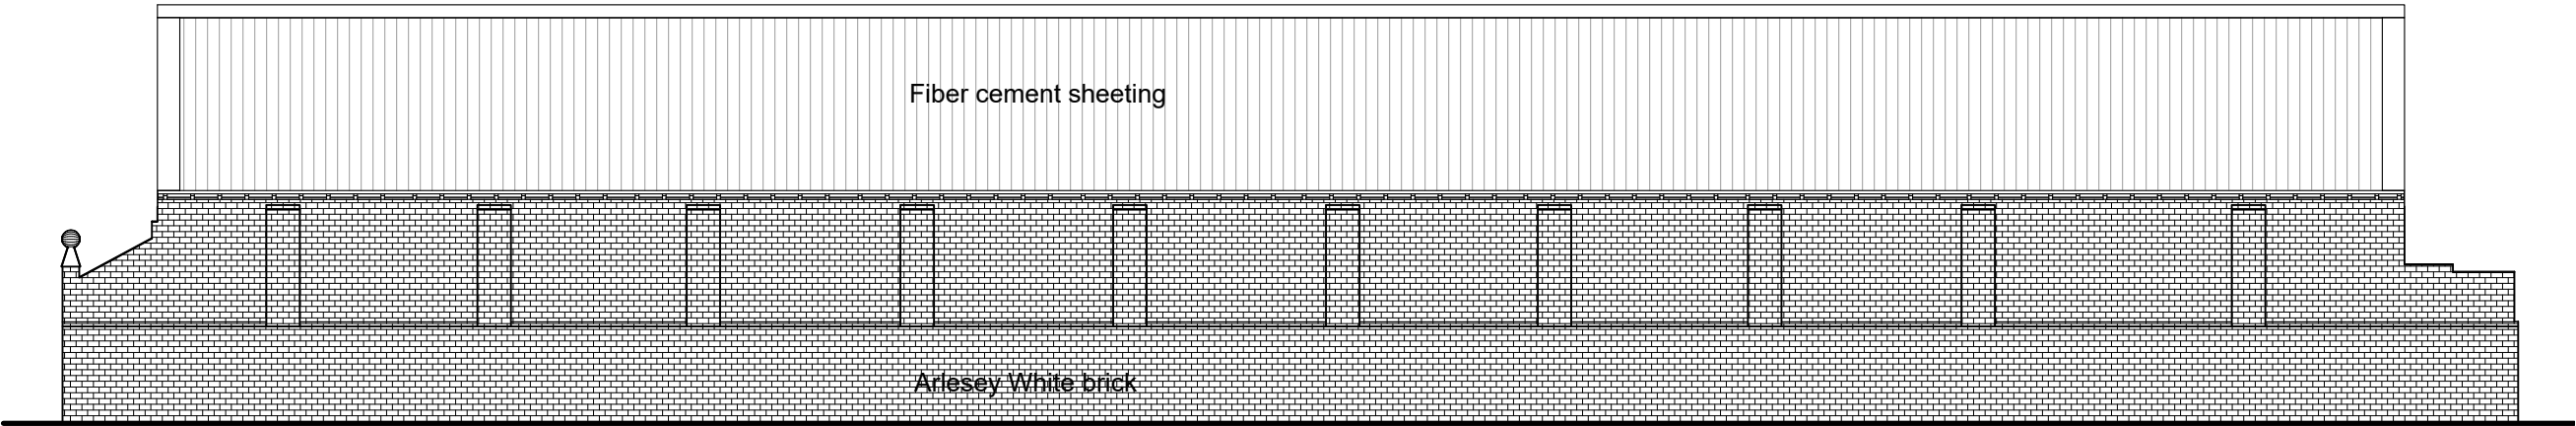

West Elevation

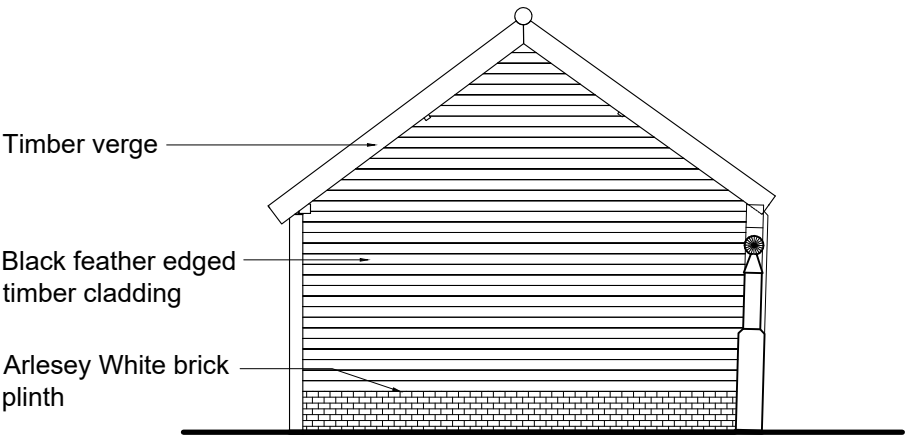

**Amy Moss**

**Architectural Designer  
& Planning Agent**

amy@mosspropertydevelopment.co.uk

Client: **Mrs L Goodall**

Project:  
**Refurbishment of  
'Cart Barn', Hall Barns,  
Ashwell Road, Newnham**

Drawing:  
**Existing South & West  
Elevations**

Dwg no. Date: **June**  
**LG 04 2026**

Drawn: **AM**

Scale: **1:100 @ A3**

Revisions:

The content of this drawing is the property of Amy Moss and may not be copied in whole or part without formal consent.