





0m 1m 2m 3m 4m 5m

Scale 1:100 @ A3

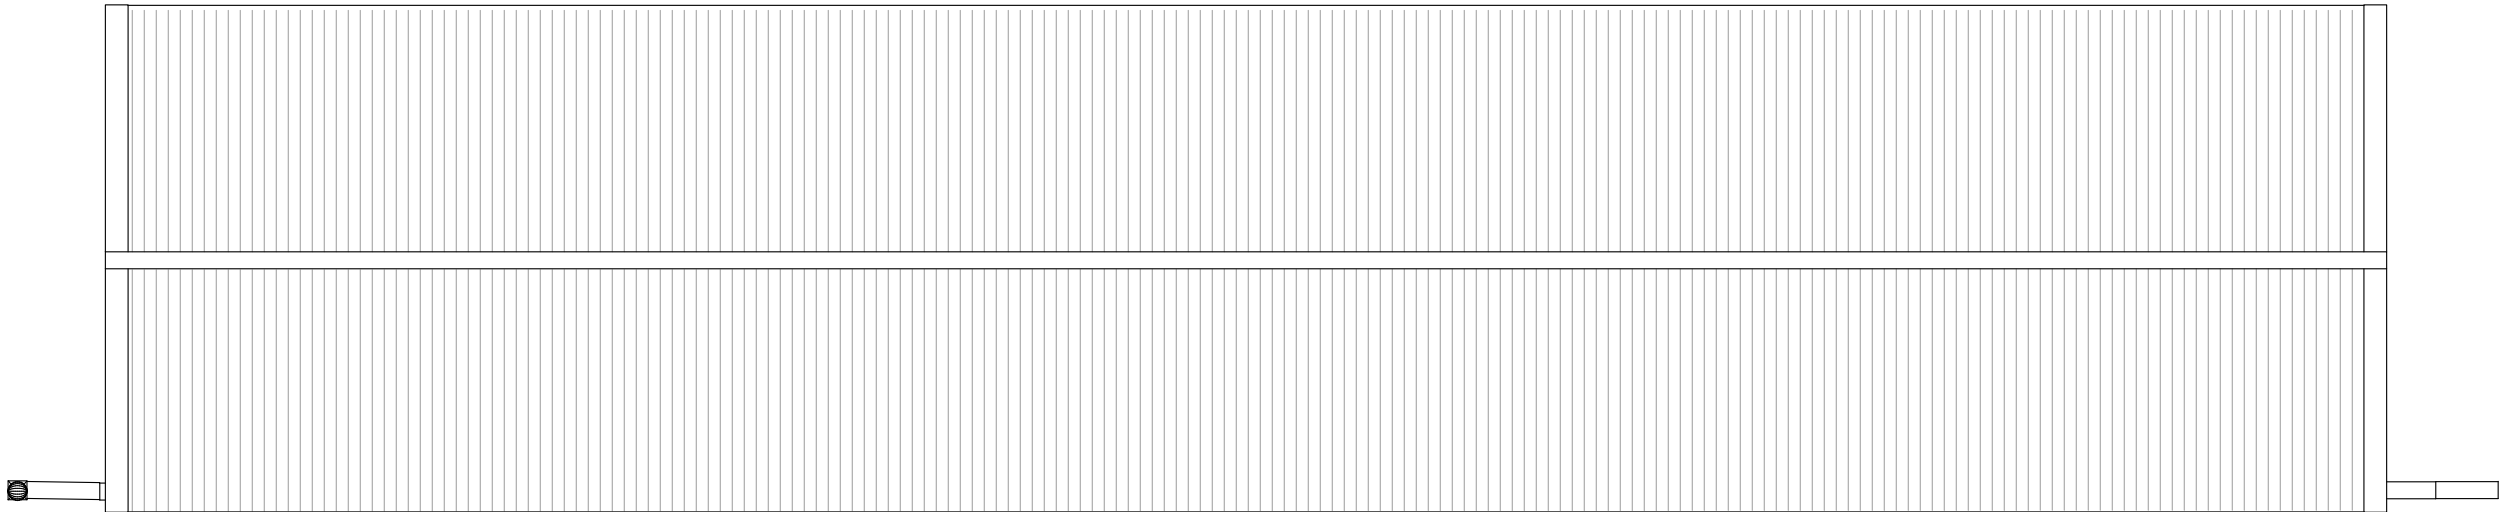

Roof Plan

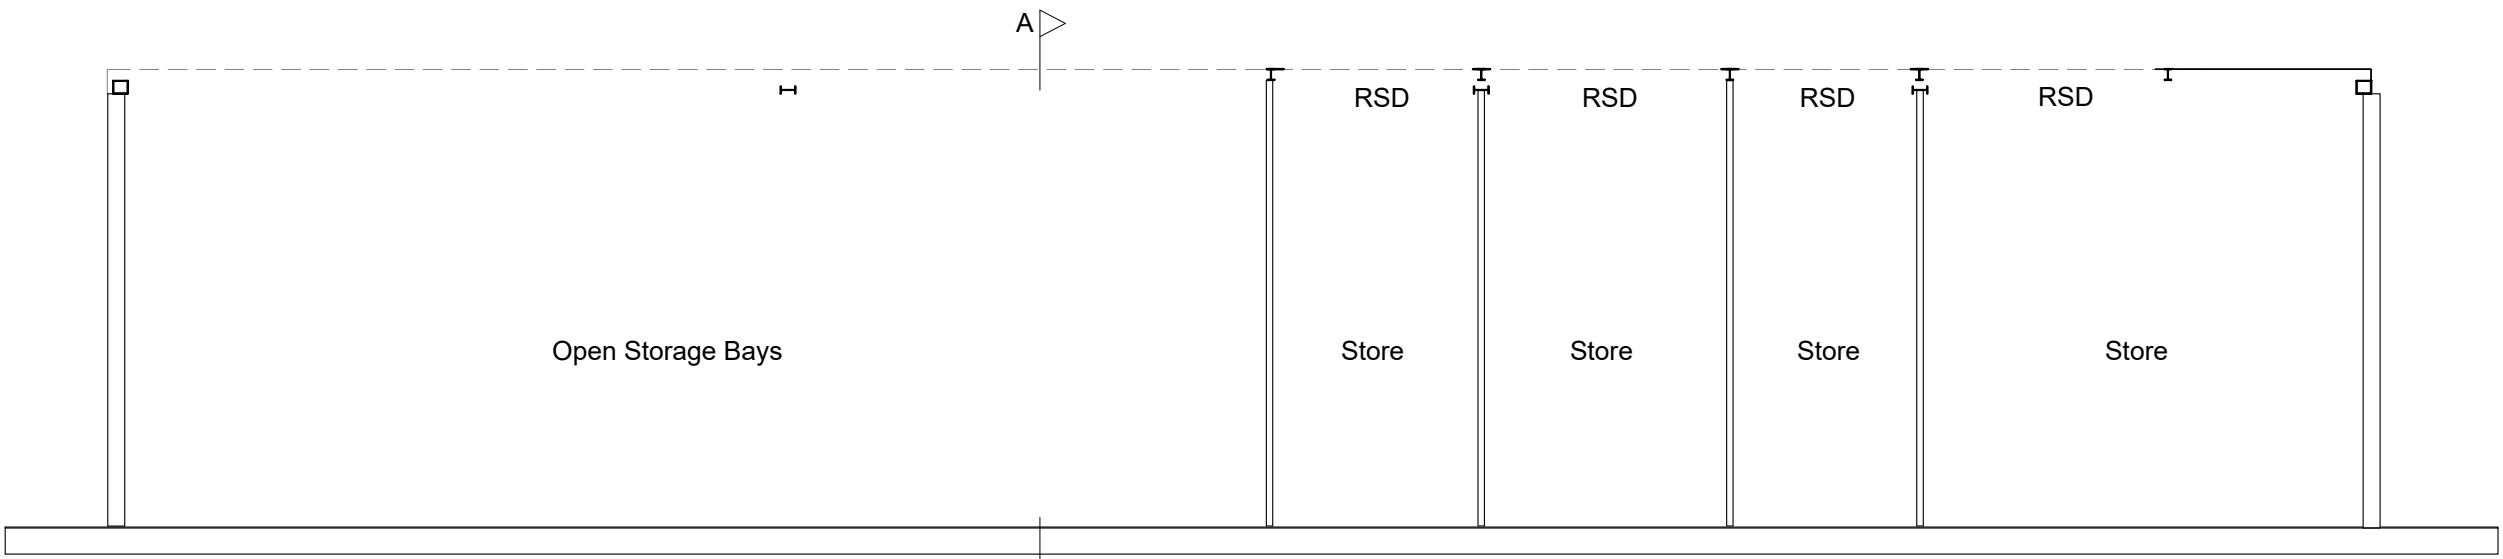

Plan at Floor Level

Ashwell Road

Amy Moss

**Architectural Designer
& Planning Agent**

amy@mosspropertydevelopment.co.uk

Client: Mrs L Goodall

Project:
Refurbishment of
'Cart Barn', Hall Barns,
Ashwell Road, Newnham

Drawing:
Existing Plans

Dwg no. LG 03 Date: June 2026

Drawn: AM

Scale: 1:100 @ A3

Revisions:

The content of this drawing is the property of Amy Moss and may not be copied in whole or part without formal consent.