

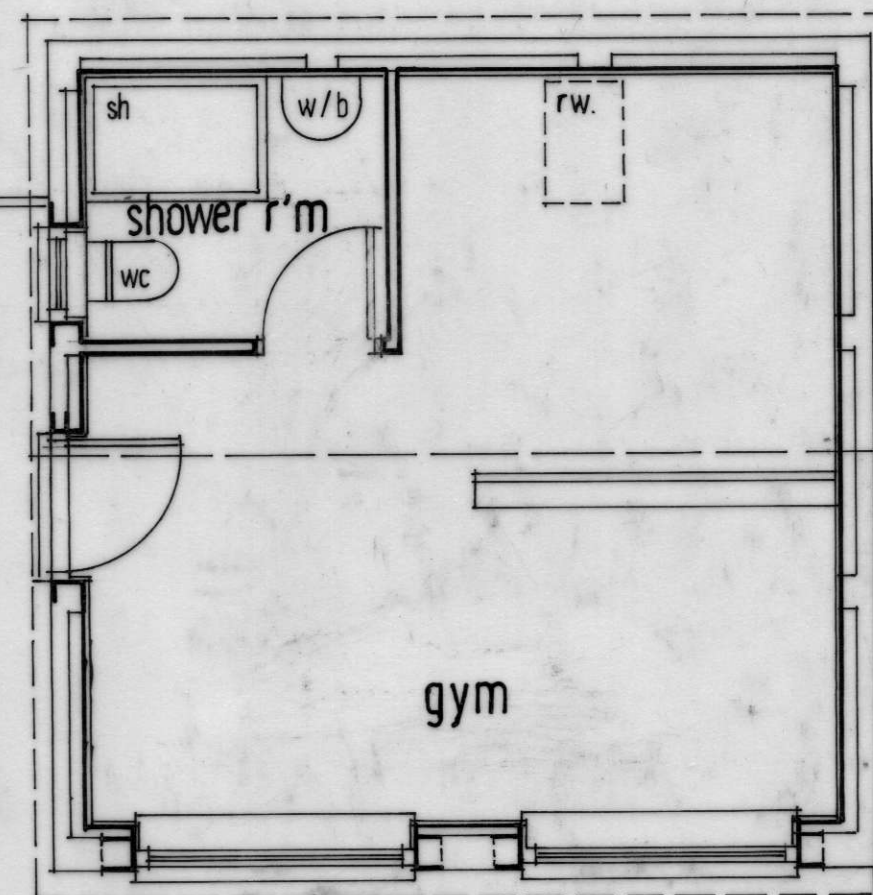
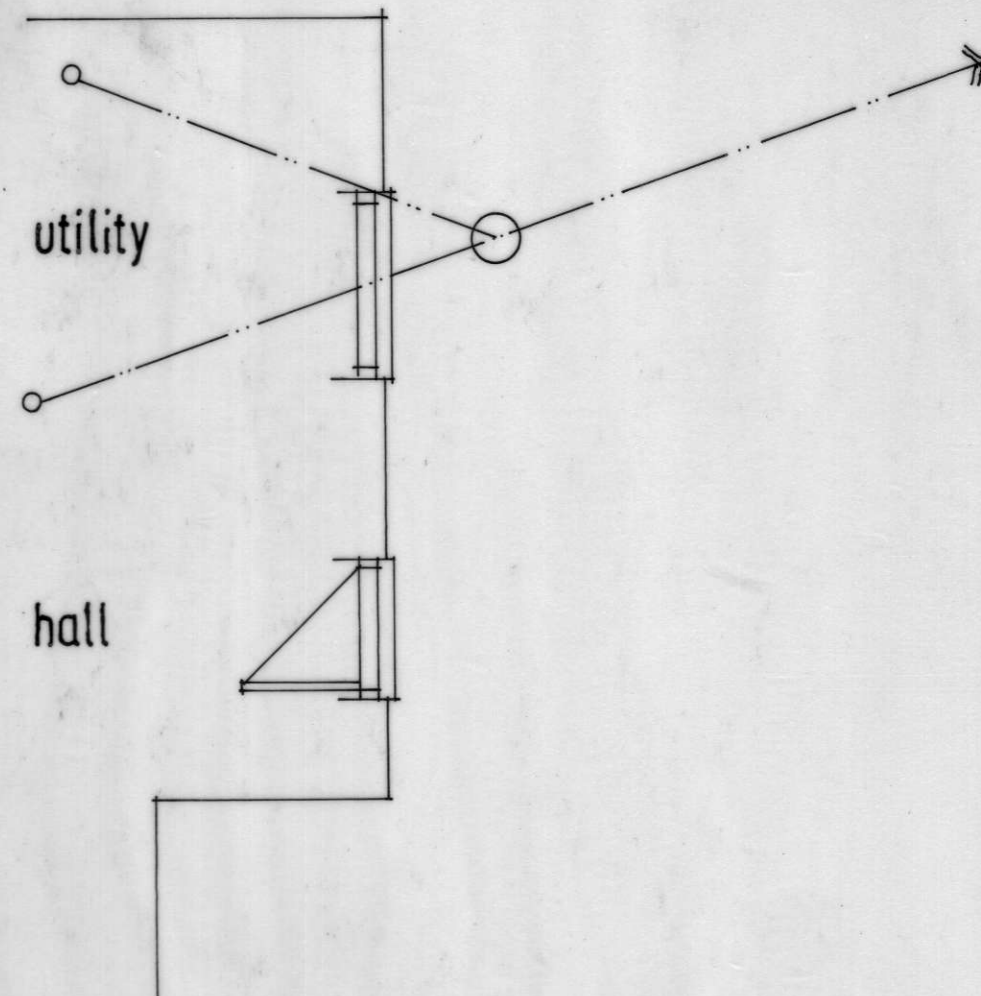
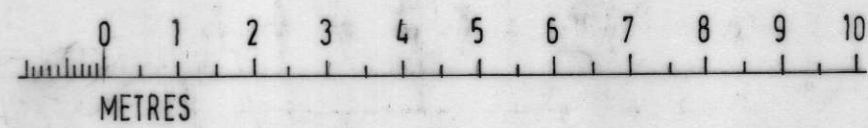


front
PROPOSED ELEVATIONS

ALL NEW EXTERNAL FACING MATERIALS TO MATCH EXISTING

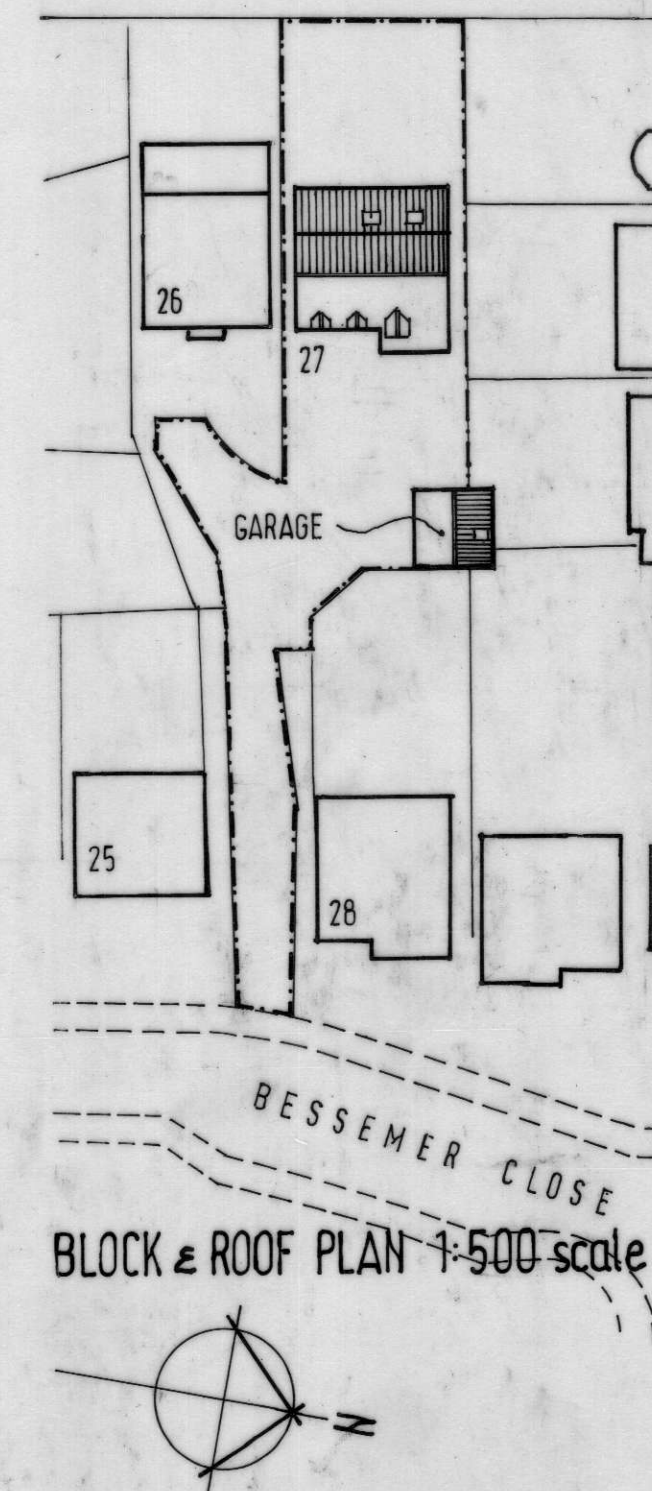

GROUND FLOOR PLAN

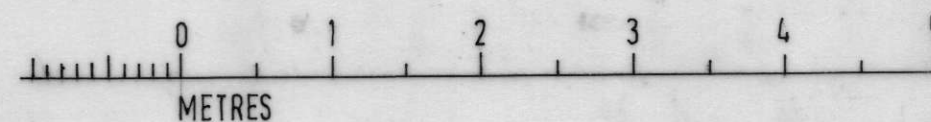

BLOCK & ROOF PLAN 1:500 scale

HEATHER MOVE B.Sc. Architectural Design Consultant
Corner House, 1 Balmoral Road,
Hitchin, Herts. SG5 1XG.
Tel 01462 459910

client
MR. A. DUDOK DE WIT

job.
PROPOSED DETACHED GARAGE CONVERSION AT
27 BESSEMER CLOSE - HITCHIN - HERTS.

subject
PROPOSED PLANS & ELEVATIONS
(A2 sheet size)

scale 1:50, 1:100 1:500

date APR. 2026 drawn HM

drawing no.
HM-26672-03

rev.