




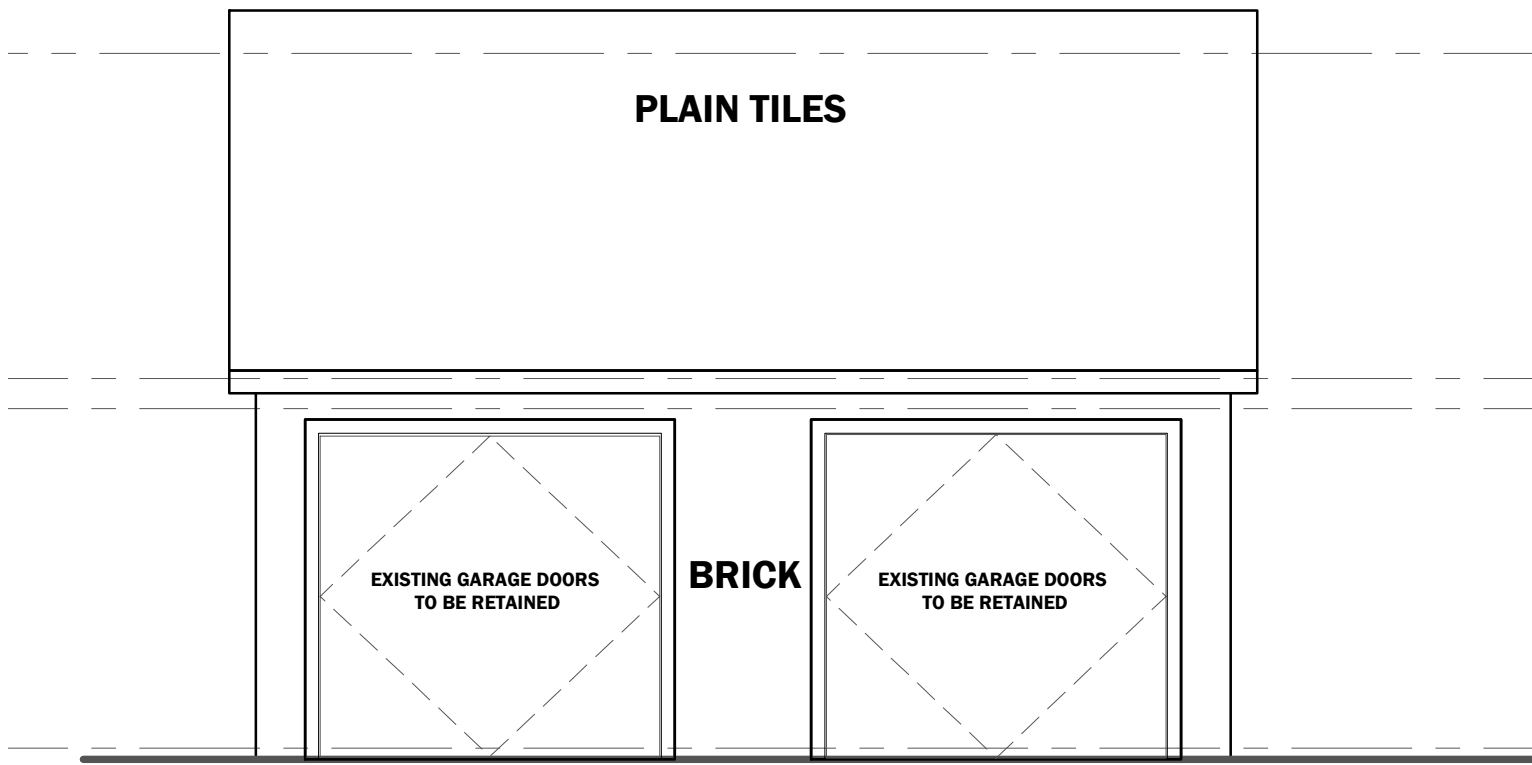


SOUTH EAST
ELEVATION

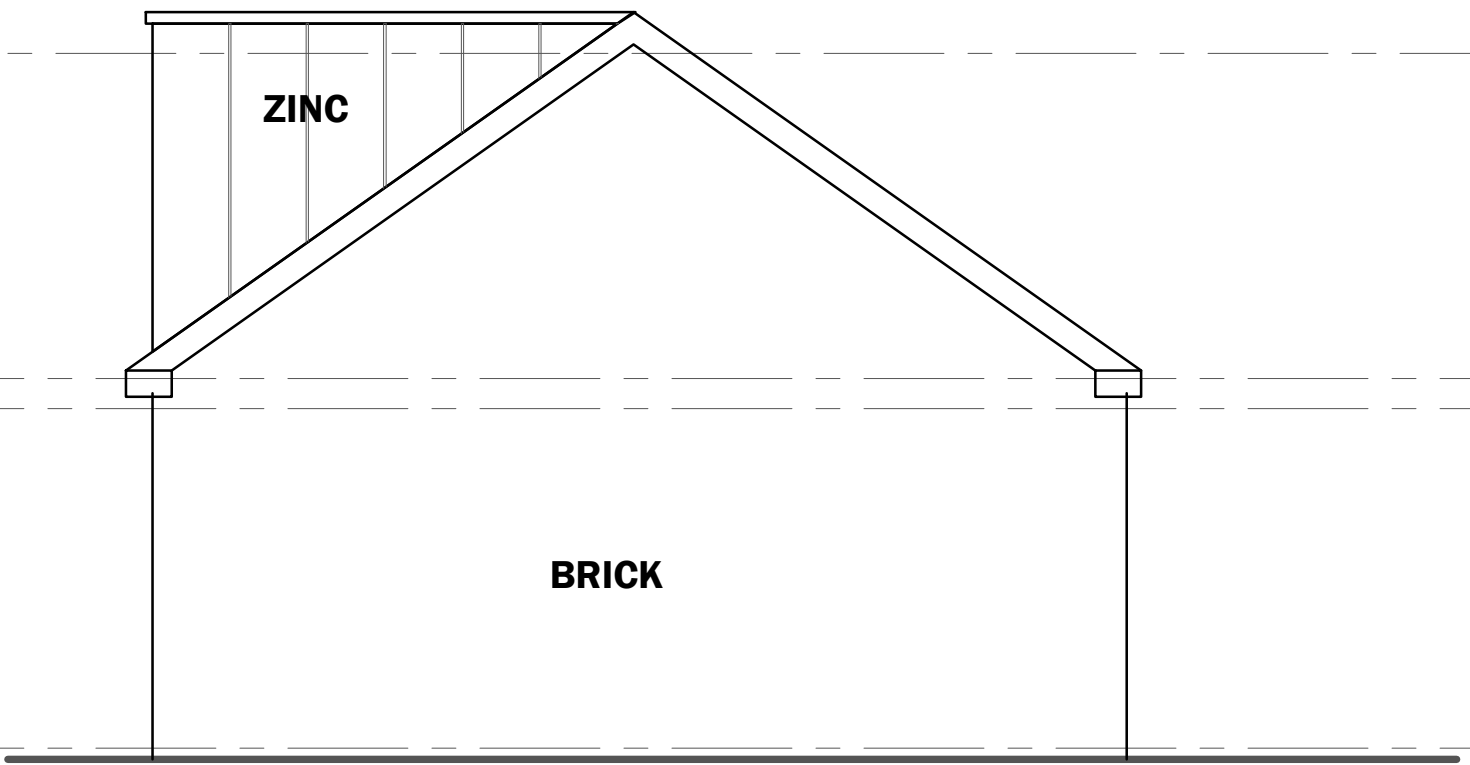


NORTH EAST
ELEVATION

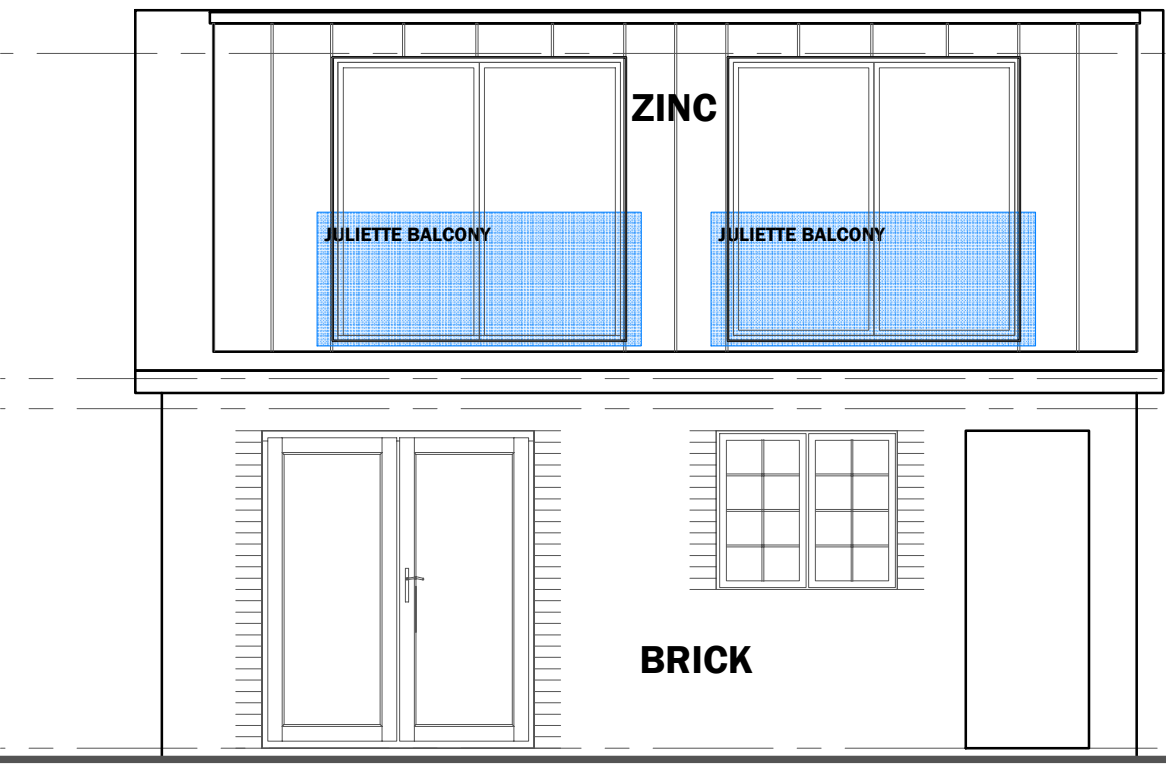



NORTH WEST
ELEVATION

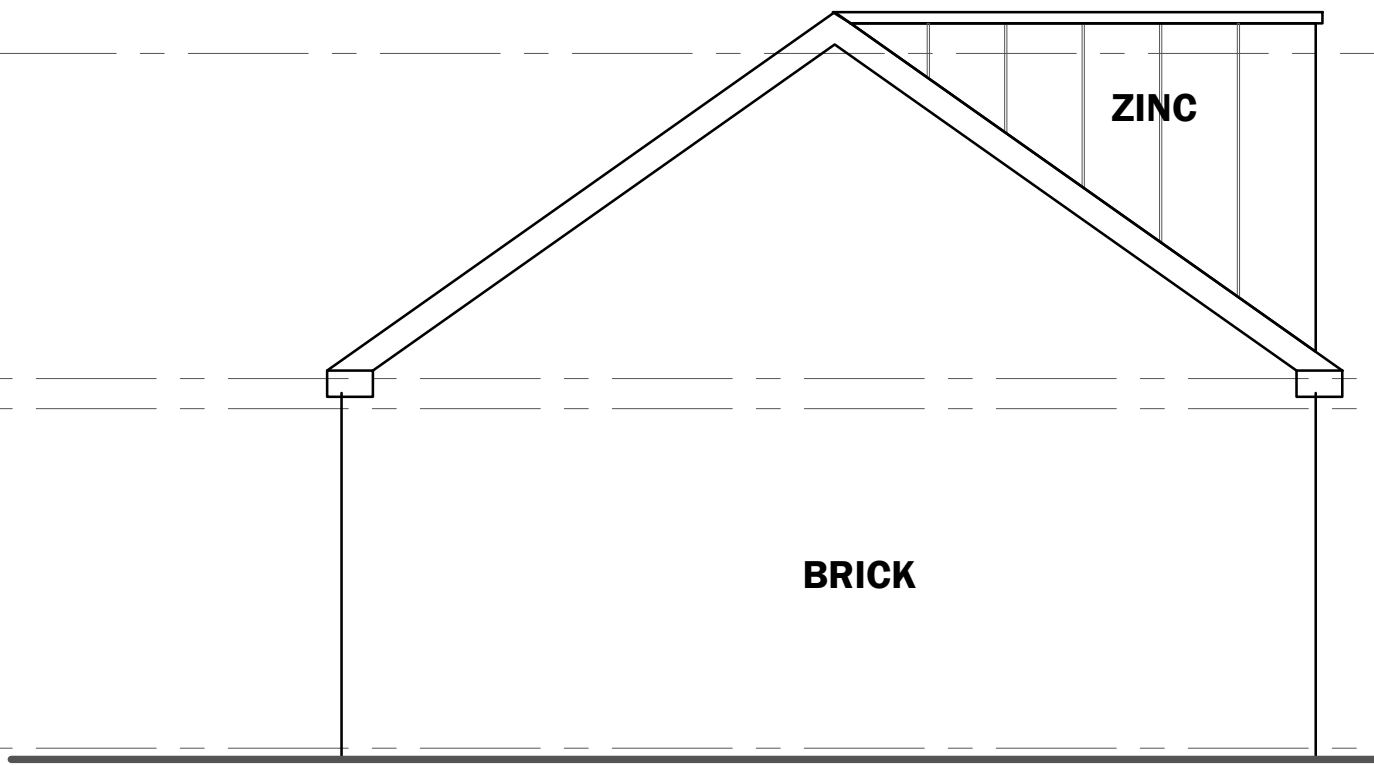


SOUTH WEST
ELEVATION

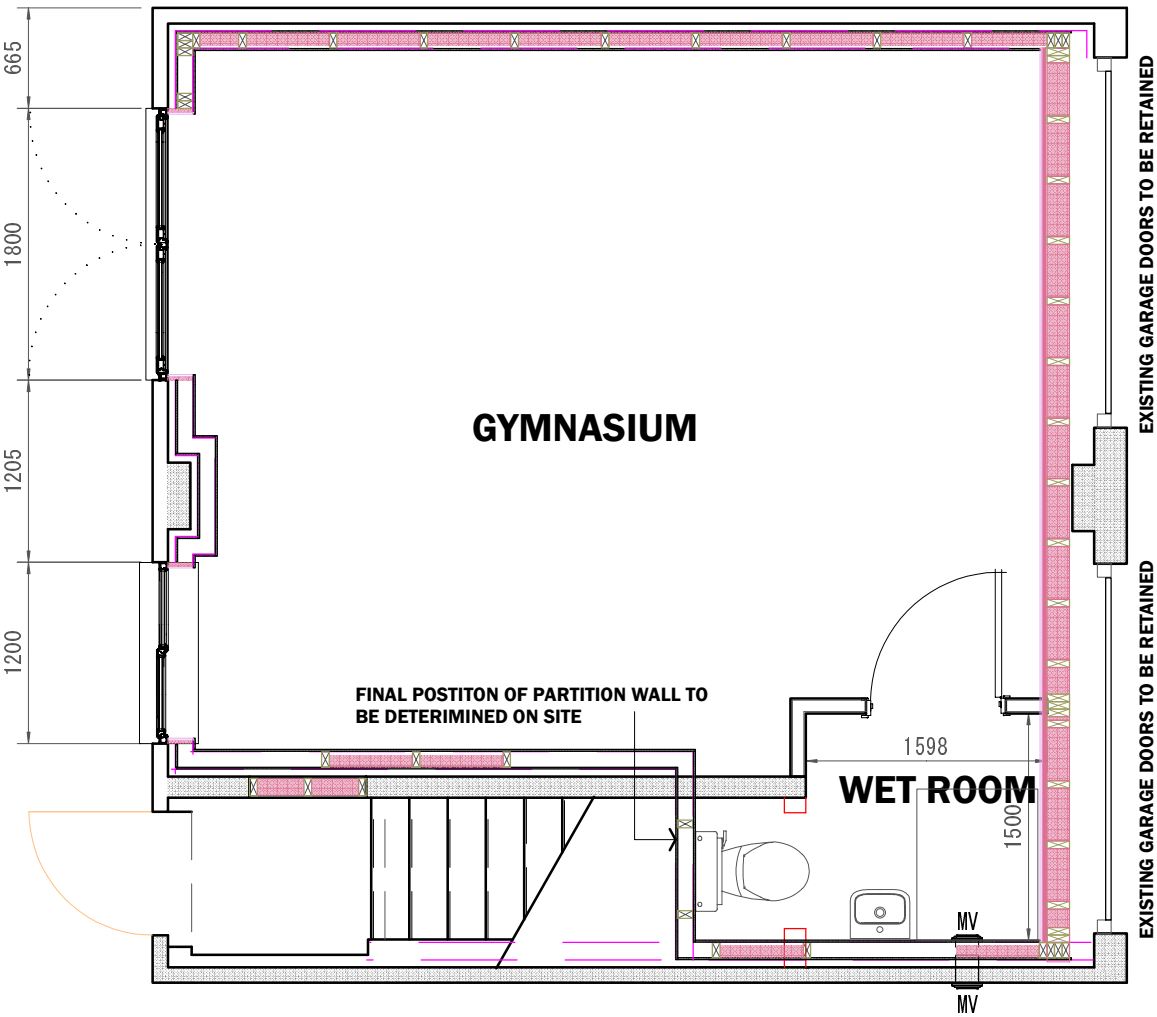

GROUND FLOOR PLAN

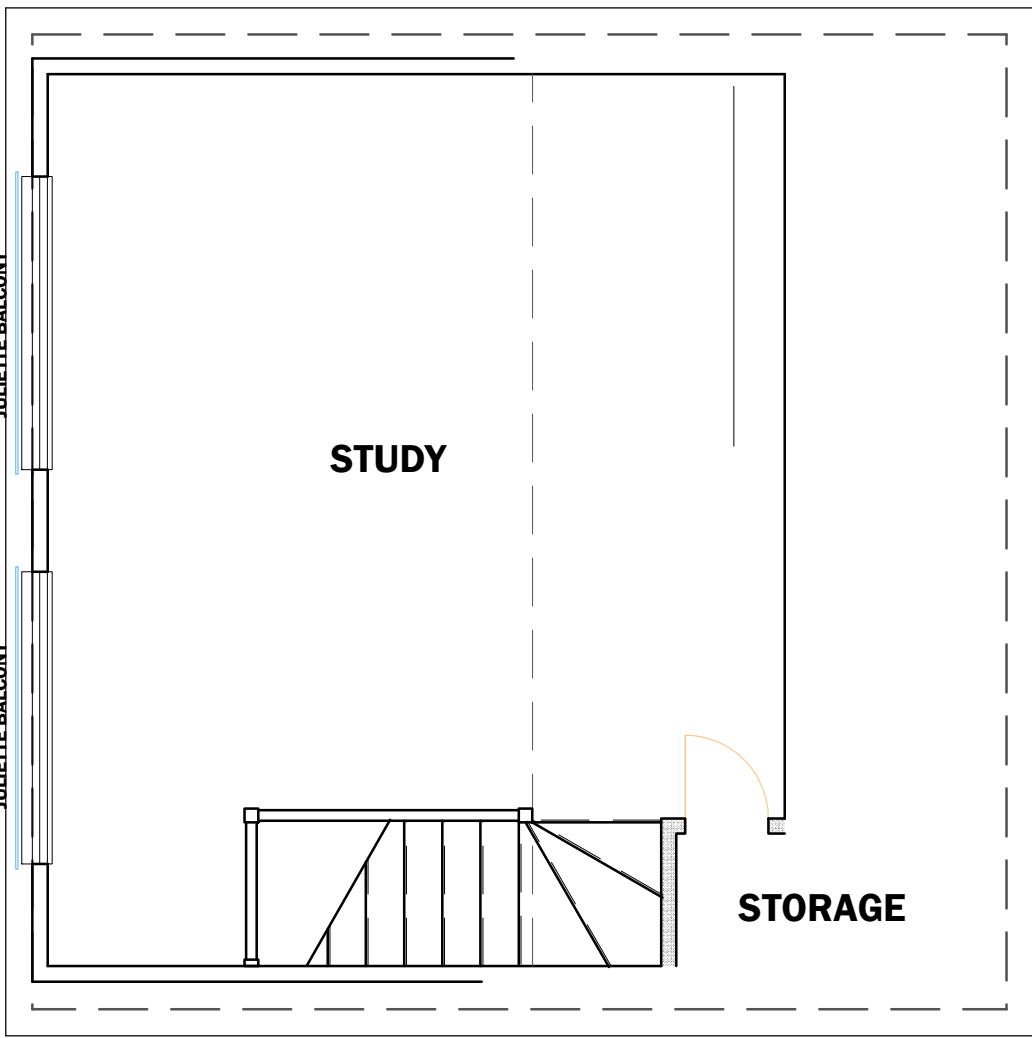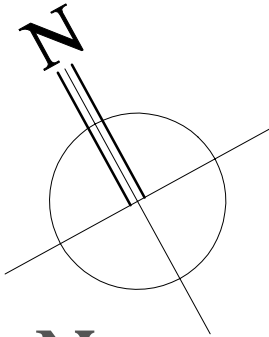

FIRST FLOOR PLAN

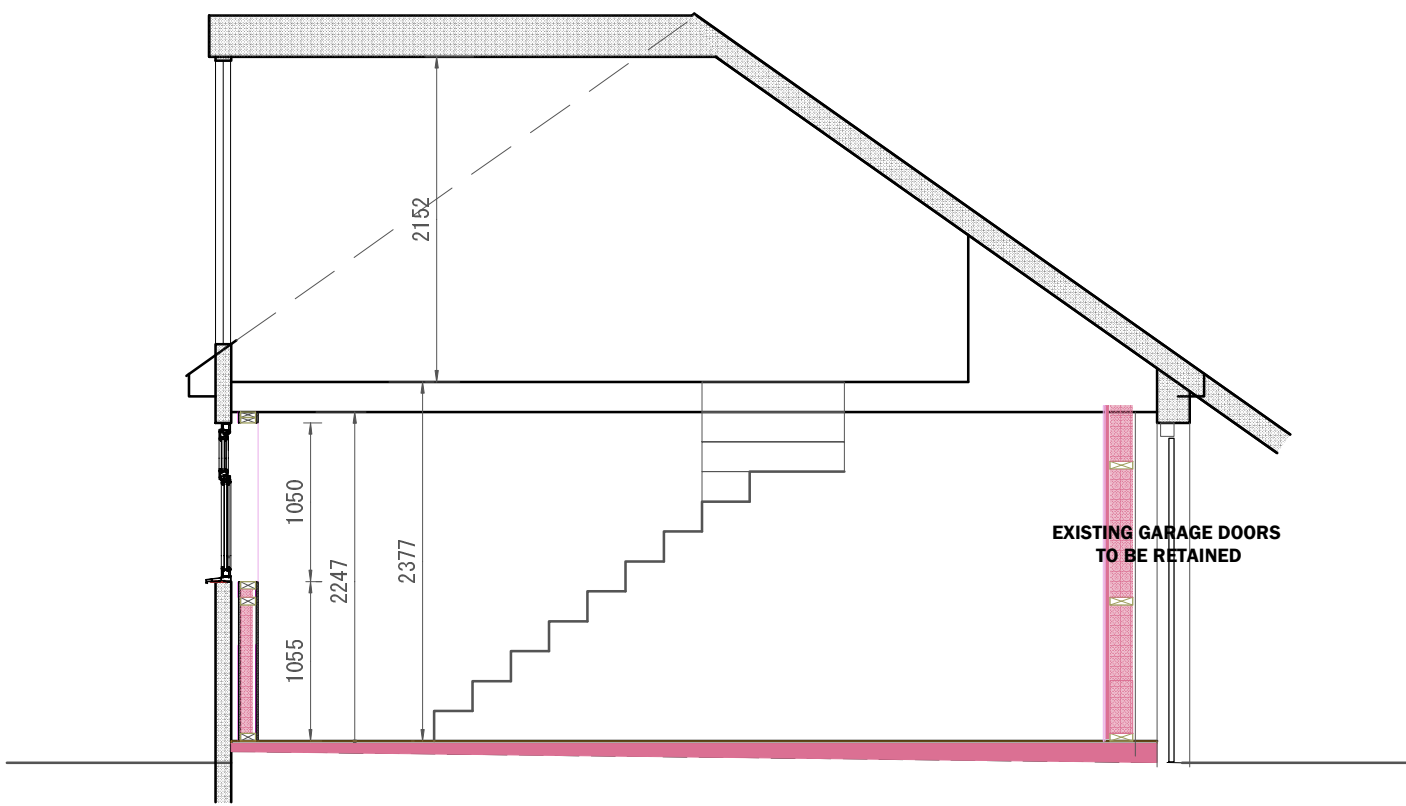

SECTION

Rev	Description	Date
-----	-------------	------

Project title:

12 BOWLERS END,
HITCHIN,
HERTS
SG5 2EA

Drawing title:

PROPOSED GARAGE CONVERSION

Date: JUNE 2024	Project No: 654
Scale: 1:50 @ A1	Drawing No: PL. 003A



01279 933039 | 0207 1183039

01438 530039 | 01787 738988

www.marlin-design.co.uk