




SOUTH ELEVATION AS EXISTING

57.000




NORTH ELEVATION AS EXISTING

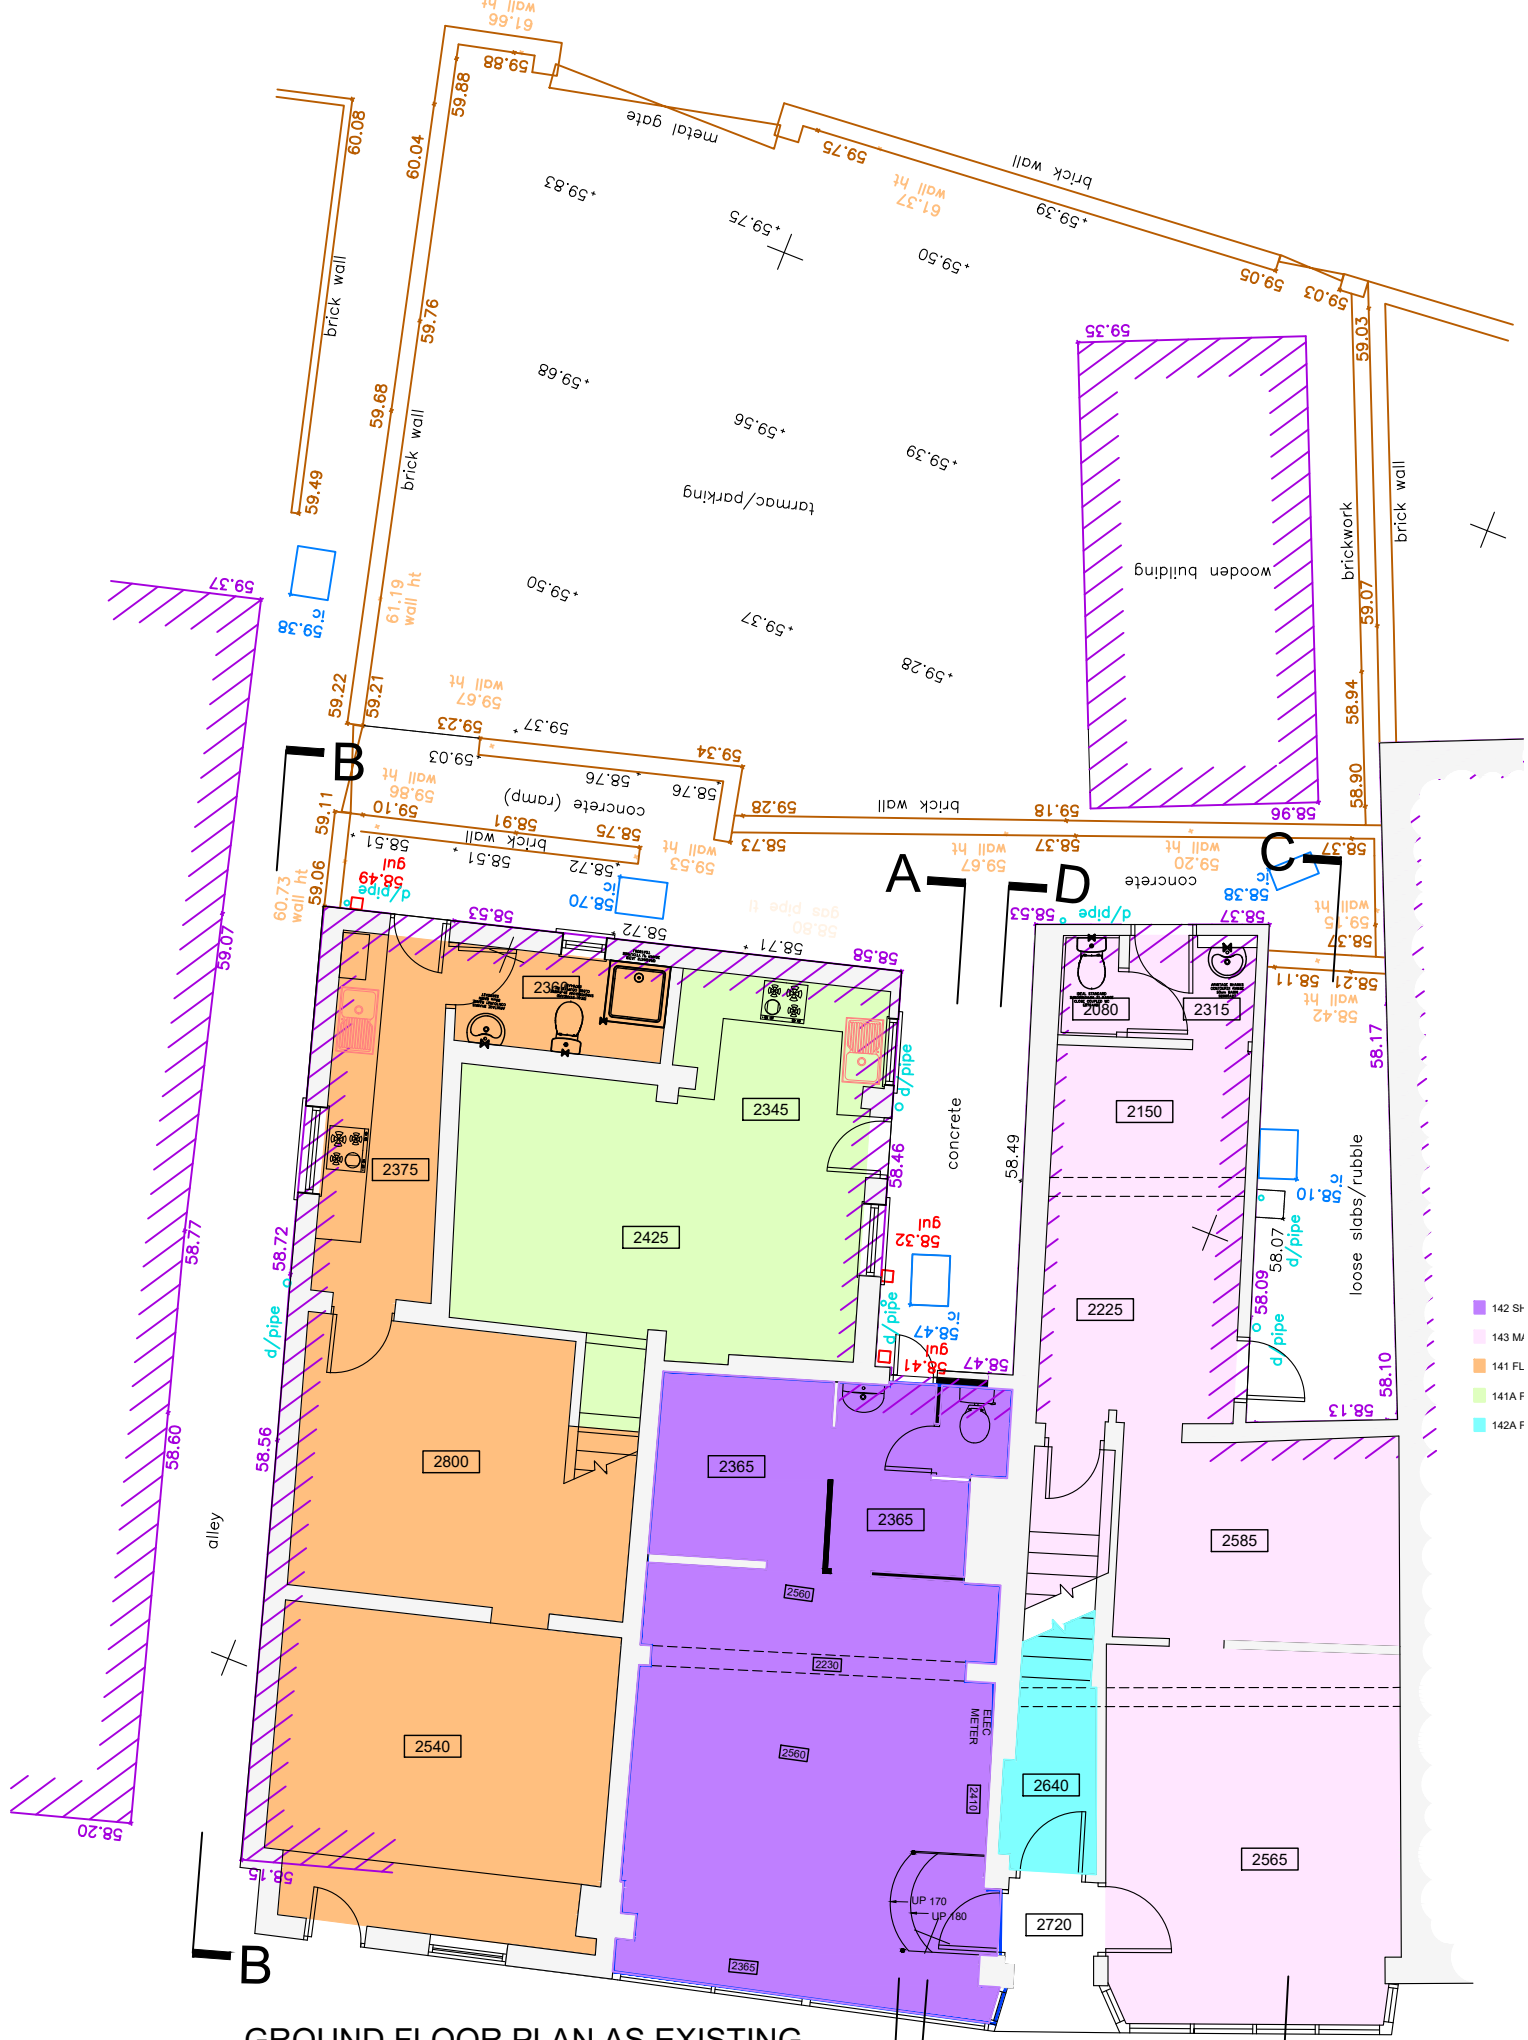

GROUND FLOOR PLAN AS EXISTING



FIRST FLOOR PLAN AS EXISTING

 

PLANNING

PENTANGLE

DESIGN GROUP

SUITE 1, 21 BANCROFT HITCHIN HERTS SG5 1JW
TEL: (01462) 431133 E: PDG@PENTANGLEDESIGN.CO.UK

JOB TITLE
**141-143 Nightingale Road
Hitchin**

DRAWING TITLE
Plans and Elevations as Existing

SCALE	DRAWING NUMBER	REVISION
1:200		
DATE		
Oct '23		
Sheet		
A2		
JOB NUMBER		
3843		

ARCHITECTS & INTERIOR DESIGNERS