



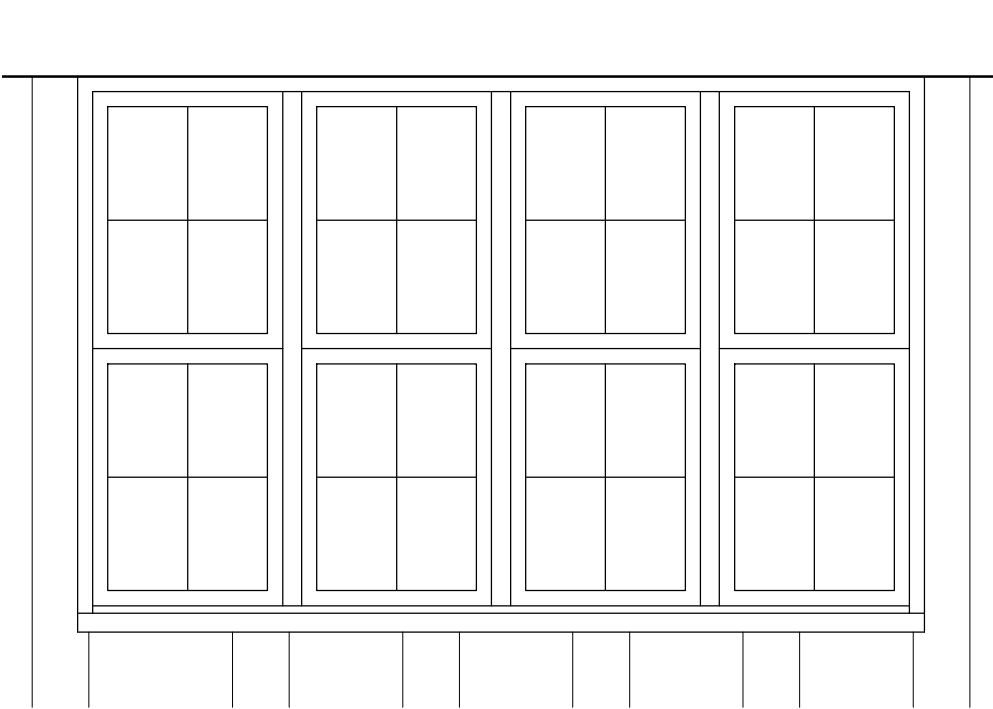

Existing Window Elevation @ 1:20




Existing External Window Elevation Image

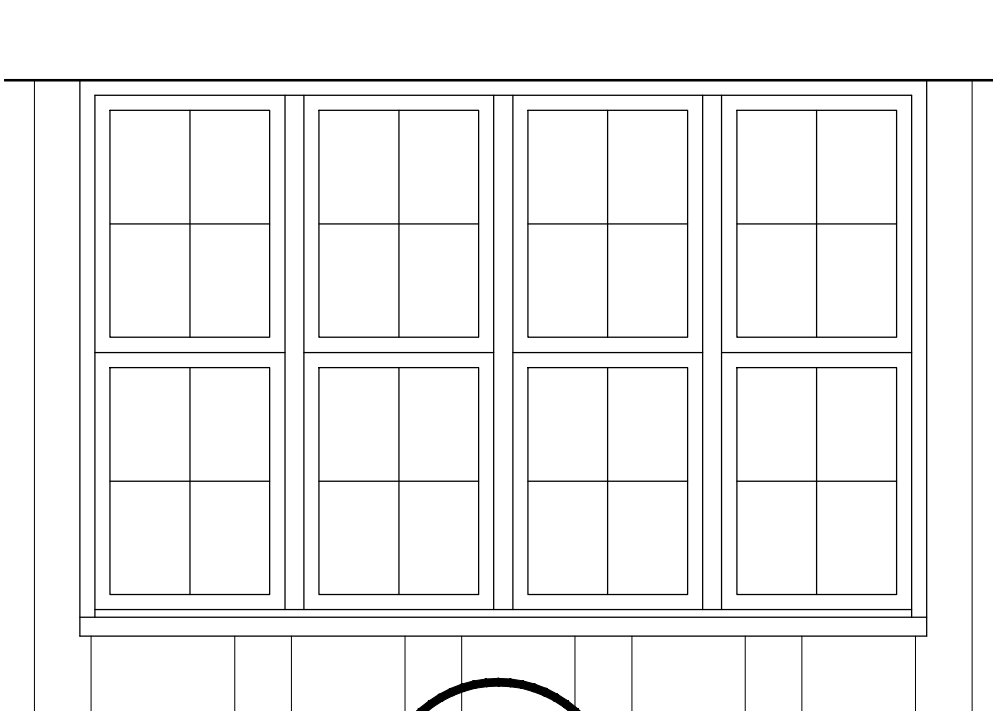

Proposed Window Elevation @ 1:20



Proposed External Window Elevation Image

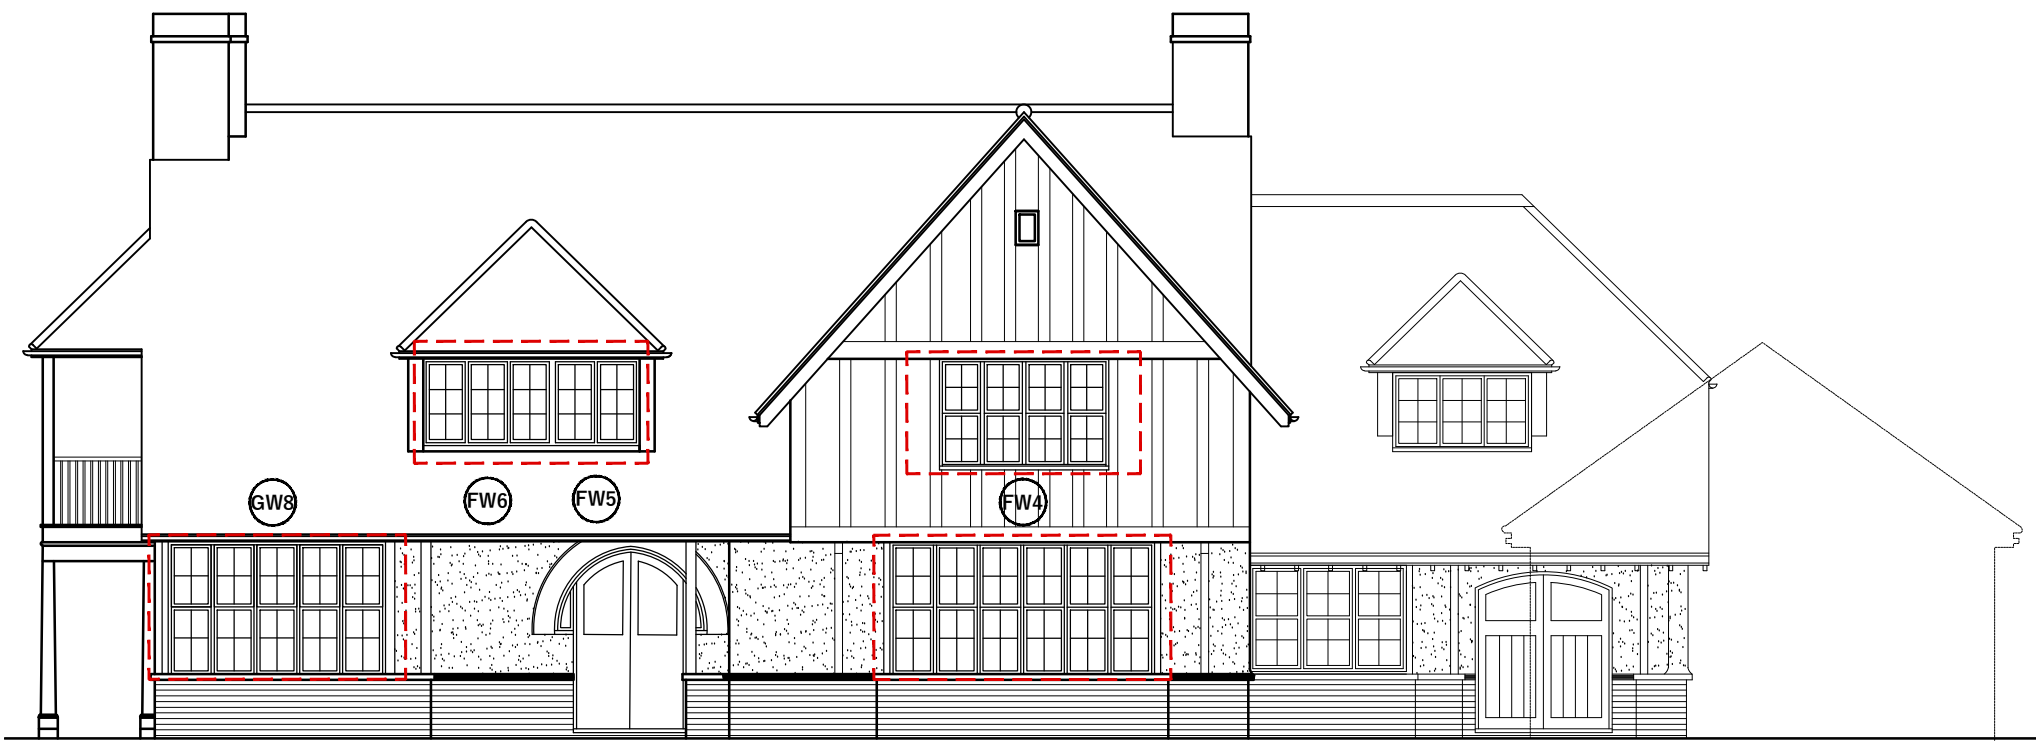


Existing Front Elevation @ 1:100




Existing Window Internally Image



Existing Window Profile Image

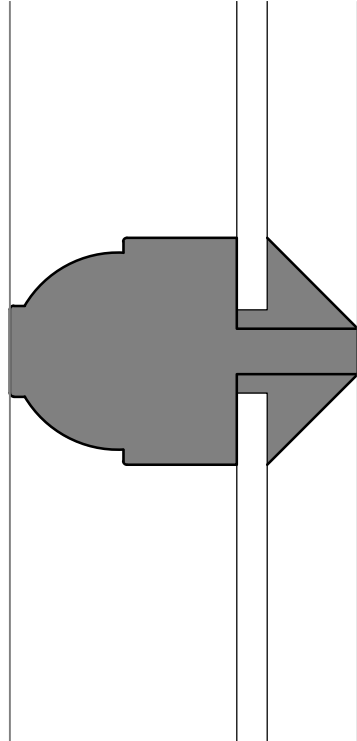

Existing Window Profile Detail @ 1:1

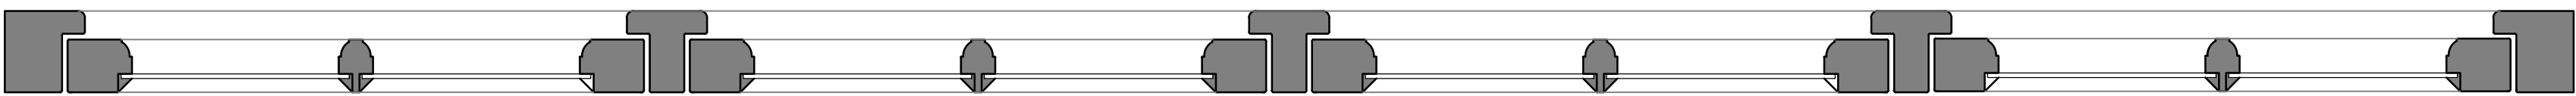


Existing Window Plan @ 1:5




Proposed Window Internally Image



Proposed Window Profile Image

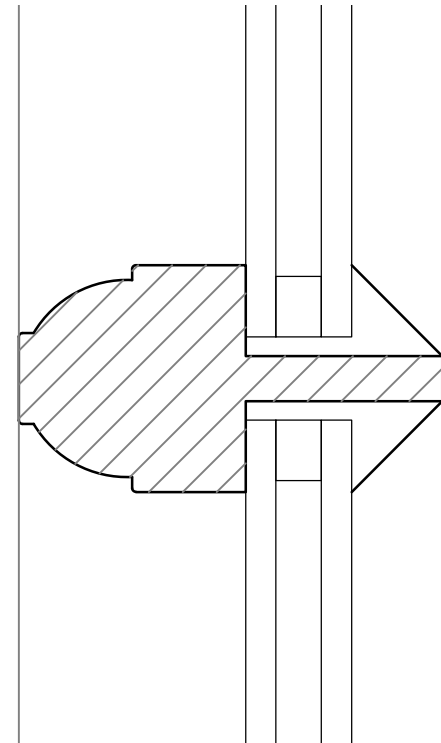


Proposed Window Profile Detail @ 1:1

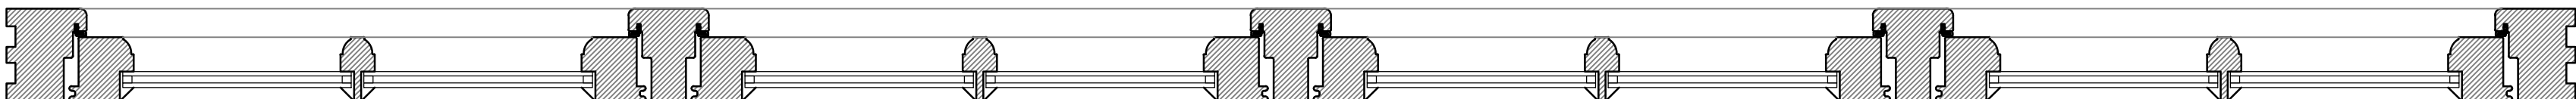

Proposed Window Plan @ 1:5



Existing Side Elevation @ 1:100

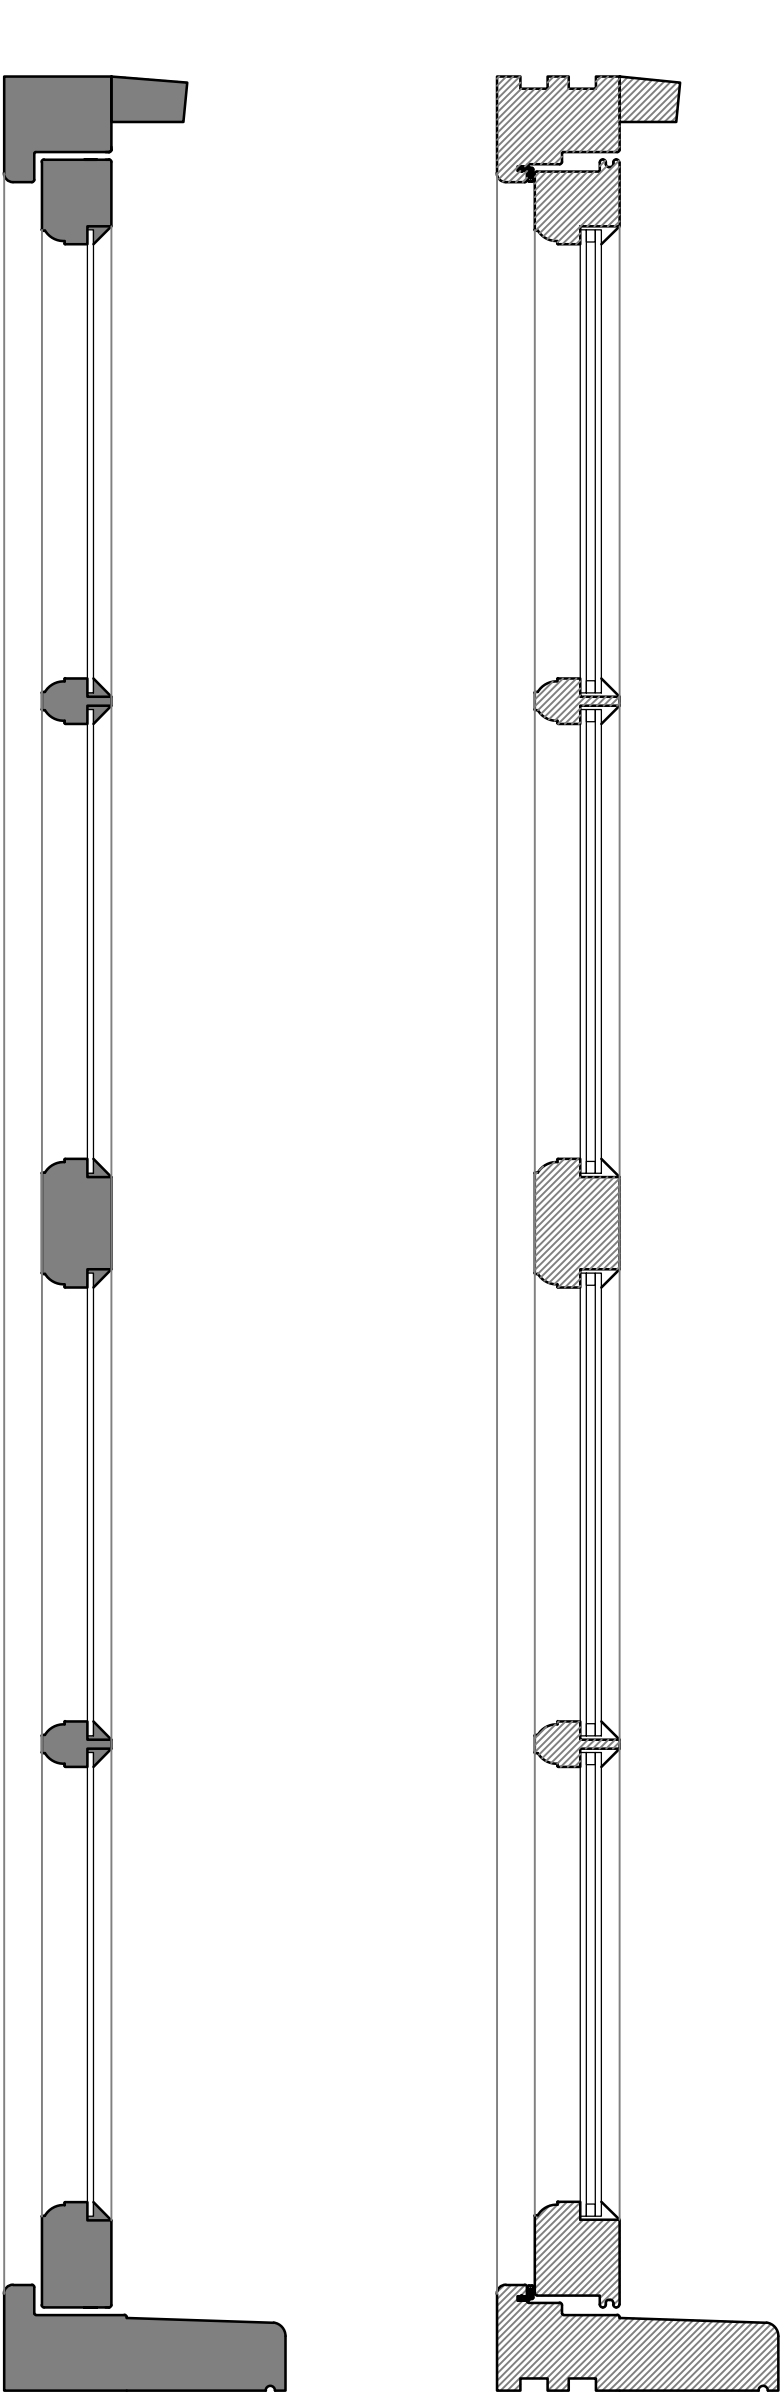

Existing Window Section @ 1:5

Proposed Window Section @ 1:5

Notes

Araco Design Studio Architects Ltd

This drawing and its intellectual content are the property of Araco Design Studio Architects Ltd and is issued on the condition that it is not reproduced, disclosed or copied in part or whole without prior written consent.

GENERAL DESIGN CRITERIA

All of construction works on site to comply with and meet approval of the relevant British Standards and the Local Authority including Building Control and Planning Departments.

This drawing is to be read in conjunction with all the relevant consultant and/or specialists' design.

DIMENSIONS

Note that all dimensions shown on the drawings are in millimeters unless stated otherwise and should be checked prior to start of the works on site. It is the responsibility of the client or contractor to notify the designers of any discrepancies. The same applies to the alignment of walls and general layouts. No construction dimensions are to be scaled from this drawing.

BUILDING REGULATIONS

All work is to comply with the relevant Building Regulations and all statutory notices are to be given to the Building Control department at the local authority at the appropriate stages.

MATERIALS

Please note that all the materials specified and the construction details shown are not to be changed without the full knowledge and prior approval of the agent as any changes may have a detrimental effect on the designed/required carbon emissions of the structure as designed.

CMA

All design and construction is to be in accordance with the Construction, Design and Management Regulations 2015.

MATERIALS

Windows: White painted timber flush casement windows with internal and external glazing bar with equal sightlines.

KEY:

Existing windows to be replaced.

Rev	Description	Date	Dim	Chk
A	Elevations to show replacement windows added.	08.04.26	SD	AR
B	Windows labeled. Elevations labelled.	14.07.26	SD	AR
C	Scale bar added.	14.08.26	SD	AR



ARACO
DESIGN STUDIO

W: www.aracodesignstudio.co.uk
E: info@aracodesignstudio.co.uk

arb

Architects
Registration
Board

RIBA

Architects

Address:

20 Sollershott West
Letchworth Garden City
Herts
SG6 3PX

Client:

Mr & Mrs Hammond

Drawing Size	Scale	Drawn by
A1	1:1 1:5 1:100	SD

Project No.	Work Stage	Drawing No.
8742	Planning	350-C

Window Elevations and Sections
As Existing and Proposed