




Scale 1:100 0 1 2.5 5 10m

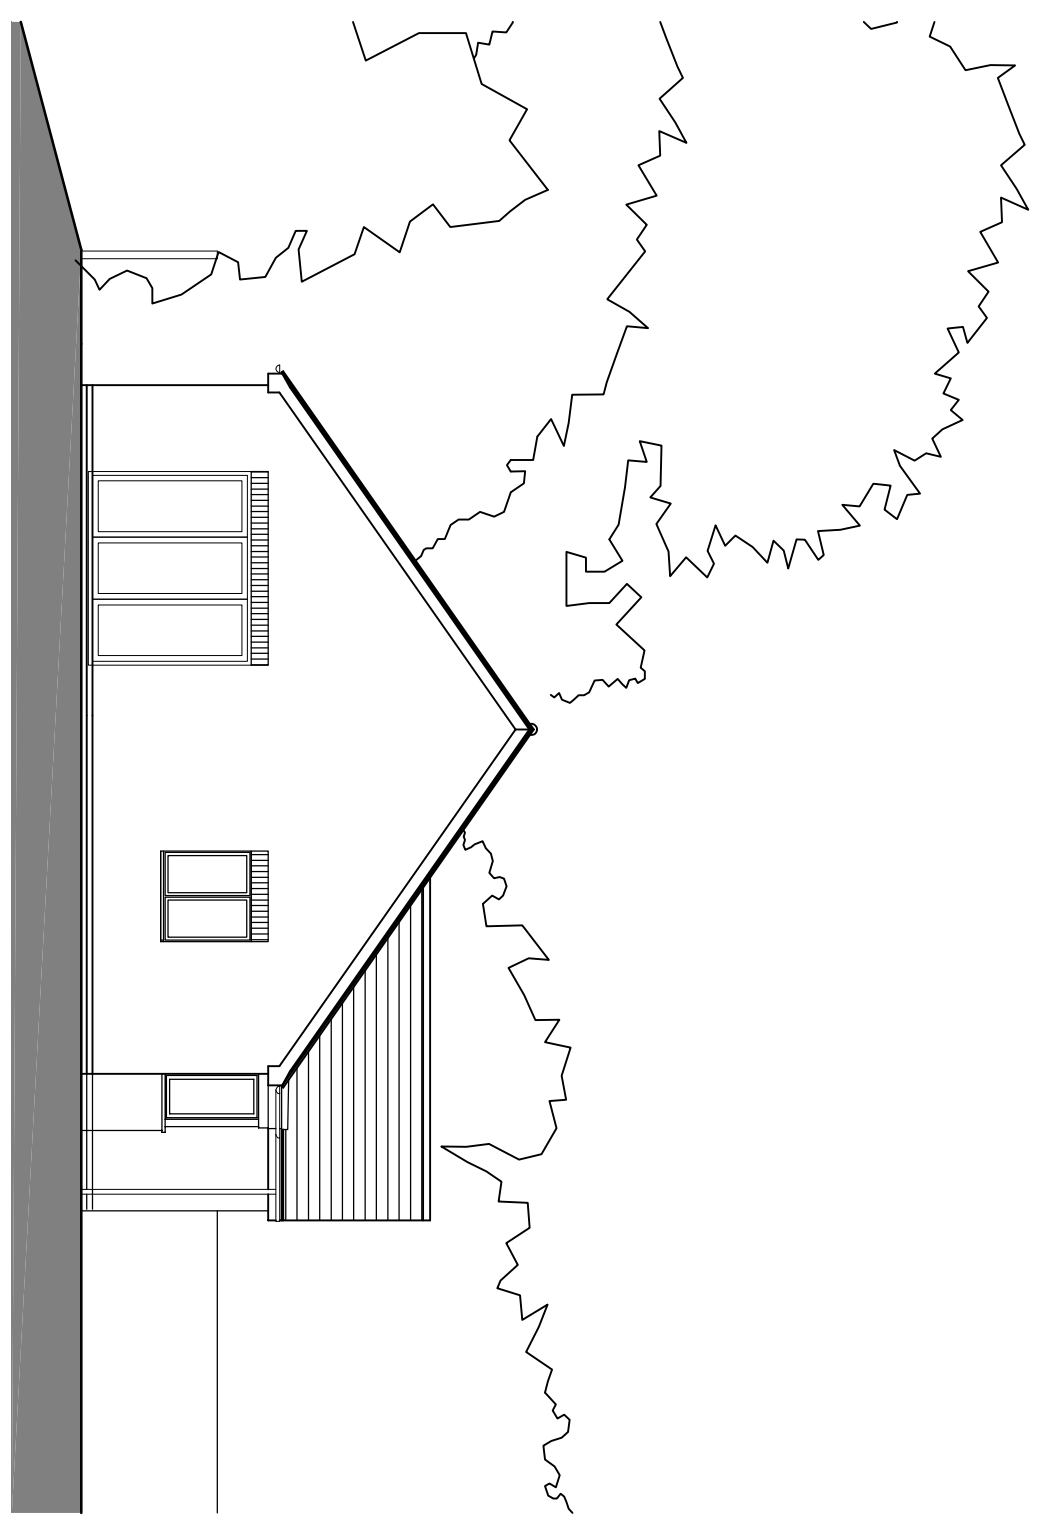

PROPOSED SIDE SOUTH ELEVATION

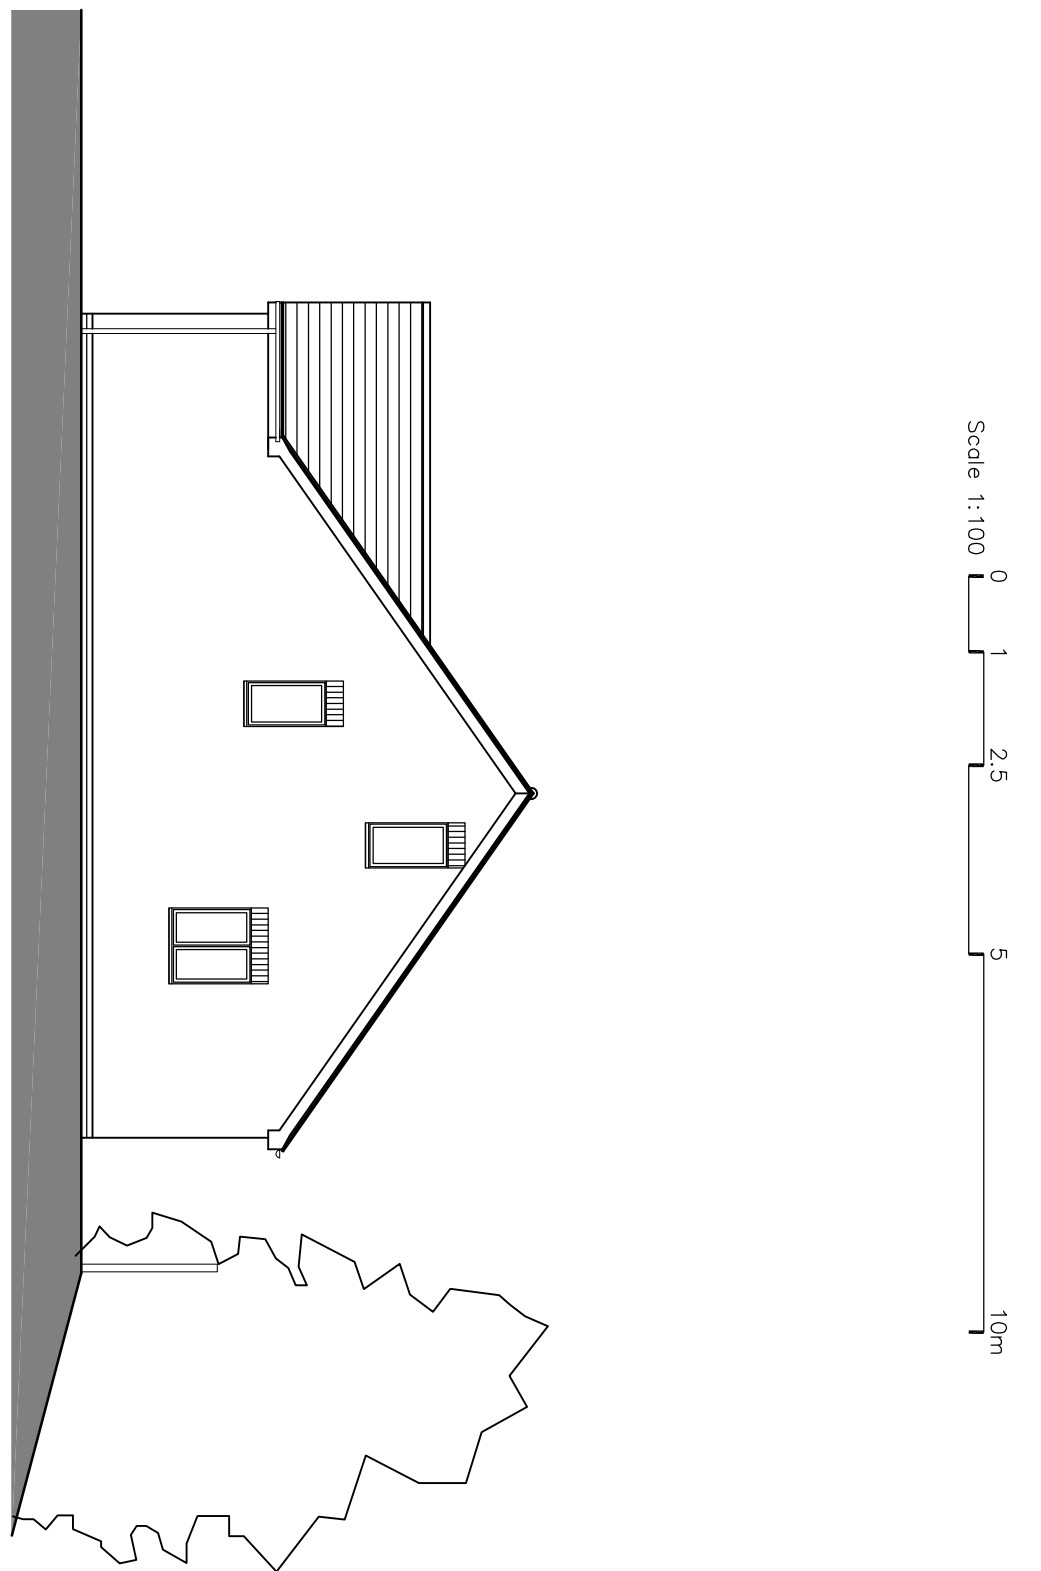


PROPOSED SIDE NORTH ELEVATION

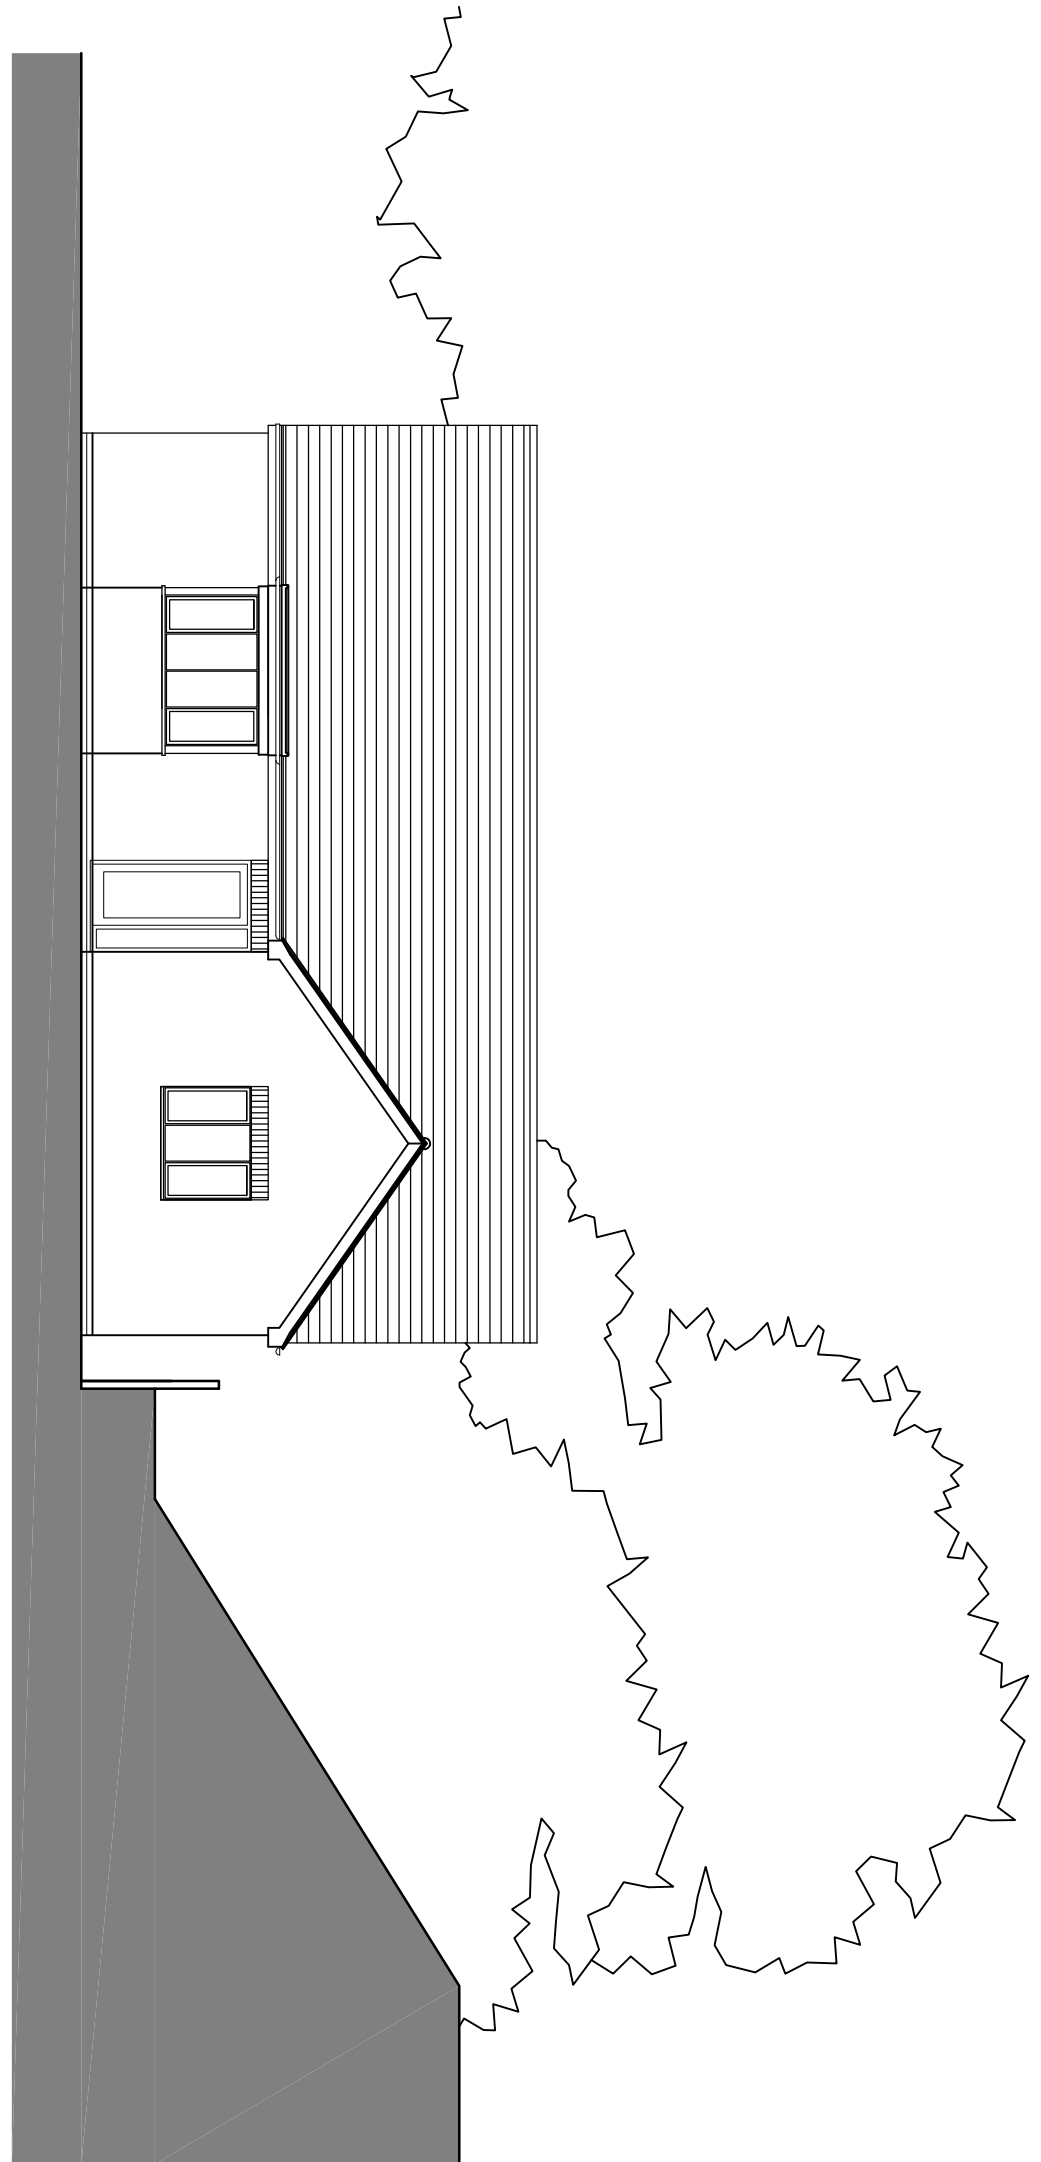


PROPOSED FRONT EAST ELEVATION

© 356 DESIGN LTD
THIS DRAWING IS THE PROPERTY OF 356 DESIGN LTD AND IS
ISSUED ON THE CONDITION THAT IT IS NOT REPRODUCED,
COPIED, EITHER WHOLLY OR IN PART, OR BY ANY MEANS
OR BY ANY MEANS WITHOUT PRIOR WRITTEN CONSENT.
NO DIMENSIONS ARE TO BE SCALED FROM THIS DRAWING. ALL
DIMENSIONS STATED MUST BE CHECKED ON SITE. THE ARCHITECT
WORKS SHALL BE RESPONSIBLE FOR THE ACCURACY OF THE
WORK. BEING PUT IN HAND TOGETHER WITH THE SPECIFICATION,
BILL OF QUANTITIES AND RELATED DRAWINGS.

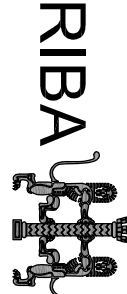


MATERIALS:
Walls - white render
Windows - white upvc
Doors - white upvc
Roof tiles - Grey concrete tiles
Garage door- White metal


Scale 1:200 0 2 5 10 20m

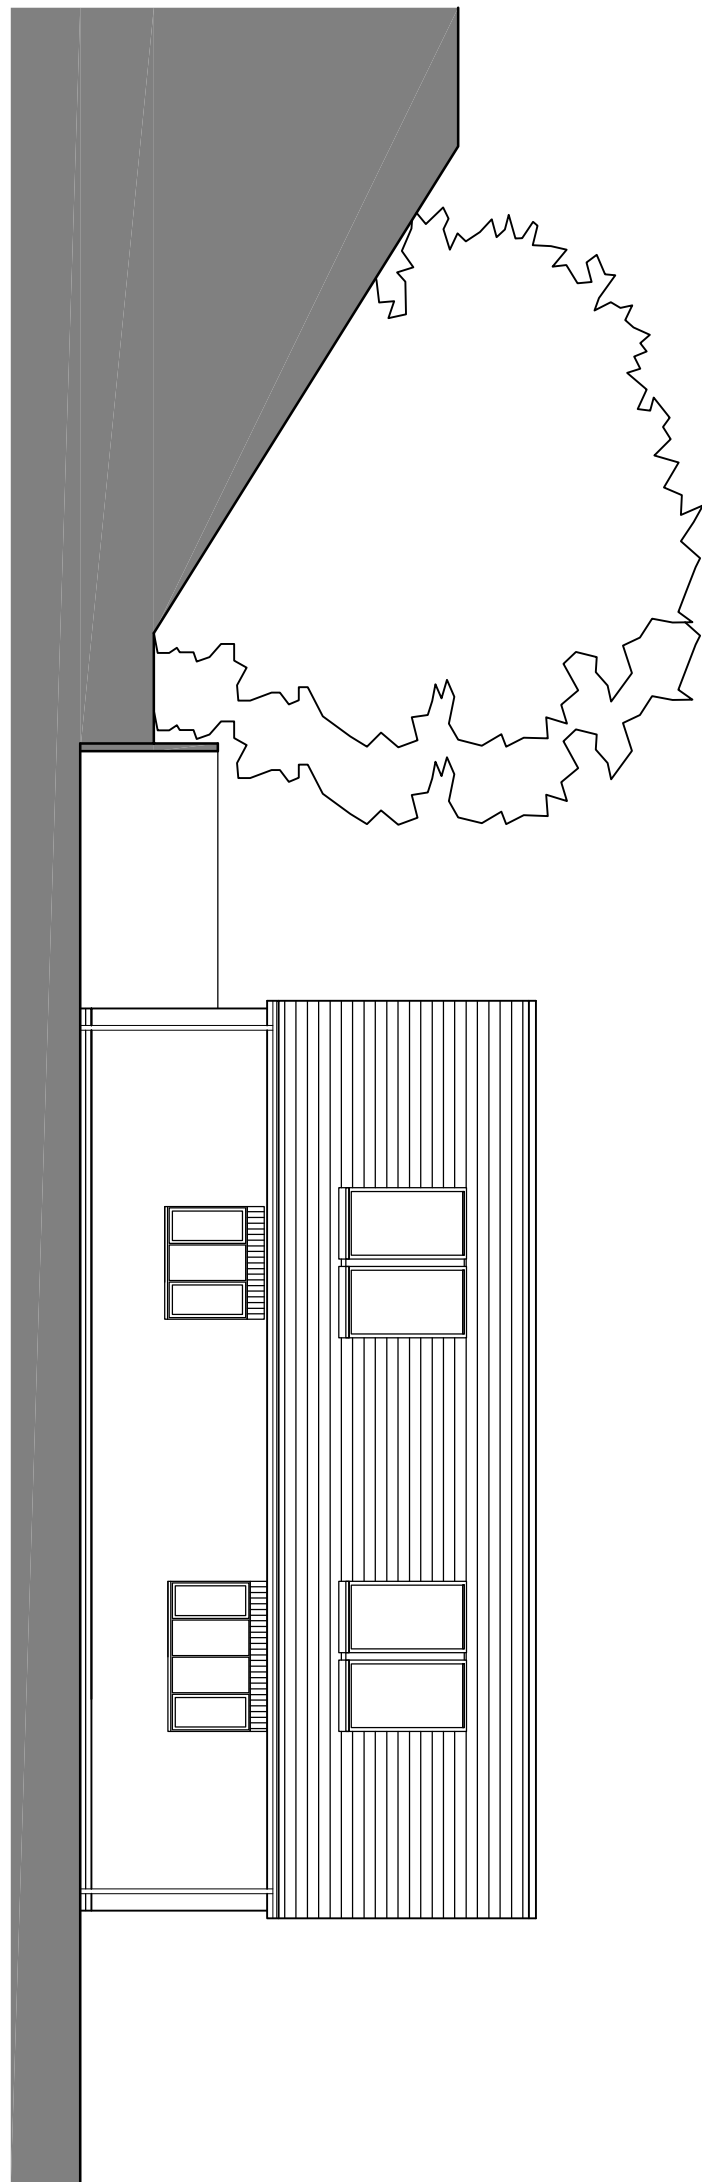

PROPOSED REAR WEST ELEVATION


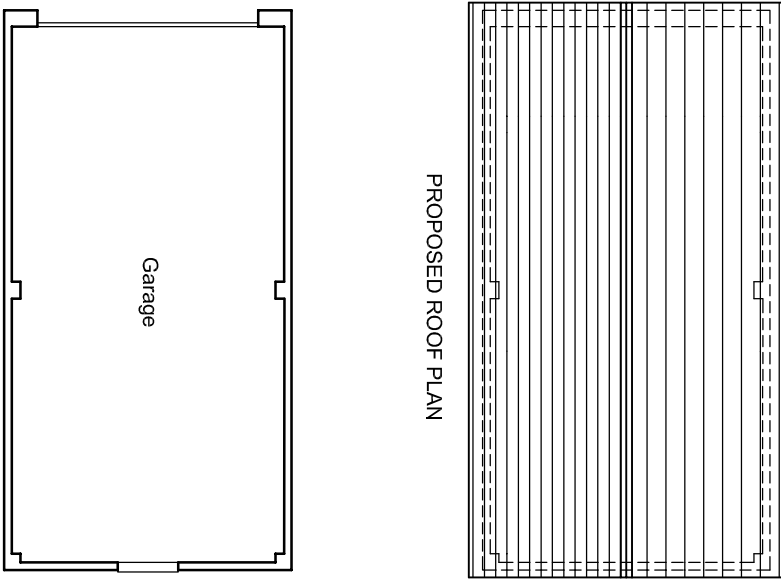


PROPOSED ROOF PLAN

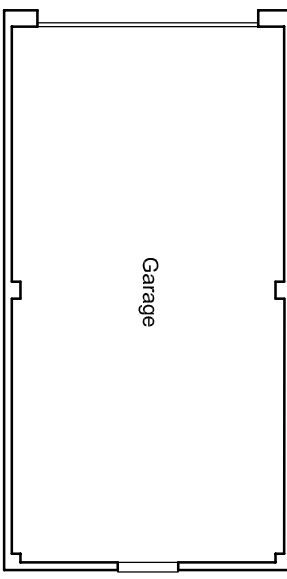


PROPOSED GROUND FLOOR PLAN


Scale 1:200 0 2 5 10 20m

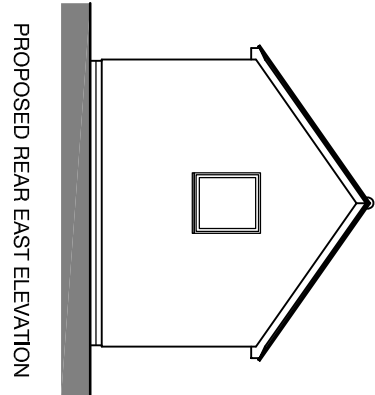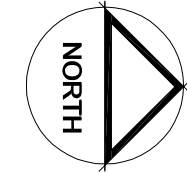


PROPOSED REAR EAST ELEVATION

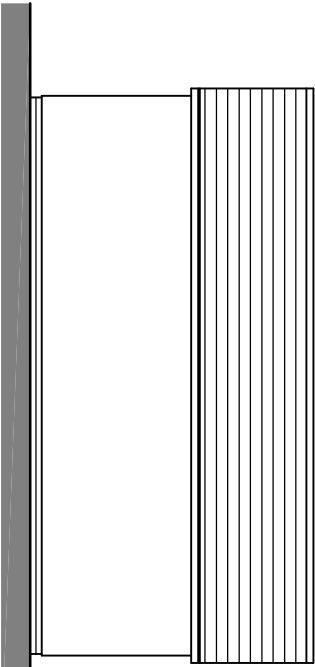

PROPOSED FRONT WEST ELEVATION

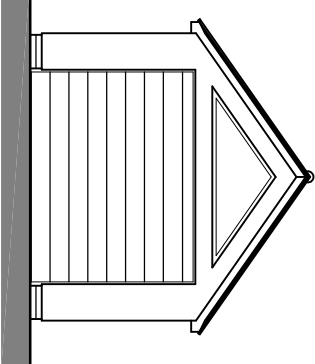


PROPOSED FRONT WEST ELEVATION

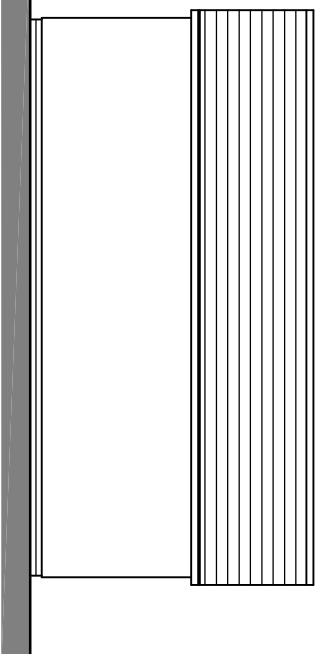


PROPOSED FRONT WEST ELEVATION

Scale 1:100 0 1 2.5 5 10m

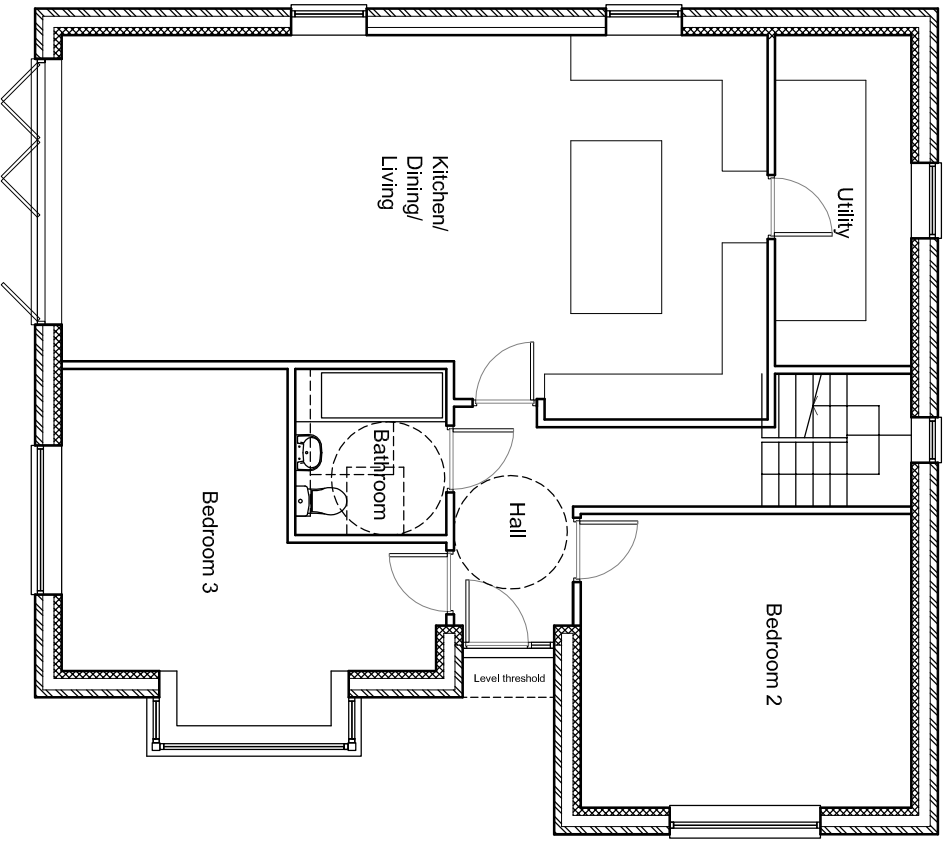

PROPOSED GROUND FLOOR PLAN

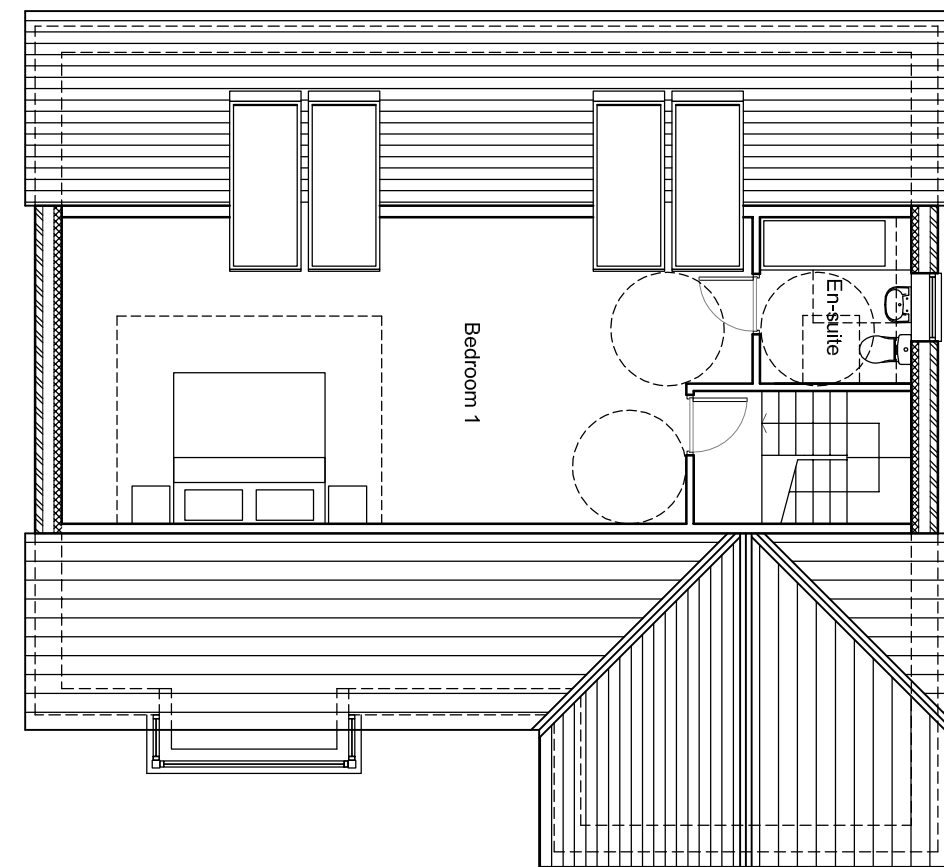

PROPOSED FIRST FLOOR PLAN




PROPOSED ROOF PLAN

Scale 1:100 0 1 2.5 5 10m



SITE PLAN 1:200

Rev Date By Description

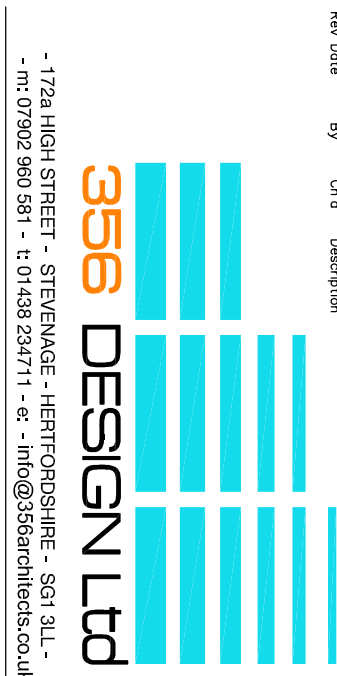

- 172a HIGH STREET - STEVENAGE - HERTFORDSHIRE - SG1 3AL -
- TEL: 01962 860 581 - E: info@356design.co.uk

CLIENT:

Mr M. Brookes - 11 Station road,
Baldock, Herts. SG7 5BU

PROJECT:

Proposed New 3 Bed Bungalow

TITLE:

Proposed Site Plan
Plans & Elevations

SCALE:	DATE:	DRAWN BY:	CHECKED:
1:100@A1	Mar 22	DRW	
PROJ. NO:	DWG. NO:	REV:	
2111	P 007	E	