



UPRN: 10070043638

HMLR Title No: HD519755

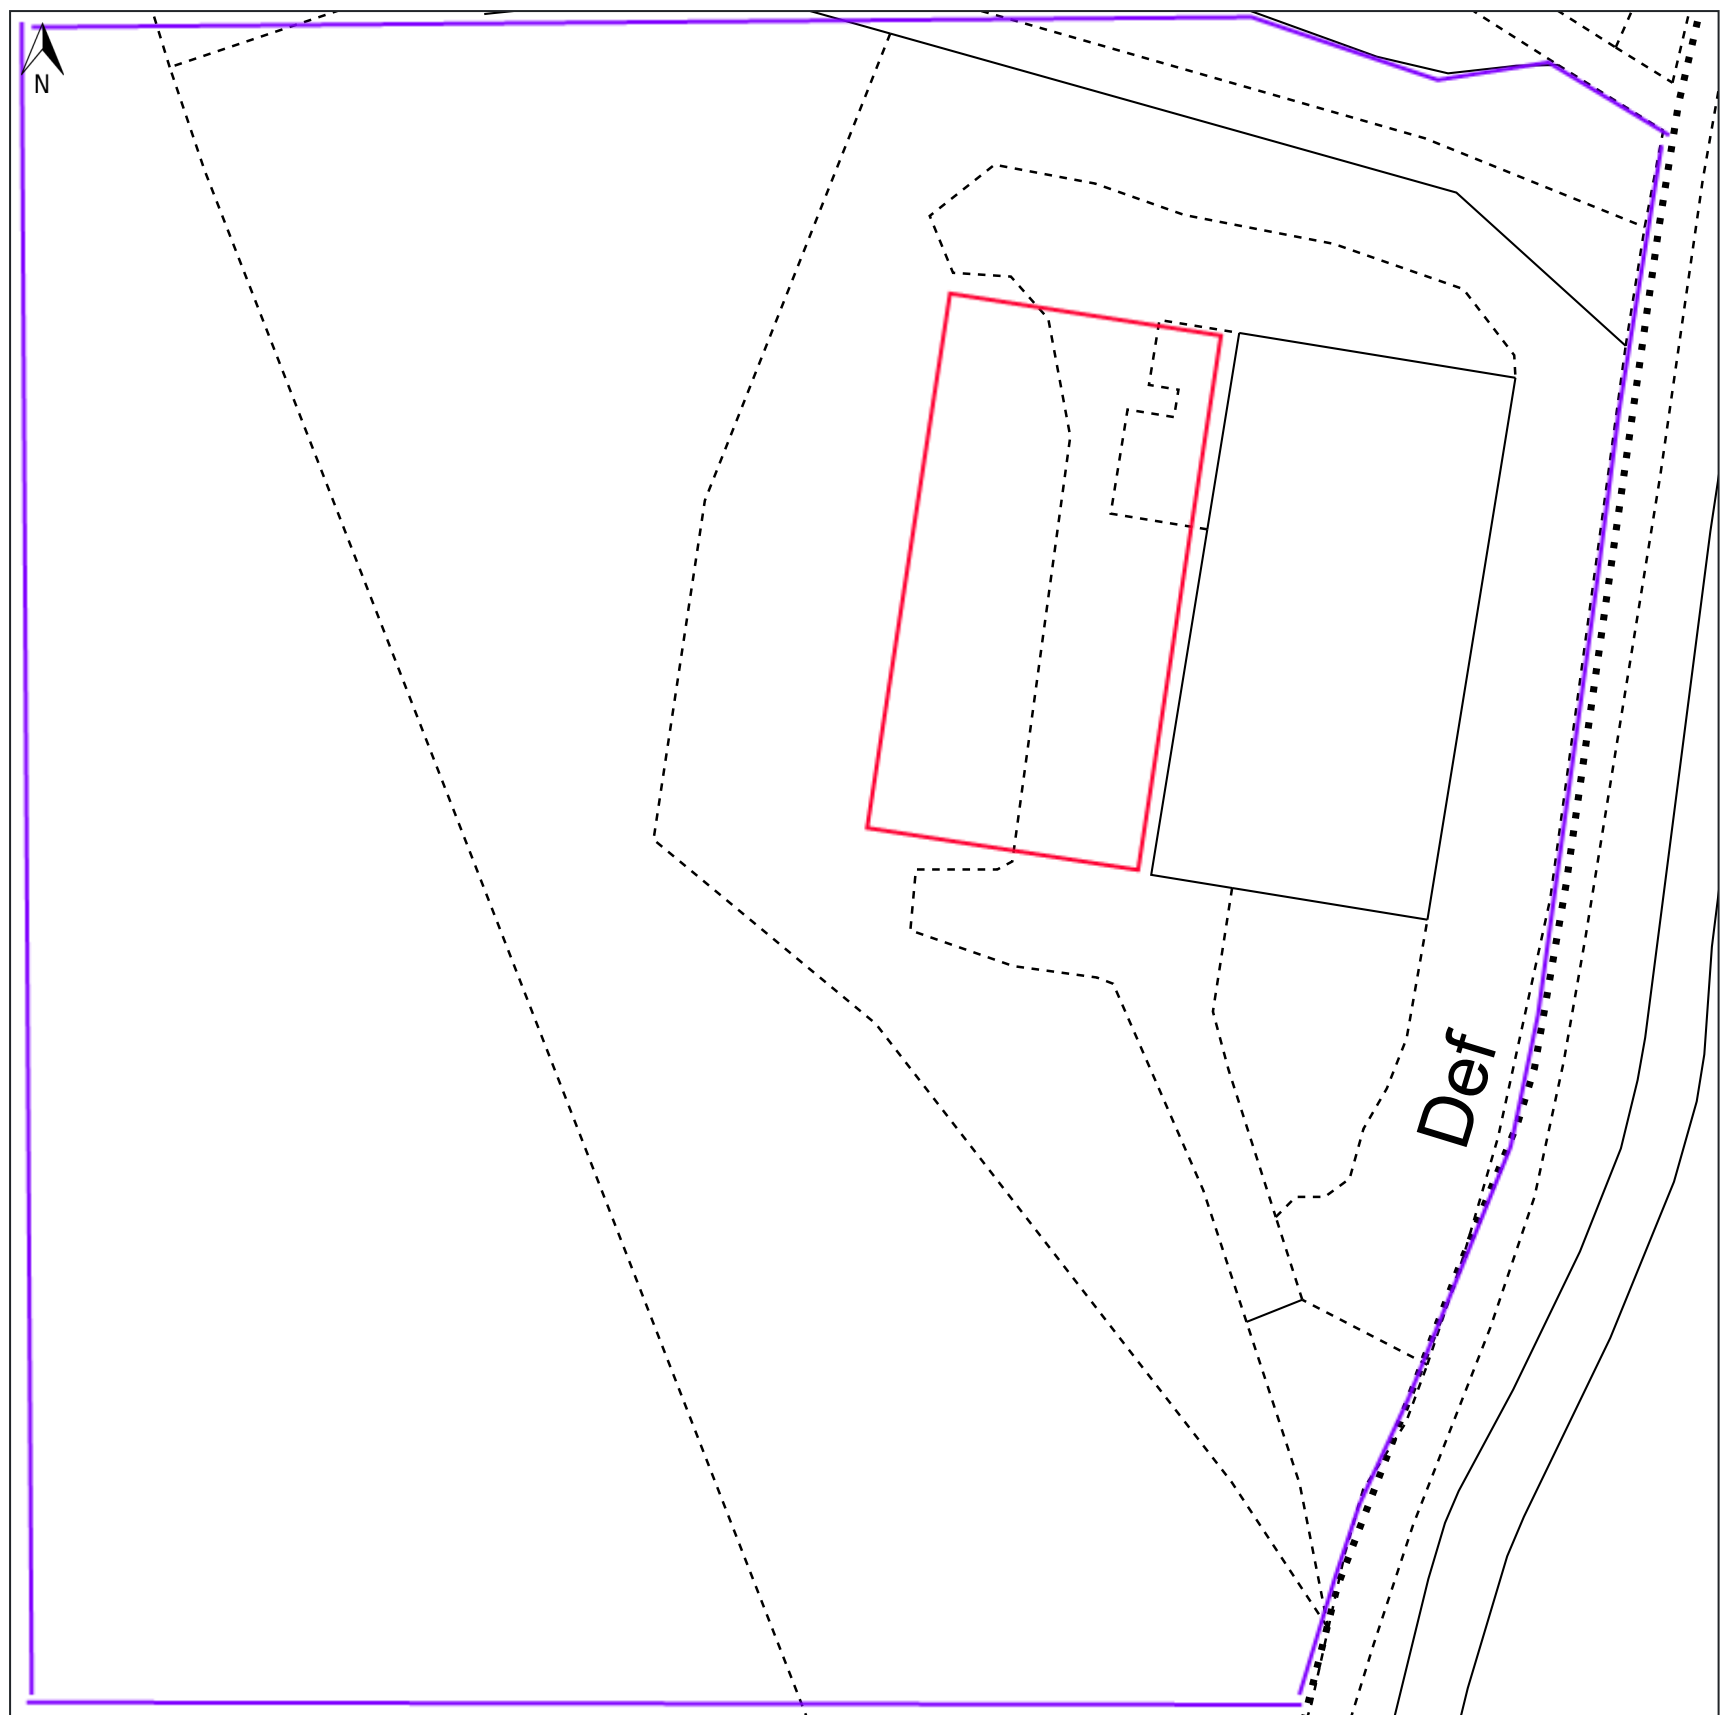

© Crown copyright and database rights, 2025. Ordnance Survey AC0000808122 Created using Plans by Emapsite

 

Scale: 1:500

Paper Size: A3

Notes:

Drapers Farm 02
Agricultural Barn site plan