




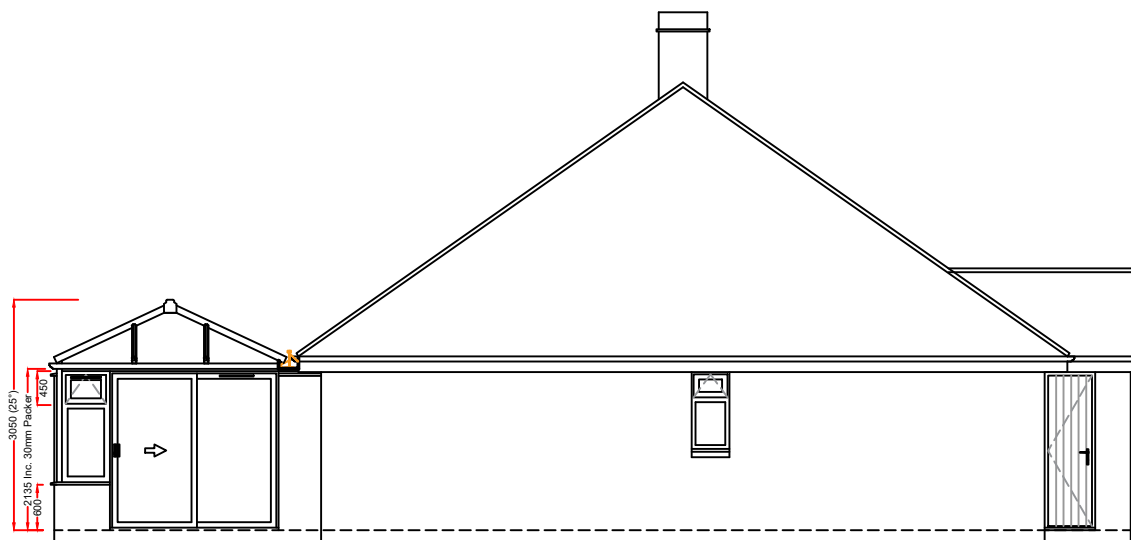


LEFT HAND SIDE ELEVATION

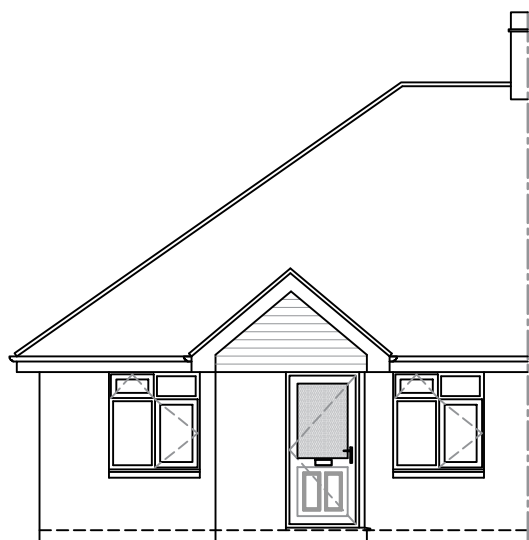



FRONT ELEVATION

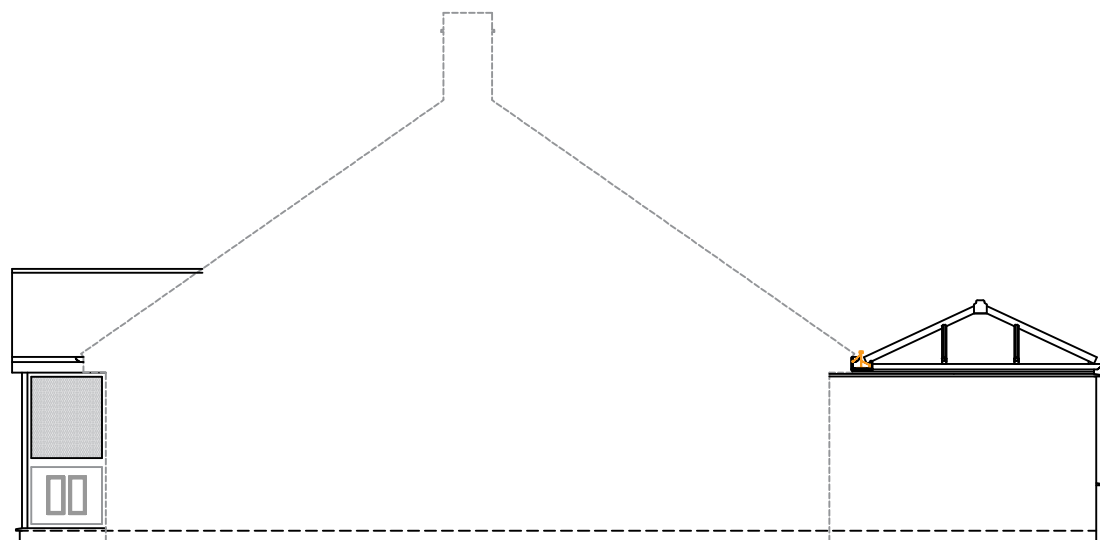

RIGHT HAND SIDE ELEVATION

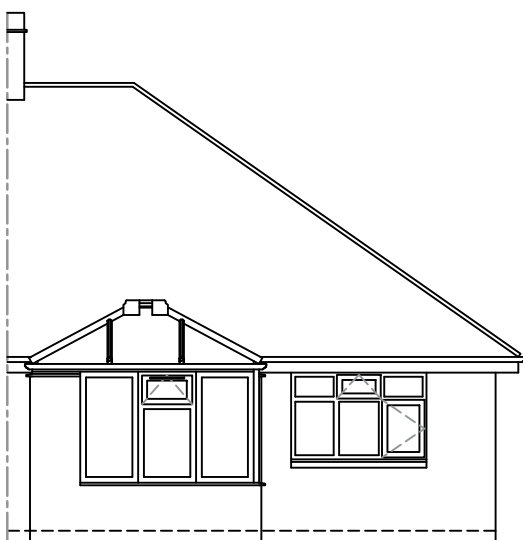

REAR ELEVATION

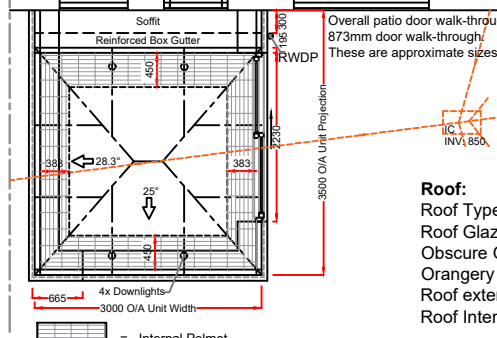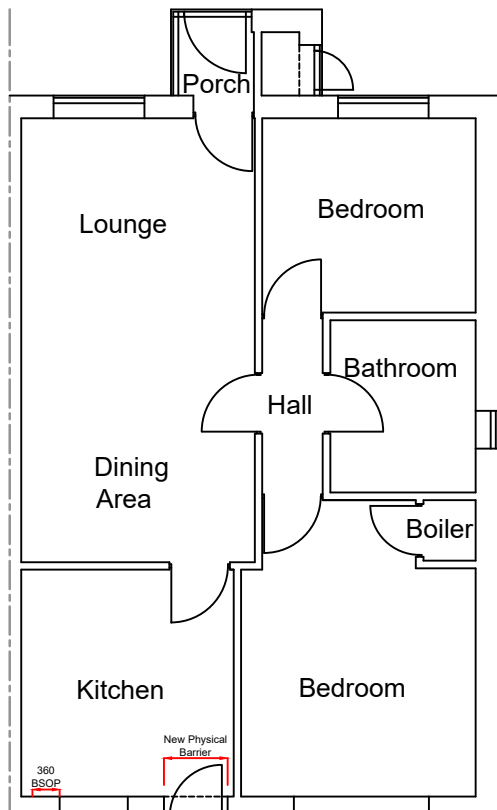


Plan

Roof:
Roof Type: **Aluminium Rafter with PVCu Capping**
Roof Glazing: Solaroof Glass
Obscure Glass: **N/A**
Orangery Type: Anglian Pelmet
Roof external colour: **WHITE**
Roof internal colour: **WHITE**

Frames/Doors:
Frame type: **High Impact PVCu Mainframe**
External Colour : **WHITE**
Internal Colour : **WHITE**

Notes:
All glazing to be toughened glass.
Trickle vents are 4000m2 where shown (frames).
Trickle vents are 5000m2 where shown (patio door).
Reinforced box gutter required.
Any drawings or plans depicted make no allowance for the provision of any tie bars within the roof of the proposed Living space. This can only be determined once the roof is put into manufacture.
Physical barrier to be removed by Anglian and existing Lintel to remain.
New physical barrier by Anglian.
These drawings are the property of Anglian Home Improvements and must not be used, distributed, loaned or copied without the express permission of Anglian Home Improvements.
All dimensions are in millimetres (mm) unless noted otherwise.
Do not use for base laying purposes
Produced on A3 paper

 

 TELEPHONE: 0800 093 3015 V04 September 2024		
Drawing title: Proposed Plan and Elevations		
Contract No. : 900/17913		Page 2 of 2
Proposed: PVCu Orangery At: 17 WHITECHURCH GARDENS LETCWORTH GARDEN CITY HERTFORDSHIRE SG6 2AU		
Drawers initials: PN	Scale : 1:100	Date: 05/03/26