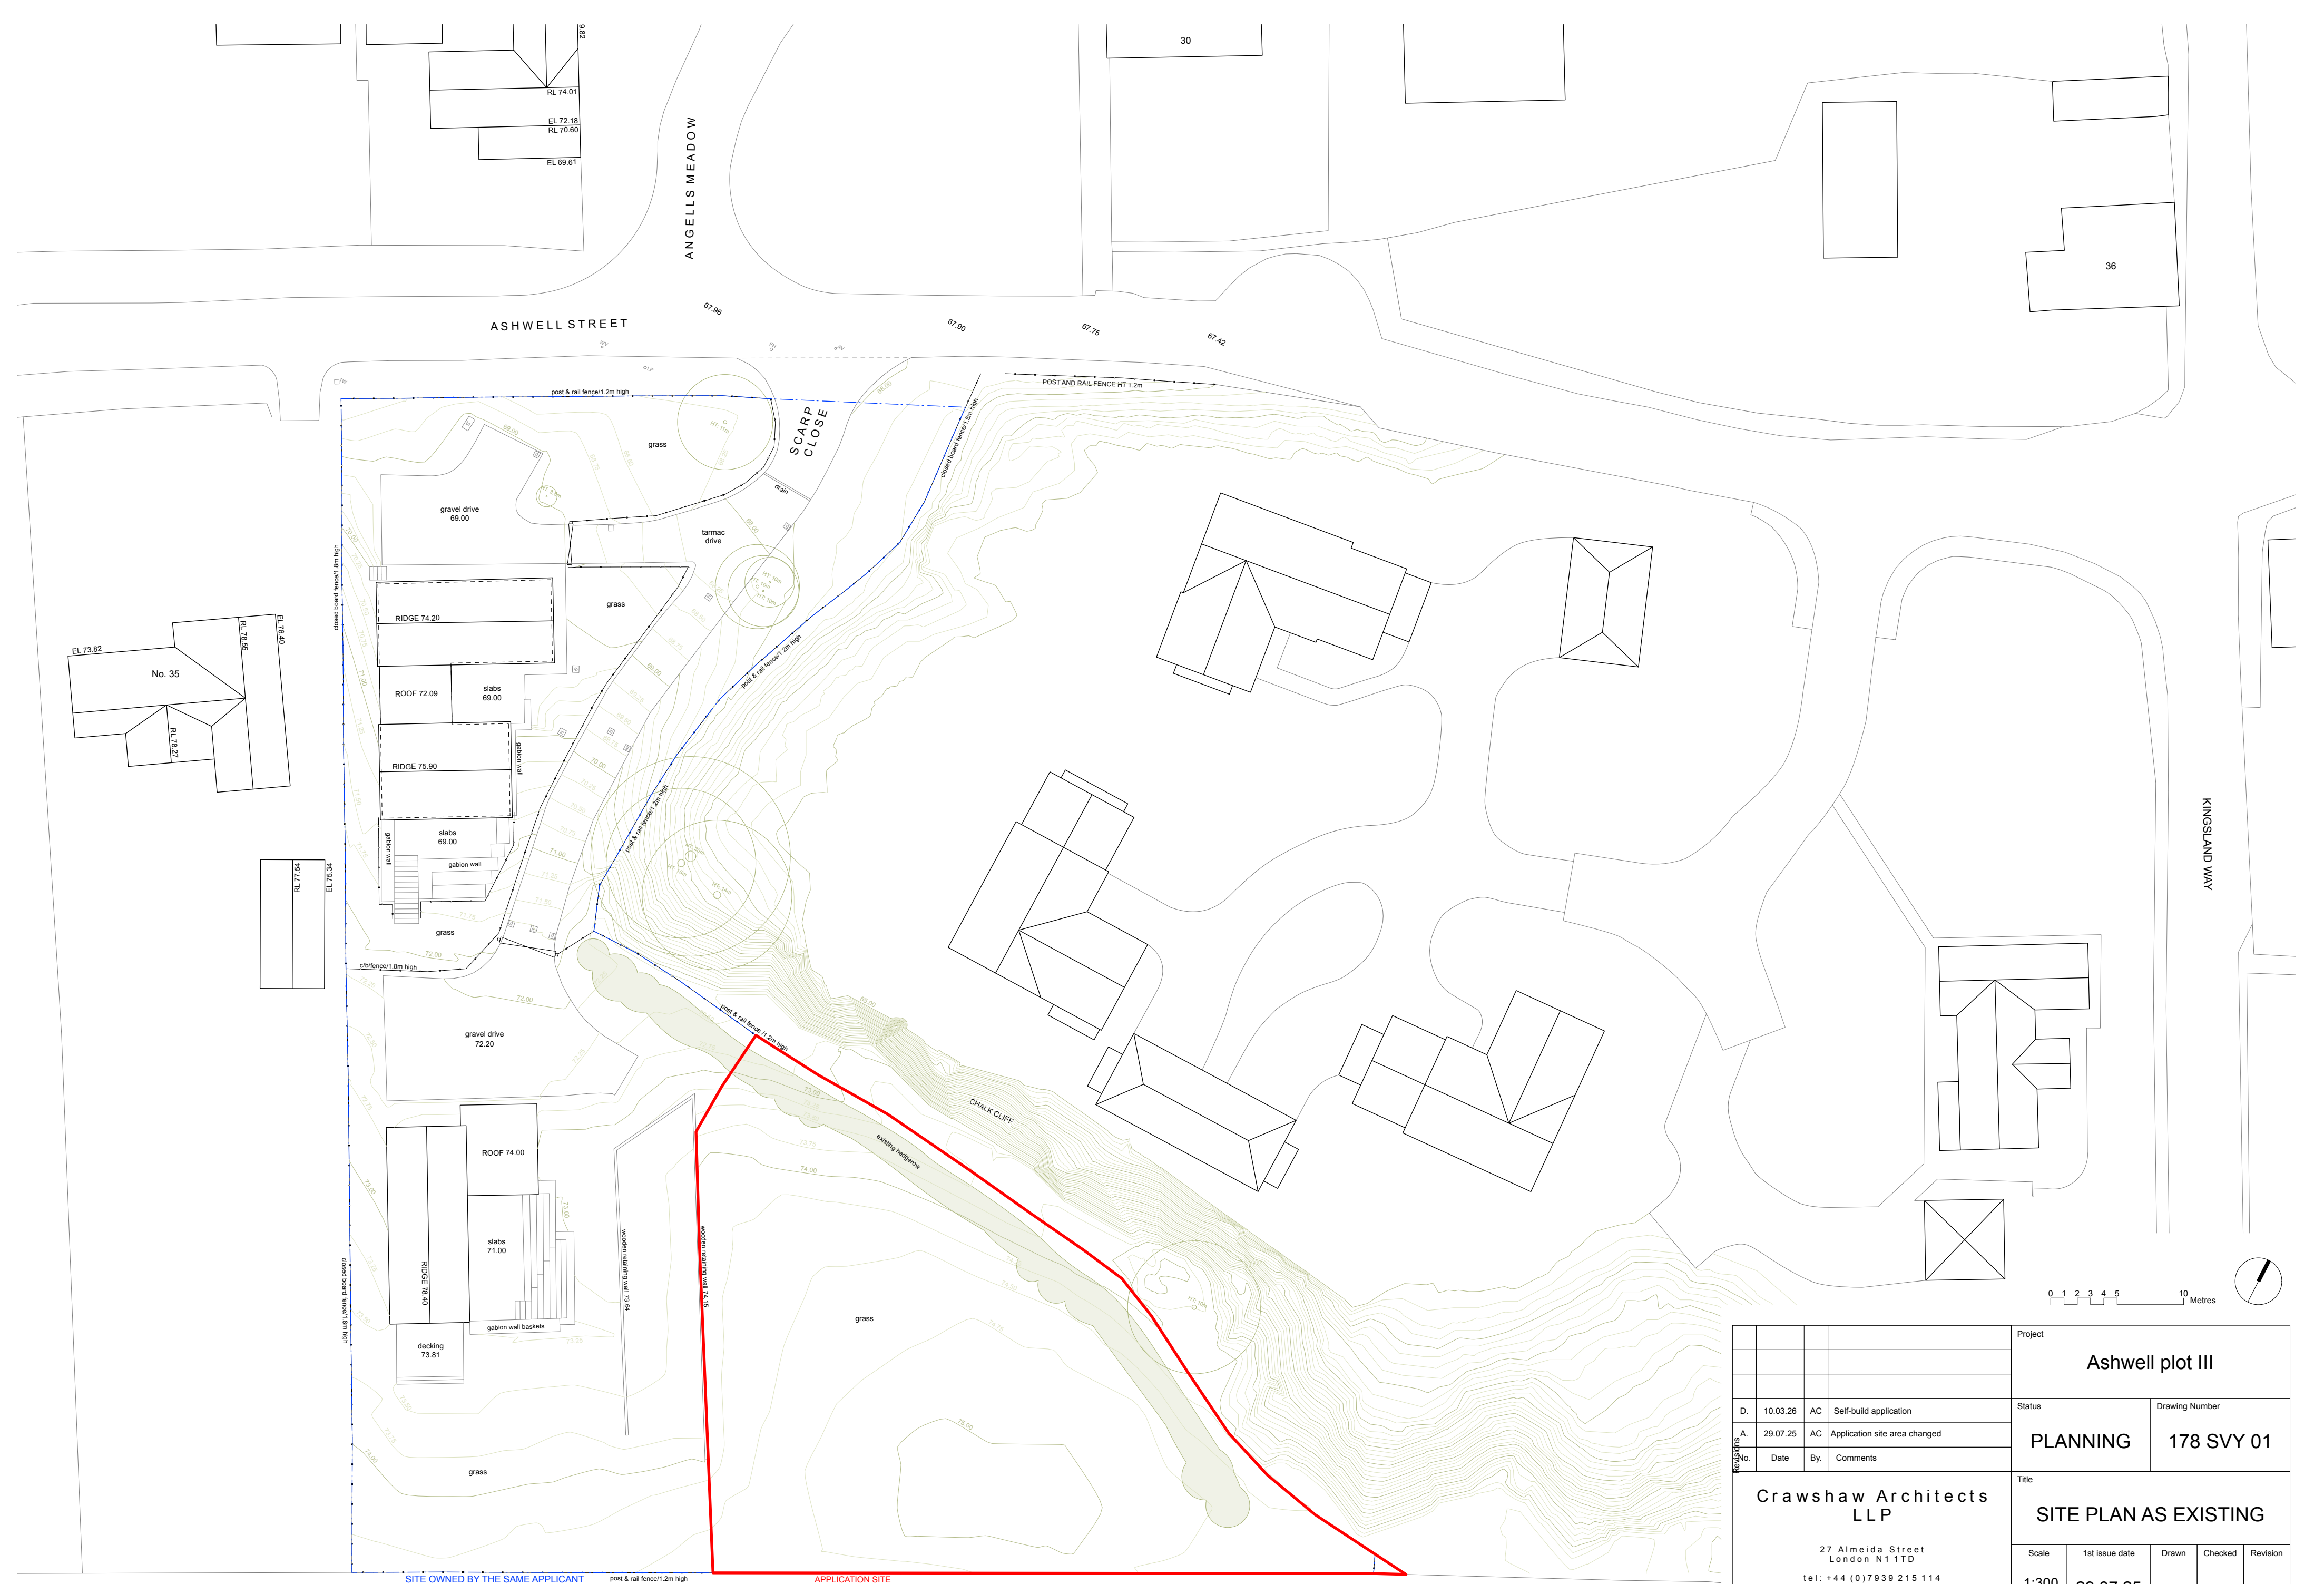


				Project					
				Ashwell plot III					
				Status		Drawing Number			
Revisions	D.	10.03.26	AC	Self-build application		PLANNING	178 SVY 01		
	A.	29.07.25	AC	Application site area changed					
	No.	Date	By.	Comments					
Crawshaw Architects LLP 27 Almeida Street London N1 1TD tel: +44 (0)7939 215 114				Title					
				SITE PLAN AS EXISTING					
				Scale	1st issue date	Drawn	Checked	Revision	
				1:300 @ A2	29.07.25	AC	AC	D	