



Drawn by: Ken Bowden
Page: 1 of 2

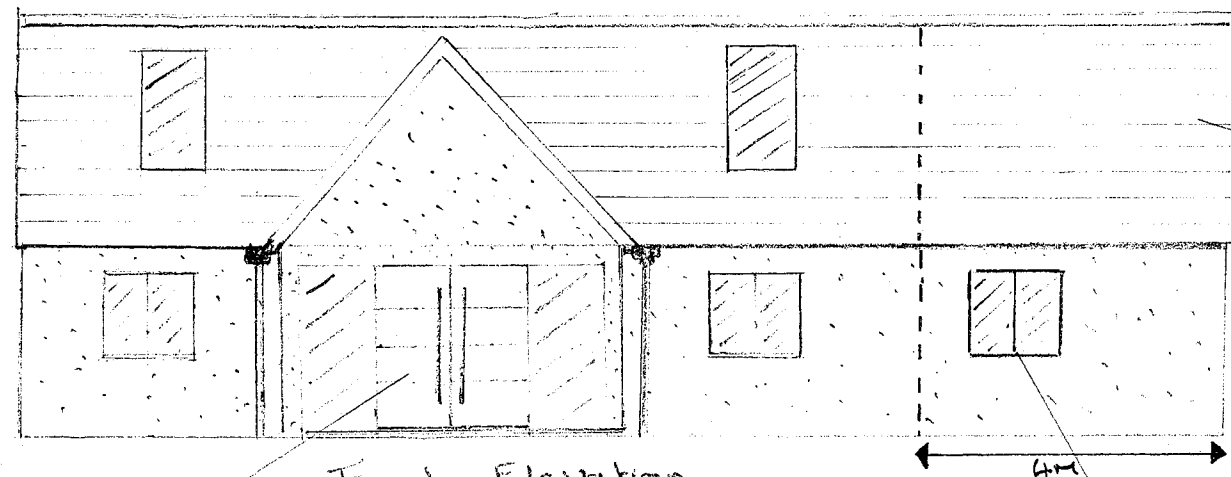


Black Front double doors to match windows.


Natural Slate Tile 500 x 300mm Roofing

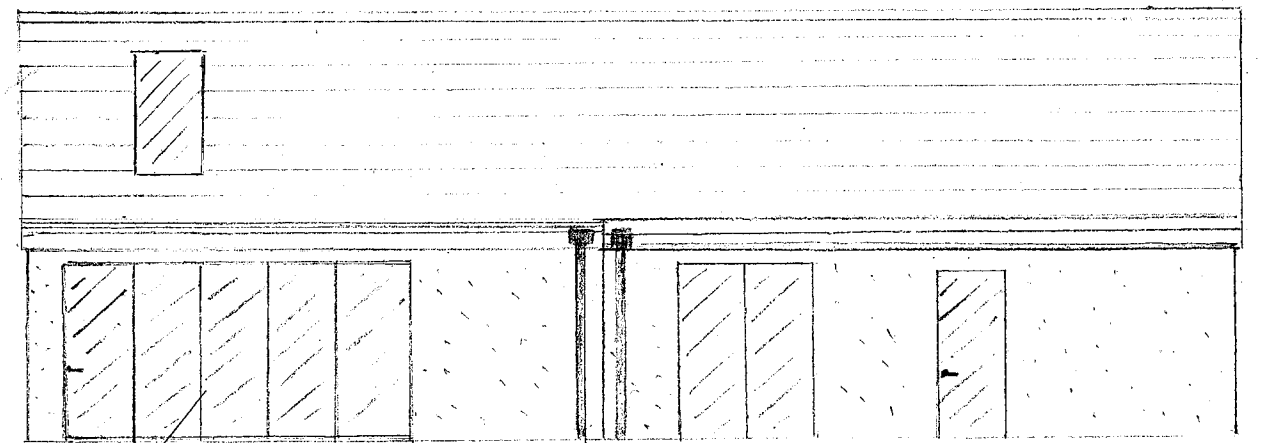


Black Aluminium Bifolding doors

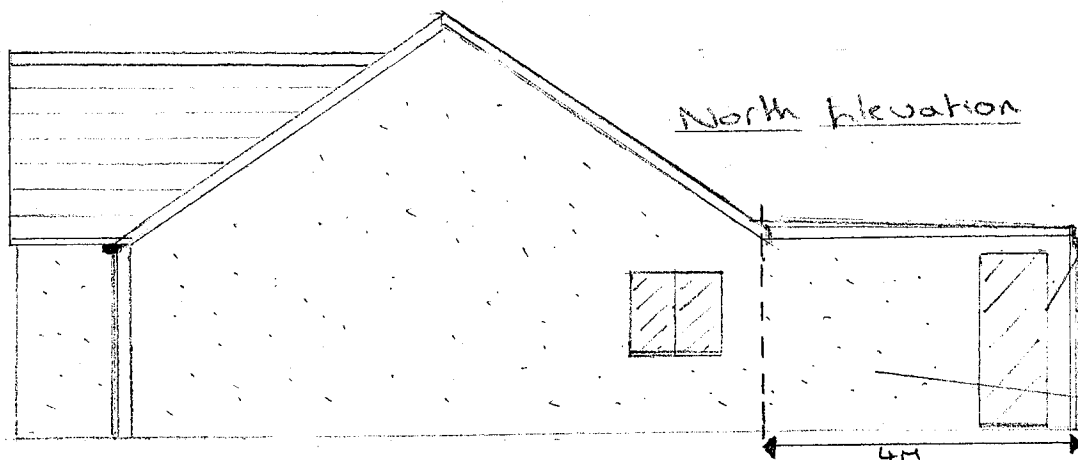

Black Aluminium Windows

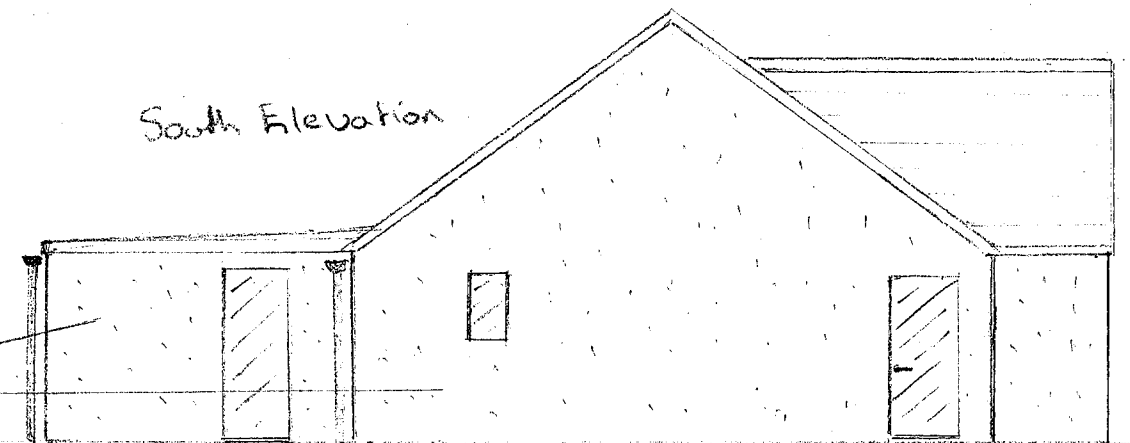

Heritage White Monocouche Render to all elevations

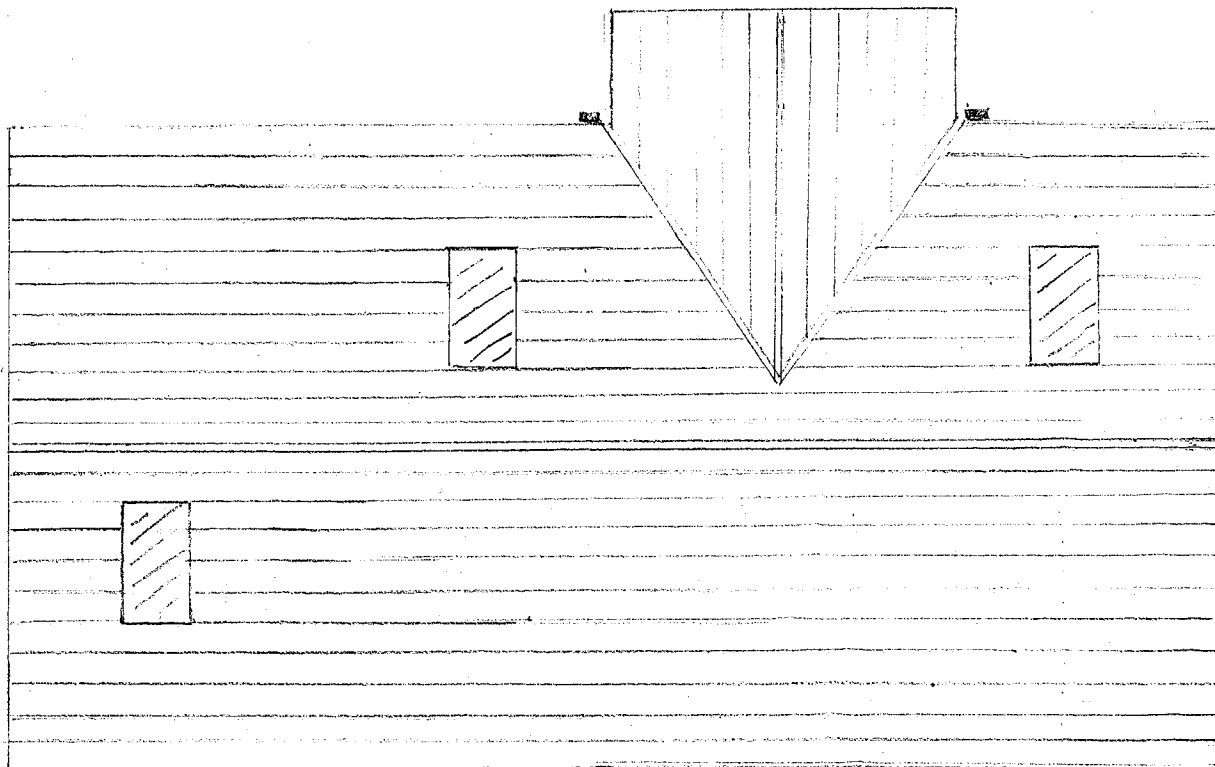


Flat Roofing

Roof Elevation

Scale 1:100

0 1 2 3 4 5 6 7 8 9 10m

Ground Floor Plan

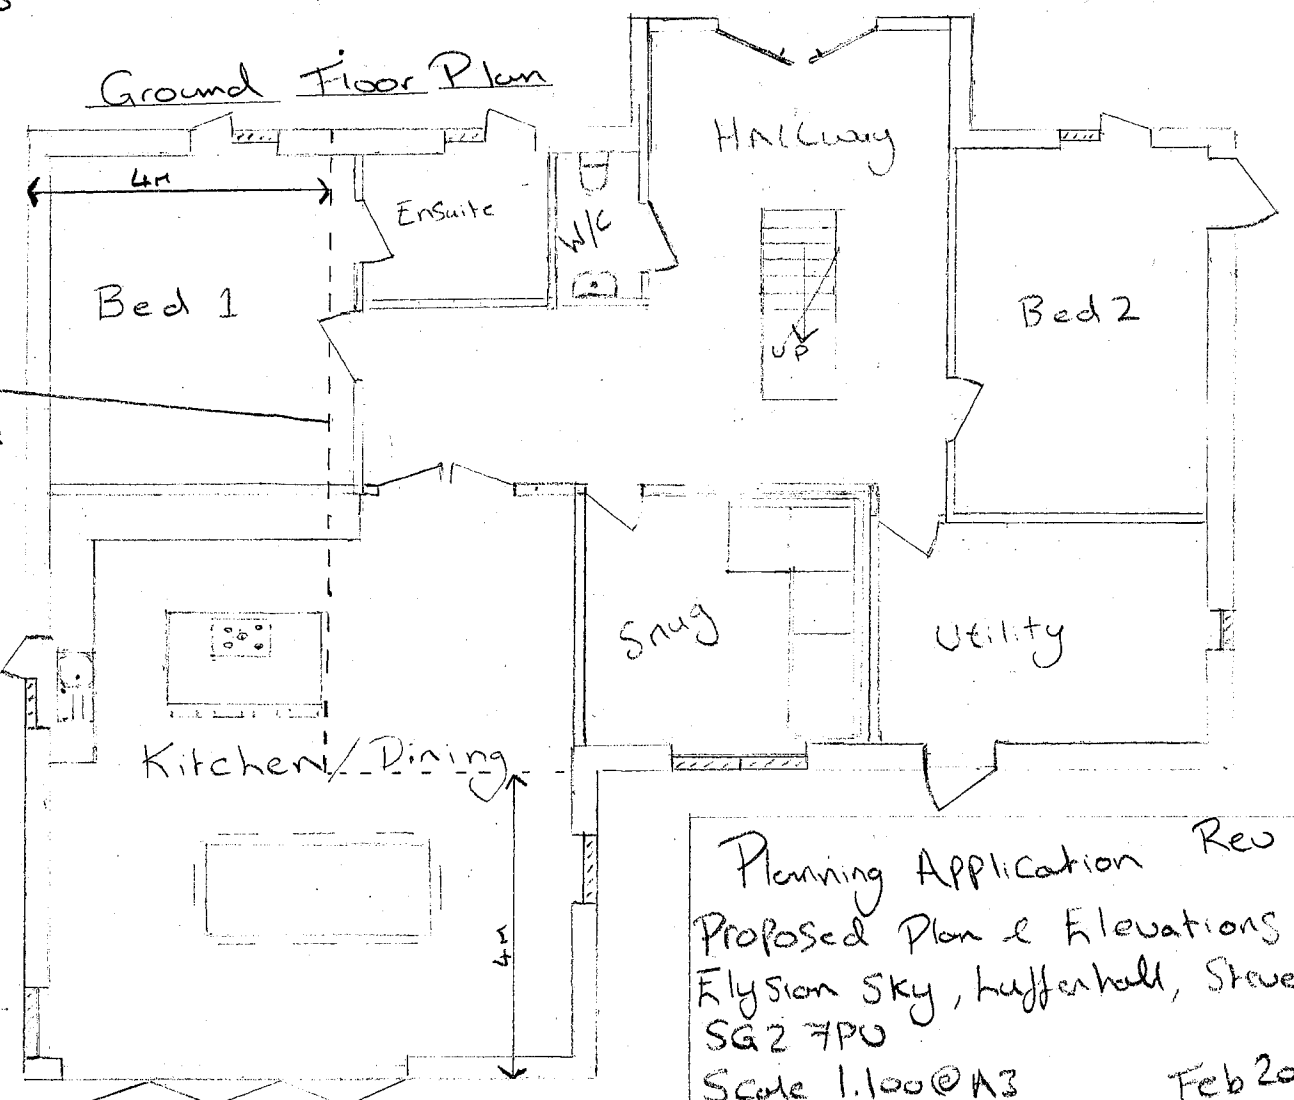

New extension line formerly approved Application No 81/00813/1

Planning Application Rev 1
Proposed Plan & Elevations at
Elyson Sky, Hutterhill, Stevenage
SG2 7PU
Scale 1:100 @ A3
Feb 2026