




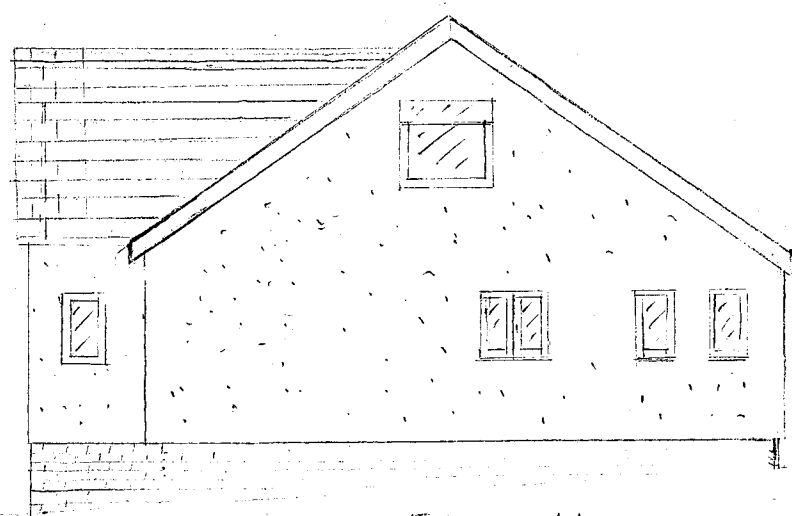

North Elevation

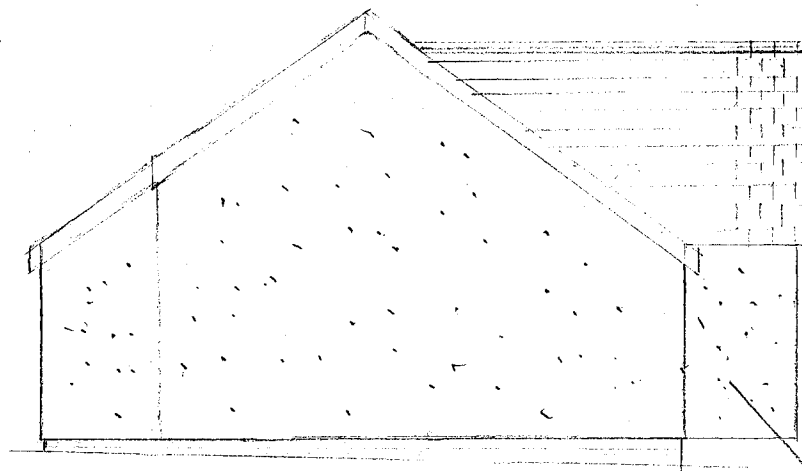


South Elevation

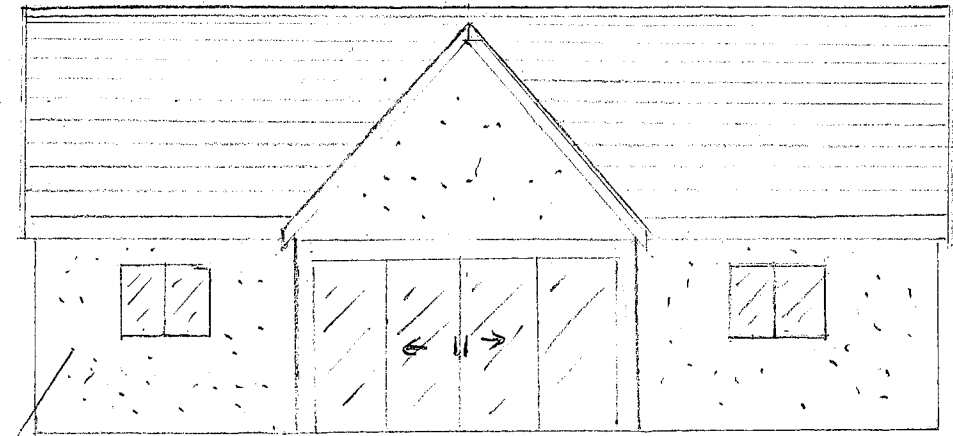


Front Elevation

External walls are
Rendered Mesh onto
4x2 timber Joists.
Colour: White.

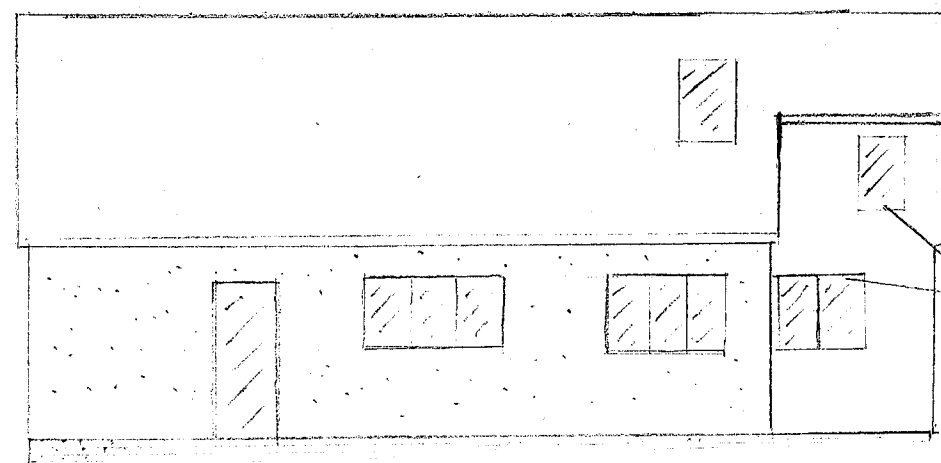

Rear Elevation


Aluminium
Windows

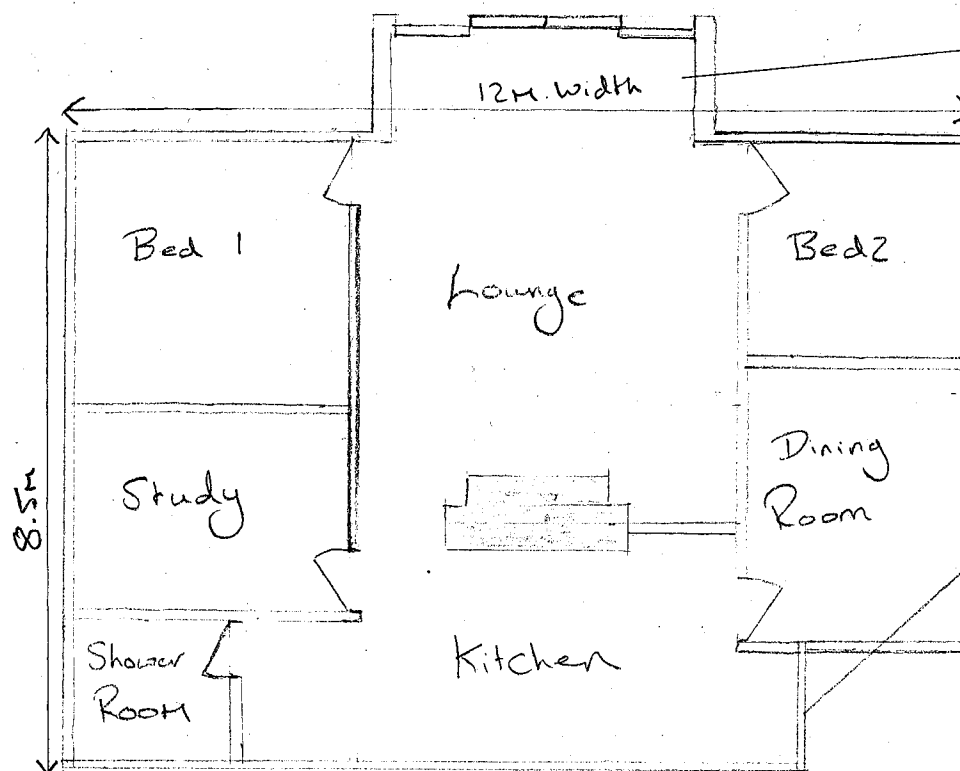

Grand Floor Plan

Existing
Front New Extension Brick
Constructed as Planning Application
Formerly known as Wycherley
Croft Ref No 81/00813/1
Date 1981. May

Existing External walls
are Timber Structure with a
Plasterboard internal skin and
a External Mesh Render.

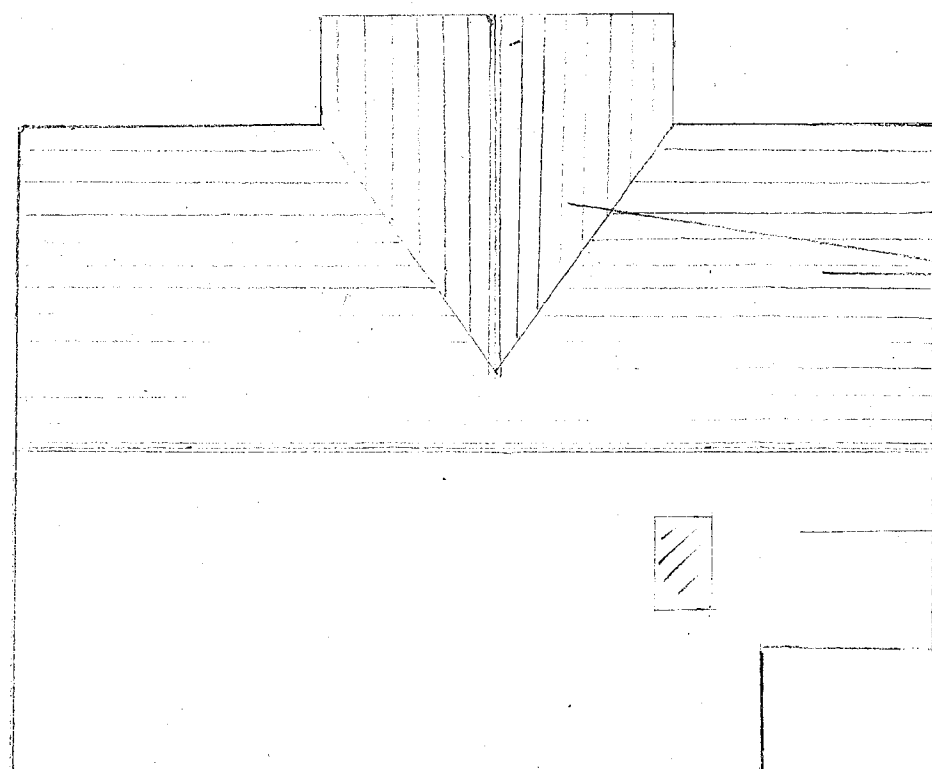

Roof Elevation

Front Roof
Slate tiled

Rear Roof
Covered with
Black Plastic.

0 1 2 3 4 5 6 7 8 9 10m

Scale 1:100

RetroSpective

Planning Application
Pre-Existing Plan & Elevations
at Elysian Sky, Luffenhall,
Stevenage, SG2 7PU

Drawn By: Ron Bowden

Scale 1:100 @ A3

Date: Feb 2026.