



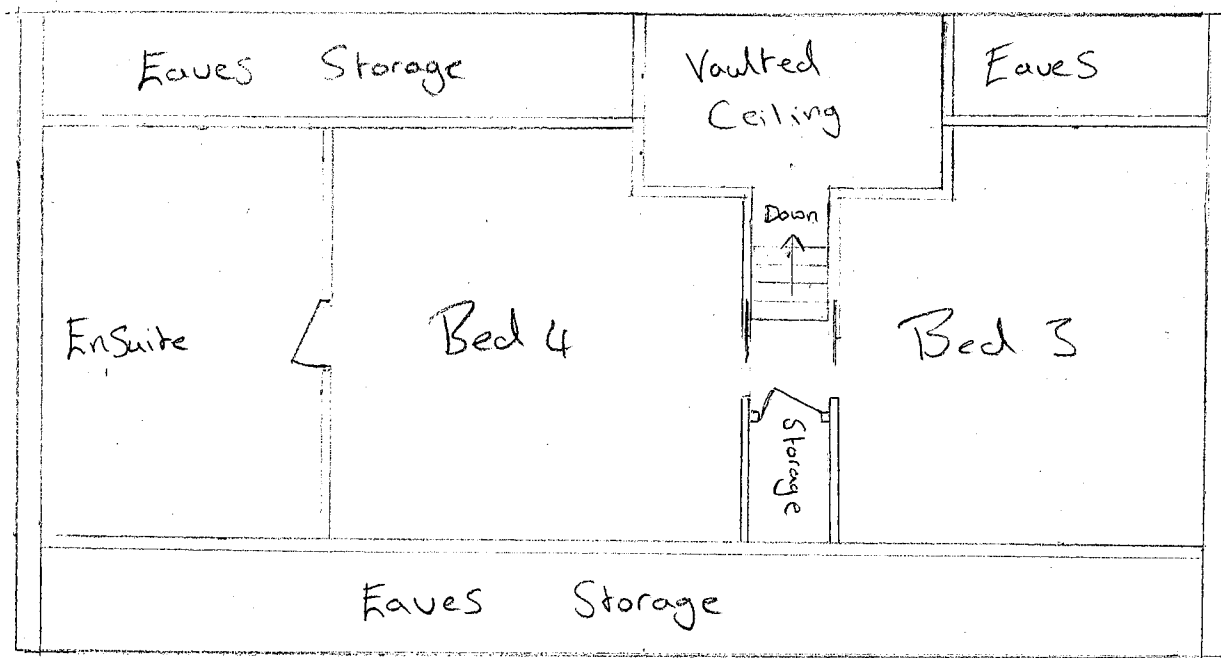


Scale: 1:100 @ A3

First floor Plan

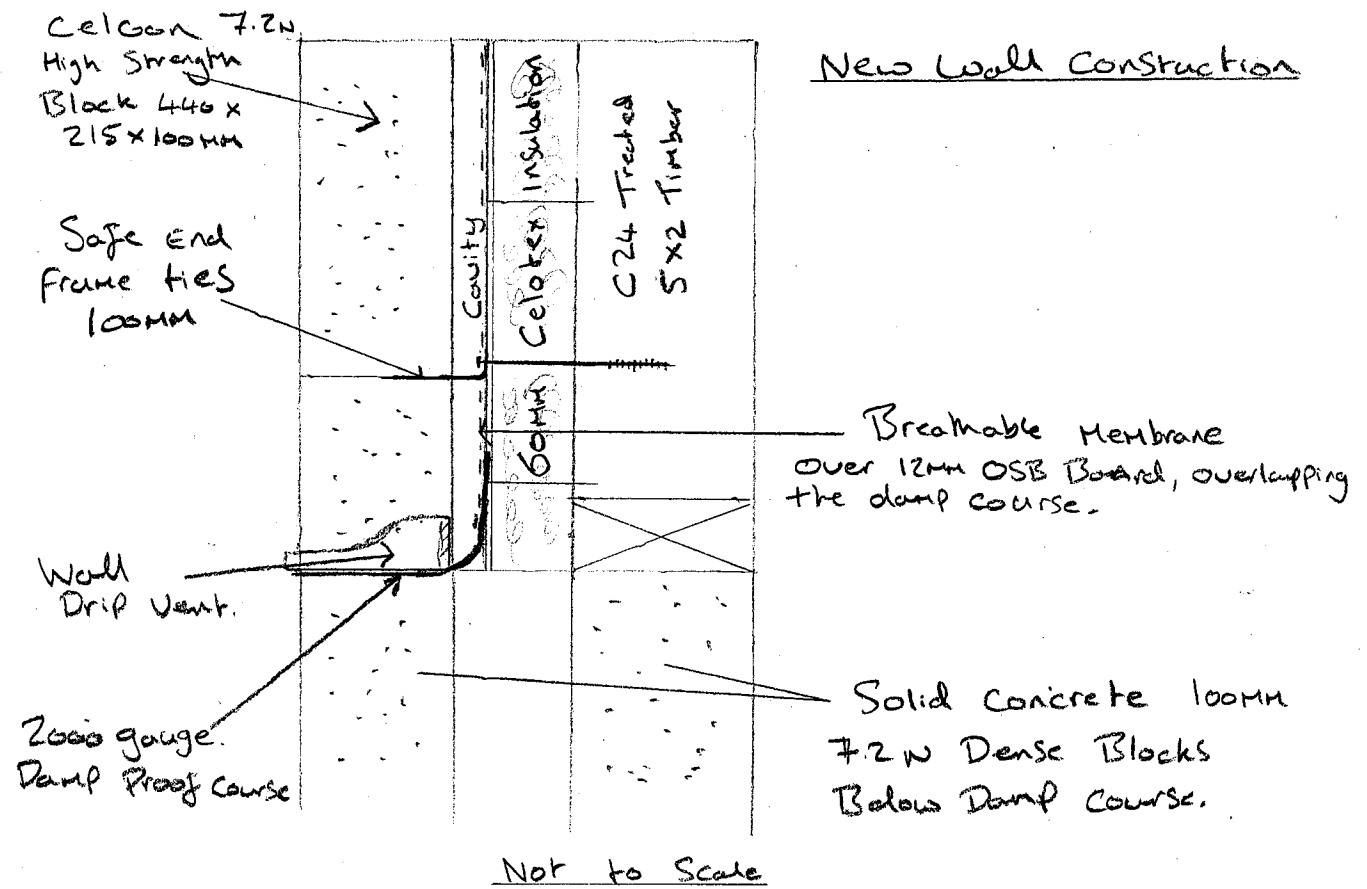

New Wall Construction

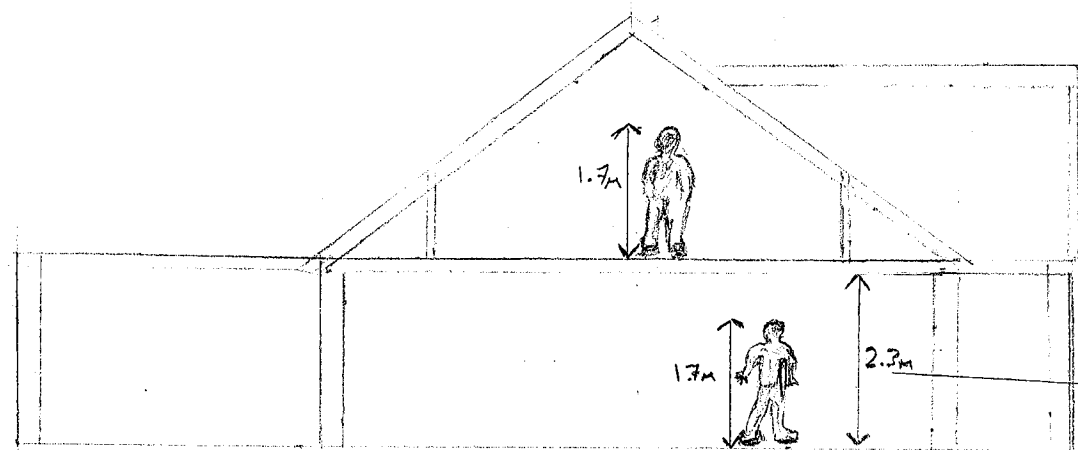


Side Elevation layout.


Scale 1:100 @ A3

Internal ceiling height.

Retrospective
Planning Application
Proposed First Floor Plan, Block plan
and Side Elevation layout.
Elysian Sky, Hutfenhall, Stevenage
SG2 7PU
Scale: Noted by drawing
Feb 2026.

 


Scale 1:250

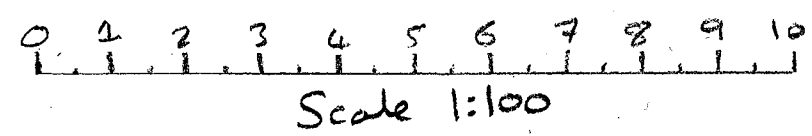

Scale 1:100

Drawn by: Ron Bowden
Page: 2 of 2.

- Legend
- = Existing Property
 - = Passed New Extension Area
 - = Garden Area
 - = Driveway
 - = Existing out Buildings

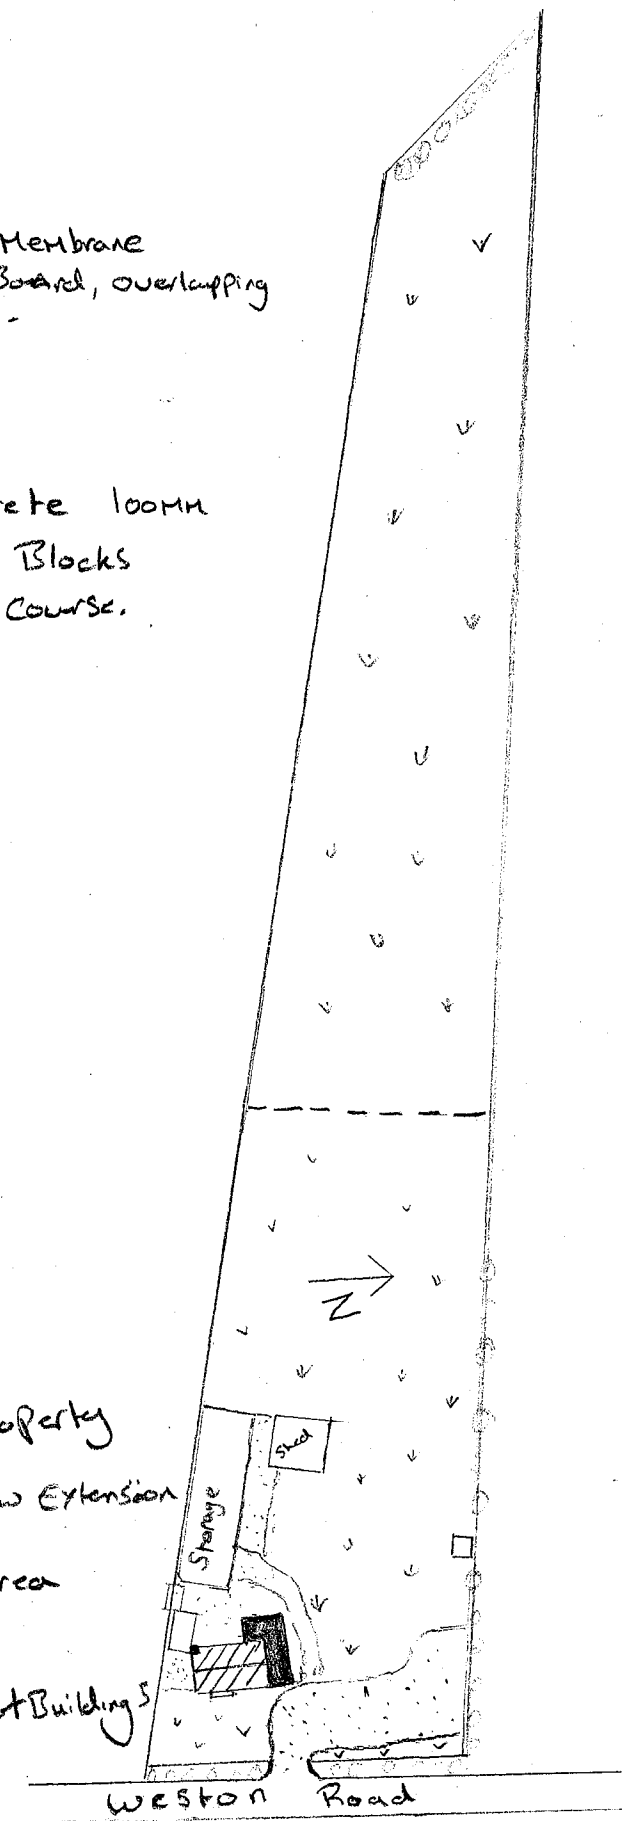

Block Plan 1:1250 @ A3
Scale