

M 1:100
0 1 2 3 4 5 6 7 8 9 10 [m]



M 1:50
0 0,5 1,0 1,5 2,0 2,5 3,0 3,5 4,0 4,5 5,0 [m]

Key Plan


- Site Boundary
- Face Brick
- Roof Tiles
- Resin Flat Roof
- New Opening

Materials


- Walls**
Existing face brick with brick headers
Proposed brick header
- Roof**
Existing dark brown plain tile & resin flat roof
- Windows**
Existing white UPVc windows
- Doors**
Existing white & dark brown UPVc doors
Proposed dark brown UPVc door
- Boundary**
New side access gate

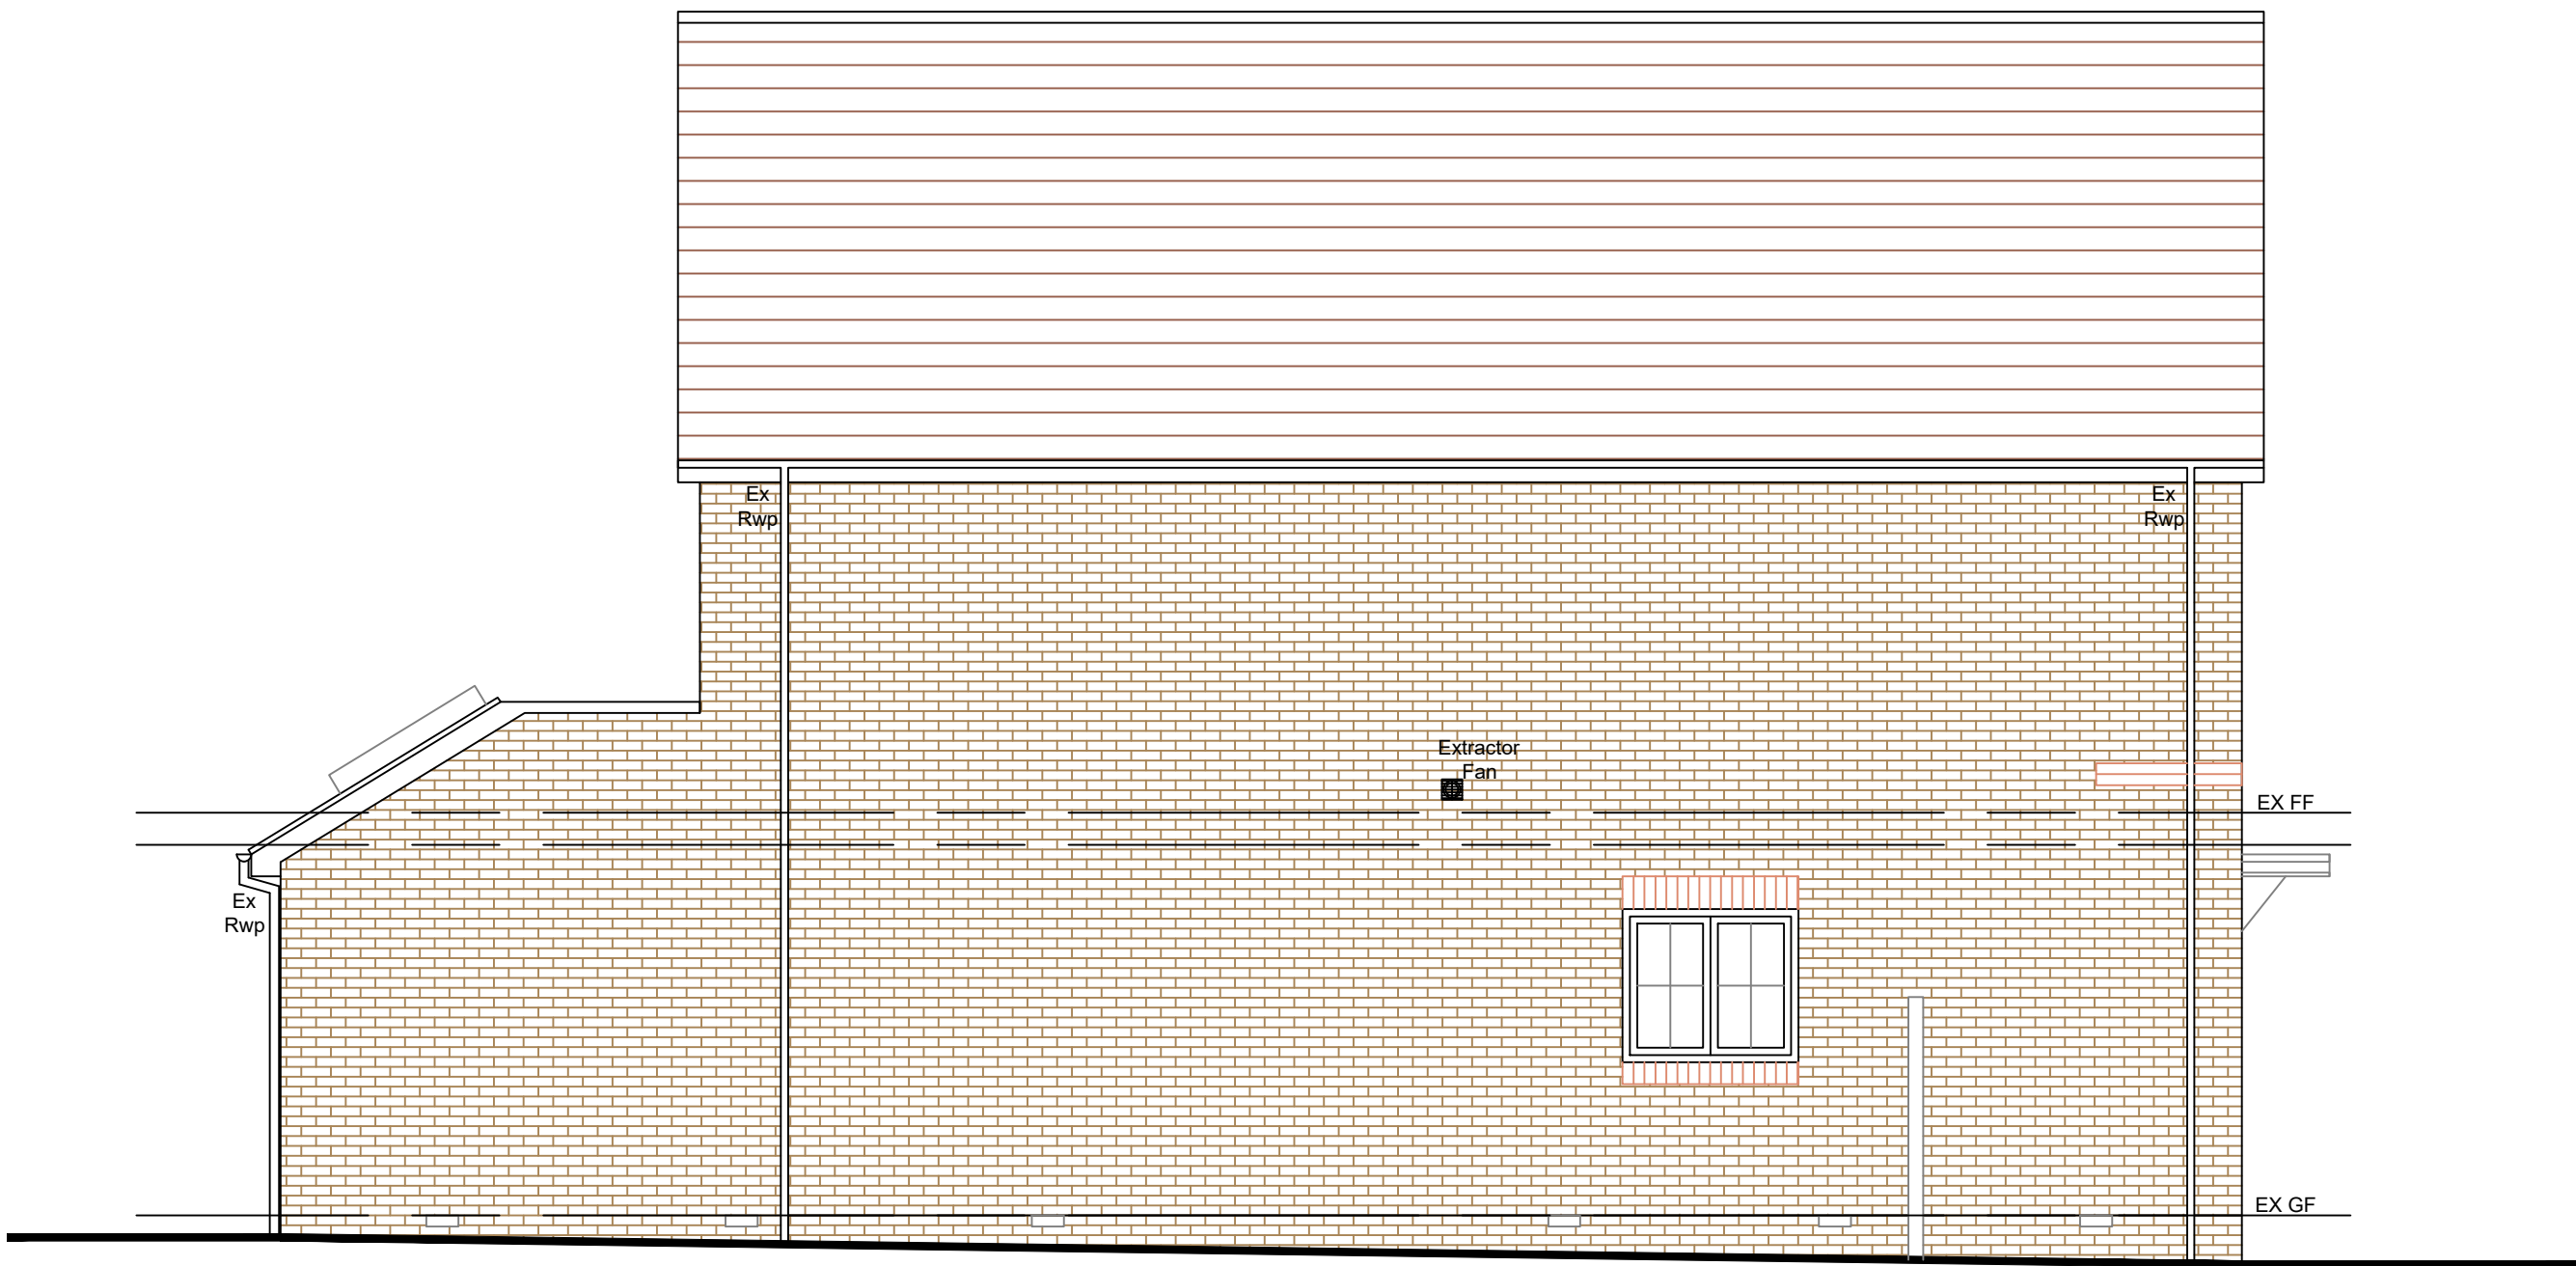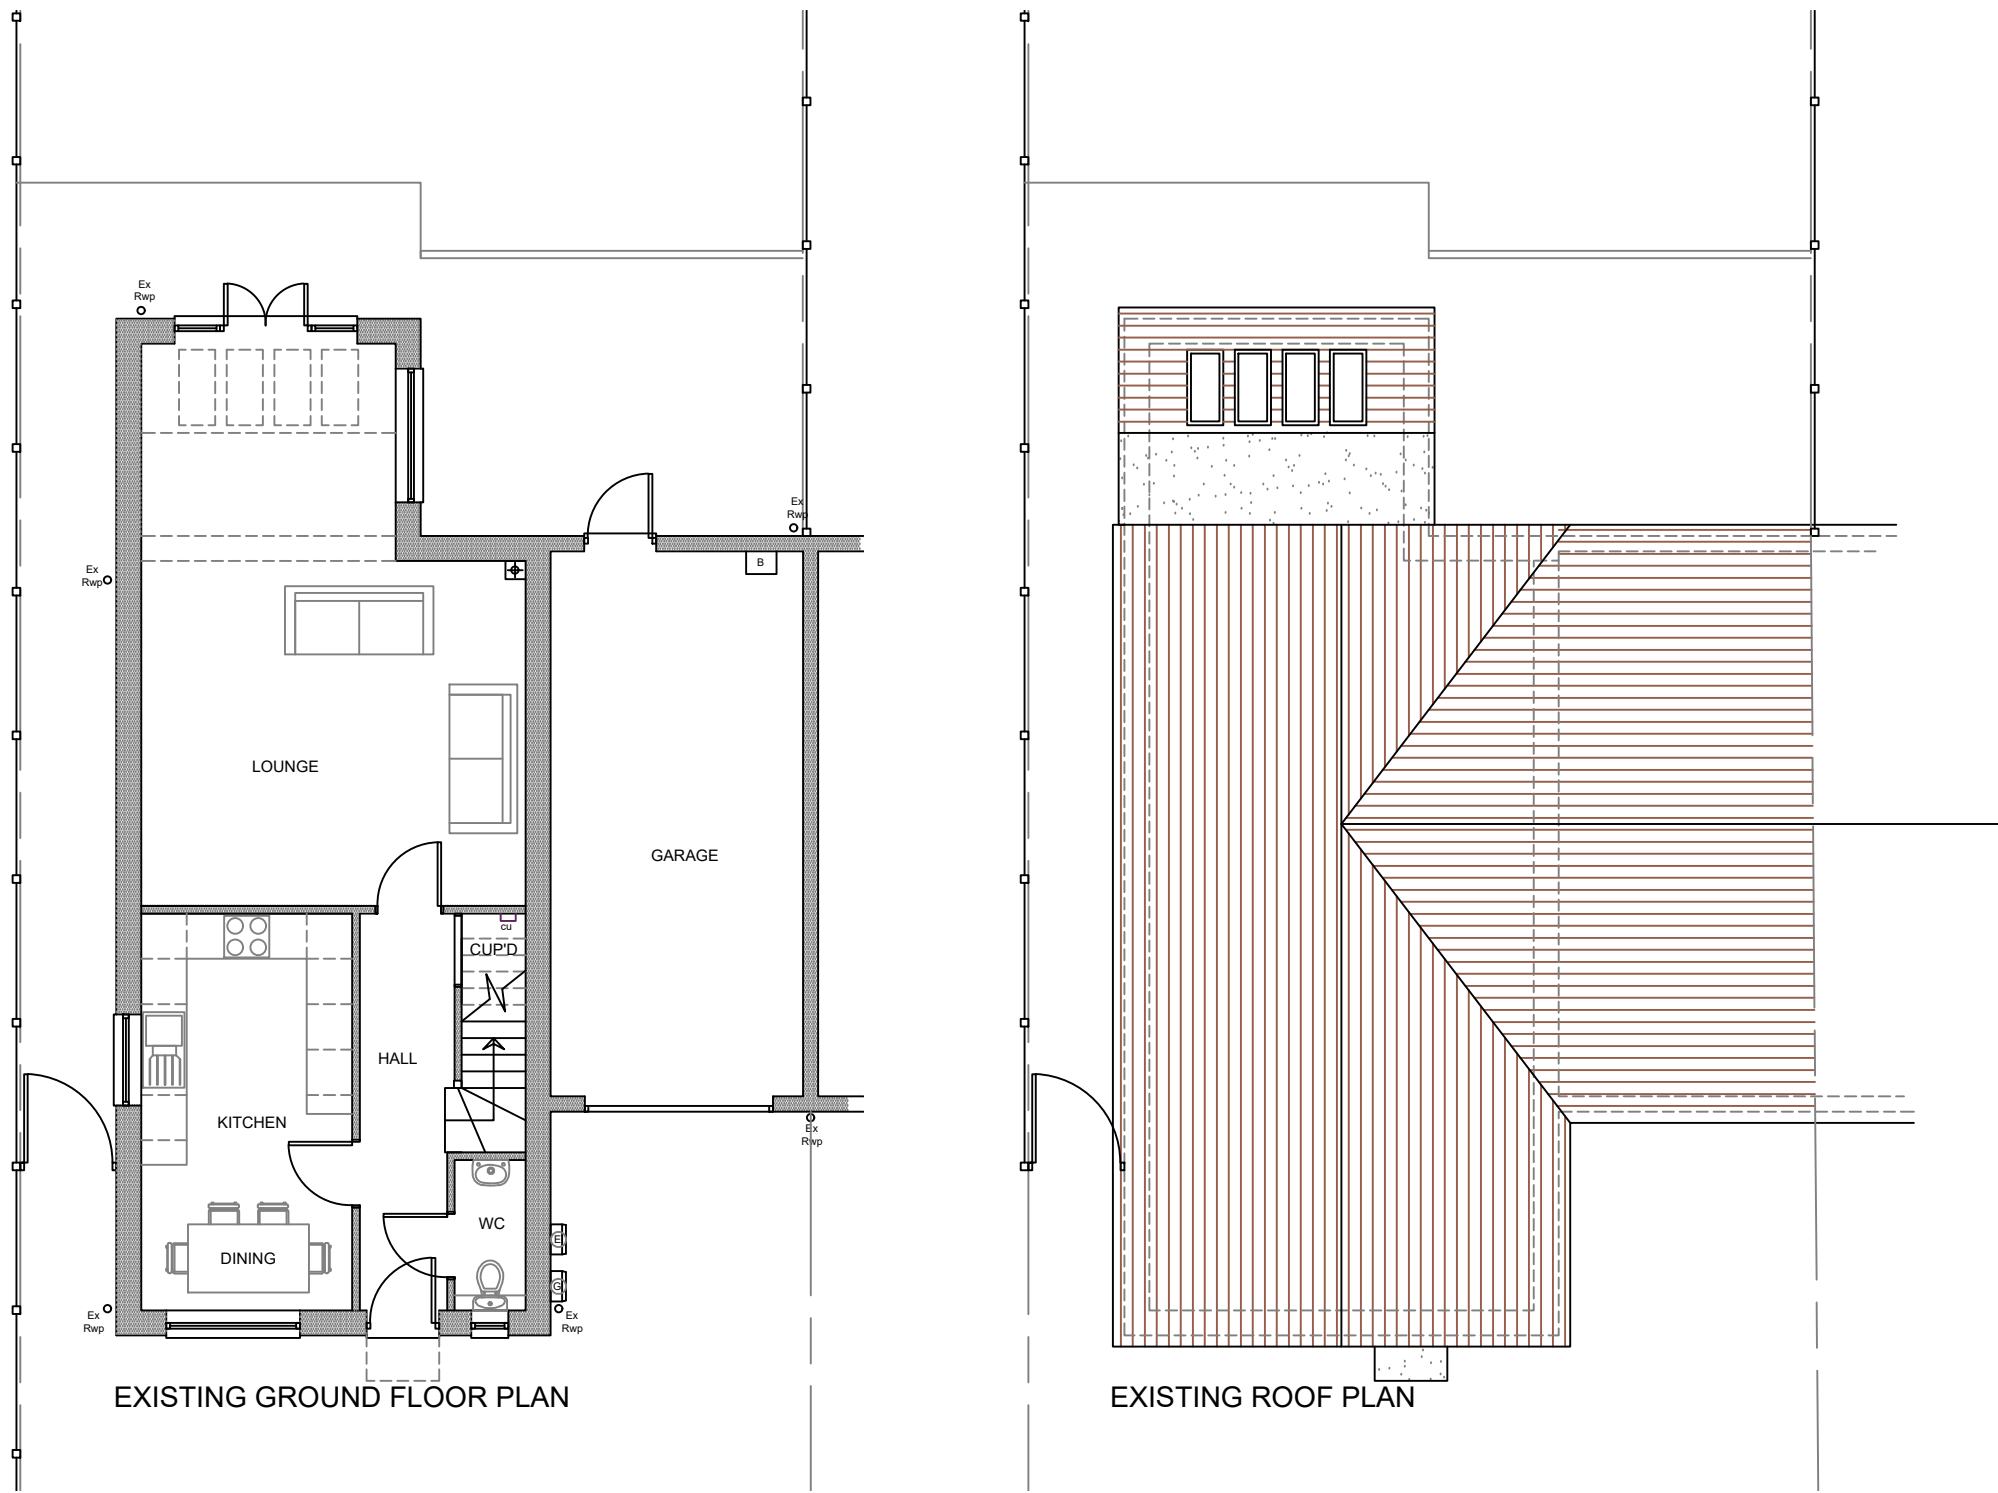

EXISTING SIDE ELEVATION

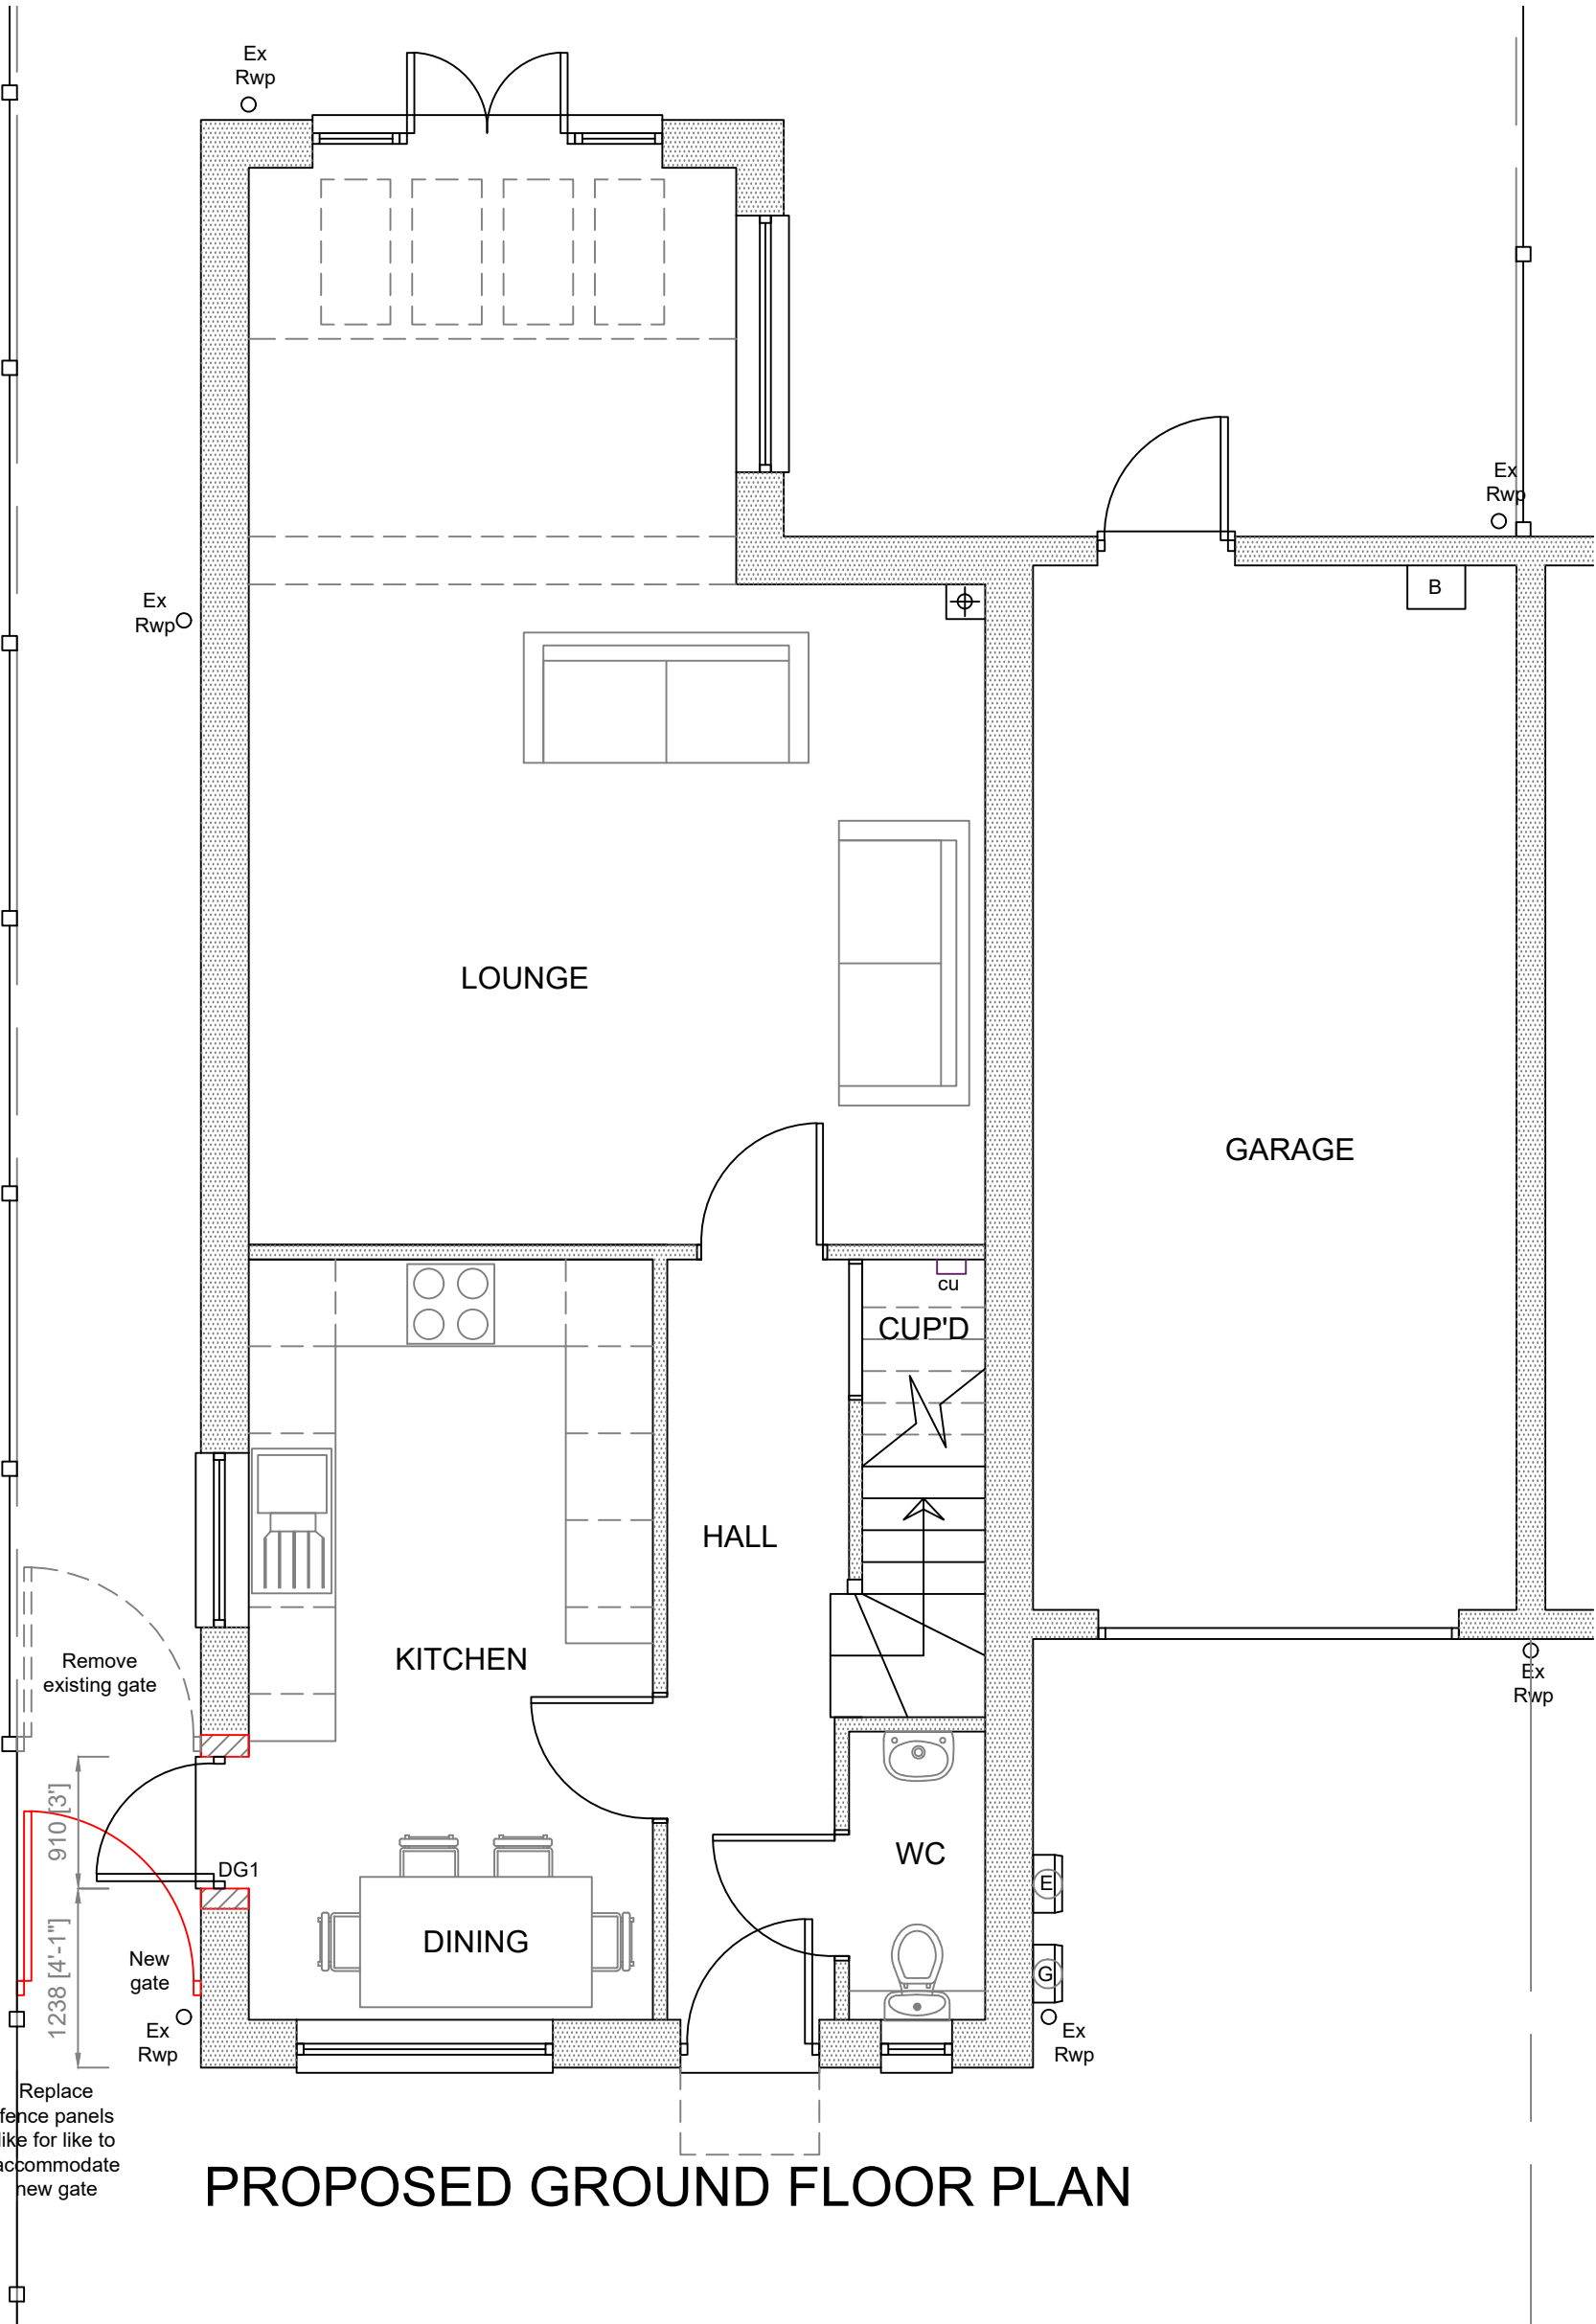

PROPOSED GROUND FLOOR PLAN

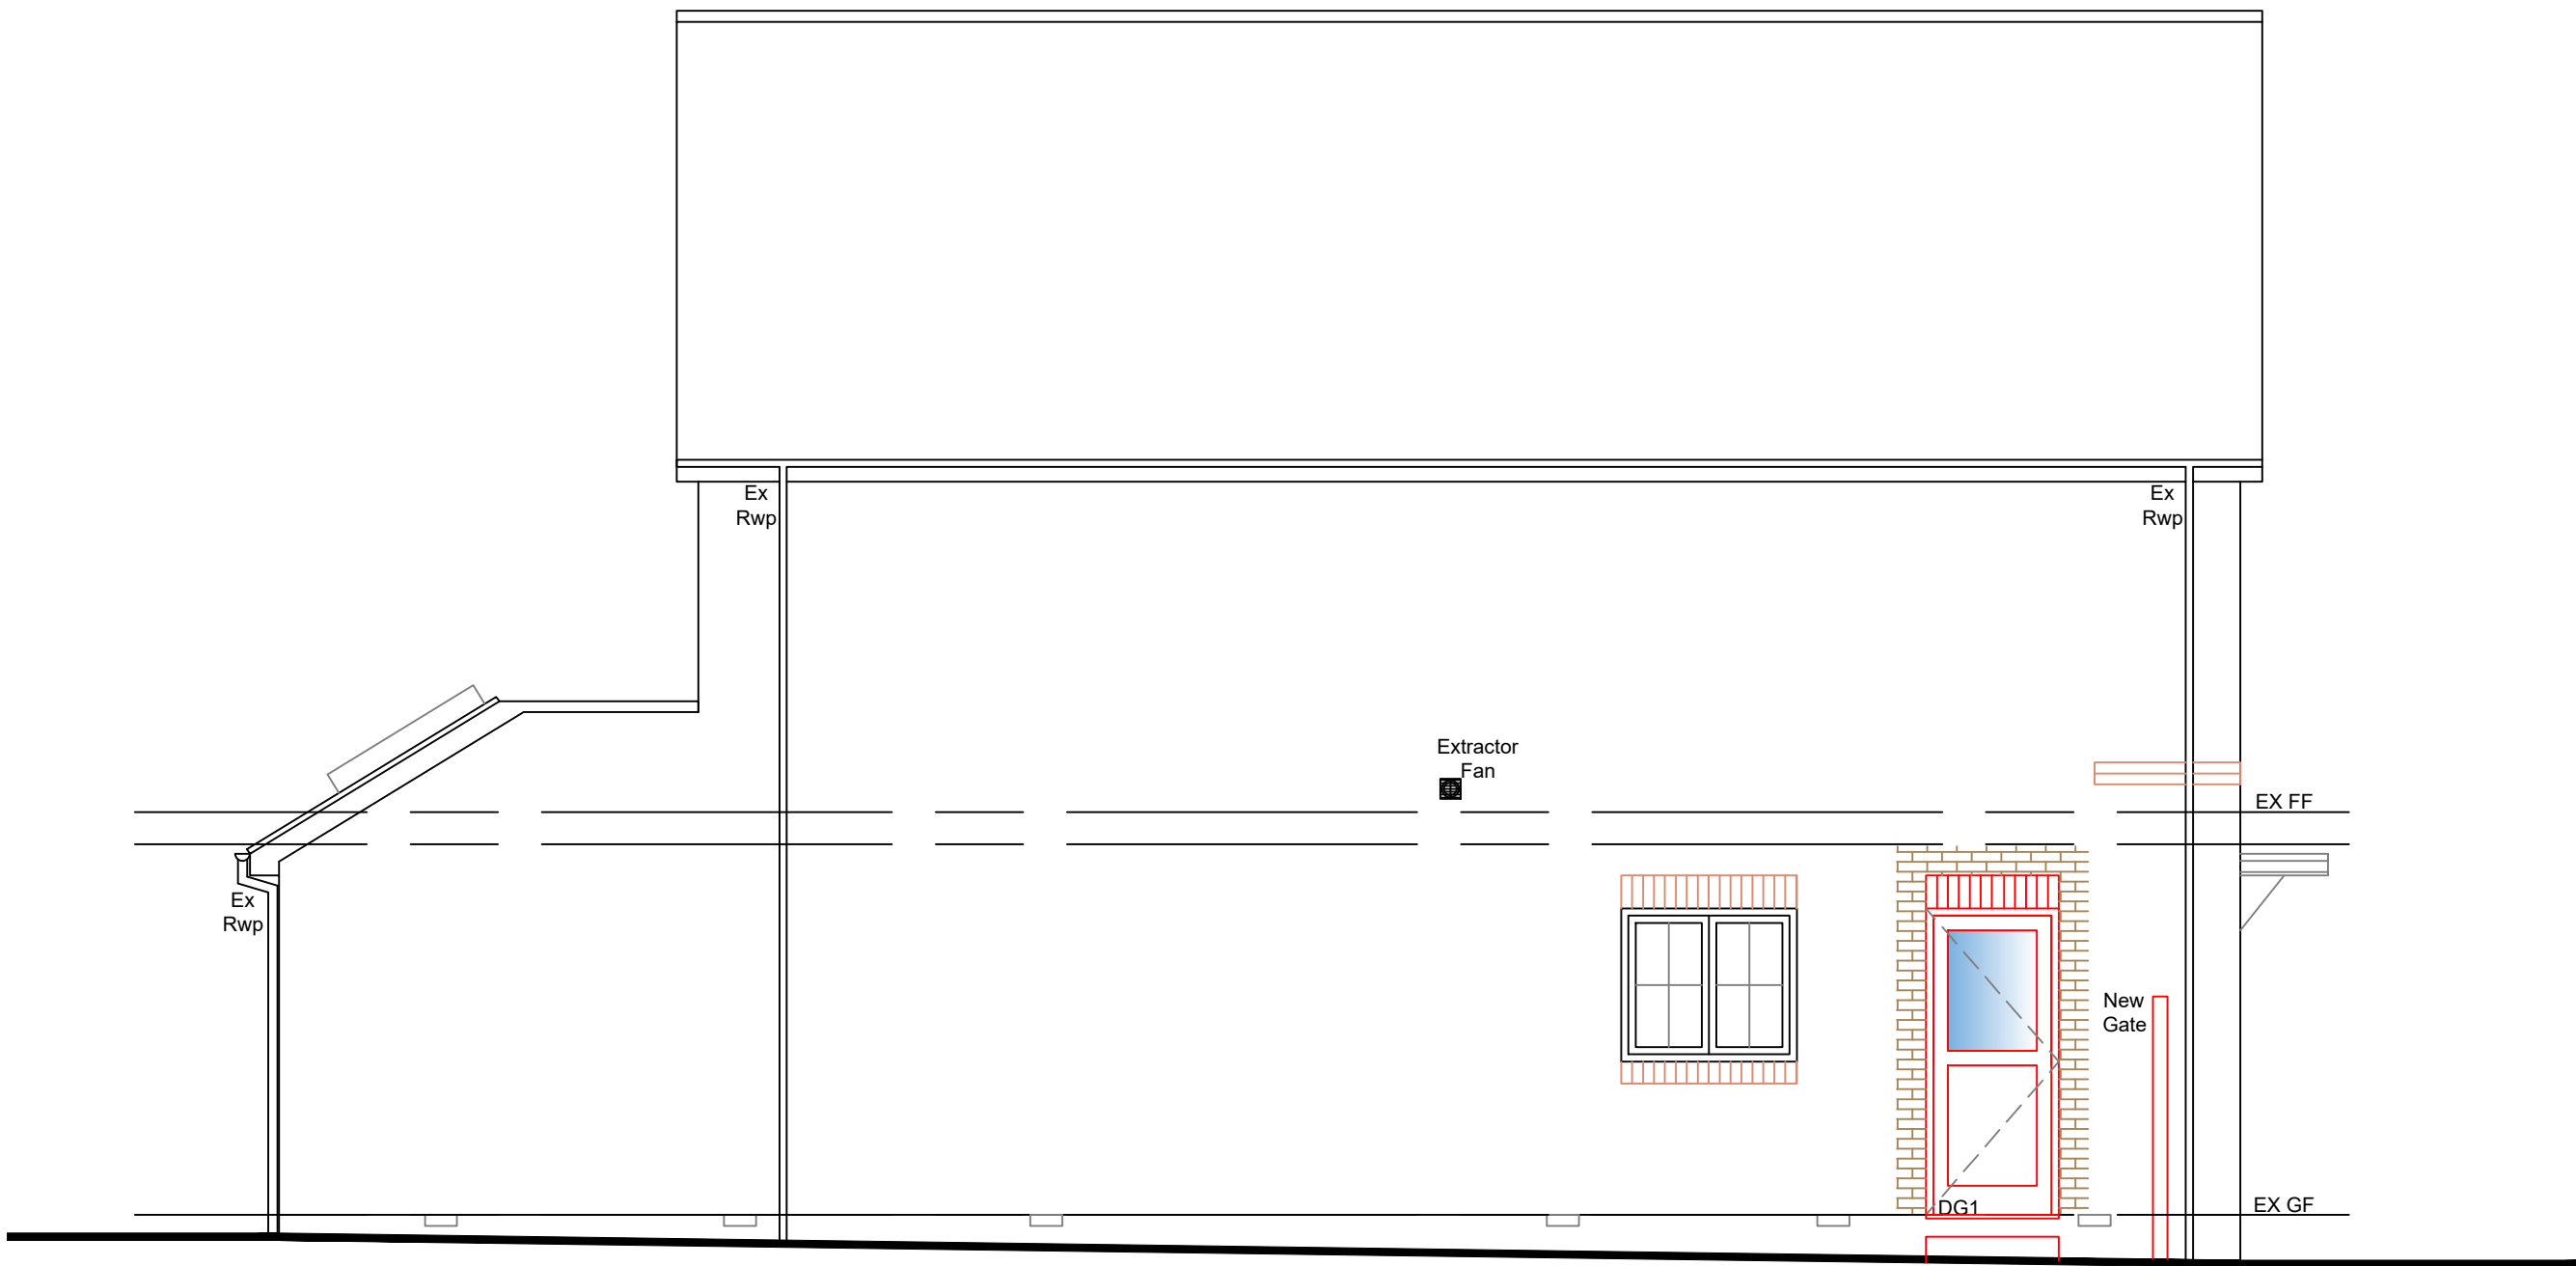


PROPOSED SIDE ELEVATION



LOCATION PLAN 1:1250



PROPOSED BLOCK PLAN 1:500

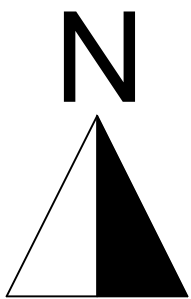

A - Change position of gate and
handing of door - GLH 08/11/2024



Client
Mr & Mrs Moore

Project
19 Bowlers End
Hitchin
Hertfordshire
SG5 2EA

Drawing Title
Insertion of Door to East Side of
Property, including Removal &
Reposition of Side Access Gate
- Existing plans and elevations,
proposed plans and elevations,
roof plan, block plan and location
plan.

Scale A1 dwg
1:100/50

Date
04/11/2024

Drawn/Checked
GLH/DC

Dwg. No.
HET 1818/01

Rev.
A