





Side Elevation

Front Elevation

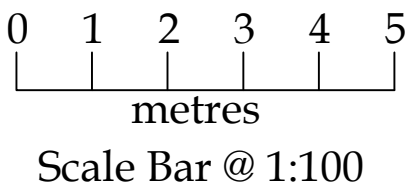


Side Elevation

Rear Elevation

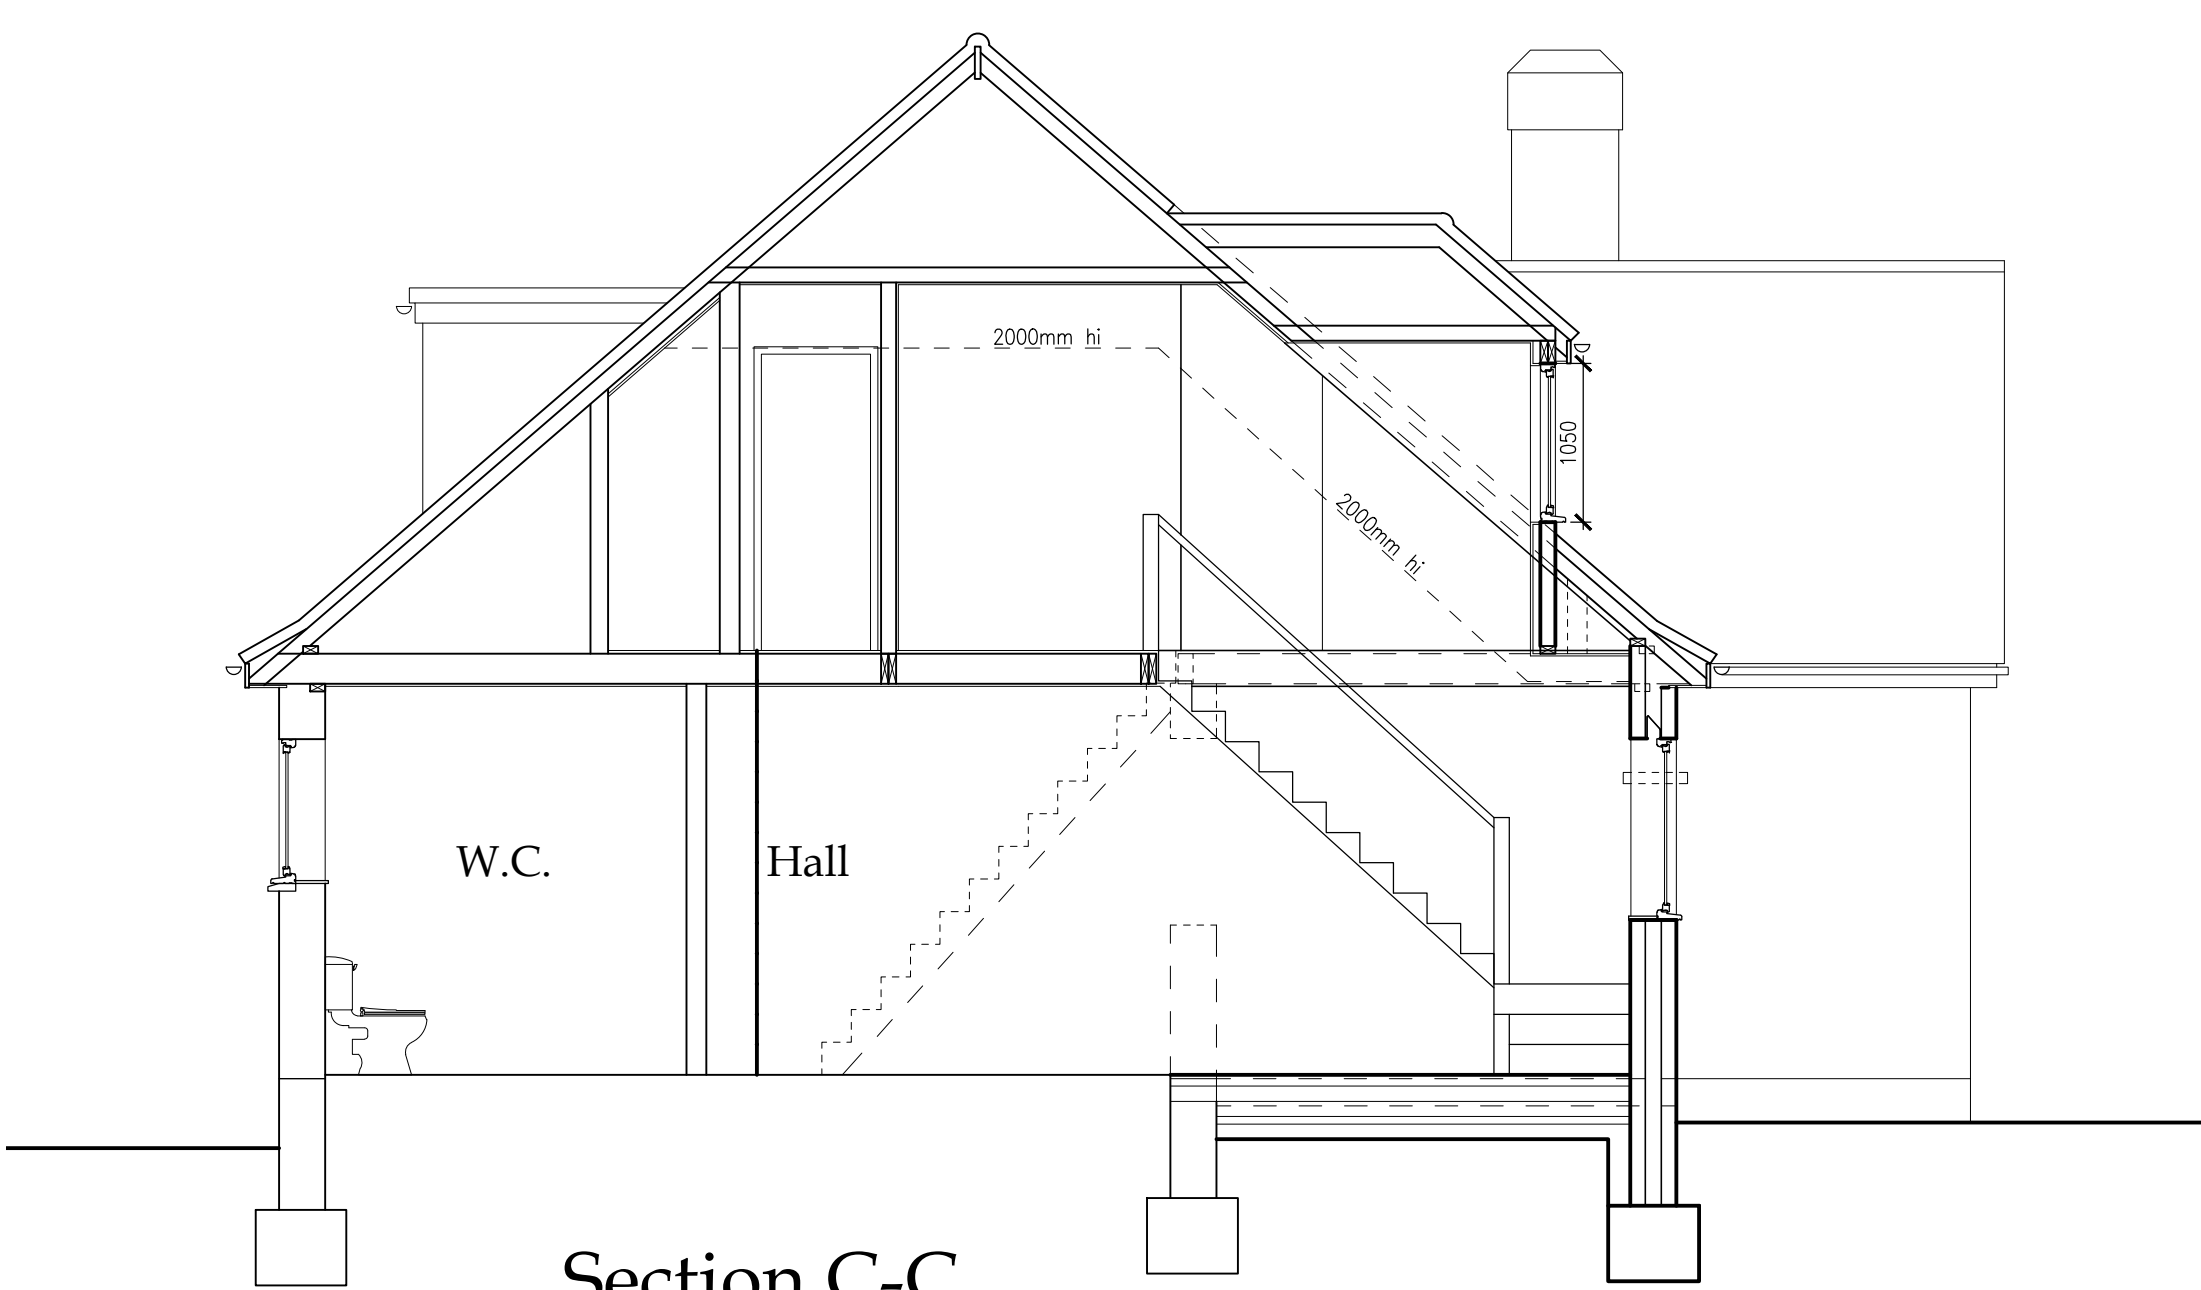

Section C-C

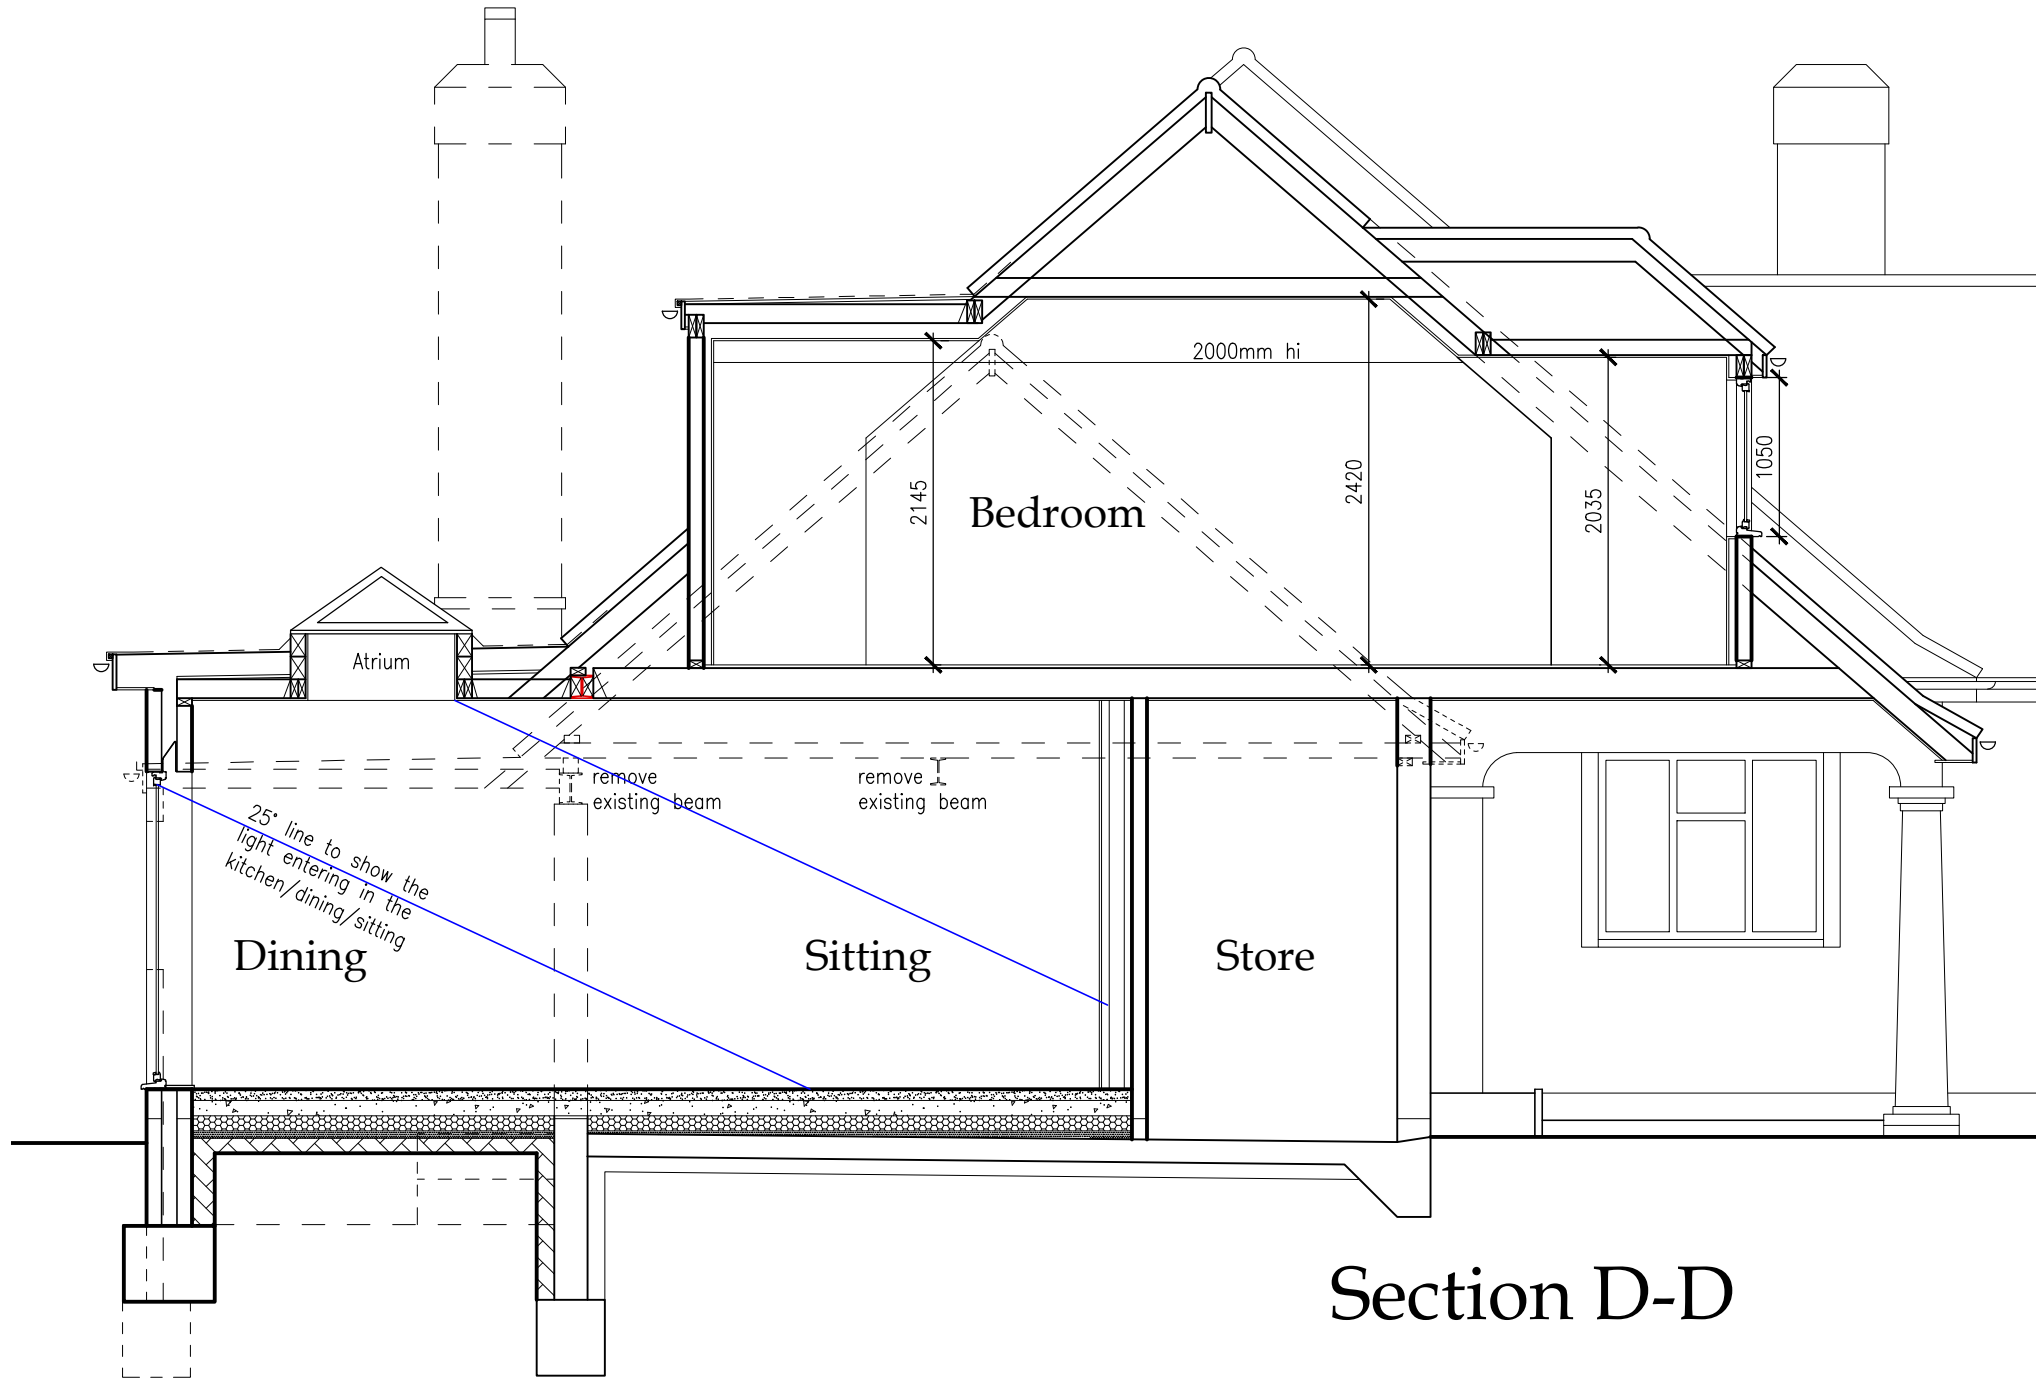

Section D-D

all dimensions to be checked on site as work commences
and any discrepancies or omissions reported immediately.

client	Mr. S. Baines, Fir Trees, Newlands Close West, Hitchin, SG4 9BA.		
job title:	Proposed Ground and First Floor Extension.		
dwg title:	Proposed Elevations & Sections.		
dwg. no:	2024071-PL-011	drawn by:	PG
revision suffix:	-	status:	Planning
date:	Nov. 2024	scale:	1:50, 1:100 @ A1
Rev.	-	Description	Date
-	-	-	-
-	-	-	-
-	-	-	-
-	-	-	-

KEVIN TODD ARCHITECTURAL LTD.

ARCHITECTURAL AND DEVELOPMENT CONSULTANTS
P.O. Box 1643,
Kempston,
MK42 5EJ.
C.A.B.E.
www.kevintoddarchitectural.co.uk
kt@kevintoddarchitectural.co.uk
Tel: 01582-476404

