




Side Elevation

Front Elevation

Side Elevation


Rear Elevation

0 1 2 3 4 5
metres
Scale Bar @ 1:100

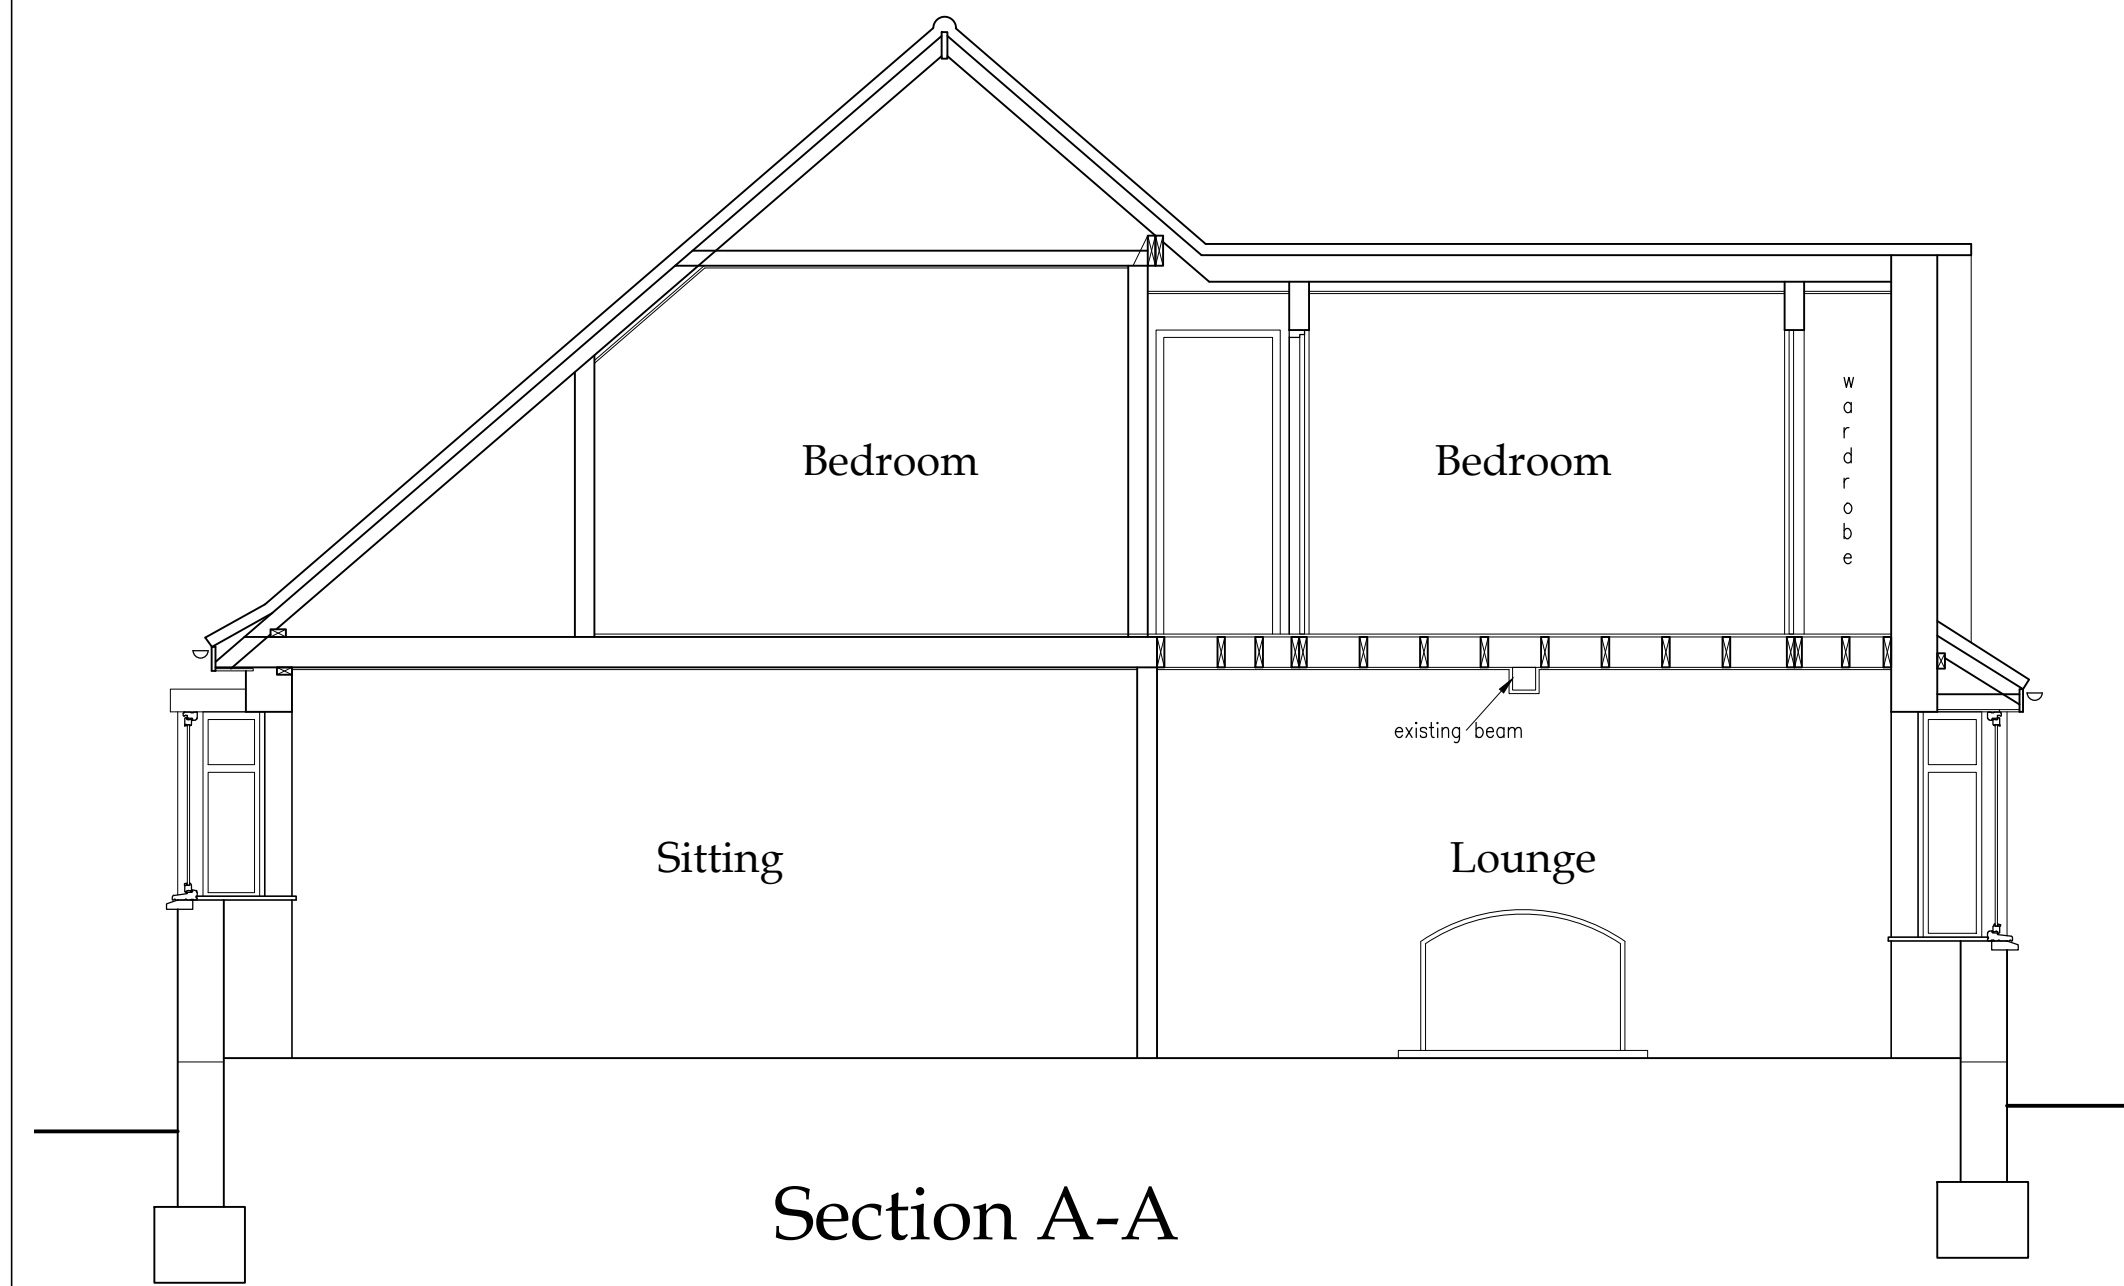


Section A-A

0 1 2 3 4 5
metres
Scale Bar @ 1:50

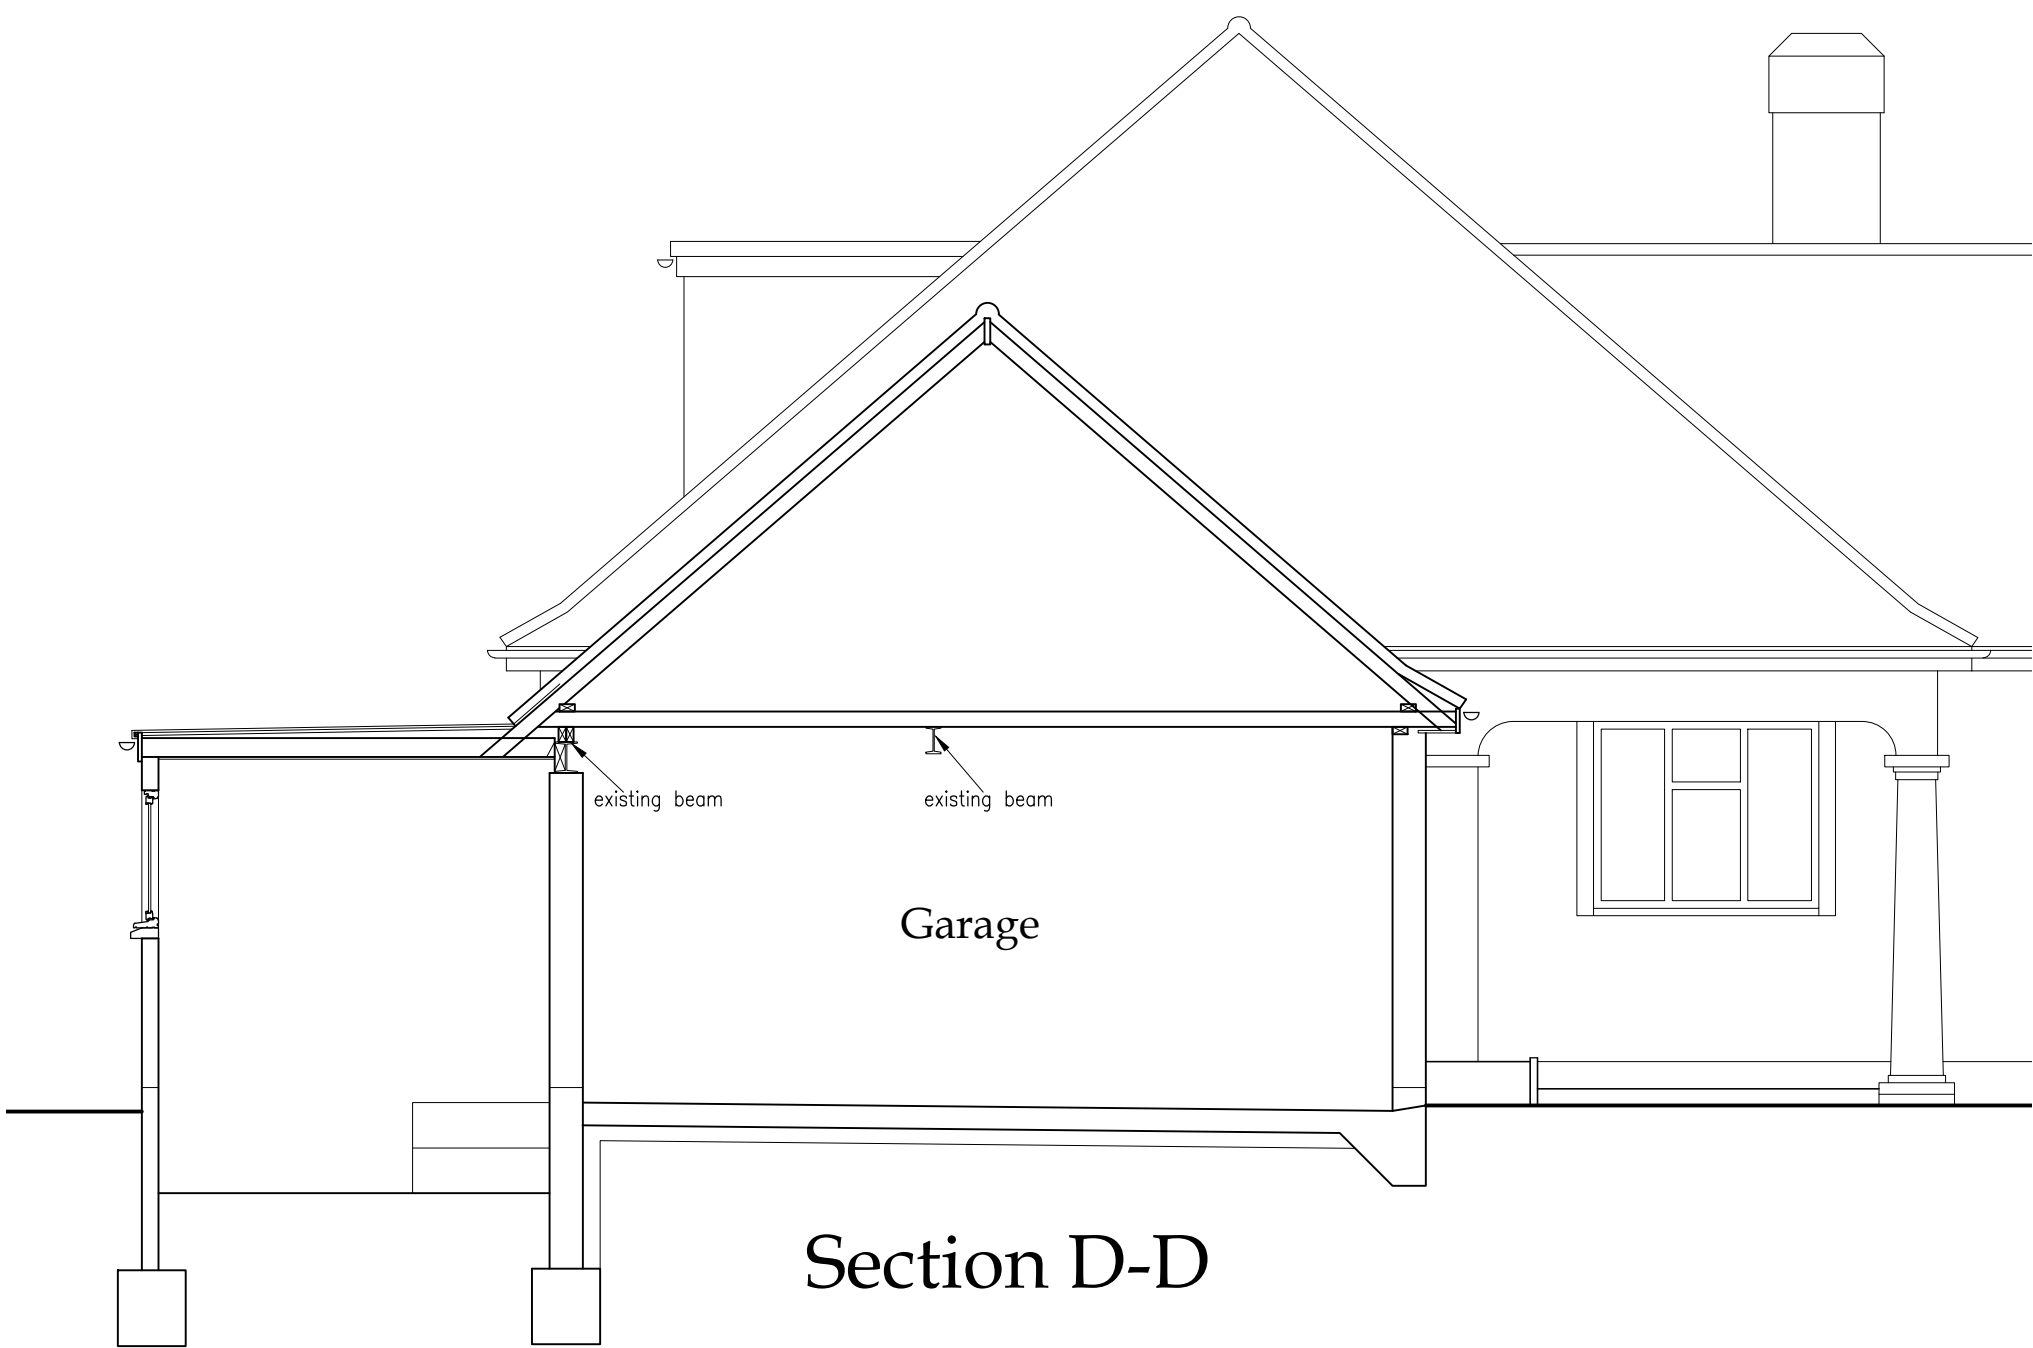

Section D-D

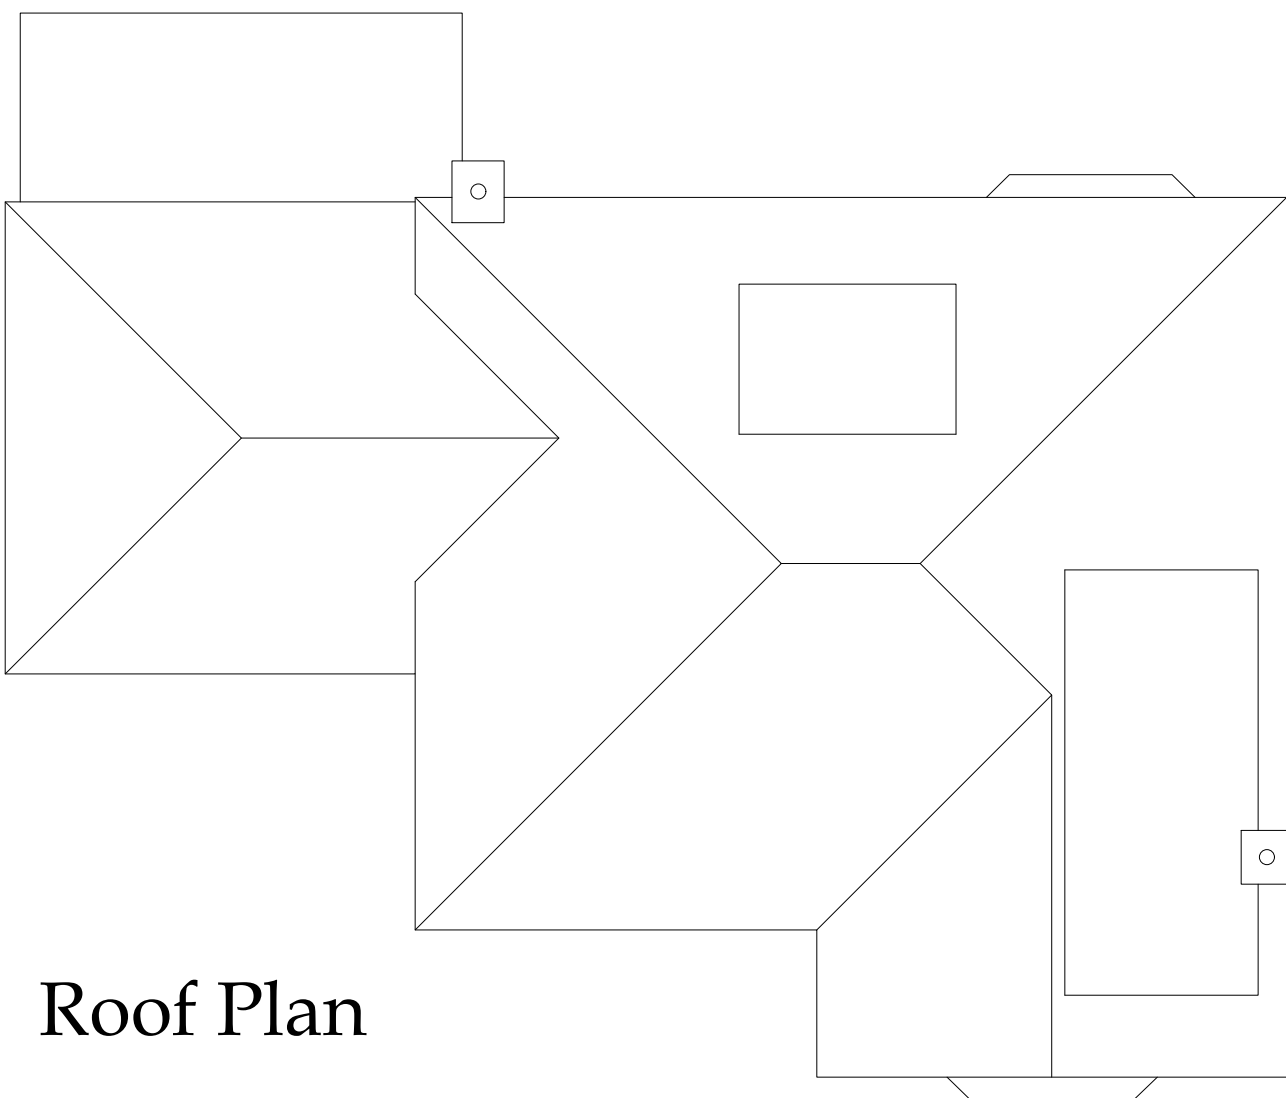


Roof Plan

0 1 2 3 4 5
metres
Scale Bar @ 1:100



Section B-B

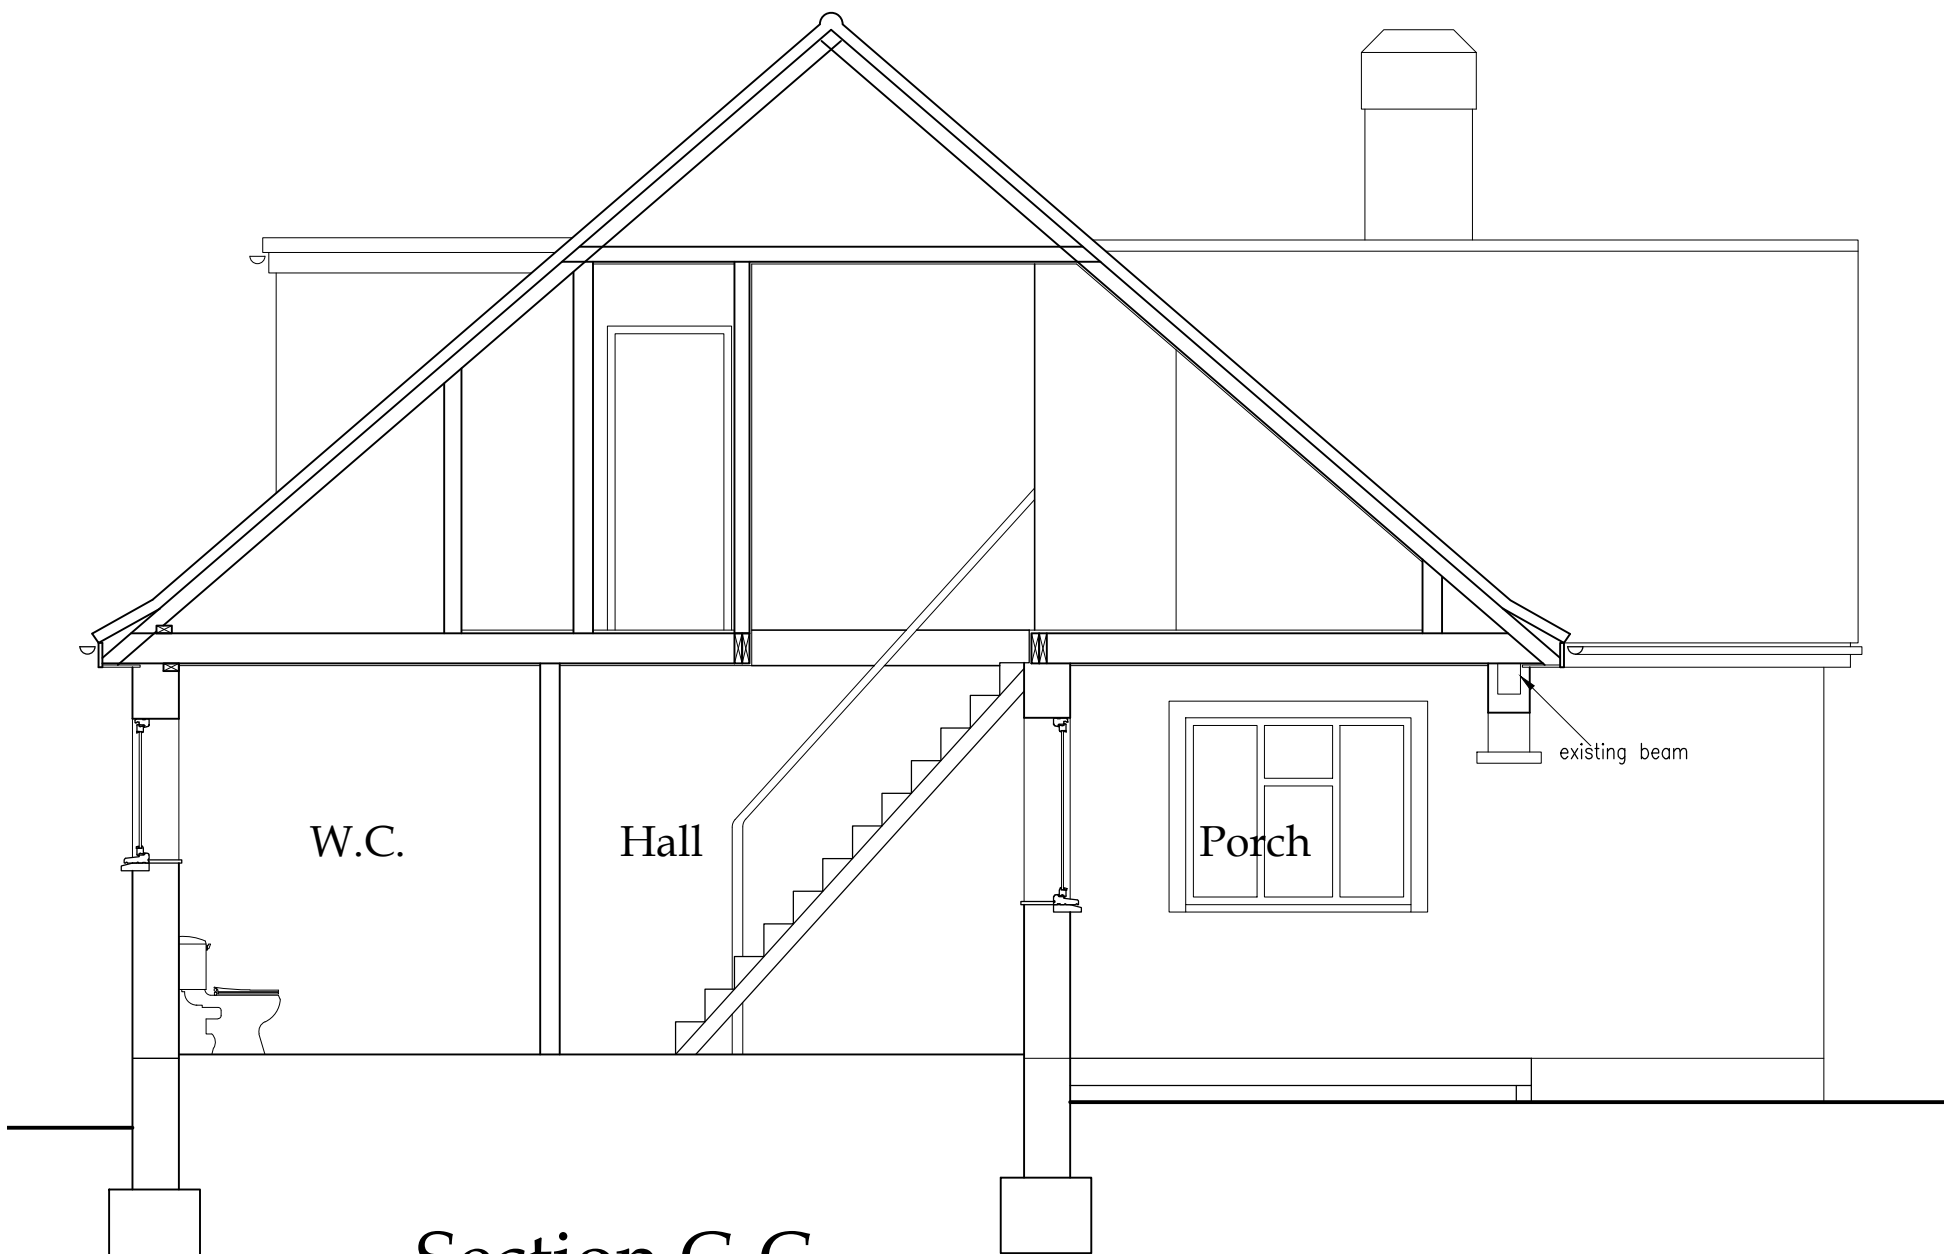

Section C-C

all dimensions to be checked on site as work commences
and any discrepancies or omissions reported immediately.

client	Mr. S. Baines, Fir Trees, Newlands Close West, Hitchin, SG4 9BA.		
job title:	Proposed Ground and First Floor Extension.		
dwg title:	Existing Elevations, Sections And Roof Plan.		
dwg. no:	2024071-SU-002	drawn by:	PG
revision suffix:	-	status:	Survey
date:	Nov. 2024	scale:	1:50, 1:100 @ A1
Rev.	-	Description	Date
-	-	-	-
-	-	-	-
-	-	-	-
-	-	-	-

KEVIN TODD ARCHITECTURAL LTD.

ARCHITECTURAL AND DEVELOPMENT CONSULTANTS

P.O. Box 1643,
Kempston,
MK42 5EJ.

C.A.B.E



Tel: 01582-476404

www.kevintoddarchitectural.co.uk
kt@kevintoddarchitectural.co.uk