






Existing Outbuilding Front Elevations
Scale 1:100

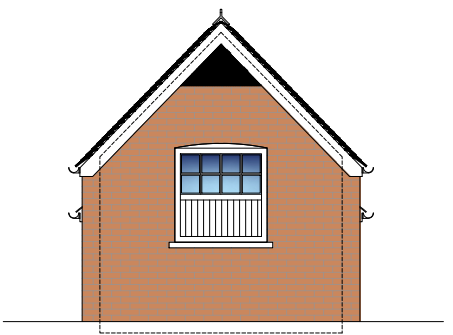


Existing Outbuilding Side Elevations
Scale 1:100

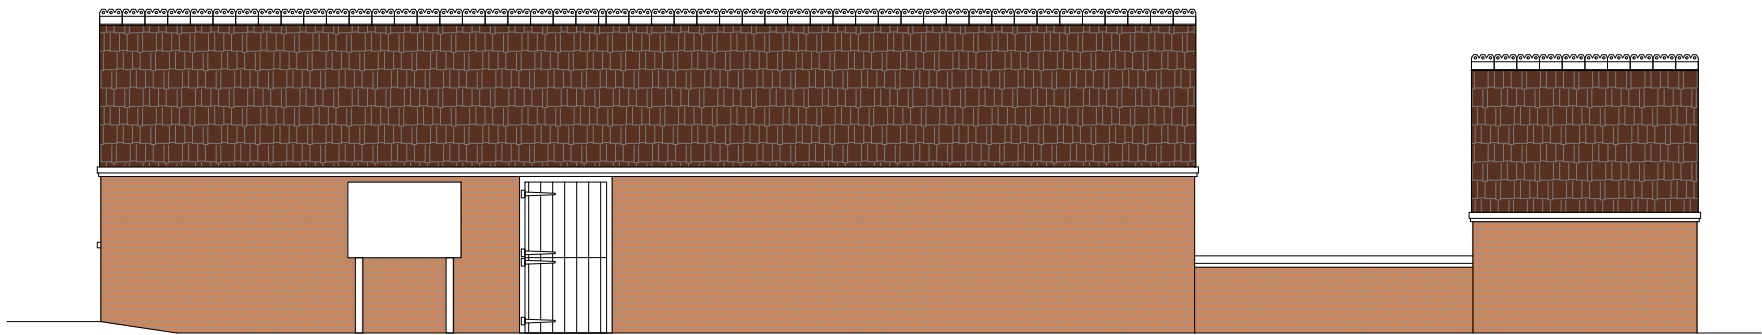

Existing Outbuilding Rear Elevations
Scale 1:100

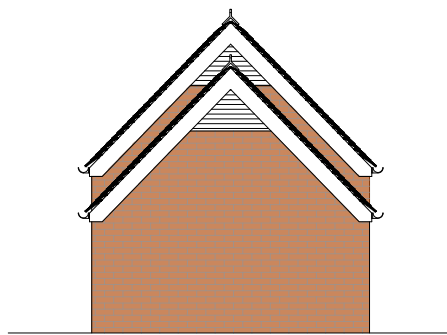

Existing Outbuilding Side Elevations
Scale 1:100

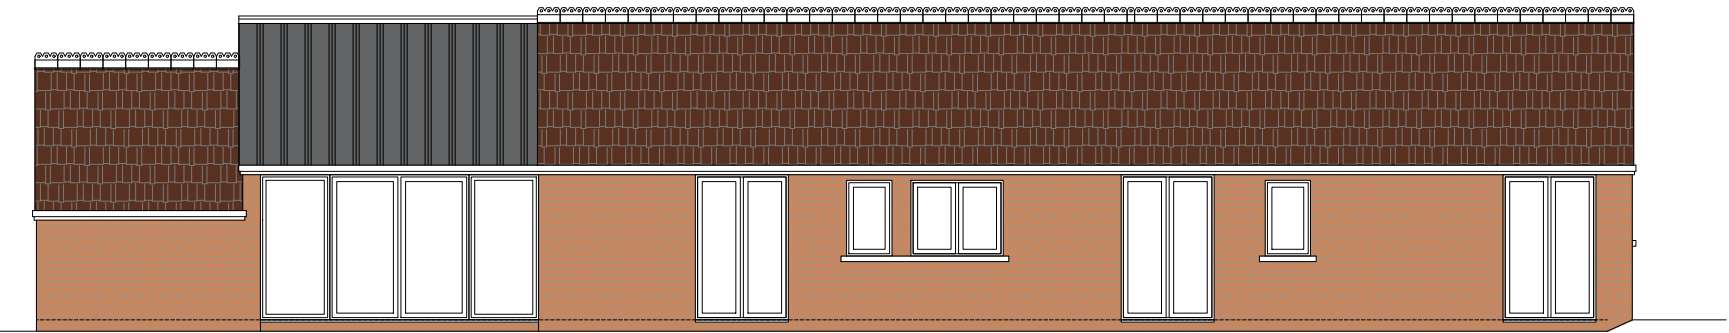


Approved Outbuilding Front Elevations
Scale 1:100




Approved Outbuilding Side Elevations
Scale 1:100




Approved Outbuilding Rear Elevations
Scale 1:100

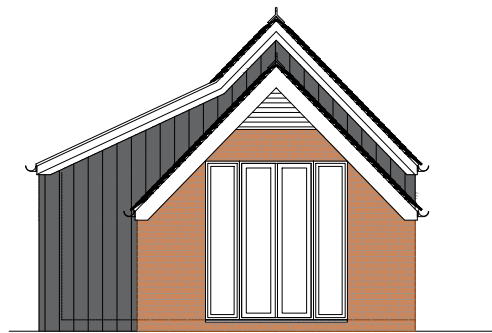


Approved Outbuilding Side Elevations
Scale 1:100

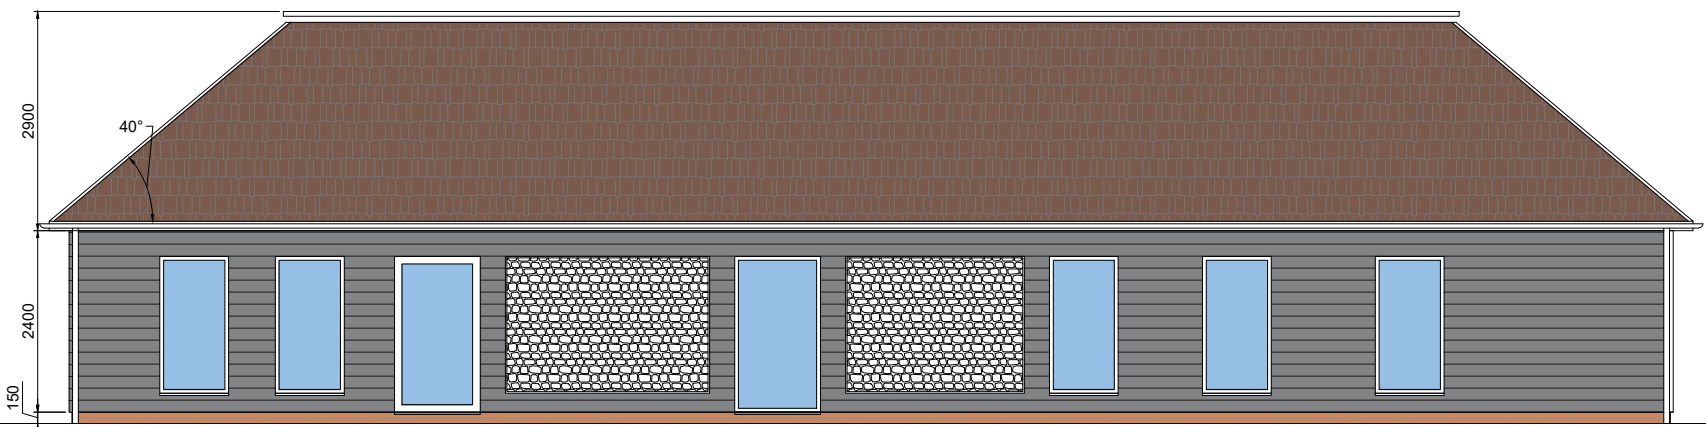


Proposed Outbuilding Front Elevations
Scale 1:100

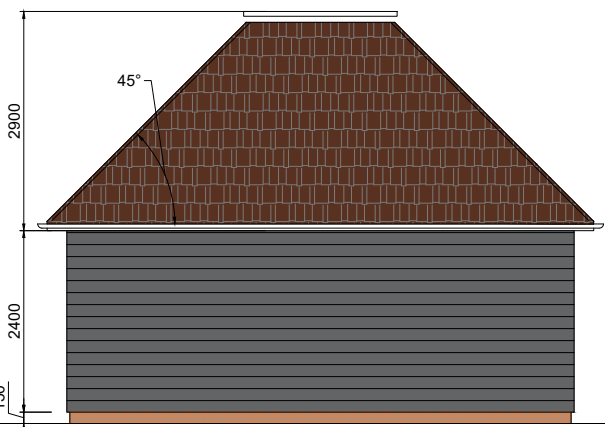


Proposed Outbuilding Side Elevations
Scale 1:100

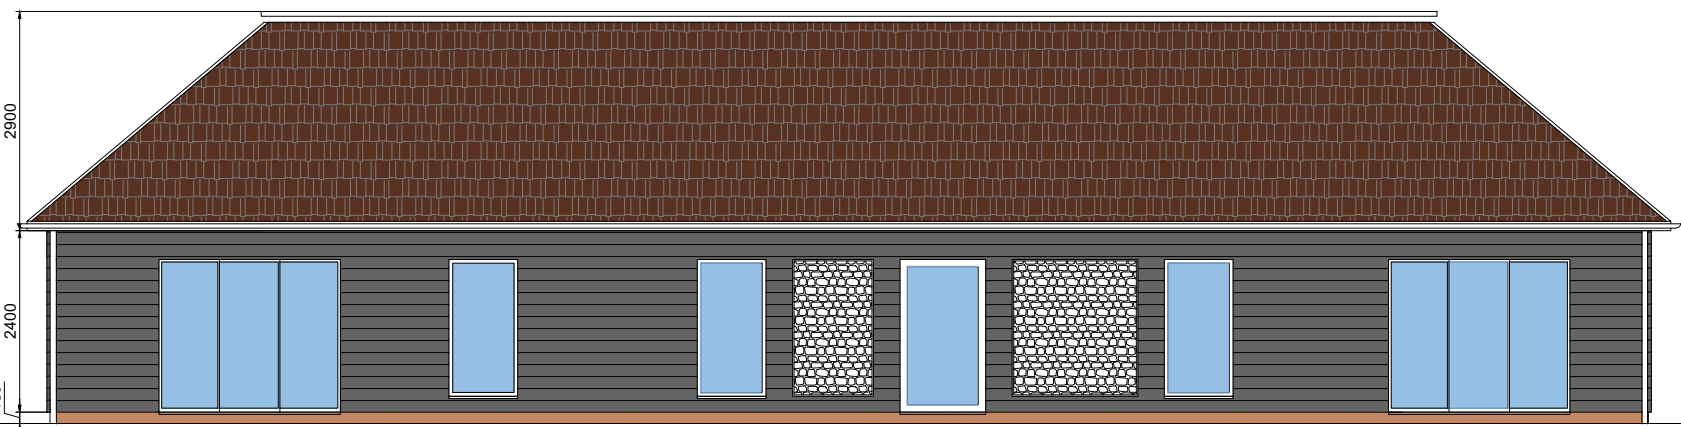



Proposed Outbuilding Rear Elevations
Scale 1:100

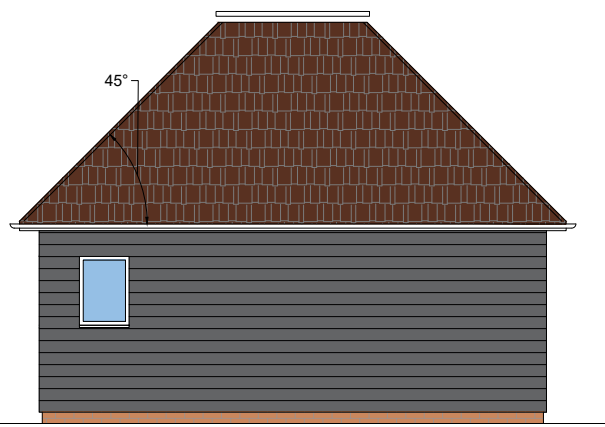


Proposed Outbuilding Side Elevations
Scale 1:100

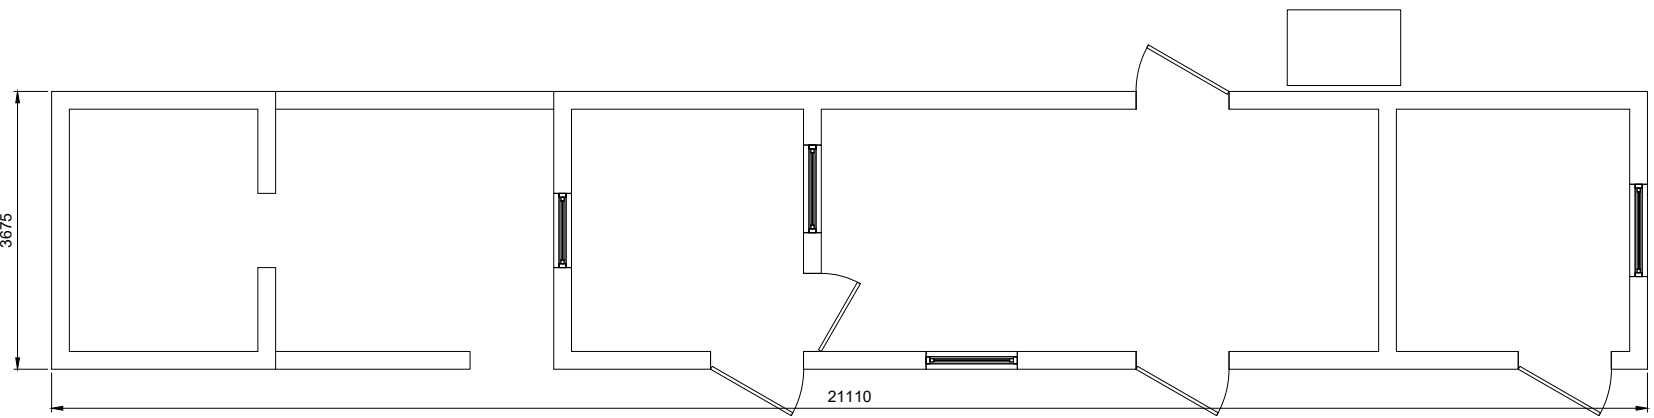


Existing Ground Floor
Scale 1:100

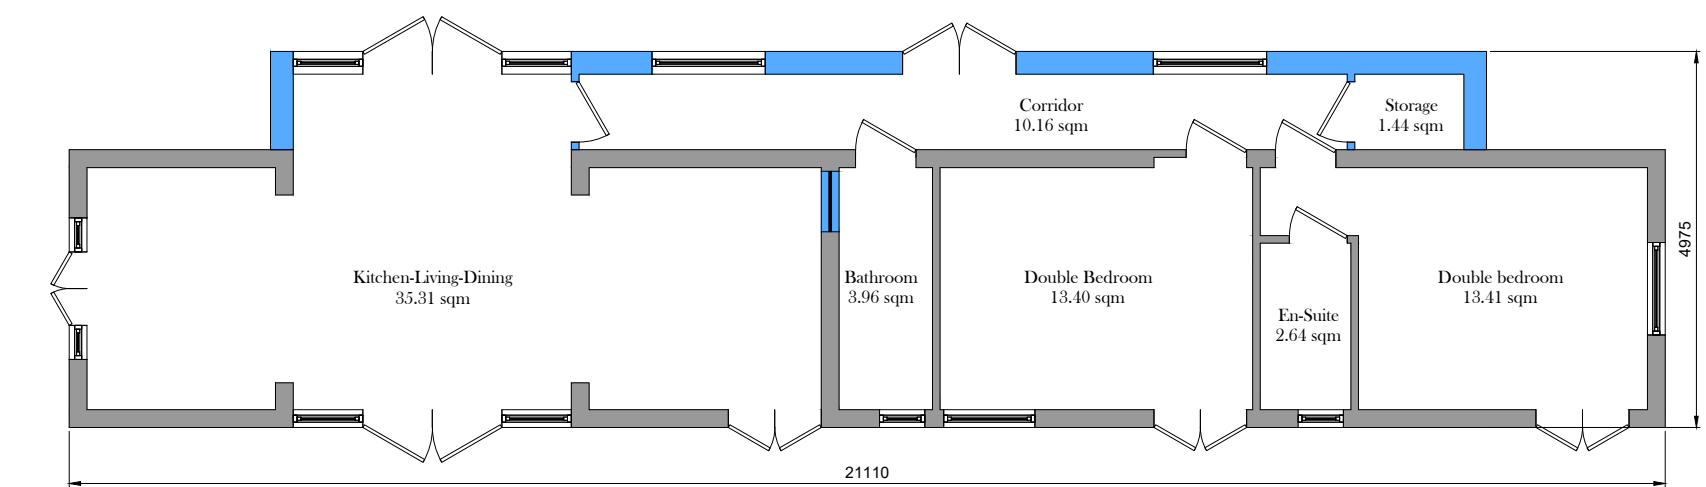 


Approved Ground Floor Plan
Scale 1:100

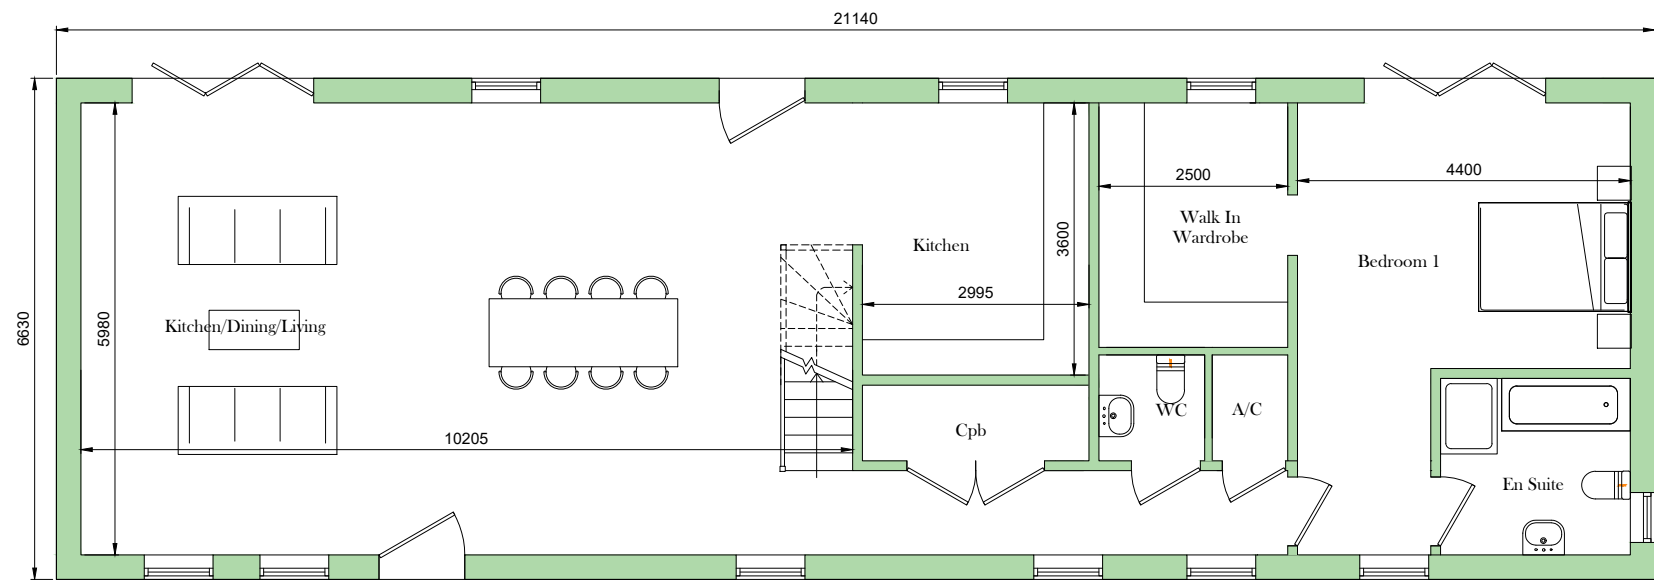

Proposed Ground Floor Plan
Scale 1:100

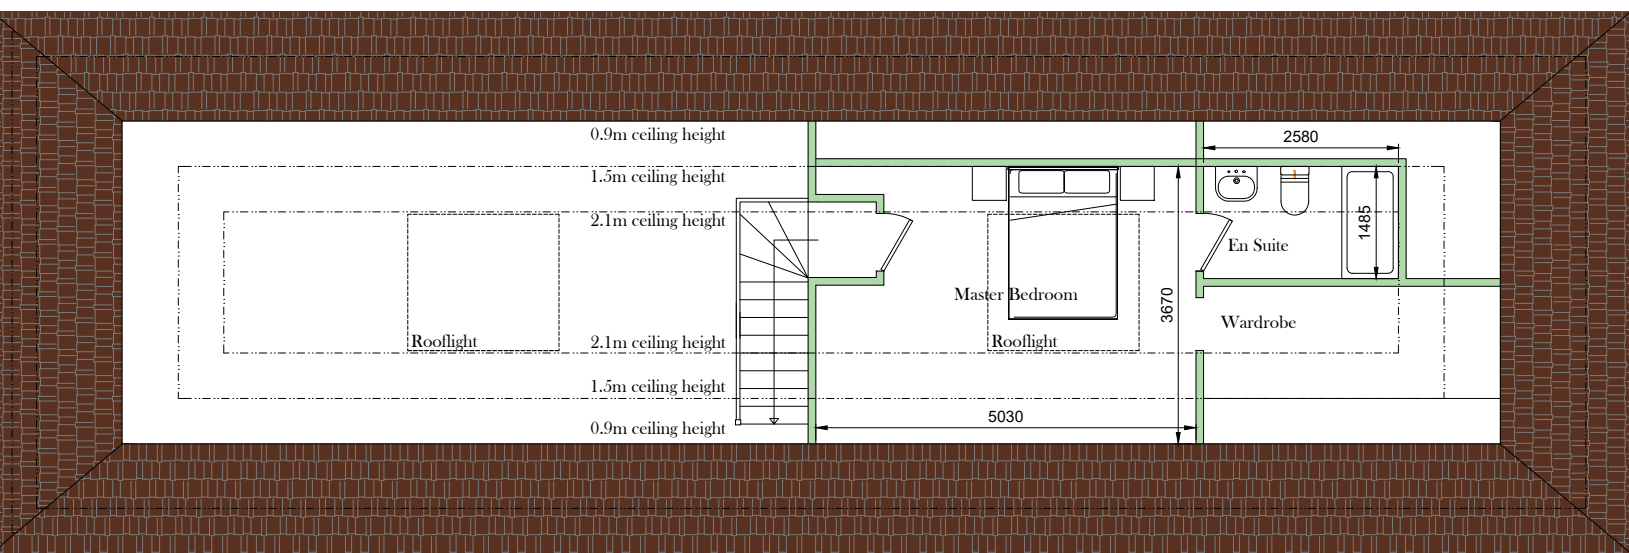

Proposed Loft Plan
Scale 1:100

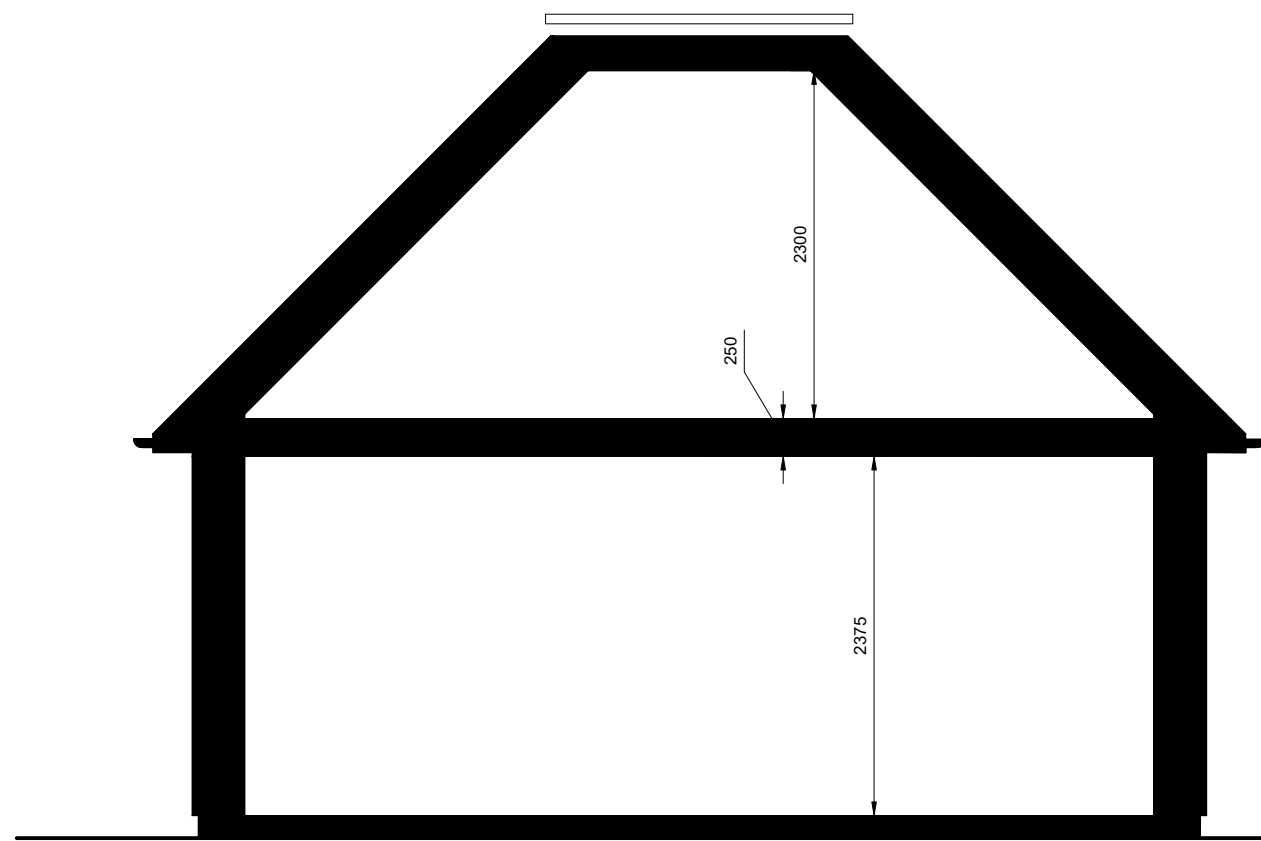

Proposed Section
Scale 1:50



Proposed Site Plan
Scale 1:200

NOTE:

THIS DRAWING AND ANY DESIGN THEREON IS THE COPYRIGHT OF LEON DEVELOPMENTS AND SHOULD NOT BE REPRODUCED WITHOUT WRITTEN PERMISSION.

ALL DIMENSIONS AND LEVELS ARE SUBJECT TO A THOROUGH AND ACCURATE ON-SITE CHECK BY THE CONTRACTOR PRIOR TO THE COMMENCEMENT OF ANY CONSTRUCTION WORK.

ALL SIZES OF STRUCTURAL COMPONENTS ARE TO BE VERIFIED BY A STRUCTURAL ENGINEER.

ELECTRICAL CONTRACTORS MUST BE MEMBERS OF THE NATIONAL INSPECTION COUNCIL FOR ELECTRICAL INSTALLATION & CONTRACTING (NICEIC) & THE ELECTRICAL CONTRACTORS ASSOCIATION.

MECHANICAL INSTALLATION OR MODIFICATION TO BE IN ACCORDANCE WITH THE LATEST EDITION OF THE CIBSE GUIDE AS PRODUCED BY THE CHARTERED INSTITUTE OF BUILDING SERVICES ENGINEERS AND TO CURRENT BS SPECIFICATION.

ALL WORKS ARE TO COMPLY WITH THE LATEST REVISION OF THE BRITISH STANDARDS.

THE CLIENT OR APPOINTED AGENT SHOULD ADVISE OF ANY KNOWN BURIED SERVICES AND DRAINAGE LOCATION OR RESTRICTIVE COVENANTS.

BUILD-OVER AGREEMENTS AND PARTY WALL CONCERNS ARE THE RESPONSIBILITY OF THE CLIENT IF APPLICABLE.

THIS DRAWING SHOULD BE READ IN CONJUNCTION WITH ALL OTHER DOCUMENTS RELATING TO THE WORKS. DO NOT SCALE FROM THE DRAWING FOR CONSTRUCTION OR DESIGN PURPOSES.

PROJECT

Conversion and extension of an existing barn
to create one 2-bed dwelling

DRAWING NO. LB-0258-PL04-01

DATE 08/11/2024

SCALE Varies @ A1

CLIENT

Pirton Hall, Shillington Road, Pirton

REVISION

-

SHEET 1 of 1

LEE BUTLER

INCORPORATED BUILDING SURVEYOR
PLANNING SUPERVISOR & DESIGN CONSULTANT

The Old Coach House
3 Villa Gardens
High St, Finswick
Bedfordshire, MK45 1DS

Tel: 01525 713434
Fax: 01525 715290
Mobile: 07830 484293
Email: lee@leondevelopments.co.uk

