



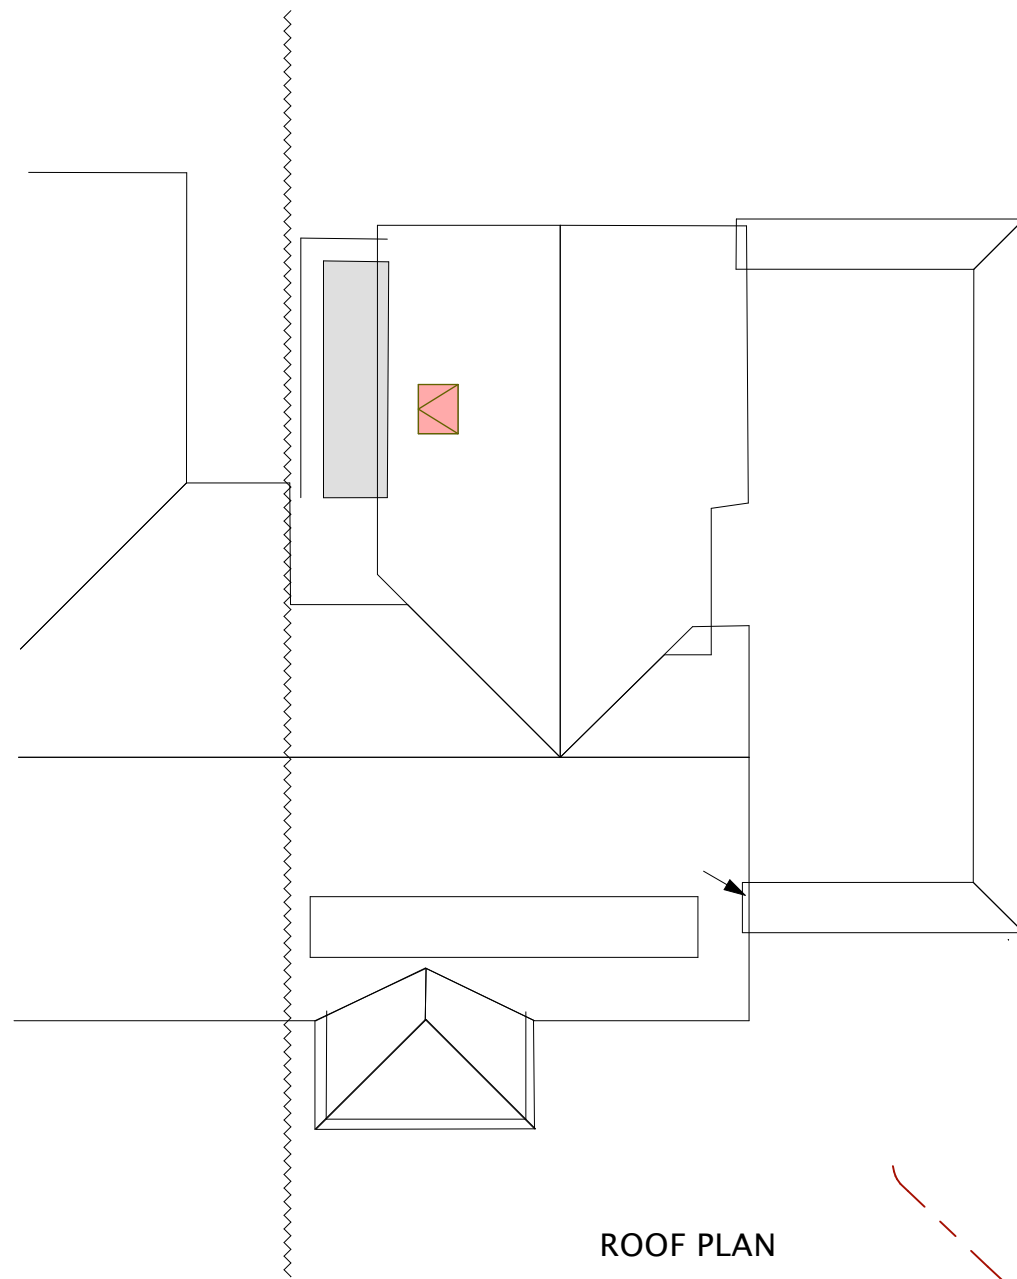


ROOF PLAN

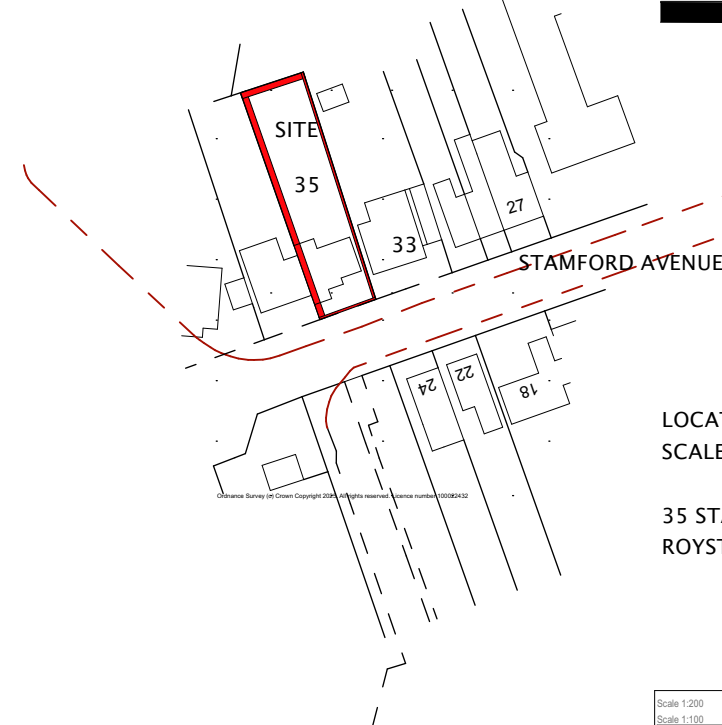


LOCATION PLAN
SCALE 1:1250

35 STAMFORD AVENUE
ROYSTON HERTS

 

ISSUE	PLANNING	DATE	JUNE 2025
-------	----------	------	-----------

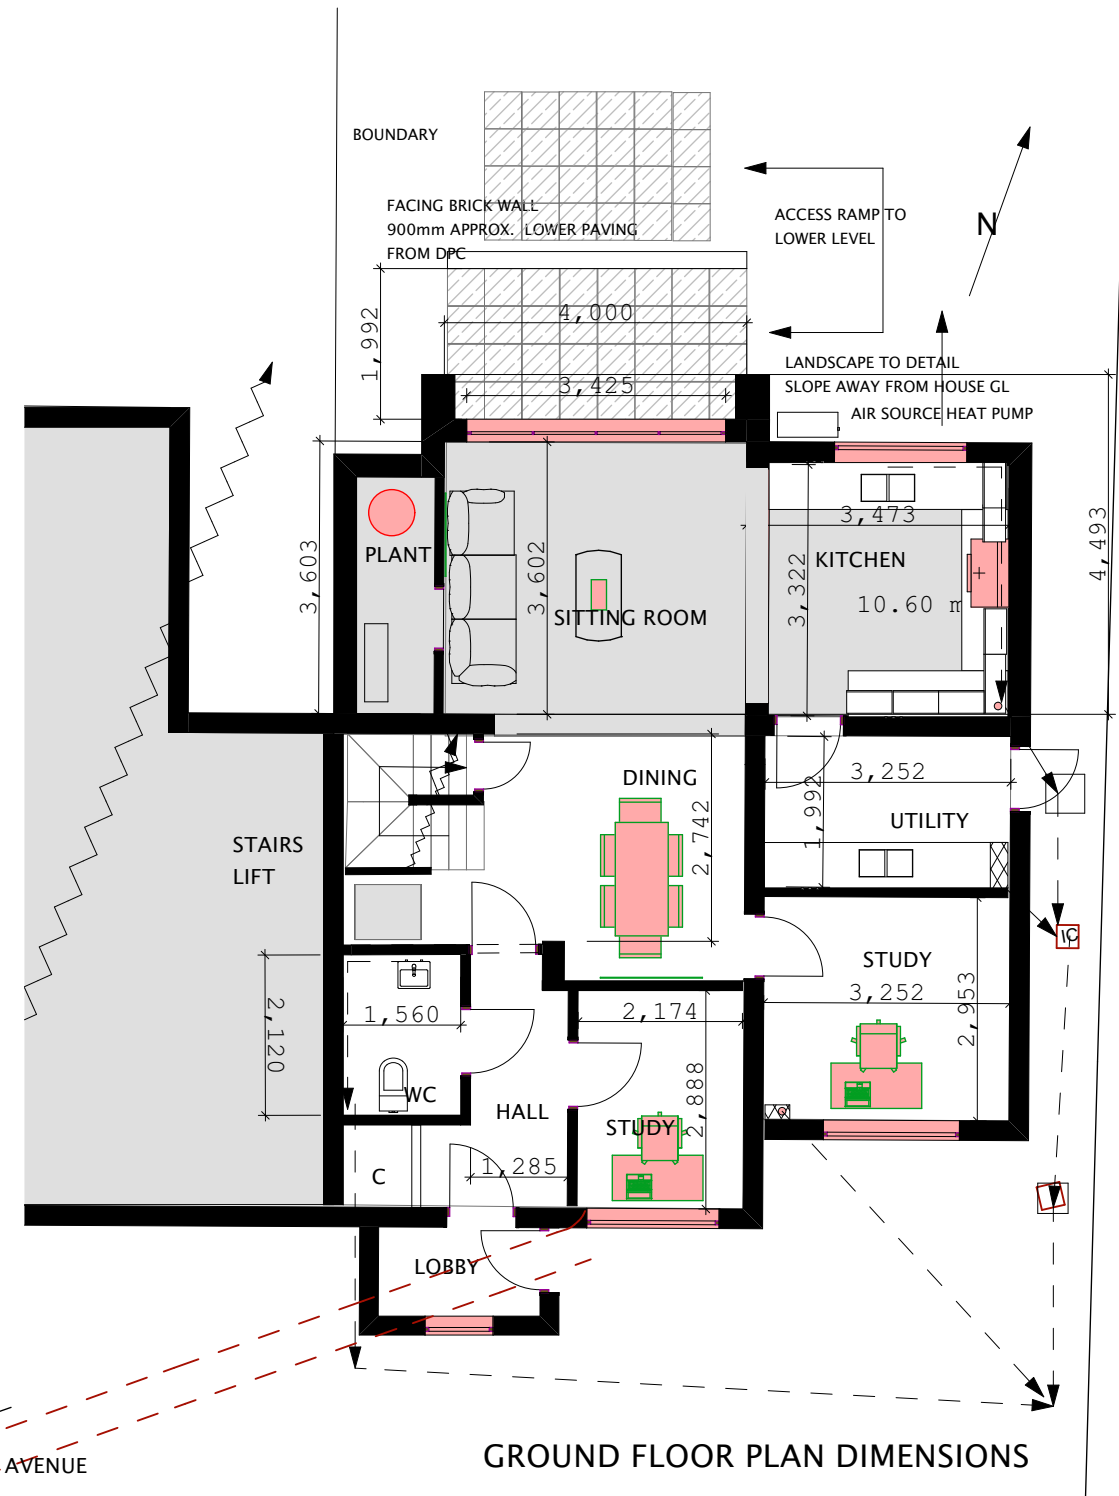

GROUND FLOOR PLAN DIMENSIONS