



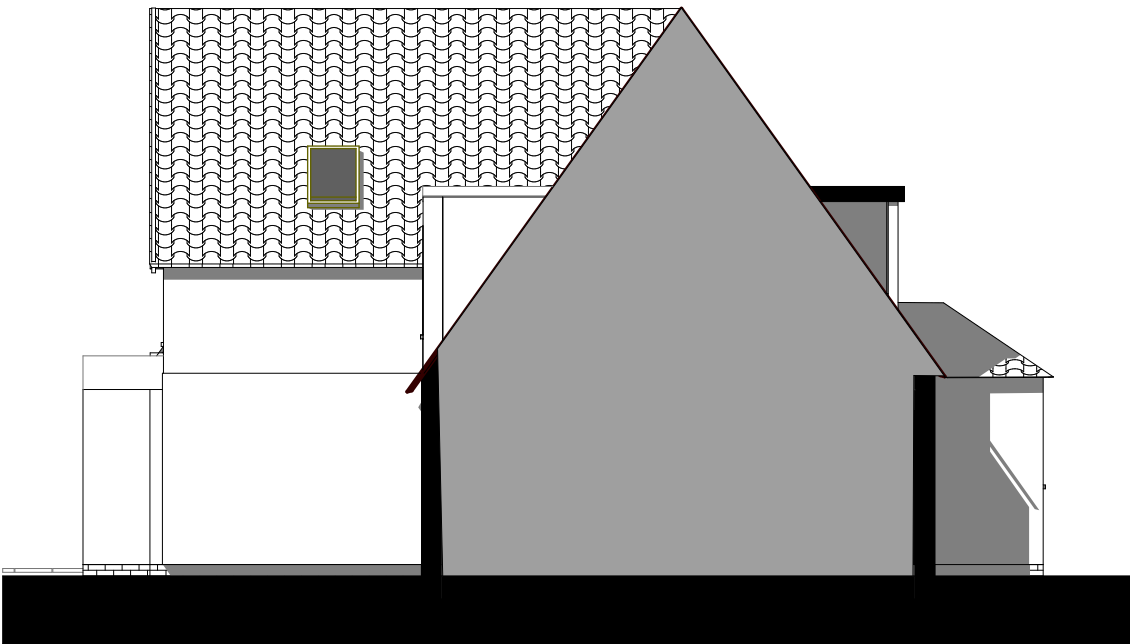


REAR ELEVATION



SECTION BB

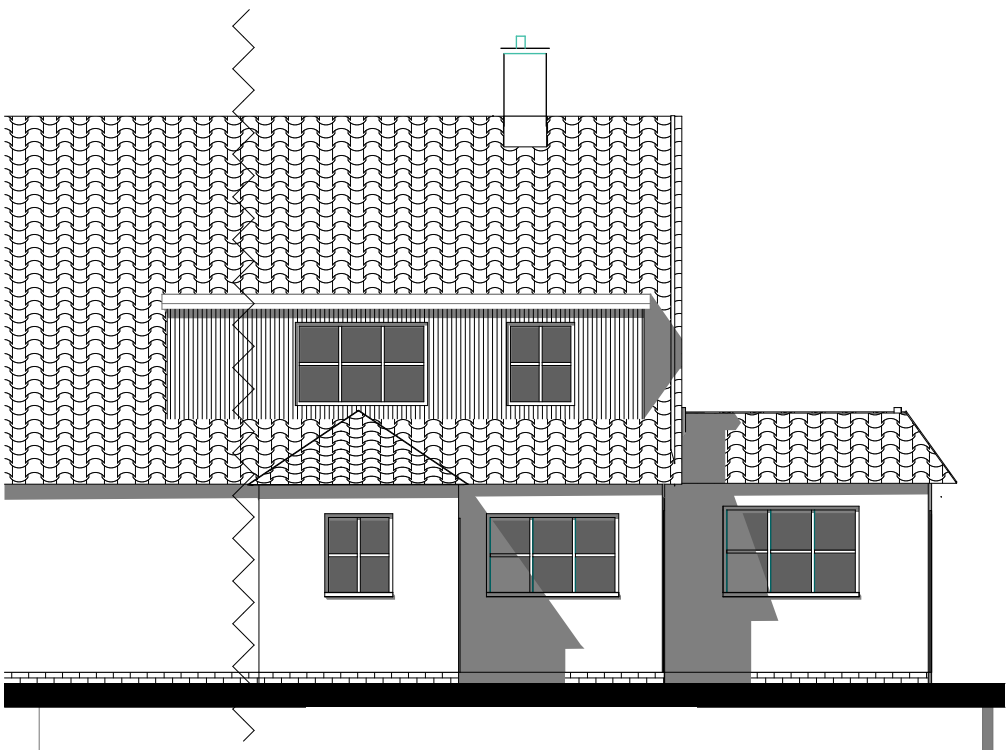


FRONT ELEVATION

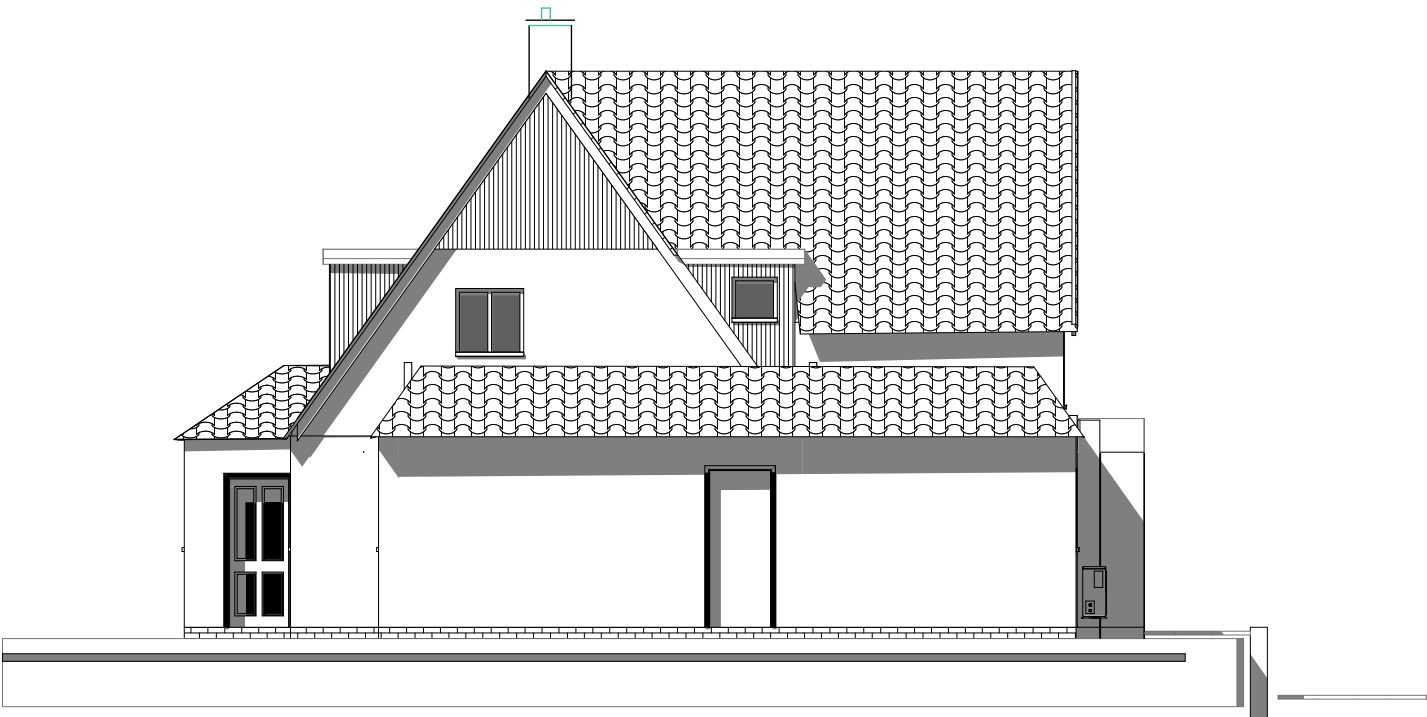

SIDE ELEVATION

WHITE RENDER ON INSULATION
CEDAR BOARDING
ROOF TILES TO MATCH EXISTING
ALUMINIUM WINDOW FRAMES
DOUBLE AND TRIPLE GLAZING

 

ISSUE	PLANNING	DATE	JUNE 2025
-------	----------	------	-----------

RIDER SALE
CHARTERED ARCHITECTS

THE STUDIO WHADDON CAMBRIDGE
TEL/ FAX: 01223 264436 EMAIL: ridersale@yahoo.co.uk Rider Sale Ltd
www.ridersale.co.uk COPYRIGHT RIDER SALE 2025 DO NOT SCALE USE FIGURED DIMENSIONS ONLY

PROJECT PROPOSED ALTERATIONS AND
EXTENSION
35 STAMFORD AVENUE ROYSTON
SG8 7DD

DRAWING NO:	804- 2	
REVISION:	B	
SCALE 1:	100	@A3