





0m 1m 2m 3m 4m 5m

Scale 1:100 @ A3

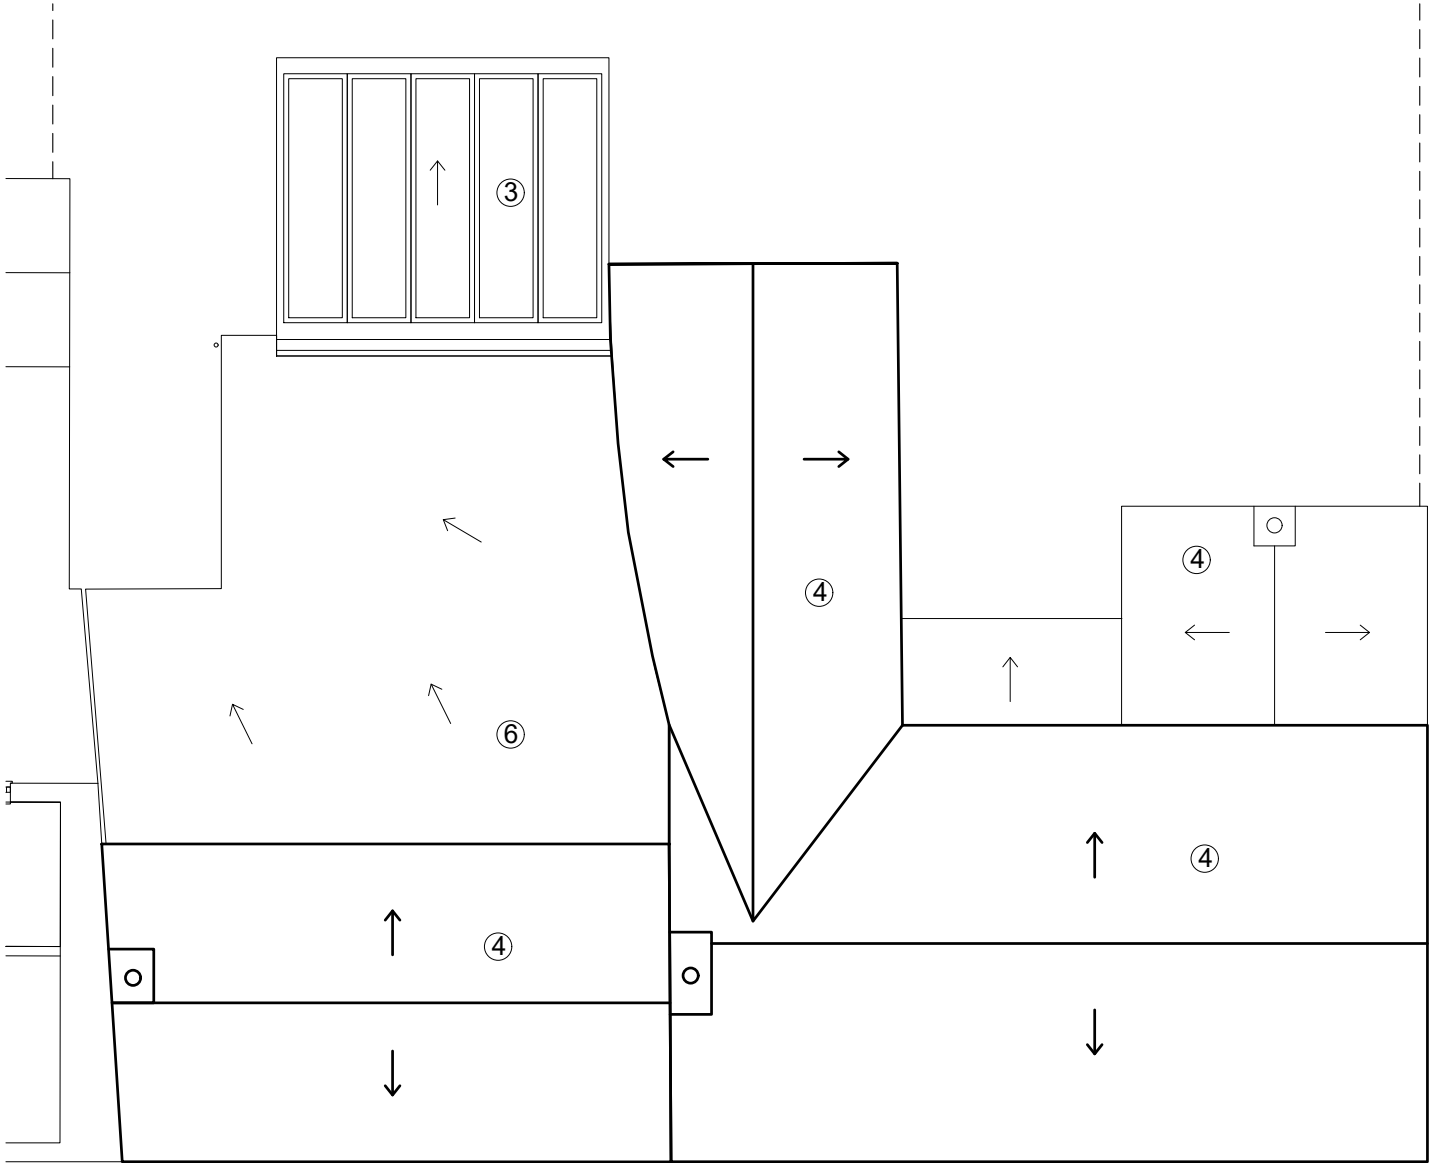

Existing Roof Plan

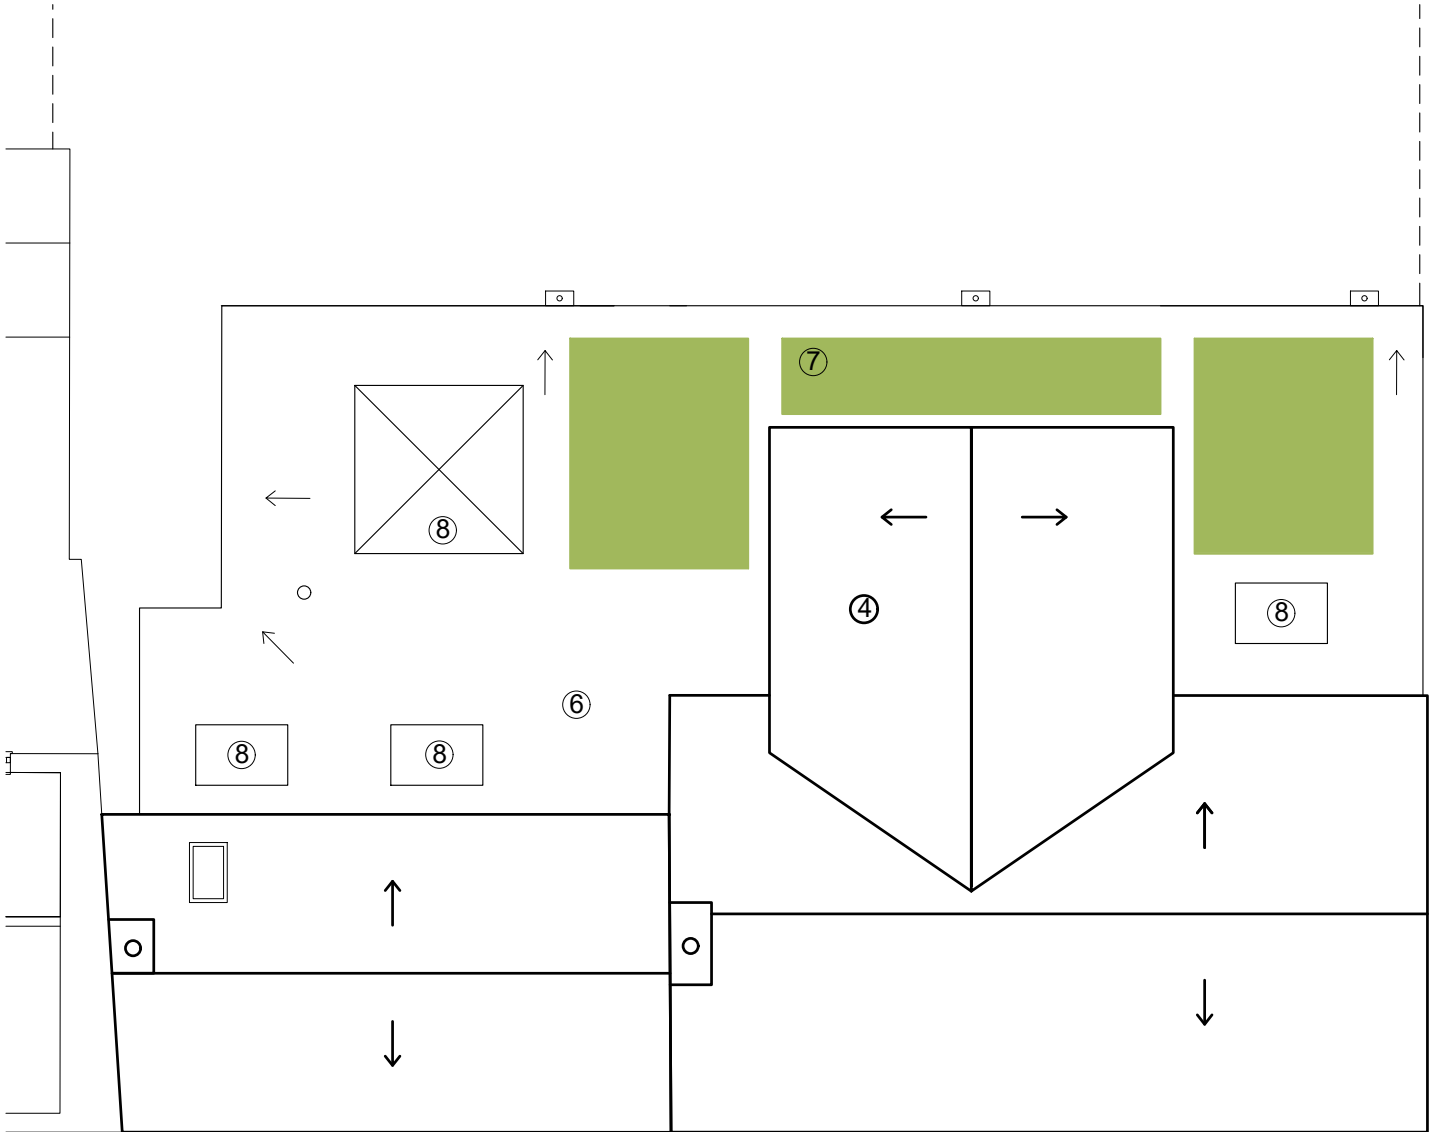

Proposed Roof Plan

**Amy Moss
and Colin Eades**

amy@mosspropertydevelopment.co.uk
colinwkeades@gmail.com

Client: Mr & Mrs Coldstream

Project:
Replacement Extensions &
Internal Alterations
The Engine, 50
Back Street, Ashwell

Drawing:
Existing & Proposed Roof
Plans

Dwg no. EBC 15 Date: Sept 2025

Drawn: AM Checked: CE

Scale: 1:100 @ A3

Revisions:

The content of this drawing is the property of Colin Eades & Amy Moss and may not be copied in whole or part without formal consent.