



South Elevation onto Back Street

0m 1m 2m 3m 4m 5m

Scale 1:100 @ A3

Existing Materials


- ① - White Render with black painted plinth
- ③ - UPVC Windows, Doors & Conservatory
- ④ - Slate
- ⑥ - Single ply membrane roof




North Elevation

52 Back Street

Bathroom window

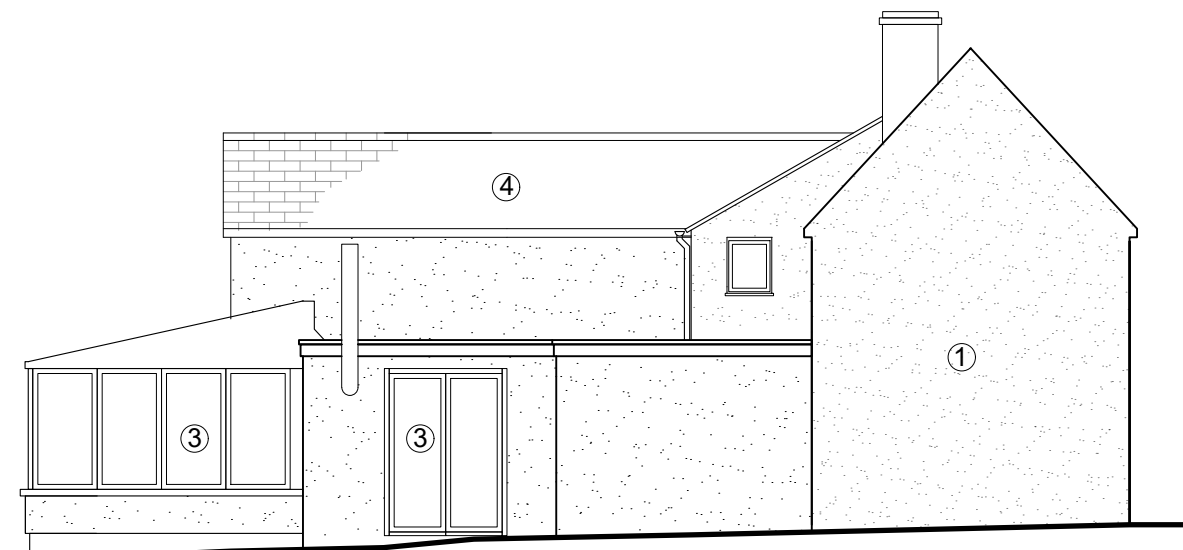

West Elevation

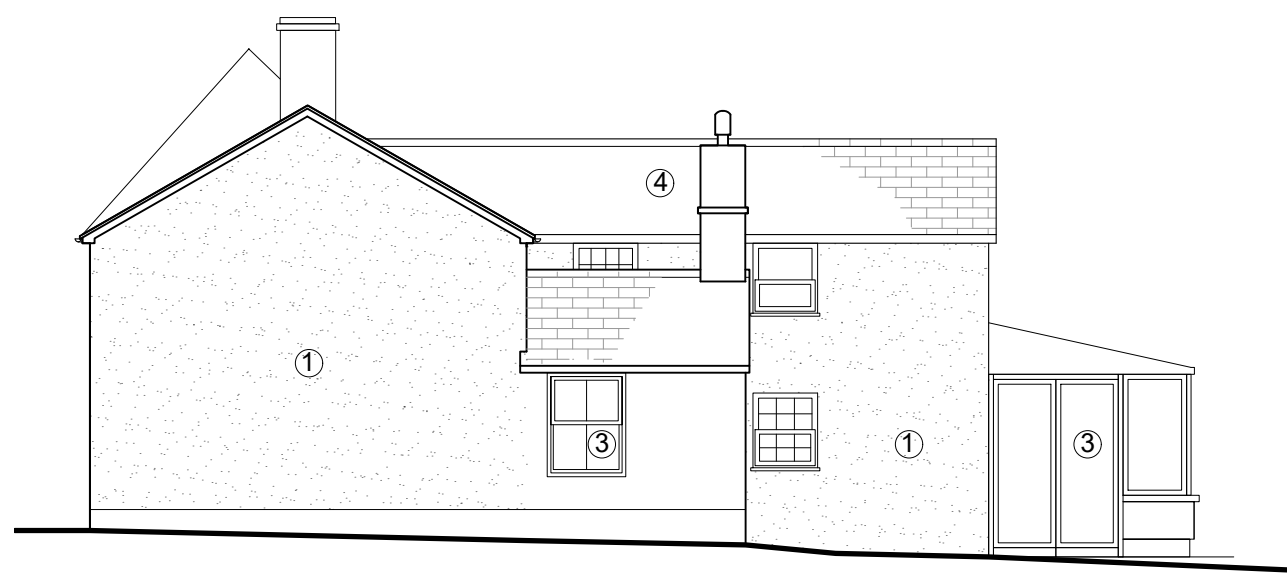

East Elevation (shown without the boundary wall)

**Amy Moss
and Colin Eades**

amy@mosspropertydevelopment.co.uk
colinwkeades@gmail.com

Client: **Mr & Mrs Coldstream**

Project:
**Replacement Extensions &
Internal Alterations
The Engine, 50
Back Street, Ashwell**

Drawing:
Existing Elevations

Dwg no. **EBC 03** Date: **Sept
2025**

Drawn: **AM** Checked: **CE**

Scale: **1:100 @ A3**

Revisions:

The content of this drawing is the
property of Colin Eades & Amy Moss
and may not be copied in whole or part
without formal consent.