






Existing Front Elevation 1:100

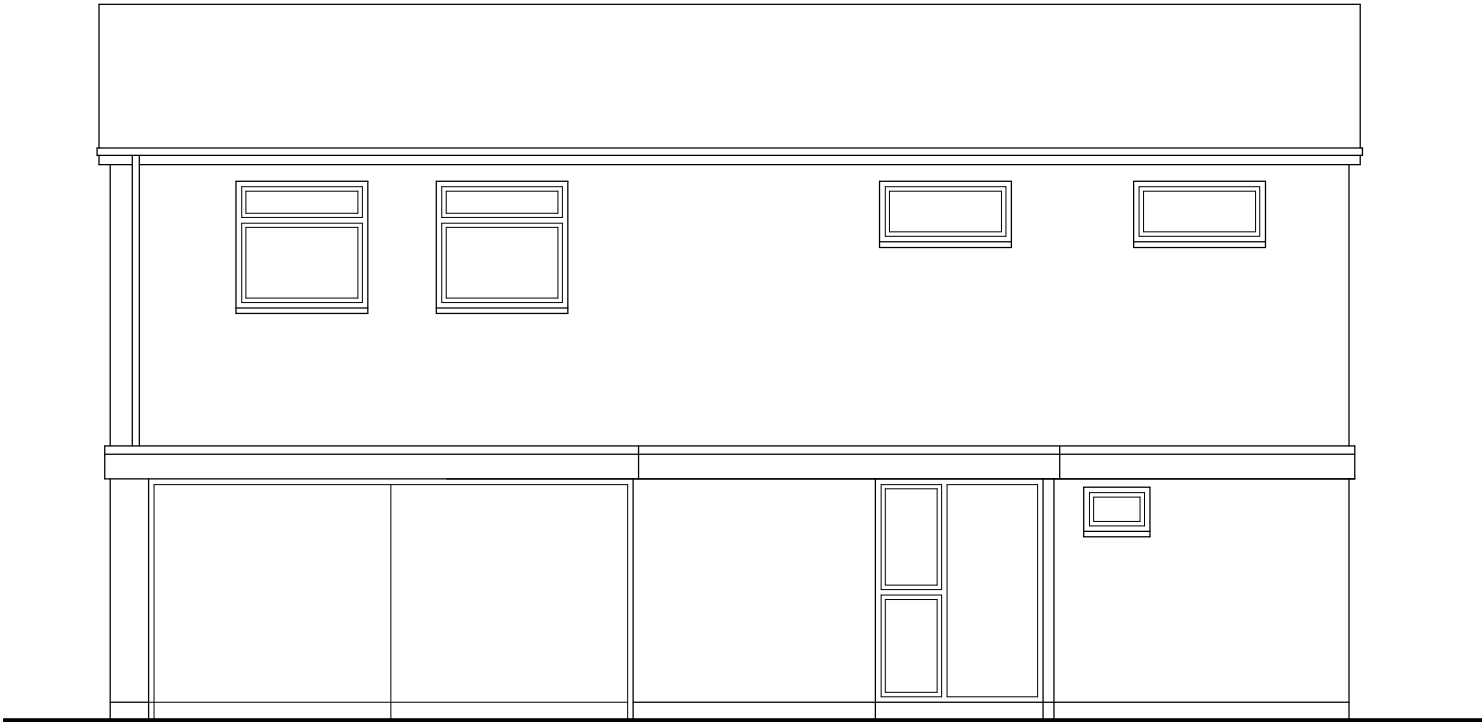


Existing Rear Elevation 1:100

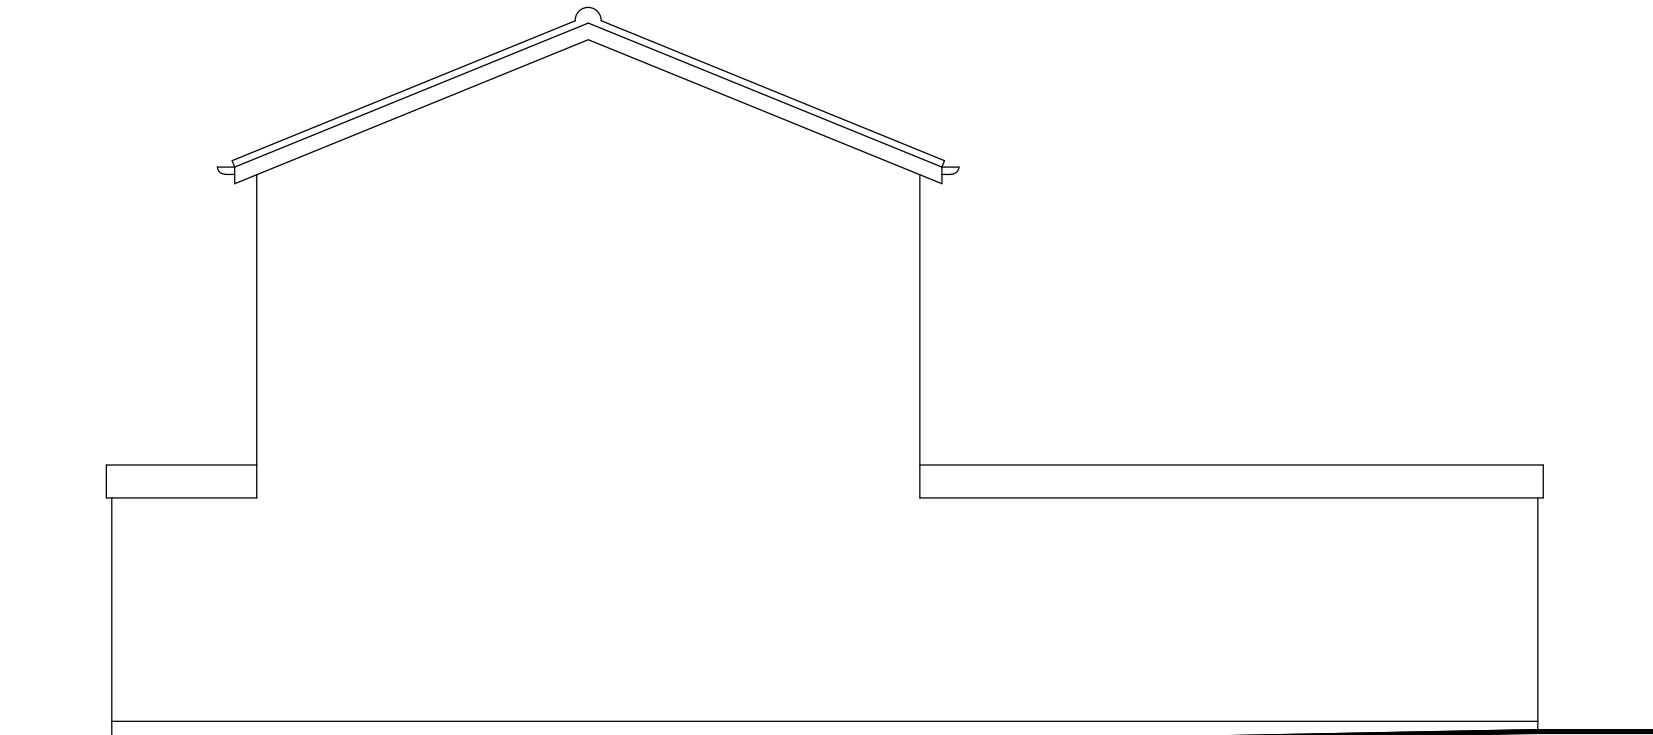

Existing Side Elevation 1:100

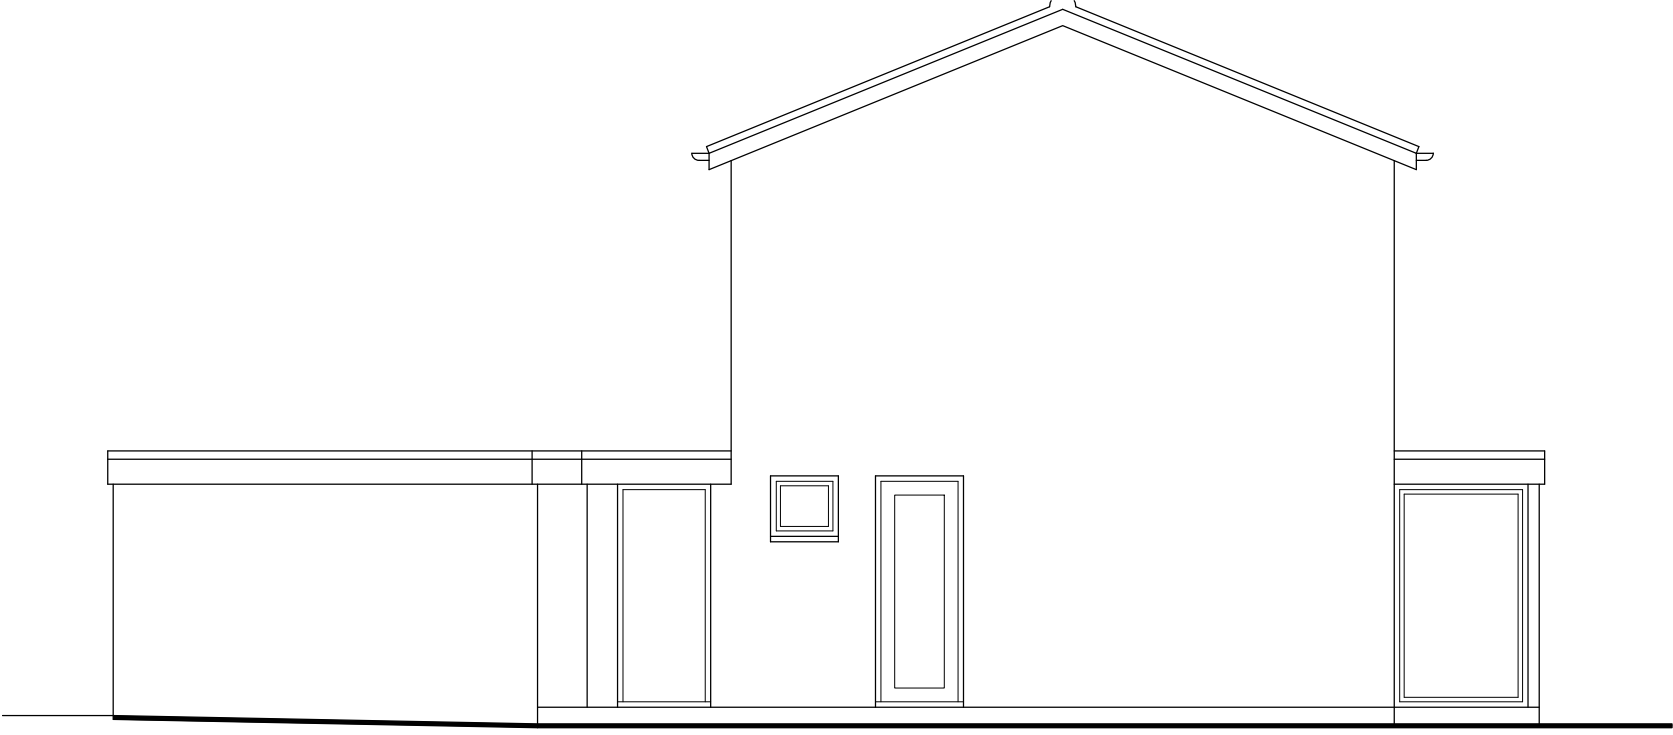

Existing Side Elevation 1:100

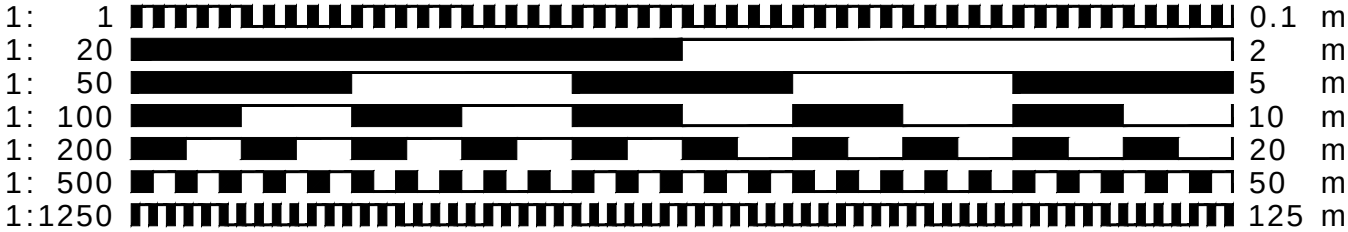

- CLIENT MUST SEEK SEPARATE SPECIALIST ADVICE ON PARTY WALL MATTERS IN SUFFICIENT TIME TO SERVE ALL NOTICES IF REQUIRED
- ALL STRUCTURAL ELEMENTS ARE INDICATIVE ONLY AND SUBJECT TO FULL STRUCTURAL DESIGN BY STRUCTURAL ENGINEER - ALL DESIGN IS SUBJECT TO STRUCTURAL DESIGN TO BE PROVIDED BY OTHERS
- THIS DRAWING IS FOR PLANNING APPROVAL ONLY AND SUBJECT TO ALL OTHER RELEVANT STATUTORY APPROVALS

This drawing is protected under © copy right



preliminary

CONTRACT	Proposed Works: 6 Broadcroft, Letchworth, Hertfordshire		
DRAWING TITLE	Existing Elevations		
SCALE	1:100@A3	DRAWING NUMBER	REVISION
DATE	June 2025	PO3	
DRAWN	JEI		
JOB NUMBER	RSD-25-09	CHECKED BY	
redshed design 45 Hoo Road Meppershall Bedfordshire sg17 5lp		telephone: 01462 817075, 07884008970 fax: 01462 807175 e-mail: james/karen@redsheddesign.co.uk www.redsheddesign.co.uk	