




DO NOT SCALE FROM THIS DRAWING
All Contractors and Sub-Contractors must verify sizes and conditions on site before commencing work.
This drawing does not form part of any Contract or Order unless accompanied by a written order

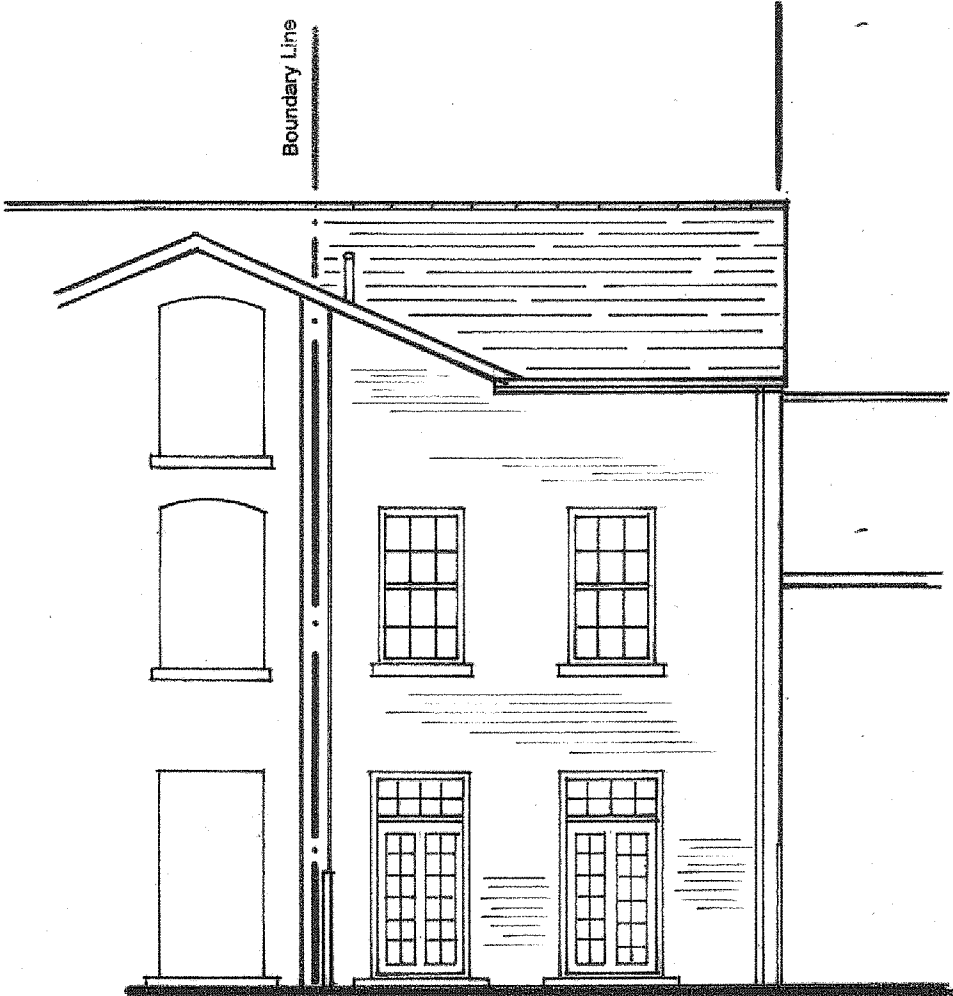

REAR

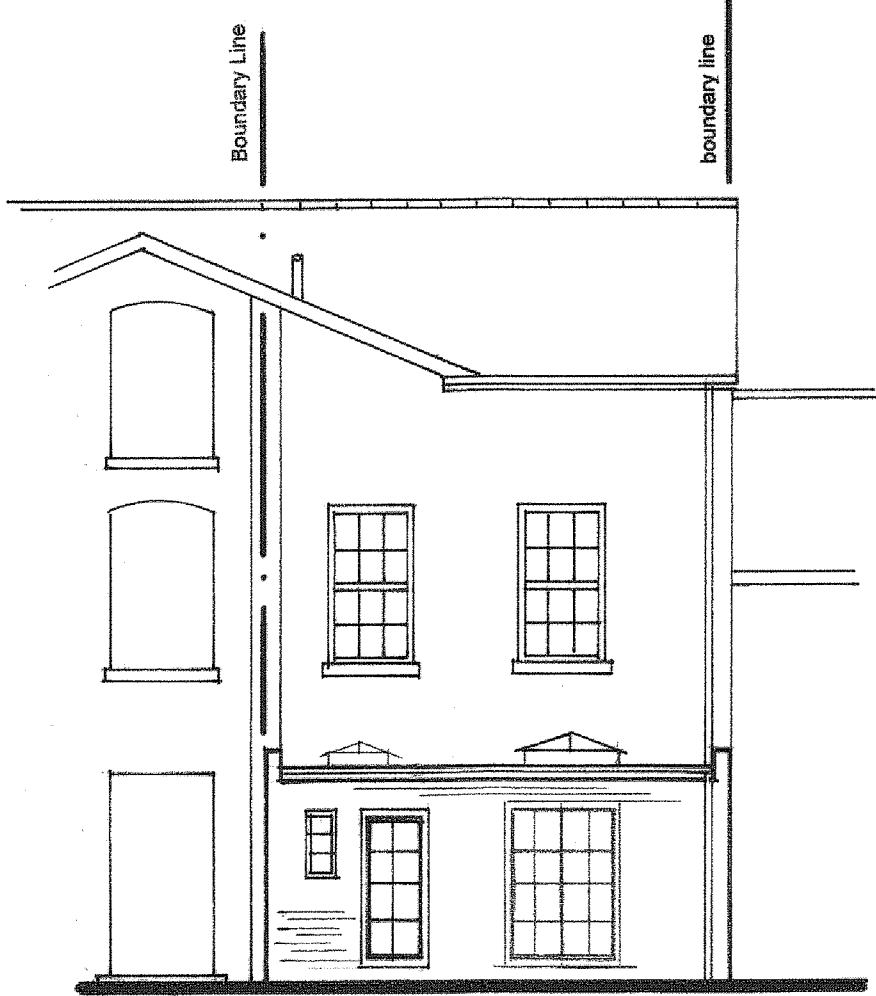


PROPOSED

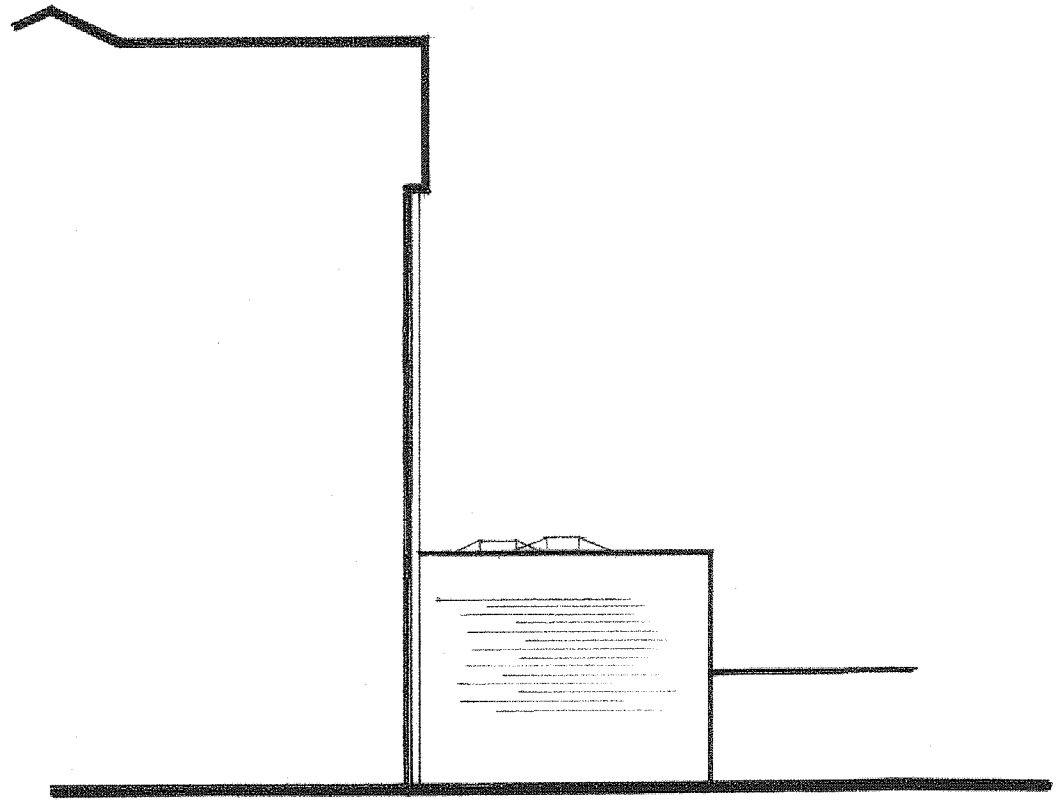


SIDE

EXISTING

ELEVATIONS

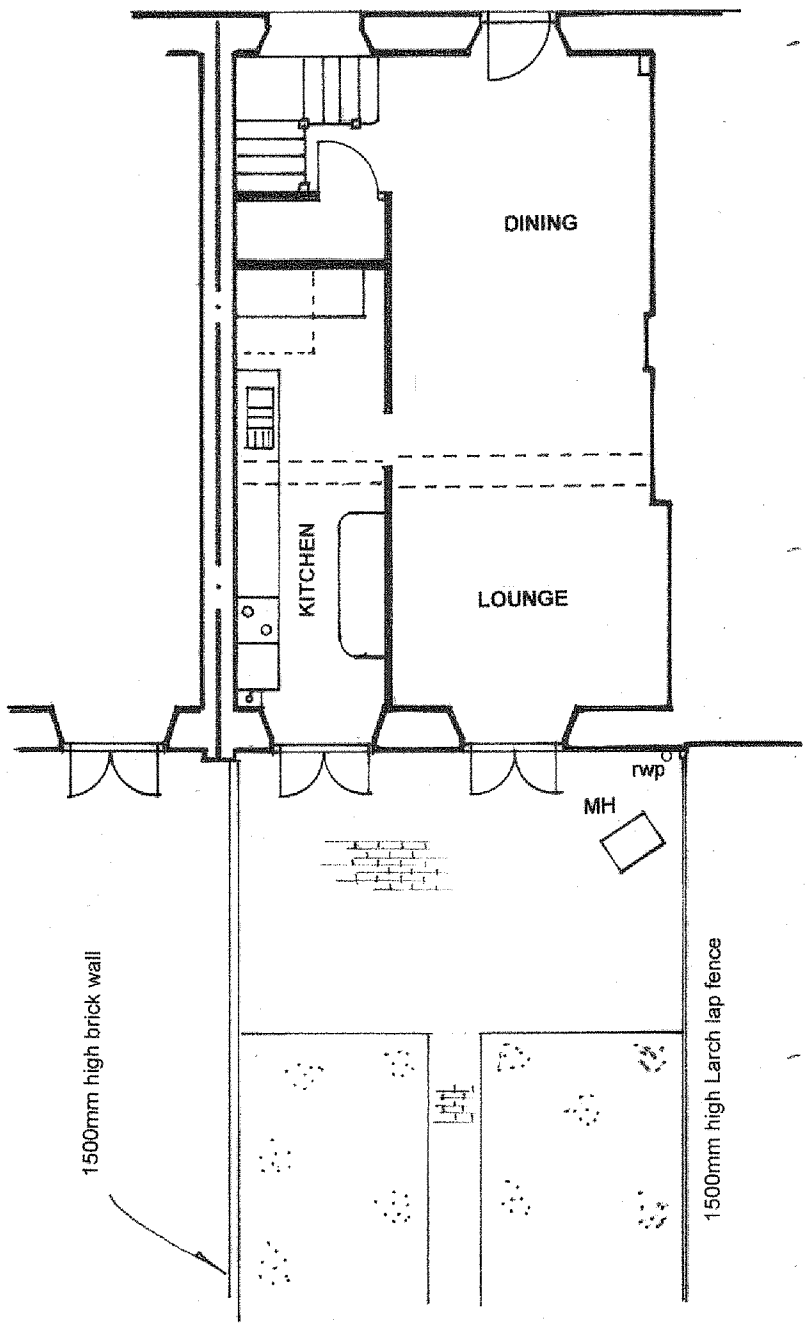


EXISTING

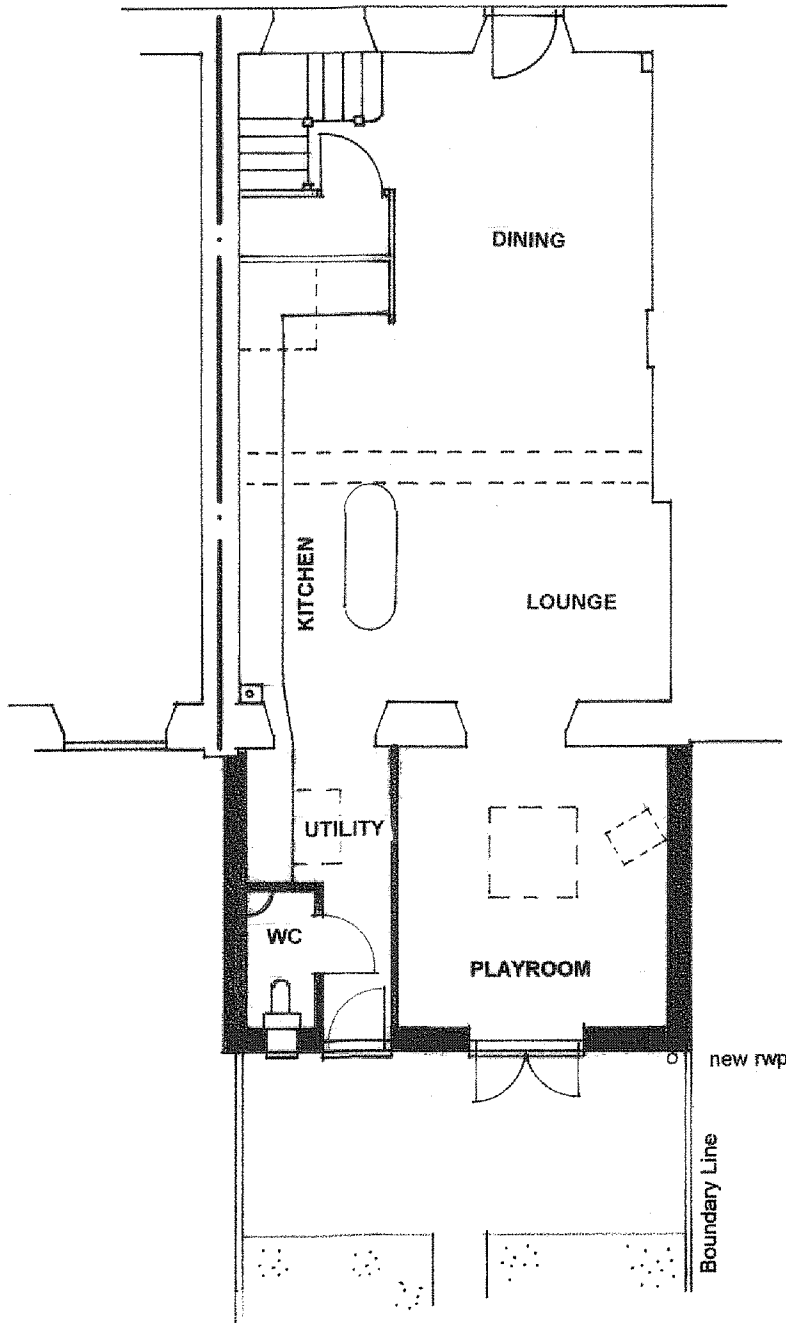


PROPOSED

GROUND FLOOR PLAN

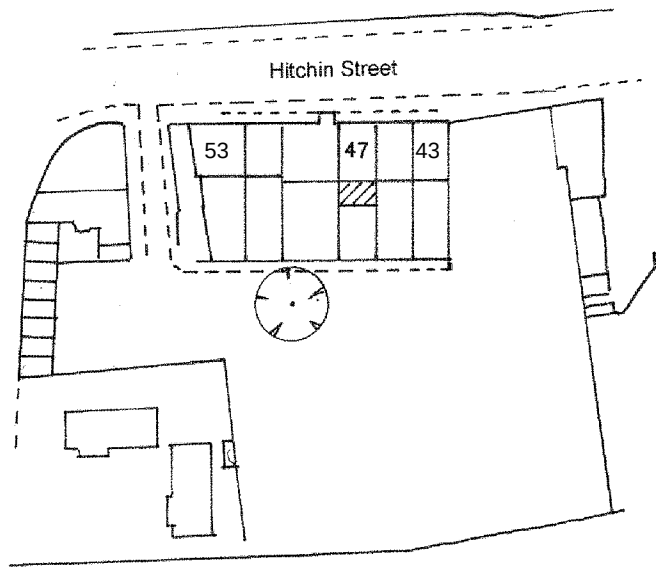

LOCATION PLAN

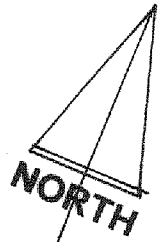

0 2 5
m
1:100

ROSEBURY
Design - Planning - Project Management

ROSEBURY LTD
8 WOODLAND WAY, BALDOCK, HERTFORDSHIRE. SG7 6LR
T/F 01462 490292 E info@roseburyltd.co.uk

contract

47 Hitchin Street, Baldock, Herts

title

scale: 1:100 1:1250

PROPOSED PLANS & ELEVATIONS

drawn:  date: 05:2015

drawing no: 01/BM/15 rev. B