
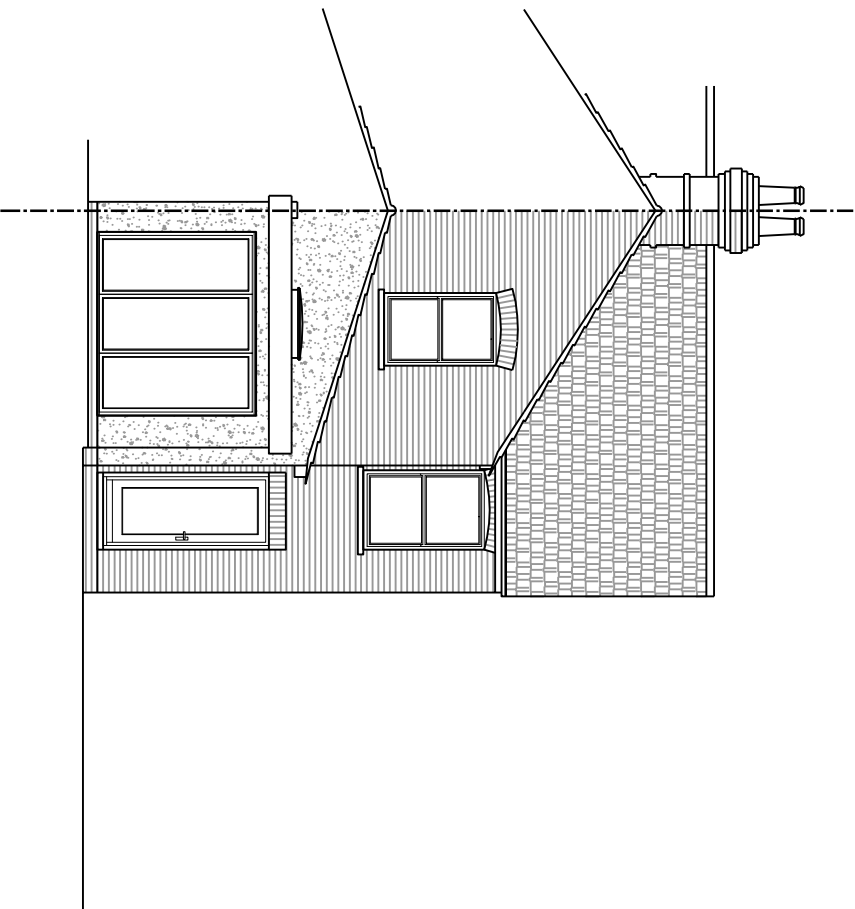
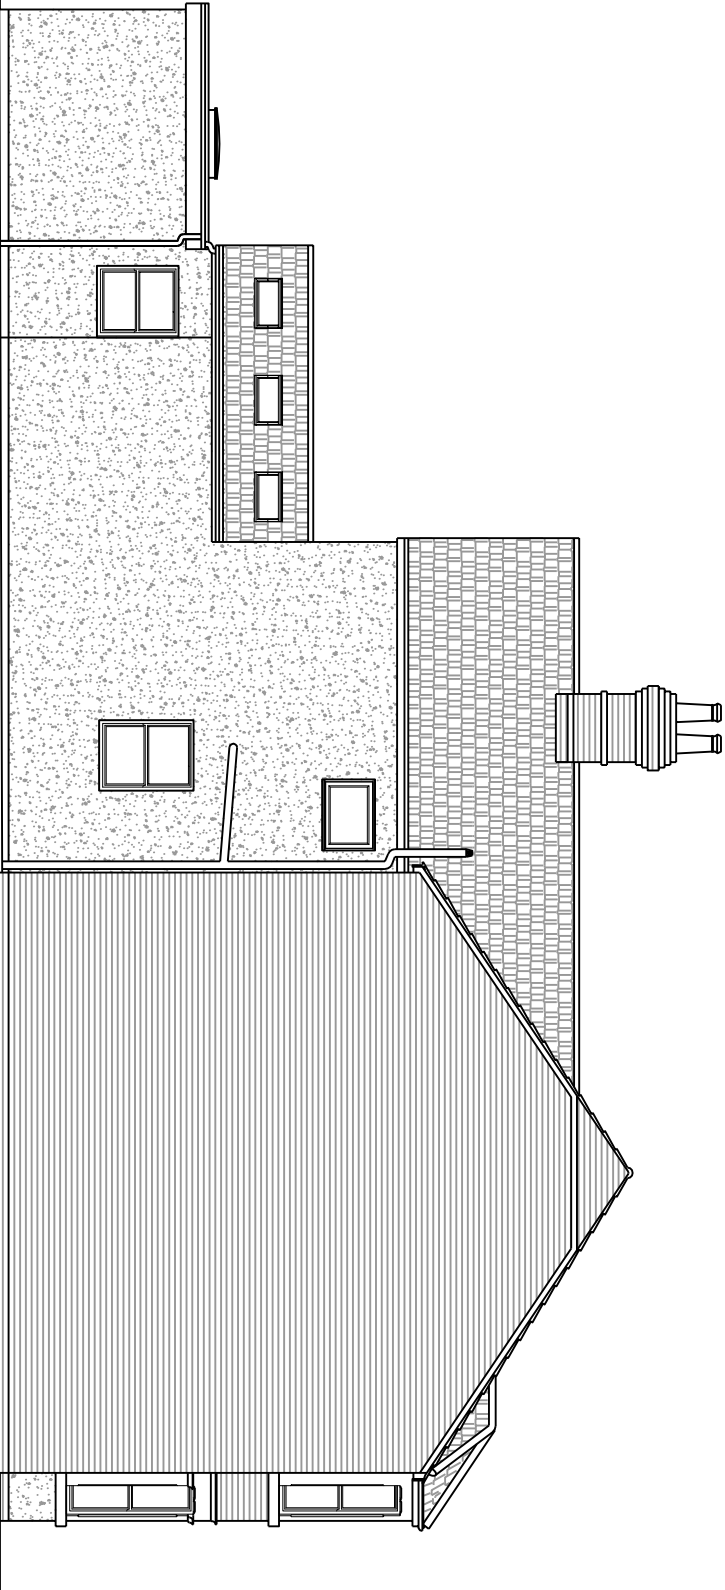
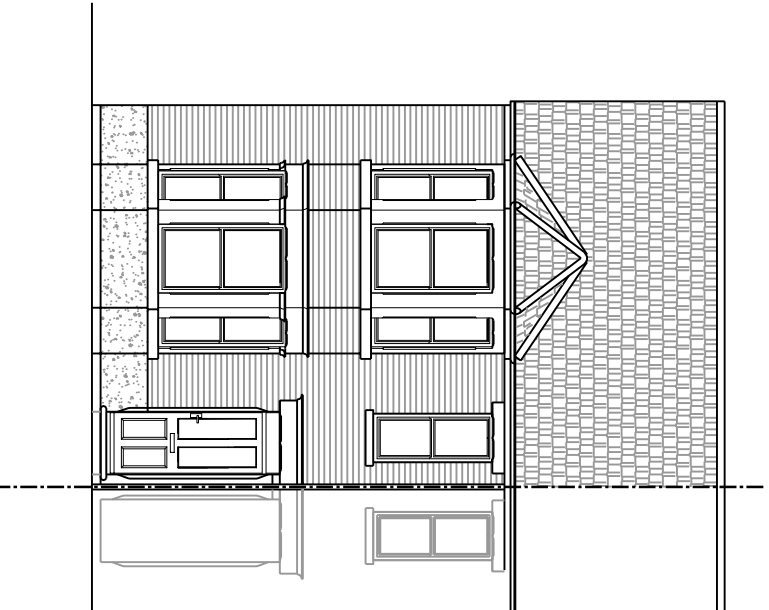


 

L-01 EXISTING FRONT ELEVATION

L-01 EXISTING SIDE ELEVATION

L-01 EXISTING REAR ELEVATION

01 SCALE 1/100

02 SCALE 1/100

03 SCALE 1/100


1.

CDM Regulations 2015 : Designers Notes on Significant Residual Risks

THIS DRAWING & ANY DESIGN THEREON IS THE COPYRIGHT OF DB SHARP AND SONS LTD AND MUST NOT BE REPRODUCED WITHOUT THEIR WRITTEN CONSENT.
ALL DIMENSIONS AND LEVELS ARE SUBJECT TO A THOROUGH AND ACCURATE SURVEY AND THE CONTRACTOR SHALL BE RESPONSIBLE FOR THE COMMENCEMENT OF ANY WORKS.
ALL SIZES OF STRUCTURAL COMPONENTS ARE TO BE VERIFIED BY A STRUCTURAL ENGINEER.
ELECTRICAL INSTALLATION OR MODIFICATION, MATERIALS AND WORKMANSHIP SHALL COMPLY WITH THE LATEST EDITIONS OF THE RELEVANT BRITISH STANDARDS AND C OF PS AND ARE TO BE IN ACCORDANCE WITH GOOD BUILDING PRACTICE AND SUBJECT TO THE APPROVALS OF THE LOCAL ELECTRICITY SUPPLY AUTHORITY. THE LATEST EDITION OF THE BRITISH STANDARDS INCLUDING AMENDMENTS 1 & 2, THE LOCAL ELECTRICITY SUPPLY AUTHORITY, BRITISH TELECOM, THE BUILDING REGULATIONS (WIRE) REGULATIONS.
PLEASE NOTE ELECTRICAL CONTRACTORS MUST BE MEMBERS OF THE NICEIC REGISTERED ELECTRICAL CONTRACTORS ASSOCIATION (NICEIC) AND MUST BE REGISTERED WITH THE ELECTRICAL CONTRACTORS ASSOCIATION (ELECTRA) AND THE ELECTRICAL CONTRACTORS ASSOCIATION (ELECTRA) AND THE ELECTRICAL CONTRACTORS ASSOCIATION (ELECTRA).
MECHANICAL INSTALLATION OR MODIFICATION, INCLUDING HEATING, HOT AND COLD WATER AND VENTILATION SERVICES TO BE IN ACCORDANCE WITH THE LATEST EDITION OF THE CIBSE GUIDE AS PRODUCED BY THE CHARTERED INSTITUTION OF BUILDING SERVICES ENGINEERS & TO THE CHARTERED INSTITUTION OF MECHANICAL ENGINEERS (CIBSE) AND THE LOCAL WATER COMPANY BYLAWS, THE CIBSE GUIDE AND C OF PS, THE LATEST EDITION OF THE BUILDING REGULATION APPROVED DOCUMENTS AND ALL NATIONAL AND LOCAL REGULATIONS.
ALL WORKS ARE TO COMPLY WITH THE LATEST REVISION OF THE BRITISH STANDARDS.
THE CLIENT OR APPOINTING AGENT SHOULD ADVISE OF ANY KNOWN OBSTACLES, SERVICES AND DAMAGE LOCATION OR RESTRICTIVE COVENANTS.
THIS DRAWING SHOULD BE READ IN CONJUNCTION WITH ALL PLANNING DRAWINGS & DOCUMENTS RELATING TO THE WORKS, DO NOT SCALE FROM THIS DRAWING EXCEPT FOR PLANNING PURPOSES.



SITE LOCATION PLAN
SCALE 1/1250

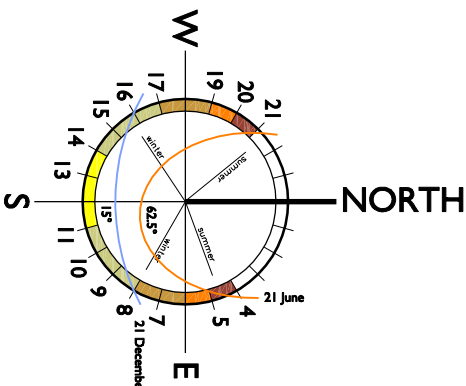

These notes relate solely to information shown on this drawing. Only significant risks which are considered to be unusual, or unlikely to be obvious to a competent contractor or other designer will be highlighted. This information may be subject to revision as the design develops.

Refer also to Drawings		
VERIFICATION STATUS	Verified by	Date
INFO/DESIGN		
PLANNING		
BUILDING CONTROL		
CONSTRUCTION		

No	Revision	Date	Drn	Chkd



DB SHARP & SONS LIMITED

L-01

Client: Mr and Mrs Ball
Proposed Extension and Loft Conversion

Scale: 1/100, 1/1500, 1/2500

Date: November 2025



Drawn by: JBS

Checked: JBS


Date: November 2025

Project Title: Existing General Arrangement Plans, Elevations
Site Location and Block Plans


DB SHARP & SONS LIMITED
Tel: 01482 672359
E-mail: jacob@dbsharpandsons.co.uk www.dbsharpandsons.com

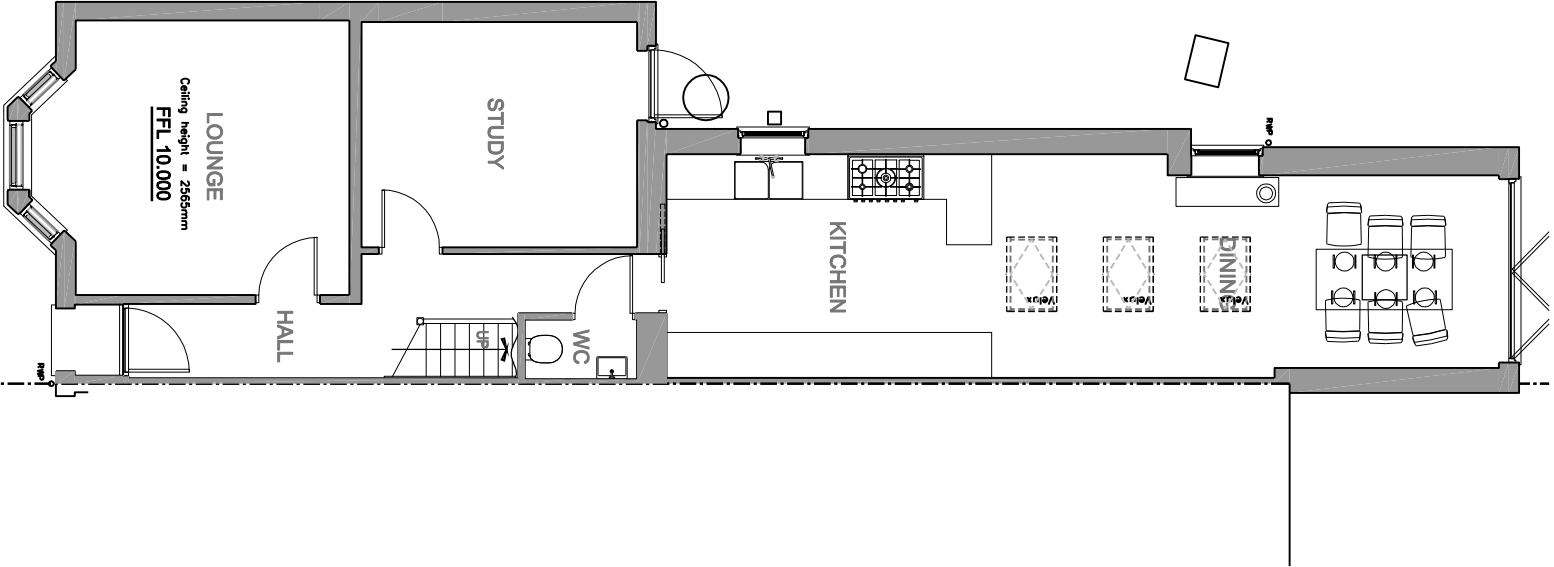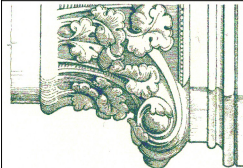

EXISTING GROUND FLOOR GENERAL
ARRANGEMENT PLAN

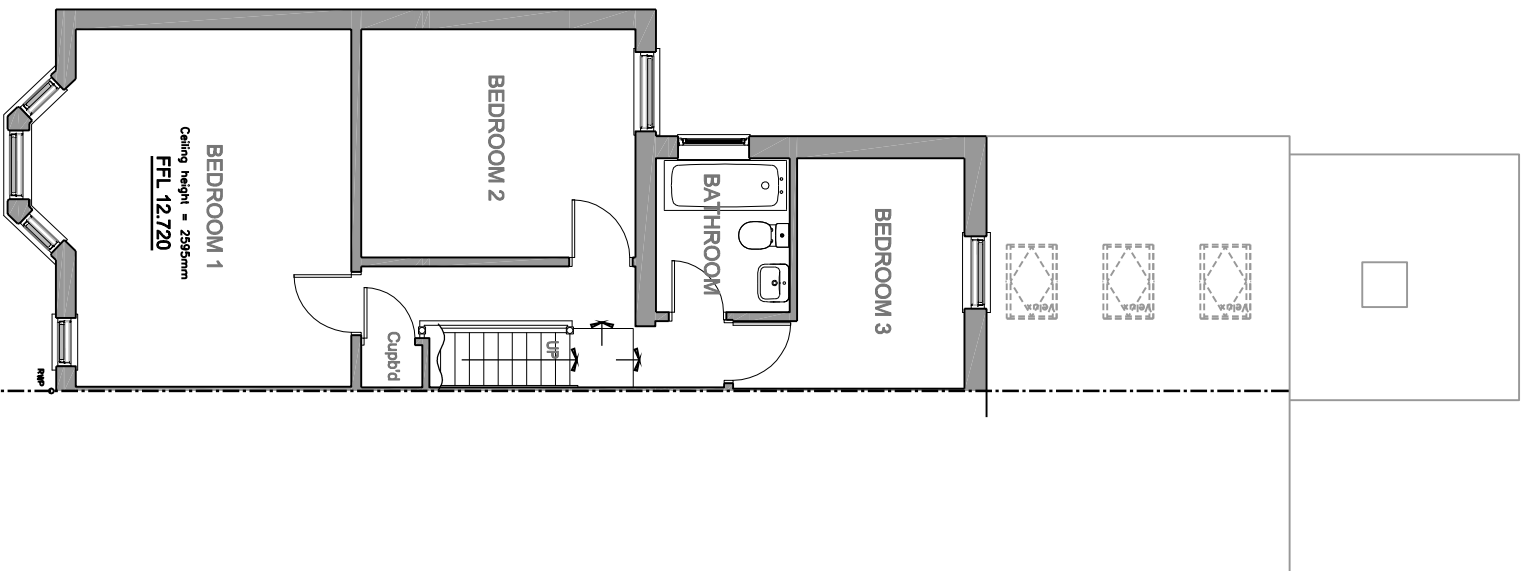

EXISTING FIRST FLOOR GENERAL
ARRANGEMENT PLAN

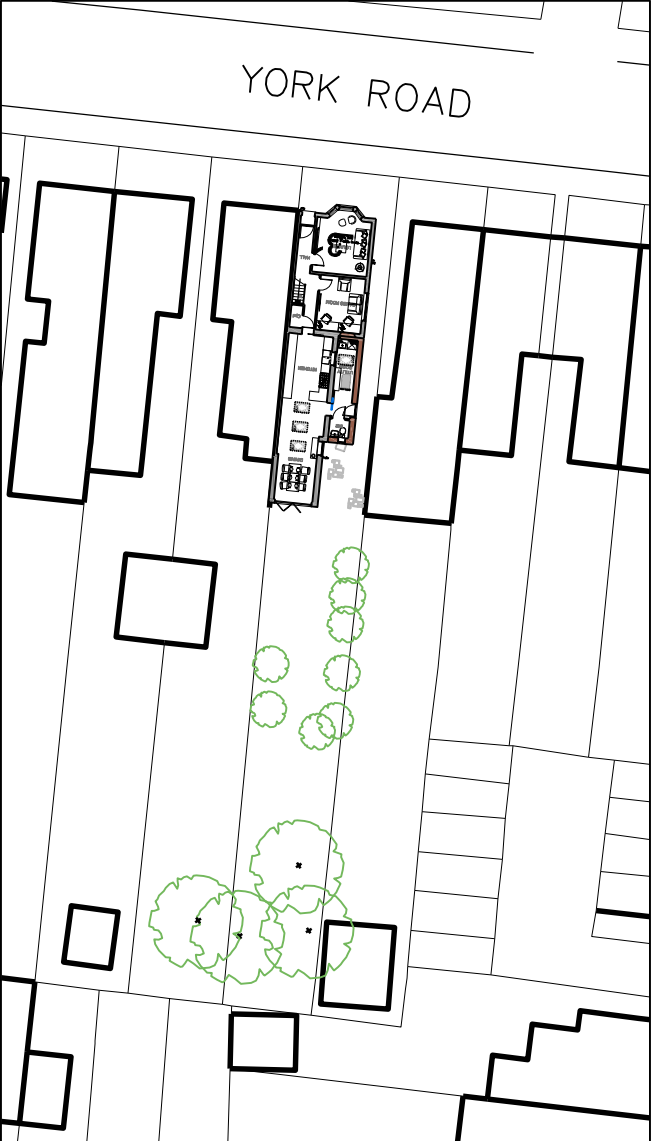

SITE BLOCK PLAN PROPOSED
SCALE 1/1500

