




0 1 2 3 4 5 6 Meters

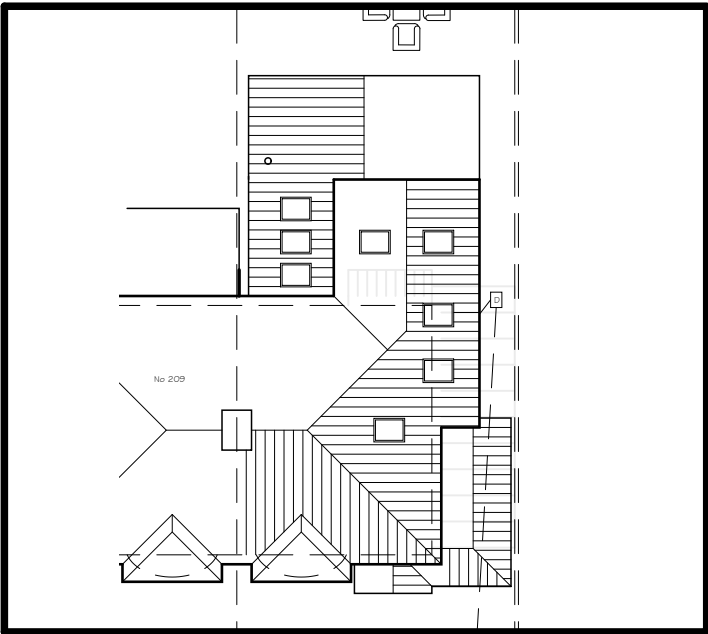


Proposed Front Elevation

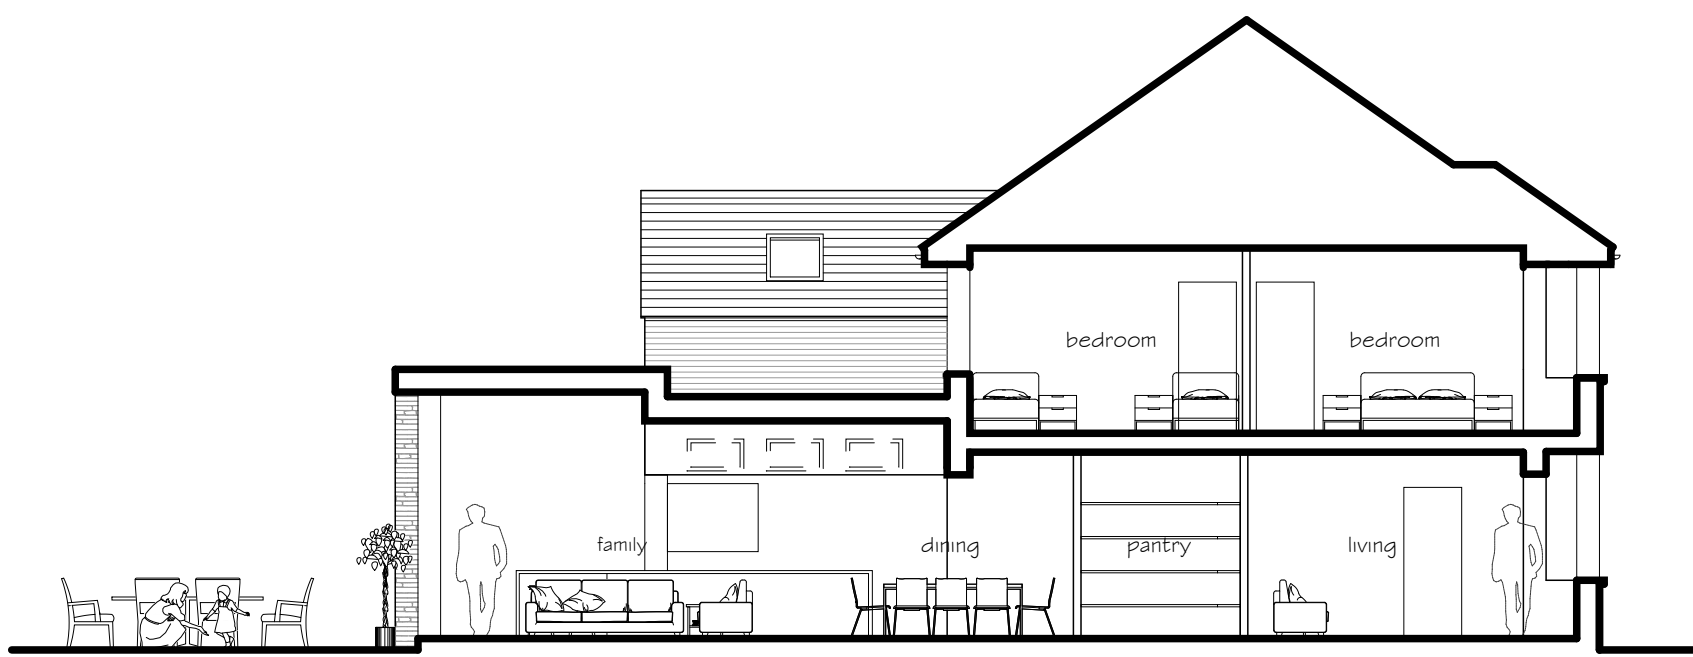


Proposed Side Section A-A'

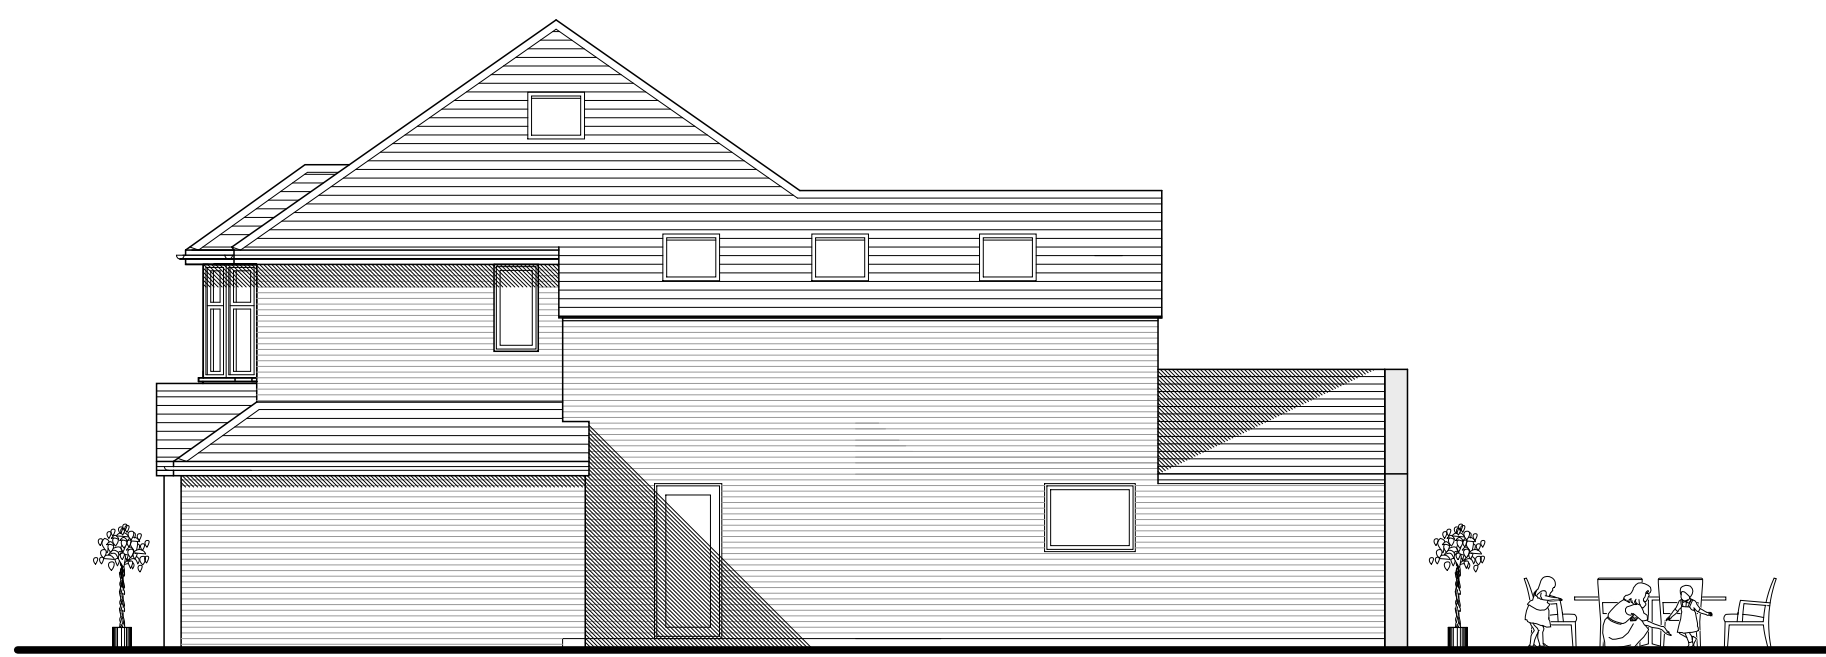


Proposed Side Elevation

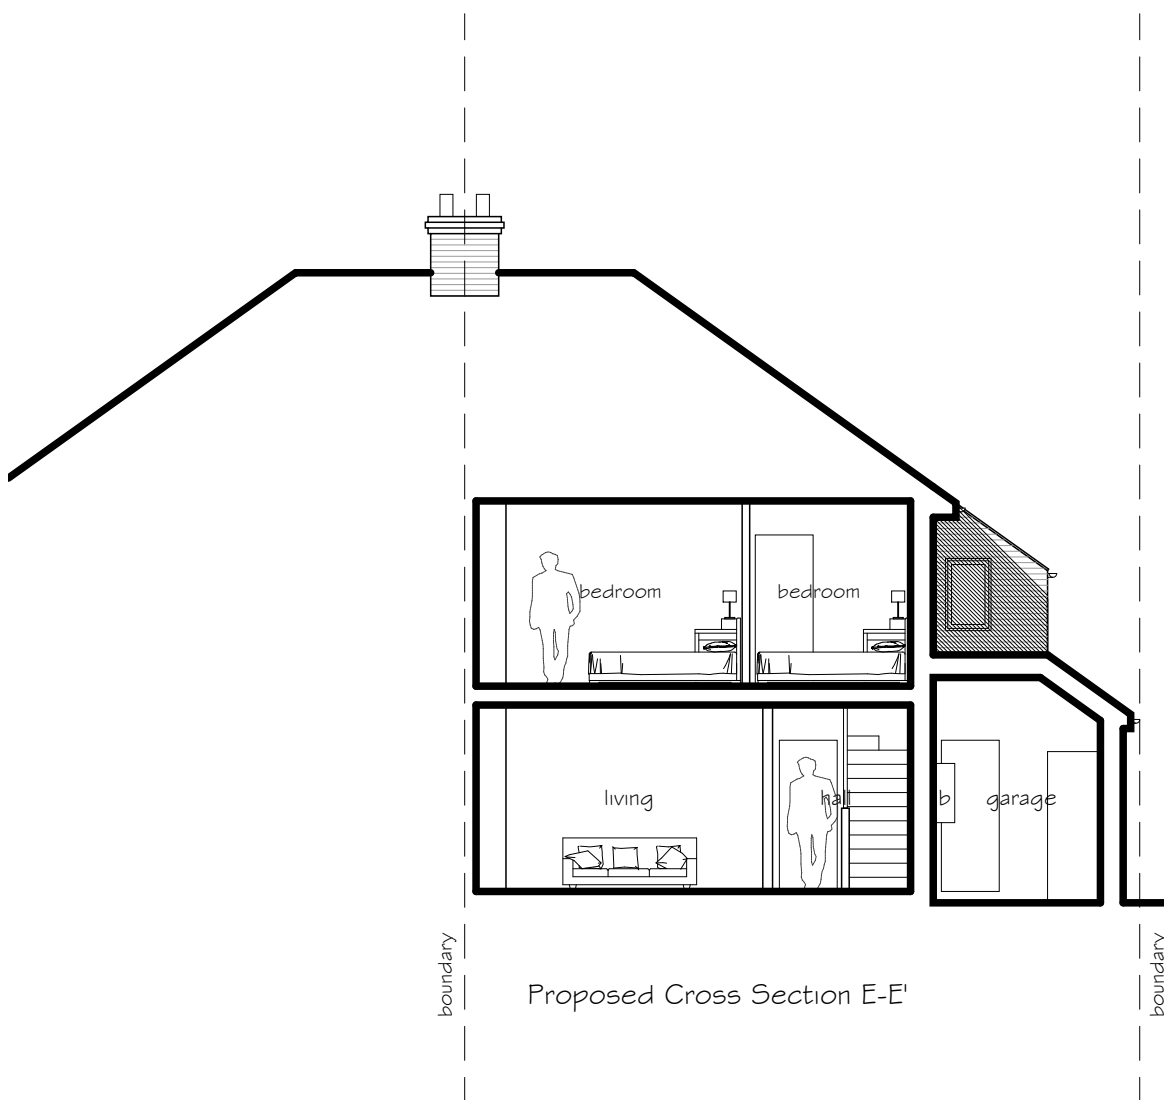


Proposed Cross Section E-E'

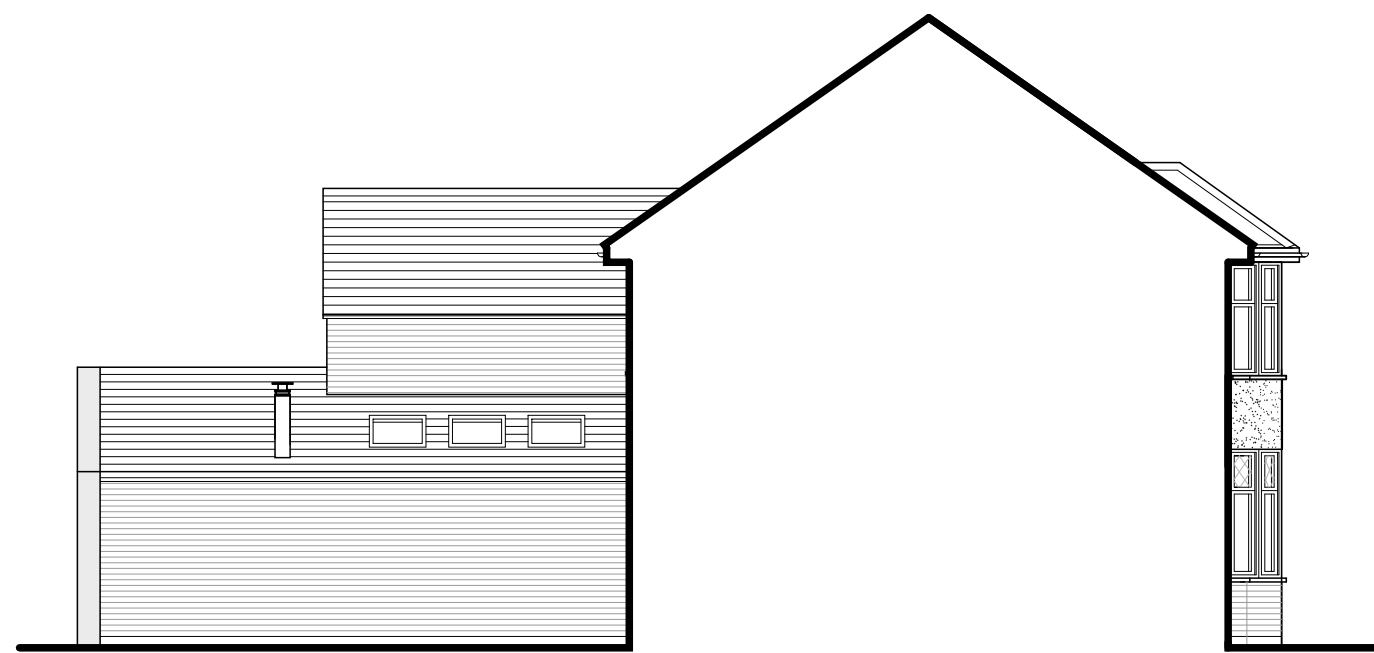


Proposed Side Sectional Elevation G-C'

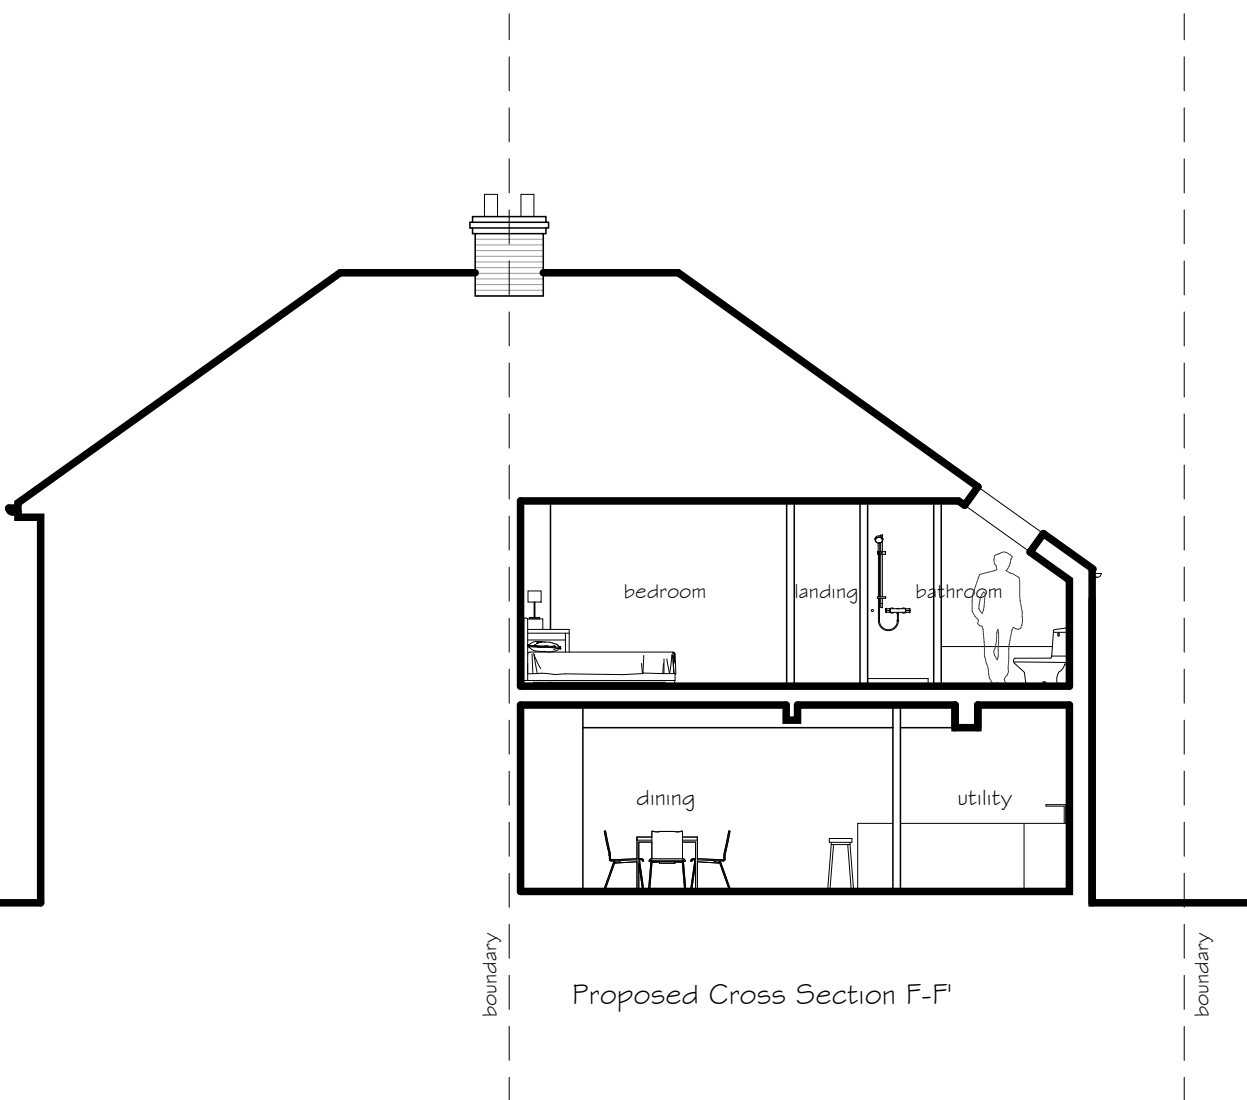


Proposed Cross Section F-F'

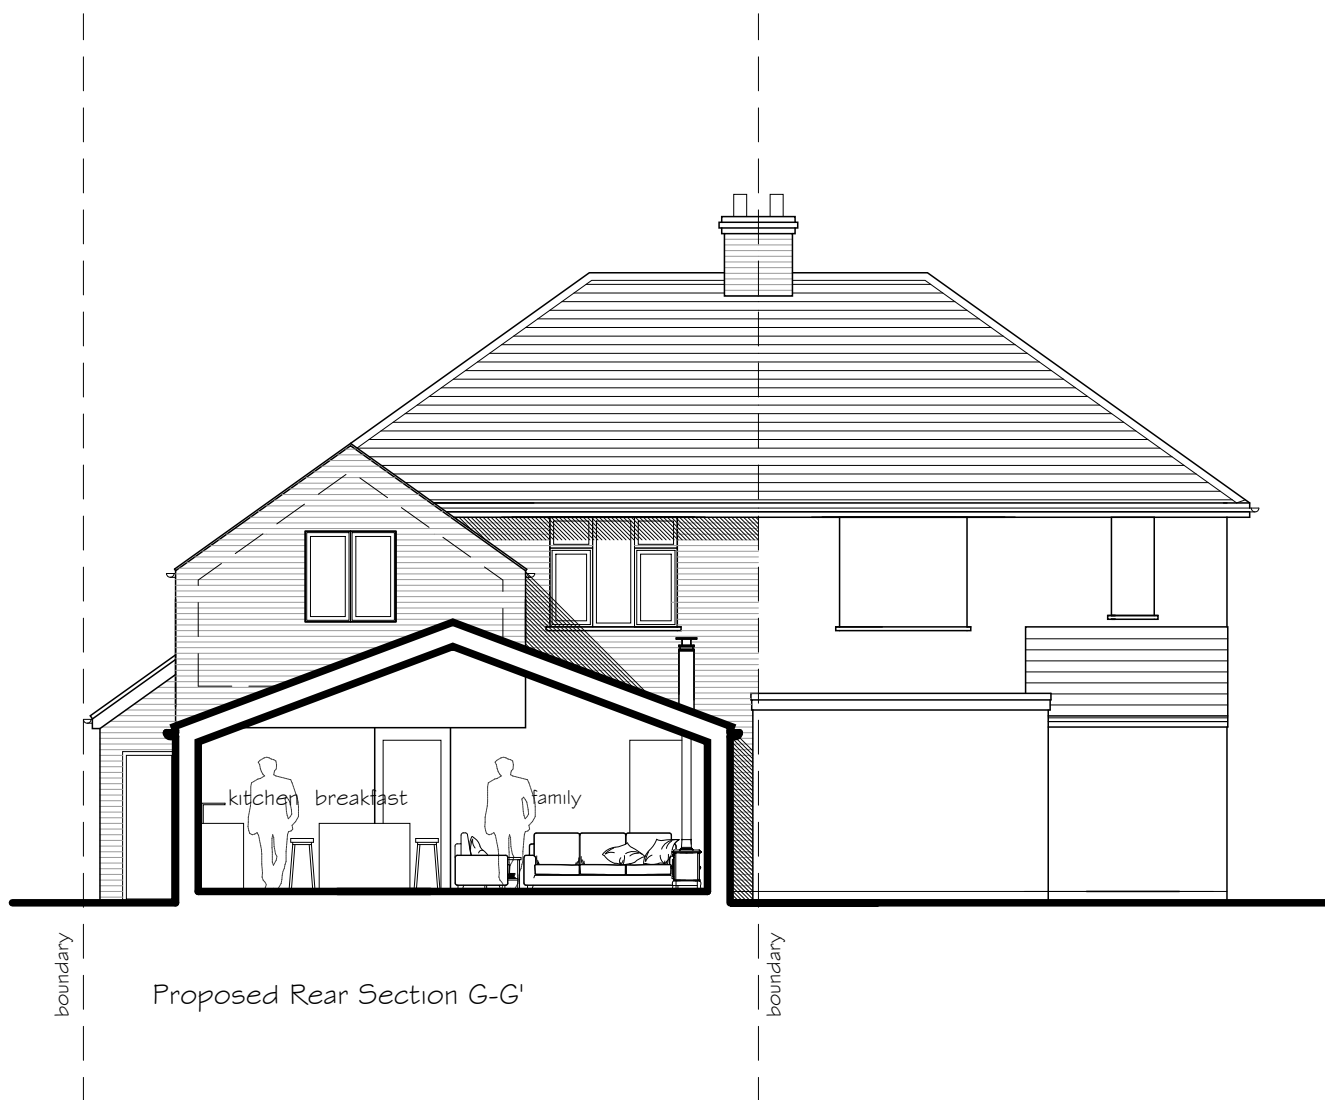


Proposed Rear Section G-G'

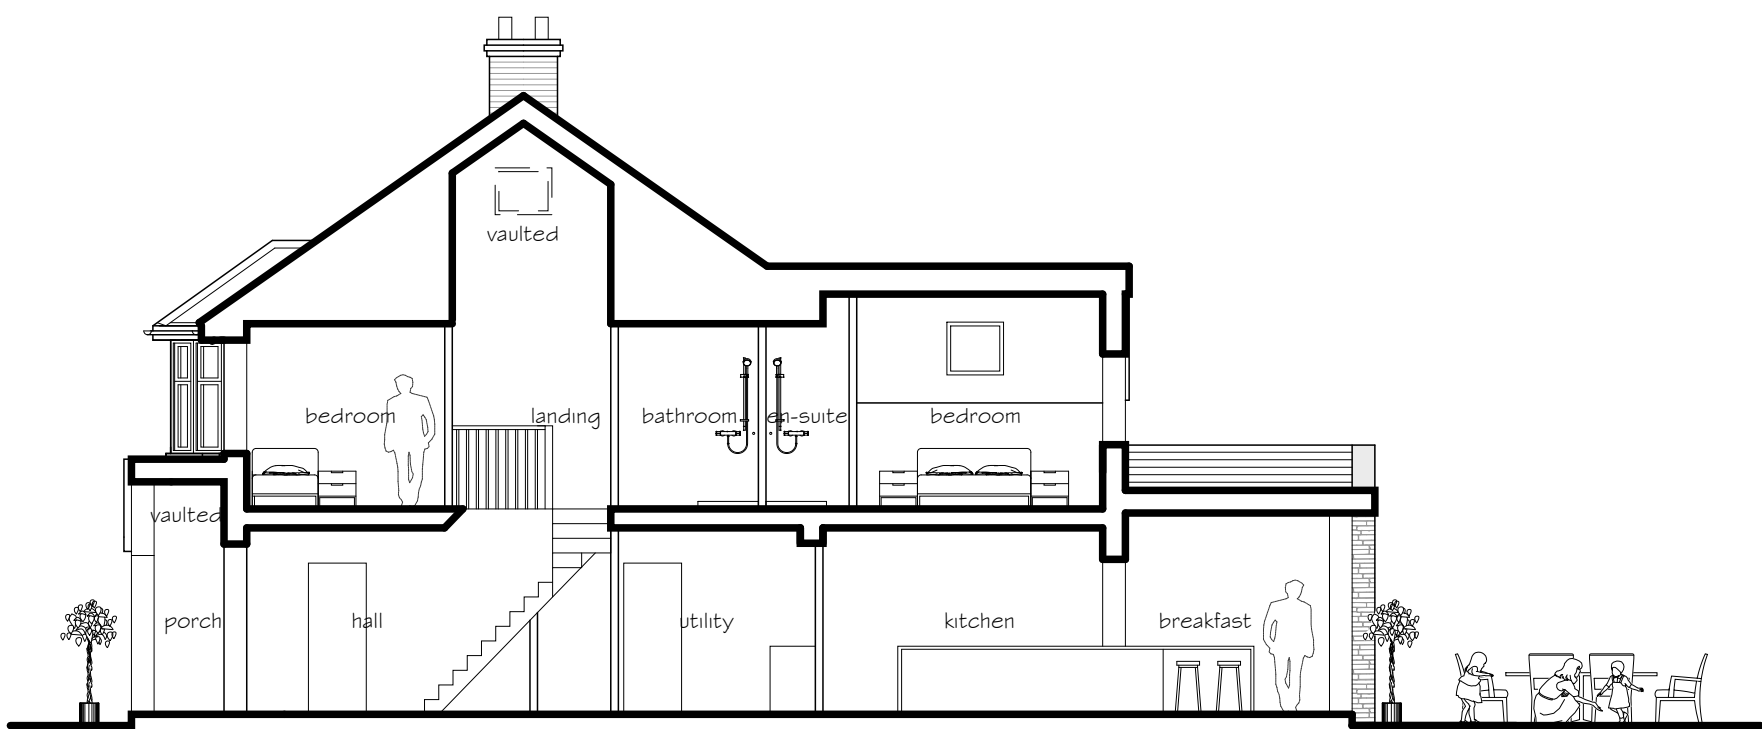

Proposed Side Section B-B'

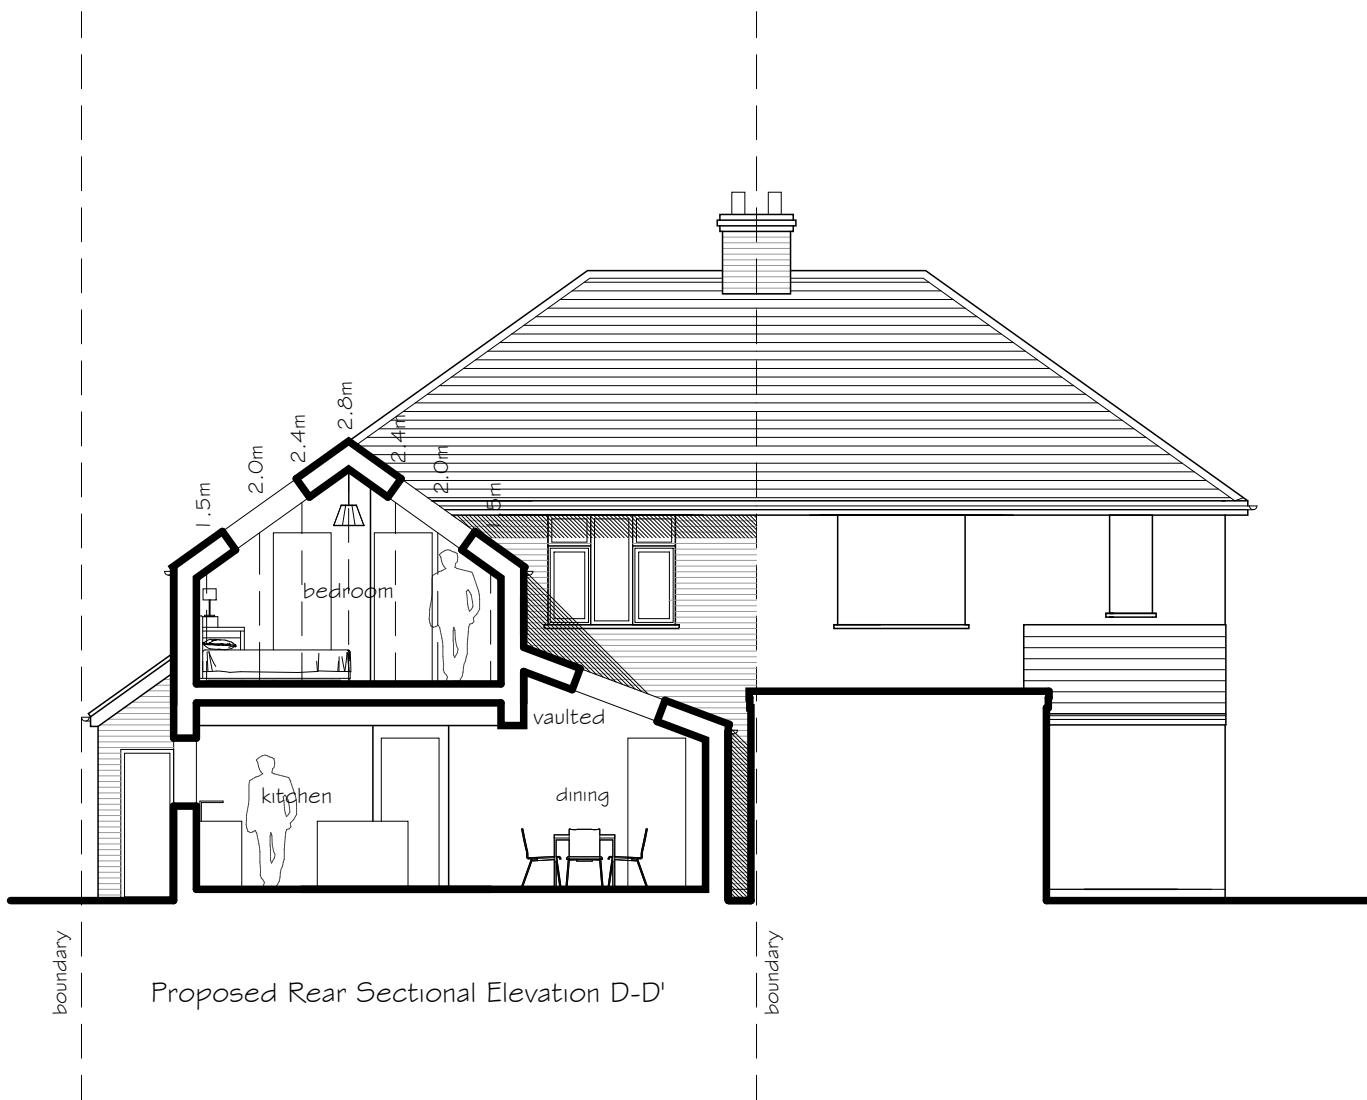

Proposed Rear Sectional Elevation D-D'

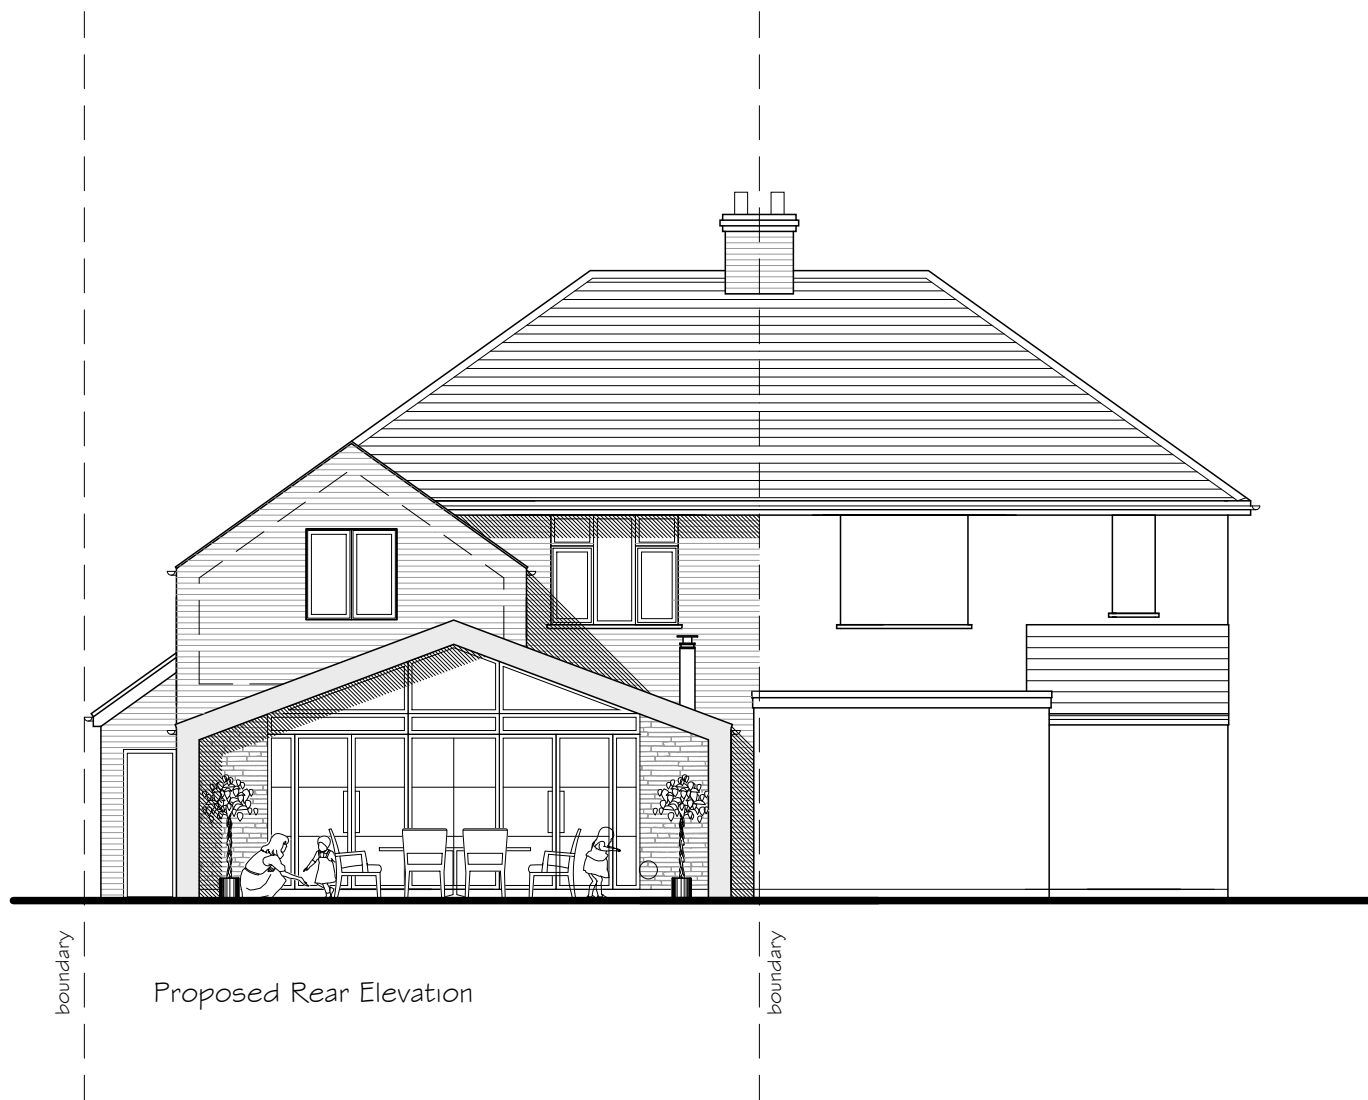

Proposed Rear Elevation

ARCHITEK
DESIGN & PLANNING

205 Cambridge Road
Hitchin
Proposed Elevations

Scale 1:100 @ A1

Date 24.08.26

Drawn sc

ARCHITEK DESIGN & PLANNING
t - 07881 554676
e - info@architekdesignandplanning.co.uk
w - www.architekdesignandplanning.co.uk

Drawing No. Revision

ADP26/P46/06