
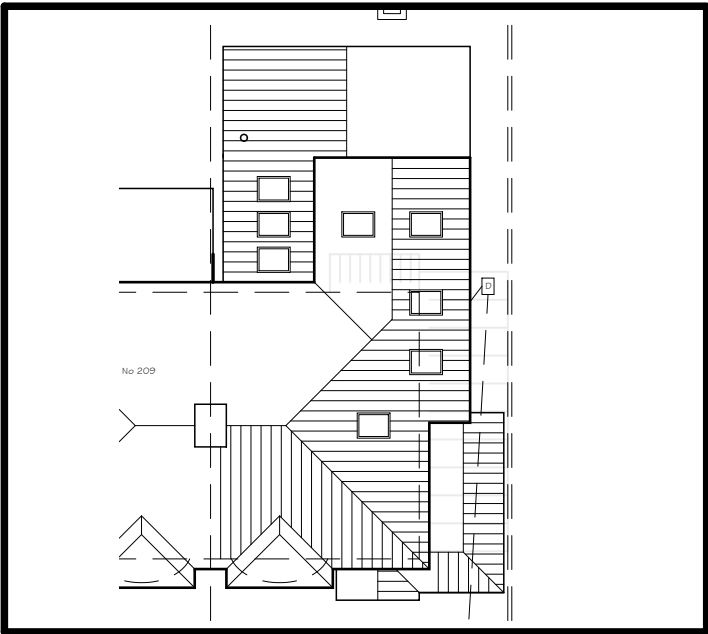


This drawing is the property of ARCHITEK DESIGN & PLANNING. Copyright is reserved by them and the drawing is issued on the condition that it is not copied, reproduced, retained or disclosed to any unauthorized person, either wholly or in part without consent in writing to do so. Do not scale off this drawing other than for planning purposes. All dimensions and setting out to be verified on site. If in any doubt contact the originator for clarification.

 


boundary

Proposed Front Elevation

boundary



Proposed Side Elevation

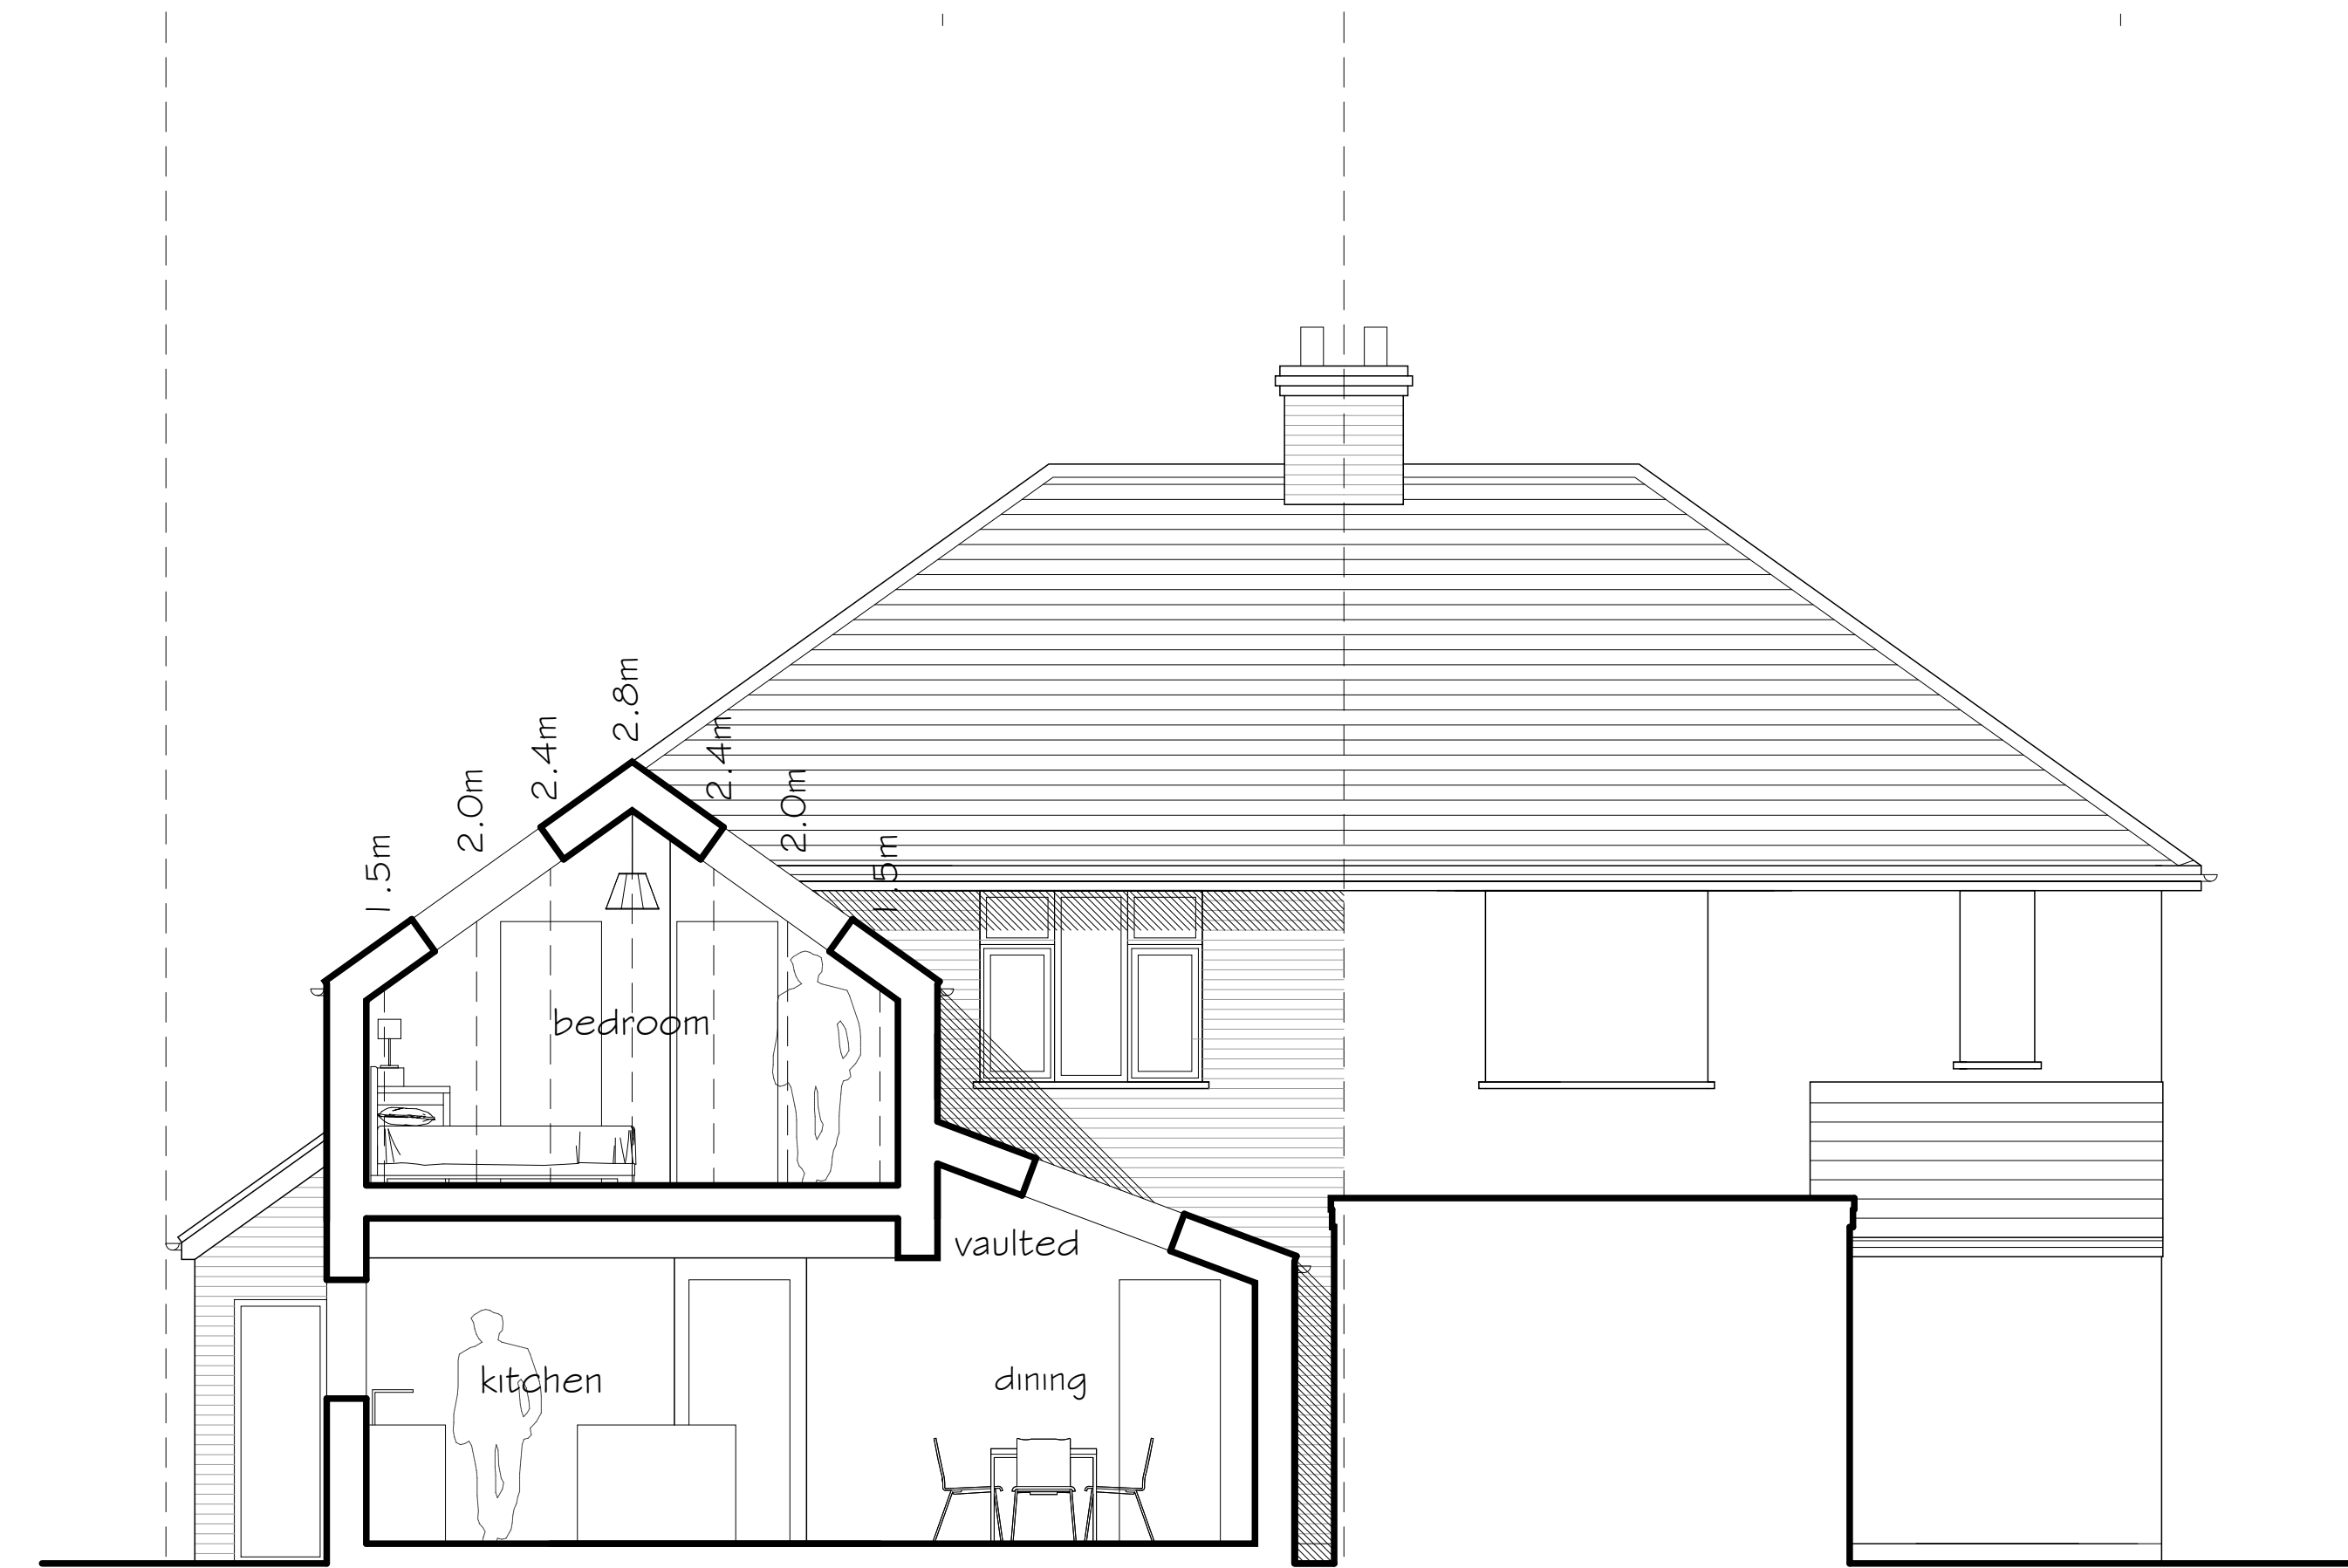

boundary

Proposed Rear Sectional Elevation D-D'

boundary



boundary

Proposed Rear Elevation

boundary

ARCHITEK
DESIGN & PLANNING

205 Cambridge Road
Hitchin
Proposed Elevations

Scale 1:50 @ A1

Date 24.08.26

Drawn sc

ARCHITEK DESIGN & PLANNING
t - 07881 554676
e - info@architekdesignandplanning.co.uk
w - www.architekdesignandplanning.co.uk

Drawing No. Revision

ADP26/P46/07