

THIS DRAWING IS A PRINT AND MUST NOT BE SCALED.
ANY QUERIES REGARDING DIMENSIONS TO BE TAKEN UP WITH
PENTANGLE DESIGN GROUP.


ALL DIMENSIONS OF EXISTING BUILDINGS TO BE VERIFIED ON SITE.

THIS DRAWING IS THE COPYRIGHT OF PENTANGLE DESIGN GROUP
AND SHALL NOT BE IN ANY WAY USED OR REPRODUCED WITHOUT
THEIR PRIOR WRITTEN CONSENT.

NOTES

- Existing building demolished/removed
- Existing landscaping removed
- Existing Tree removed

Refer to Arboricultural report
for measures to protect
existing trees.

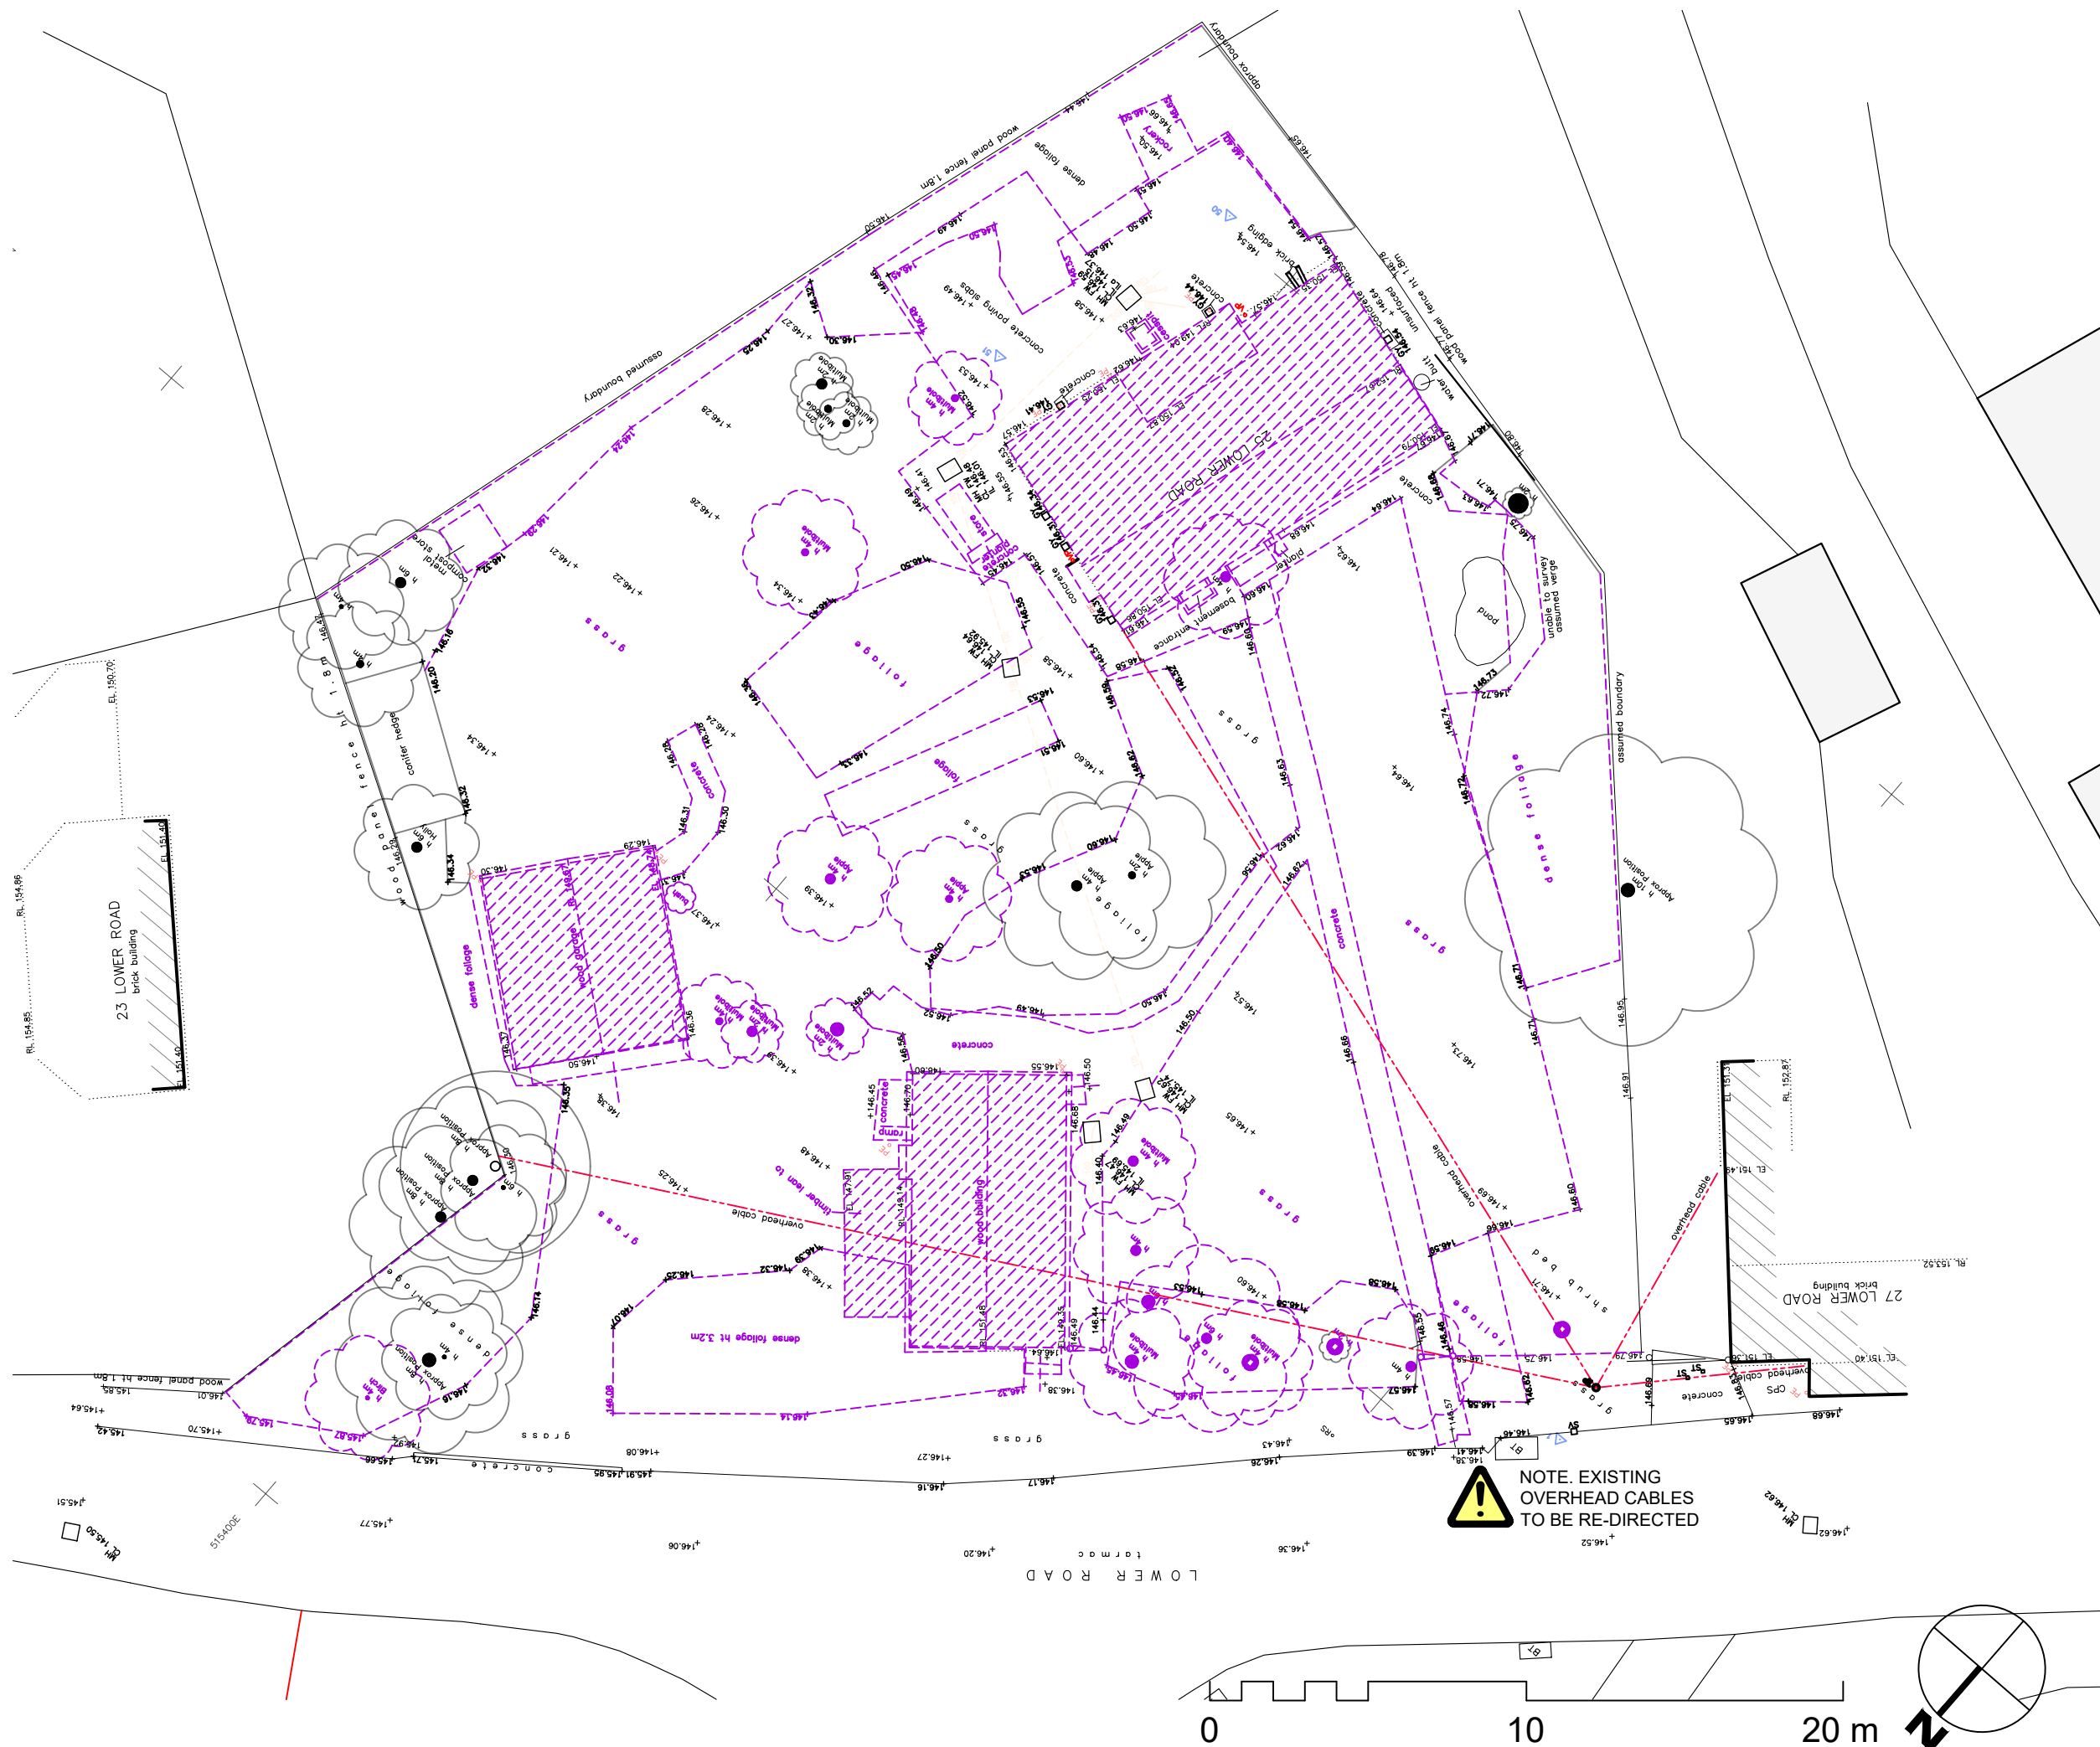

PLANNING

PENTANGLE

DESIGN GROUP

SUITE 1, 21 BANCROFT HITCHIN HERTS SG5 1JW
TEL(01462) 431133 E:PDG@PENTANGLEDESIGN.CO.UK

JOB TITLE
Proposed residential development at Lower Road, Breachwood Green

DRAWING TITLE
EXISTING SITE PLAN WITH DEMOLITIONS CARRIED OUT INDICATED

SCALE	DRAWING NUMBER	REVISION
1:200		
DATE	Feb '25	
Sheet	A3	
JOB NUMBER	3870	
02 B		
ARCHITECTS & INTERIOR DESIGNERS		